


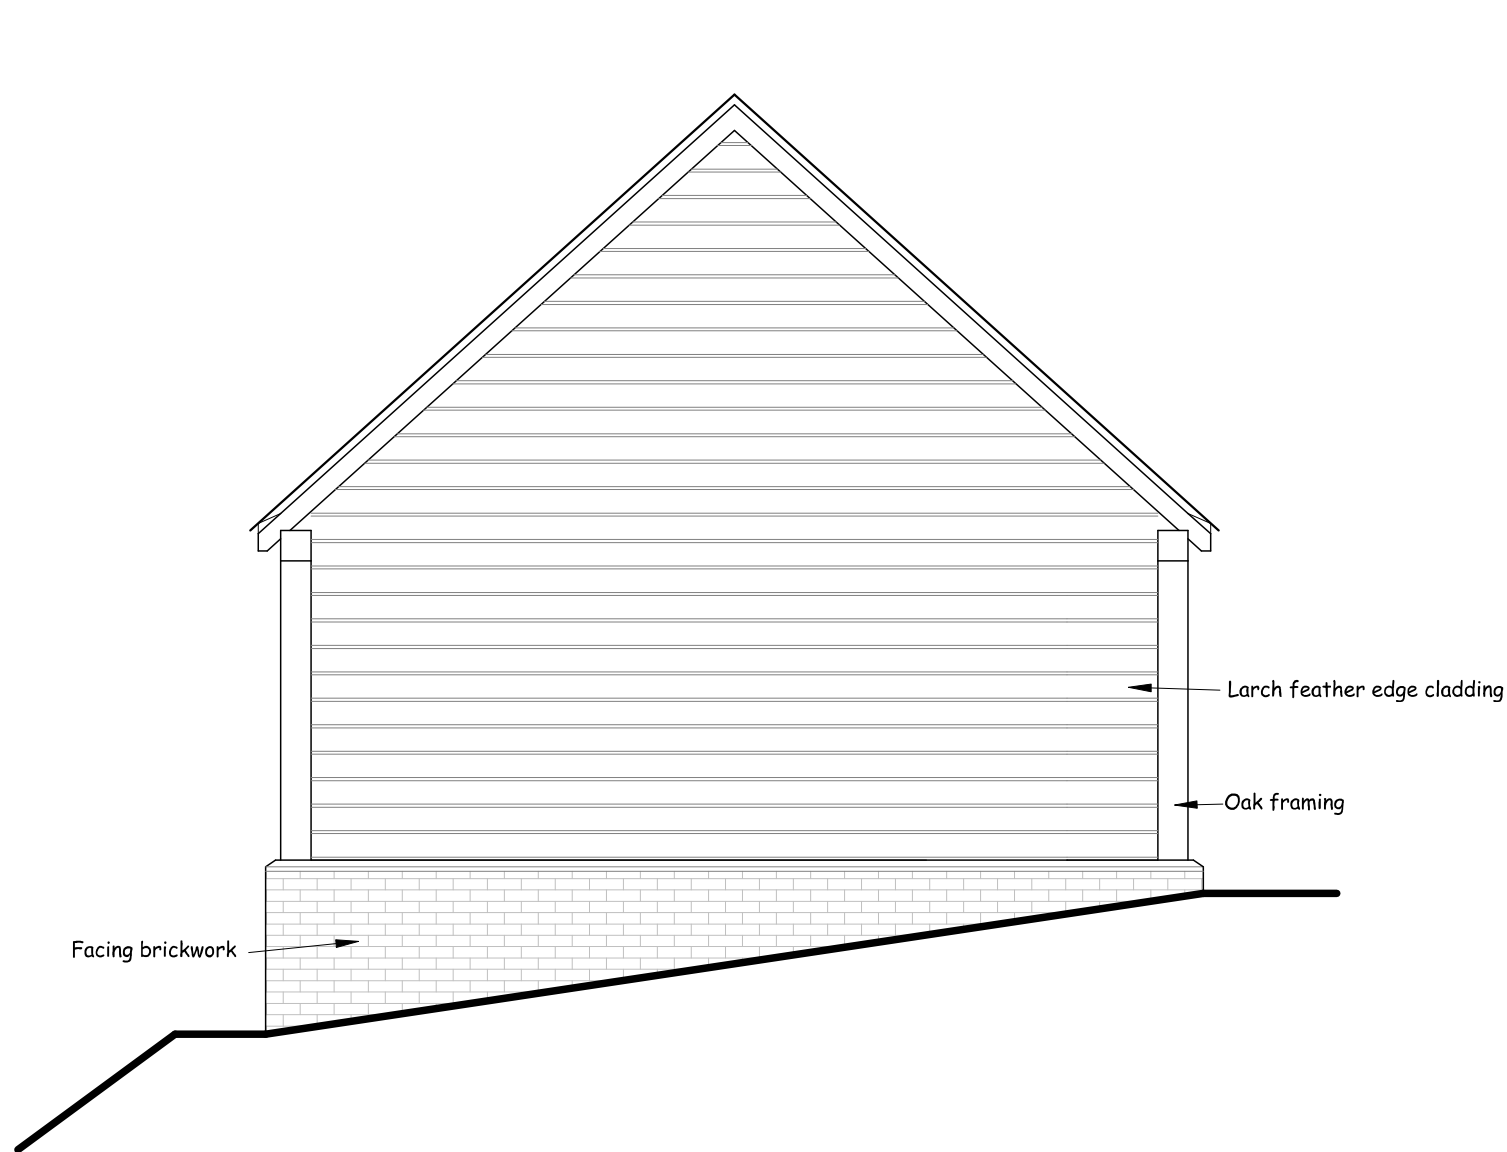


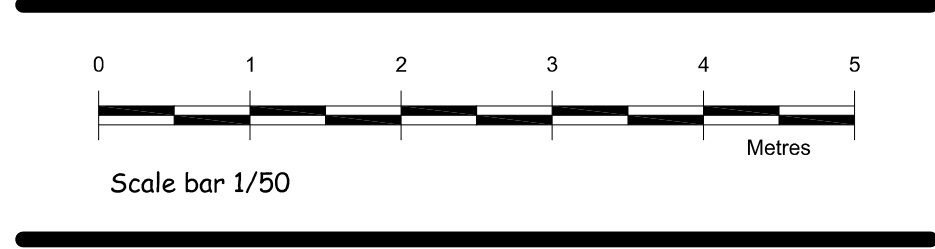


PROPOSED SIDE ELEVATION (Southeast)

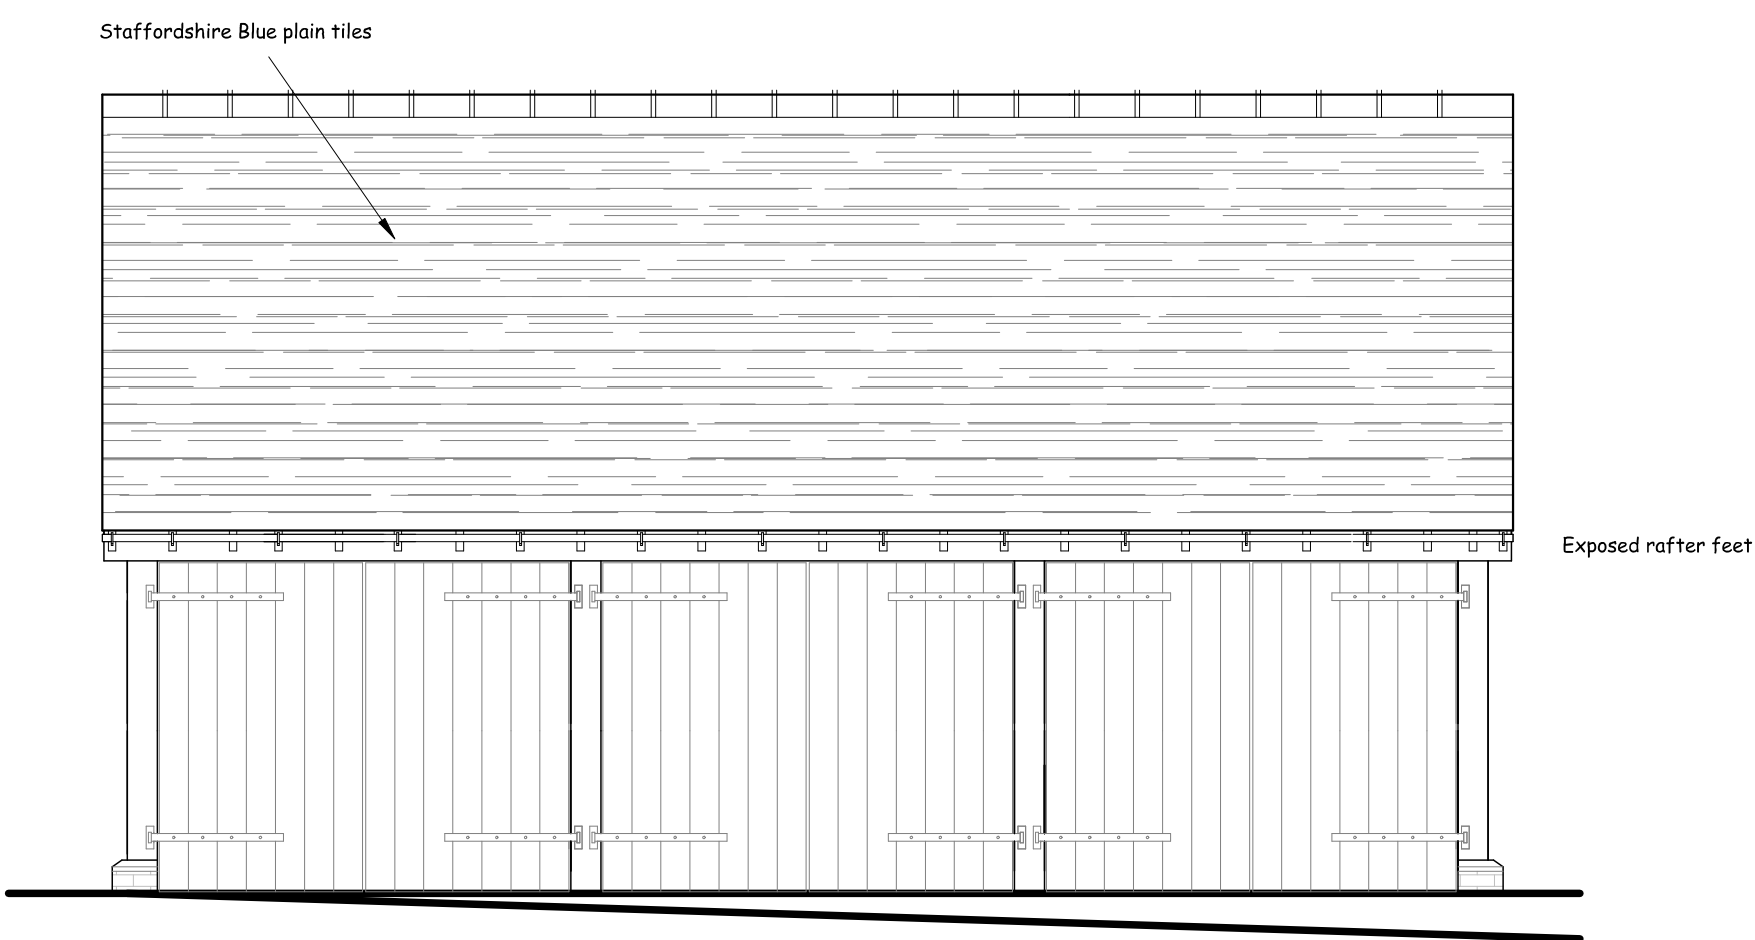


PROPOSED FRONT ELEVATION (Northeast)

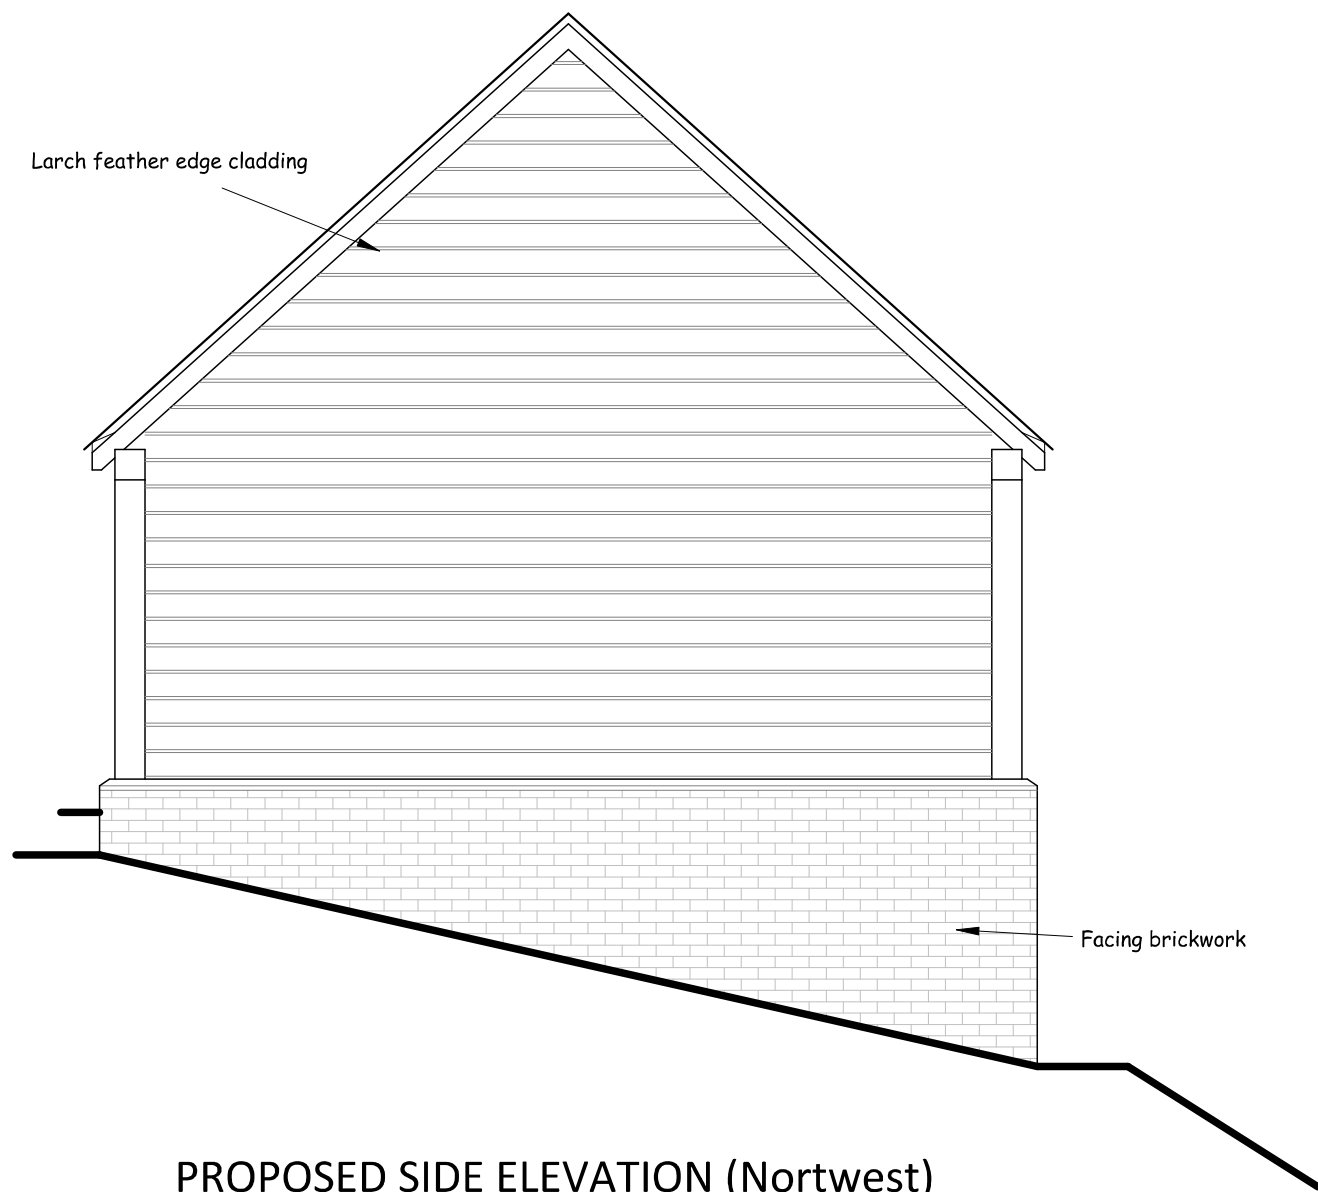

PROPOSED SIDE ELEVATION (Northwest)

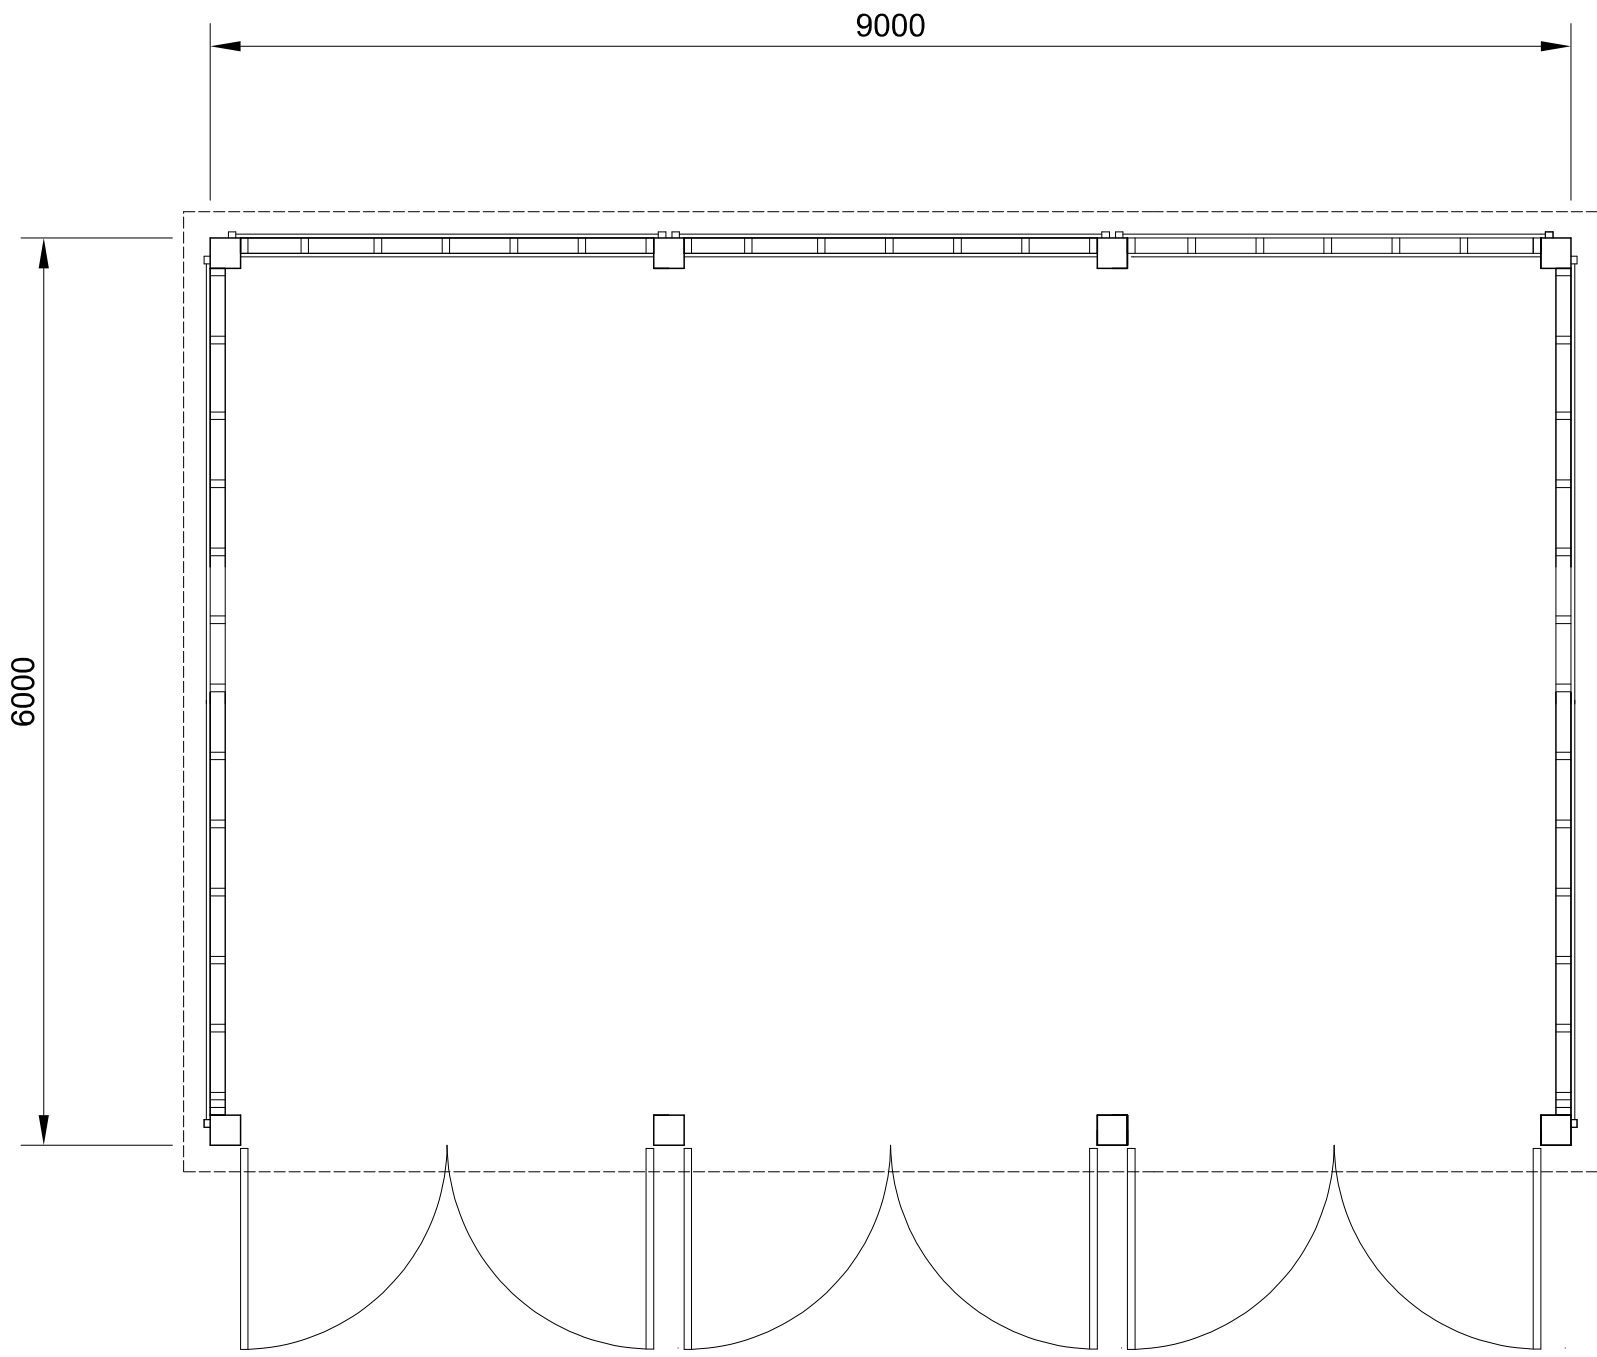

PROPOSED FLOOR PLAN

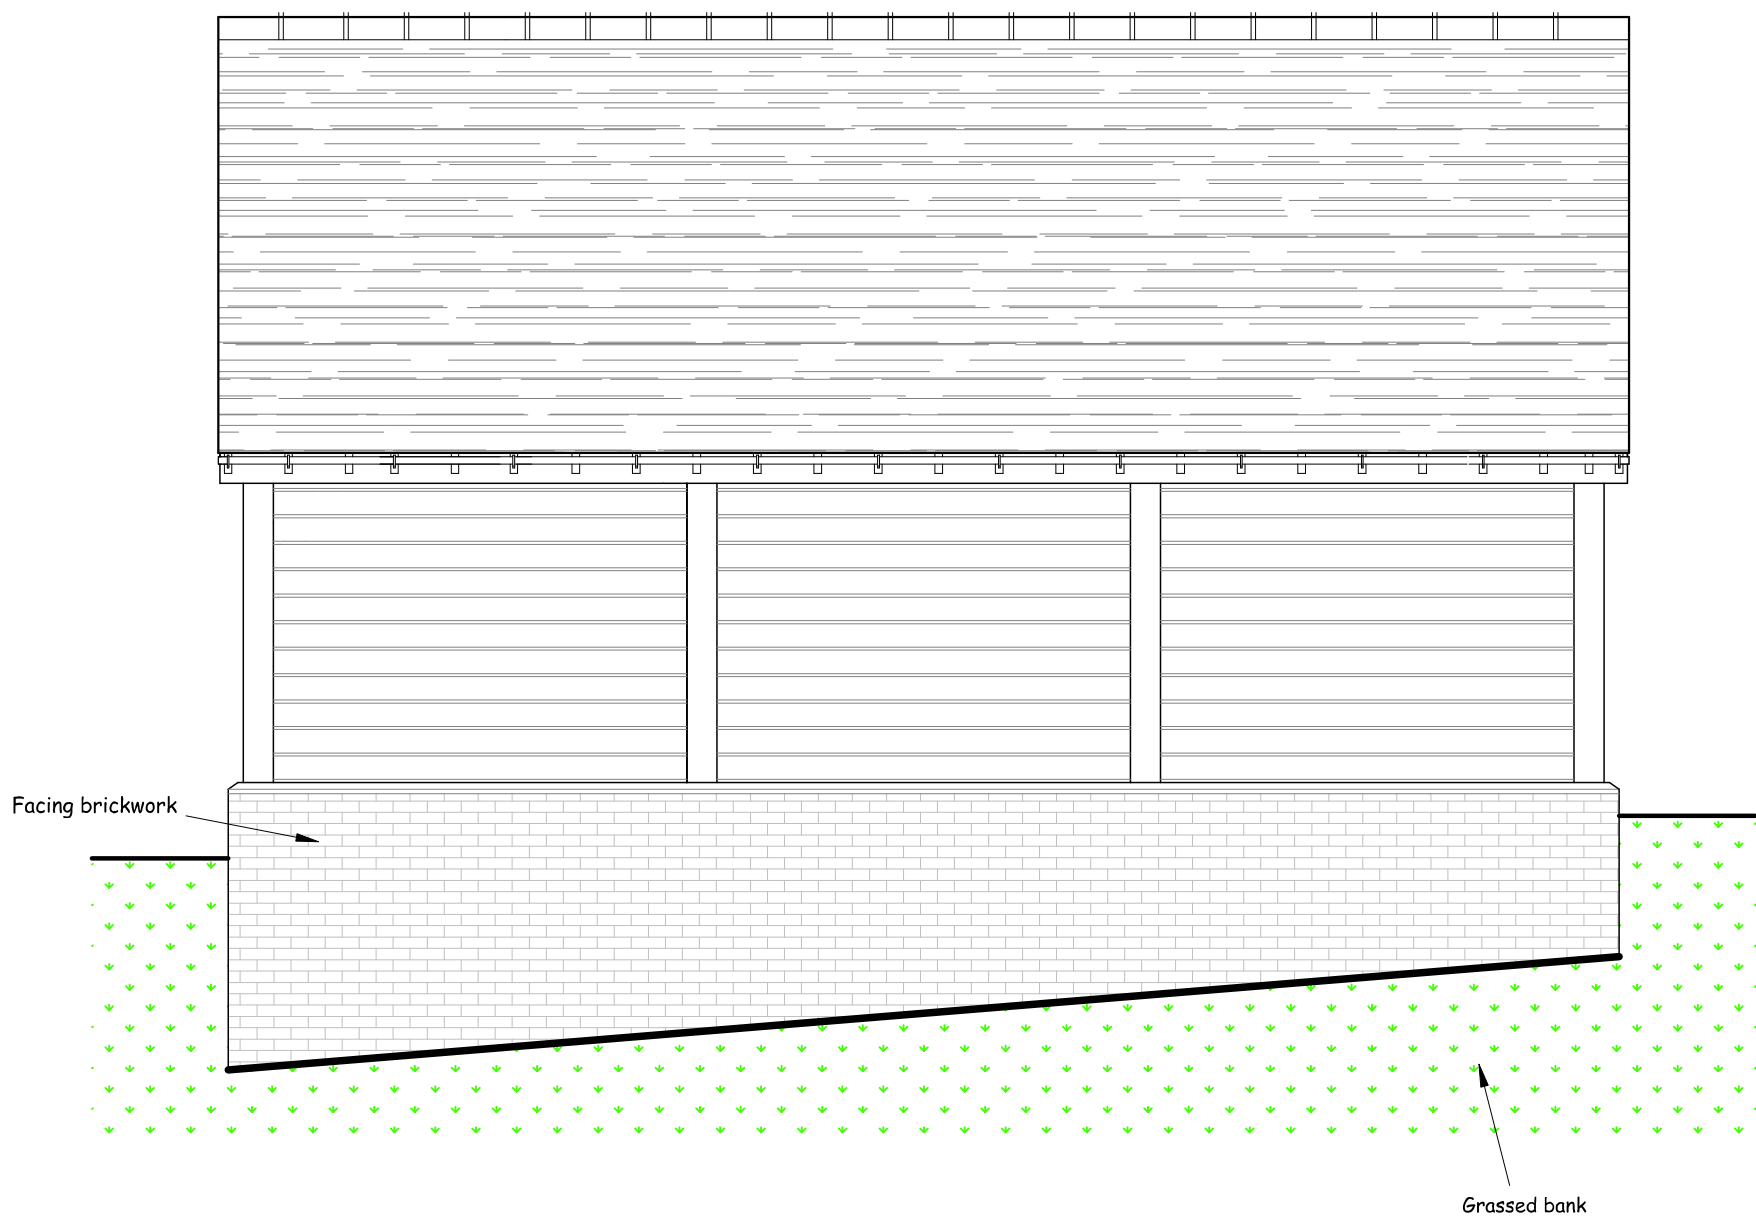

PROPOSED REAR ELEVATION (Southwest)

Drawing Status: Planning



ILETT HOUSE, SMITHY BANK, ALTON, STAFFS, ST10 4AD
TEL 01538 702164
www.nigelforrester.co.uk www.sap-calc.co.uk

CLIENT

Mr I & Mrs H Tate

PROJECT

Proposed garage
at
The Old Vicarage
Dimble Lane
Alton
Staffordshire
ST10 4BL

DRAWING NUMBER 25/707/01

Proposed details

SCALES 1/50 @ A1