



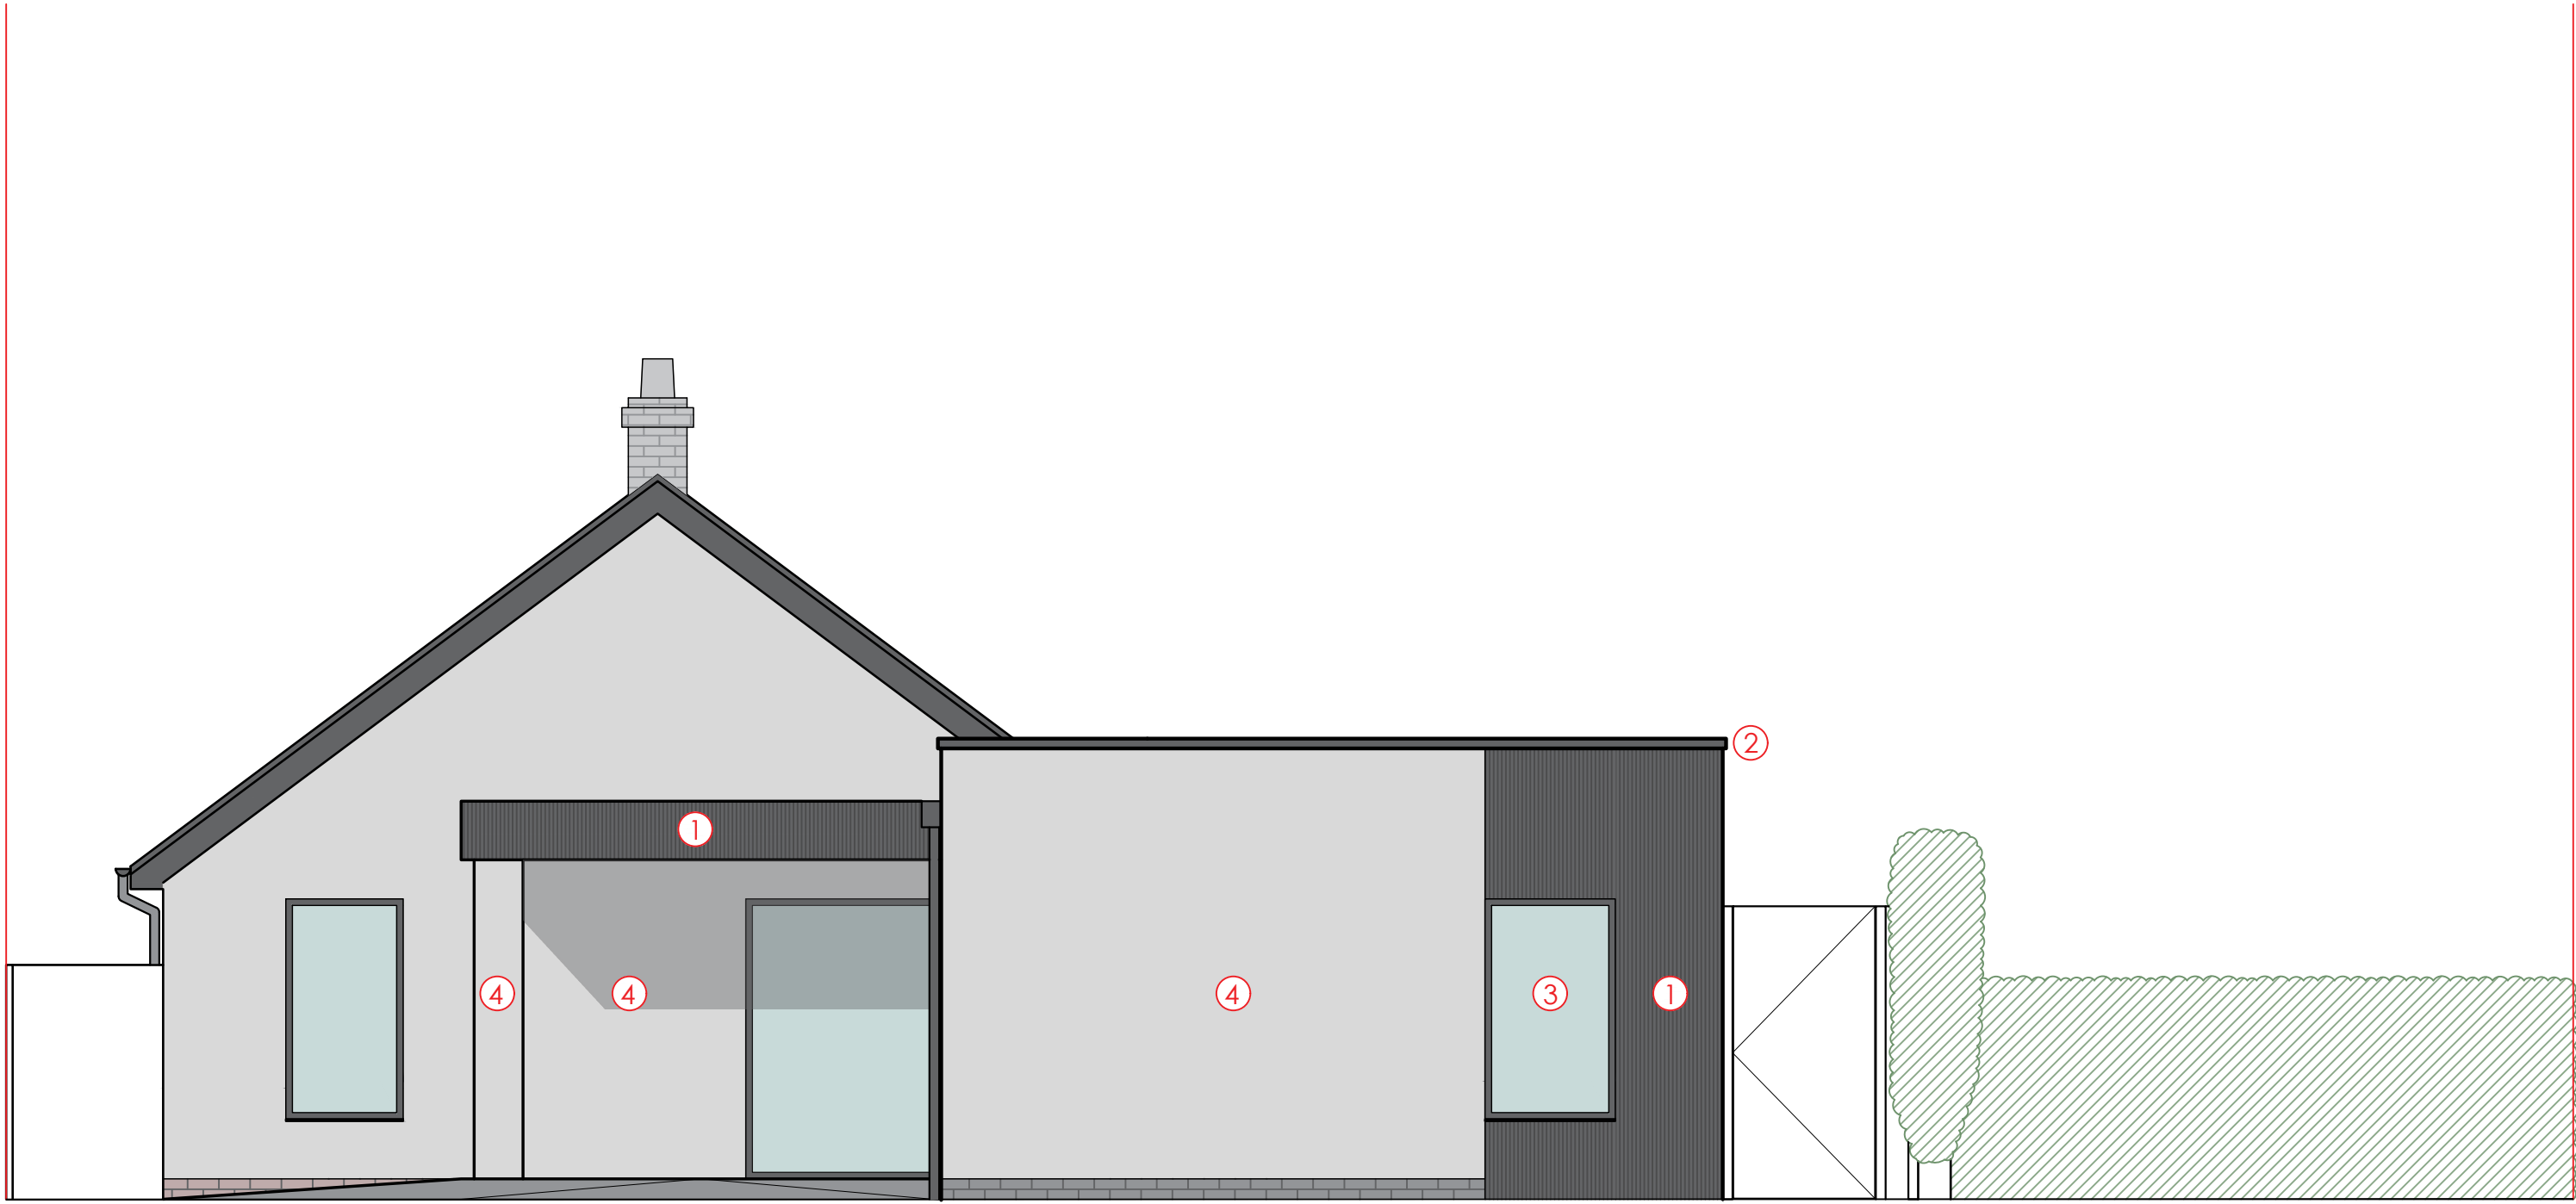


Rear Elevation

- Key
- ① Grey vertical composite cladding
 - ② Grey aluminium parapet capping
 - ③ Black double glazed window/door
 - ④ White render

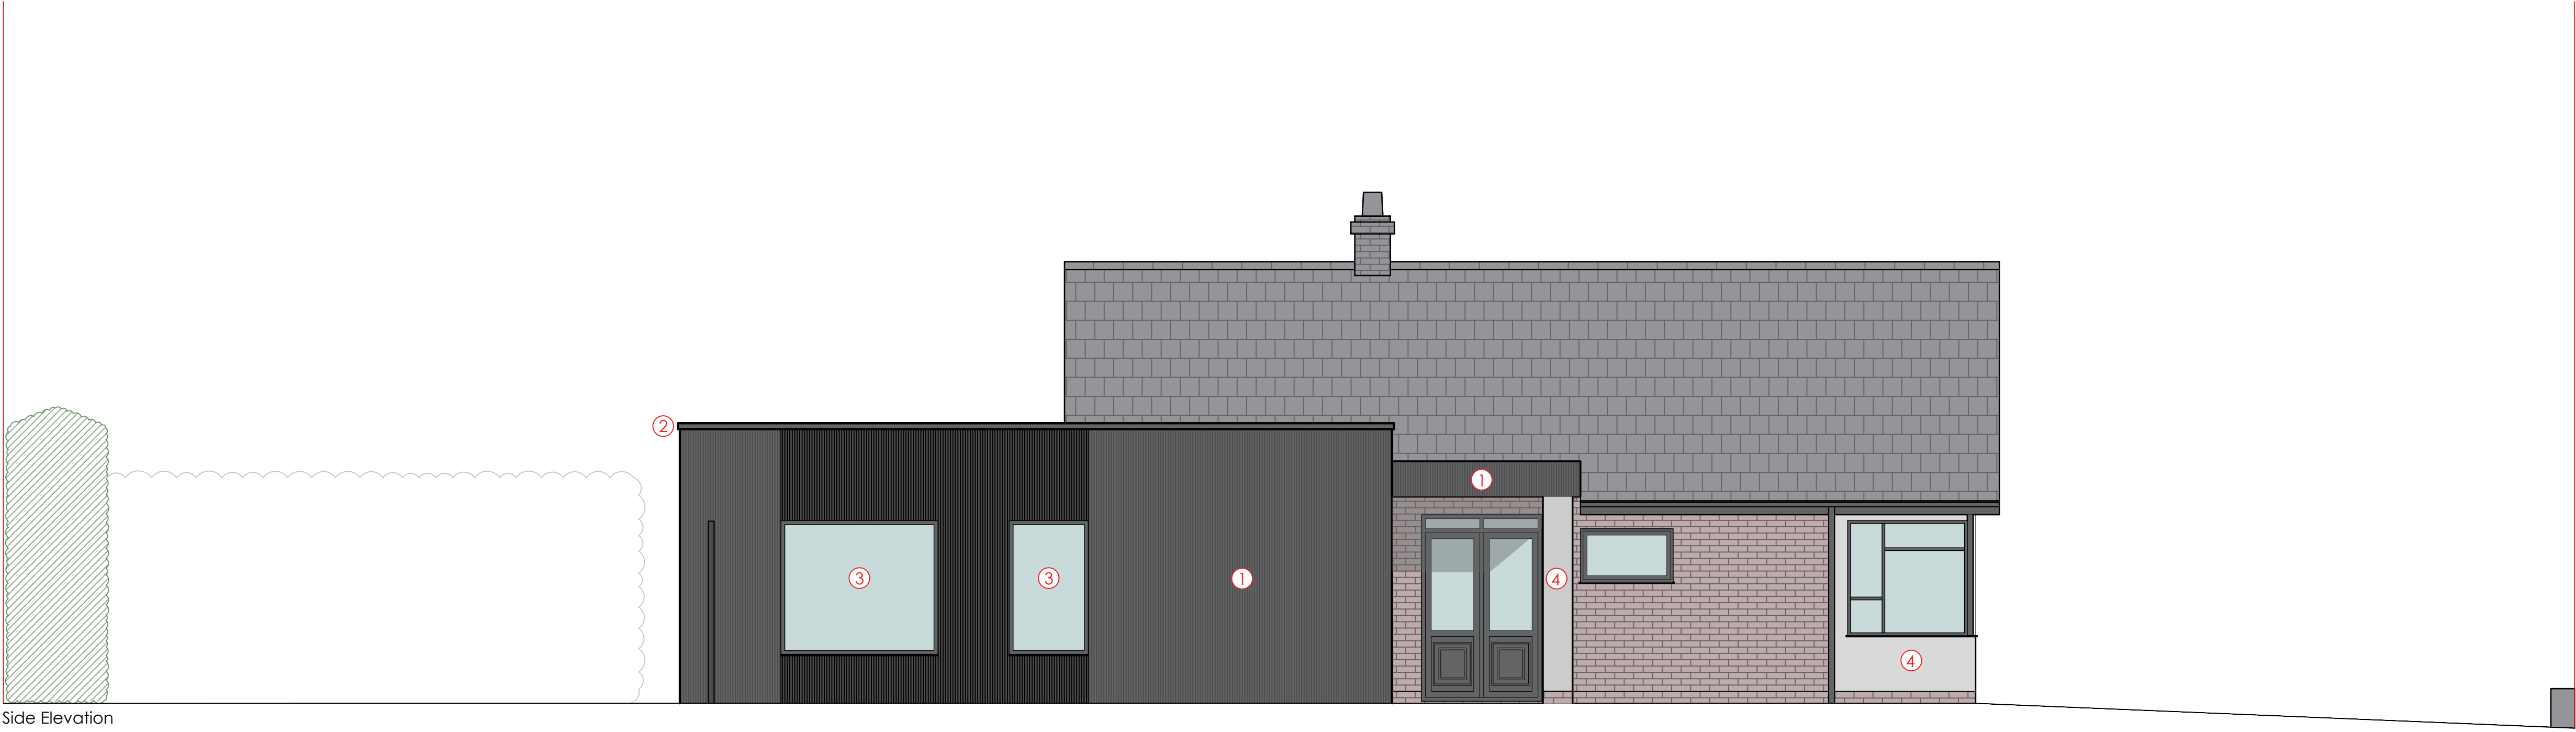

Side Elevation

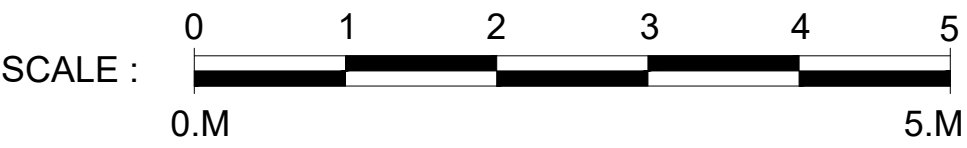

Tom Ford Architecture Ltd
22 Doreen Avenue
Congleton, Cheshire
Tom@Tom-Ford-Architecture.com
+7794019160
www.Tom-Ford-Architecture.com

notes

1. Drawings are based on survey data and may not accurately represent what is physically present.
2. All dimensions to be site verified by the contractor before proceeding.
3. All dimensions are in millimetres unless noted otherwise.
4. Tom Ford Architecture Ltd shall be notified in writing of any discrepancies.
5. The copyright of this drawing is vested in Tom Ford Architecture Ltd and it may not be reproduced in whole or part or used for the manufacture of any article without the express permission of the copyright holders.
6. This drawing is to be read in conjunction with all relevant engineers and consultants drawings and specifications.

revisions

REV	DATE	DRAWN BY	APPR. BY	NOTES
1	11.02.25	TJF	TJF	Scale & material updated.
2	05.03.25	TJF	TJF	Updated to suit clients comments.
3	05.03.25	TJF	TJF	Porch adjusted.

client:

Paul Scragg

project:

30 Rudyard Road
Knypersley

status:

Stage 3

revision:

3

title:

Proposed Elevations
Rear & Side

drawn by:

TJF

approved by:

TJF

date:

27.01.25

job no:

137

scale:

1:50@A1L

drawing no:

015