

Copyright of this drawing is vested in the Architect and it must not be copied or reproduced without consent. Figured dimensions only are to be taken from this drawing. All contractors must visit the site and be responsible for taking and checking all dimensions relative to their work. Hewitt&Carr Architects Ltd are to be advised of any variation between drawings and site conditions. CLIENTS ARE ADVISED TO CLARIFY DIMENSIONS WITH THE ARCHITECT PRIOR TO SETTING OUT AND NOT TO SCALE FROM THE DRAWING.


Rev.	Drawn	Comments	Date
------	-------	----------	------



FRONT ELEVATION 1:50




SIDE ELEVATION 1:50

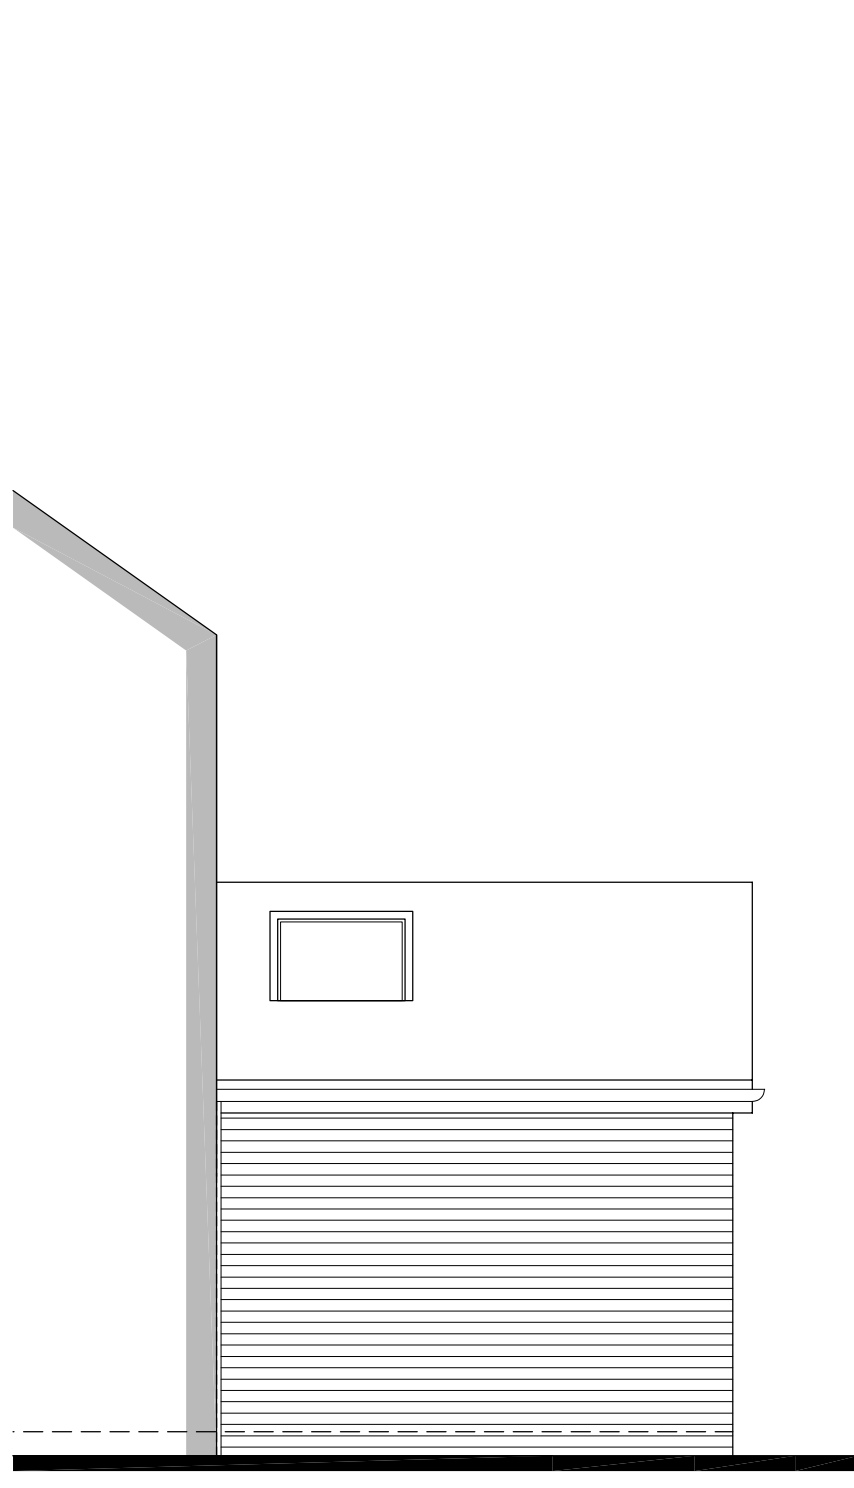




SIDE ELEVATION 1:50




REAR ELEVATION 1:50

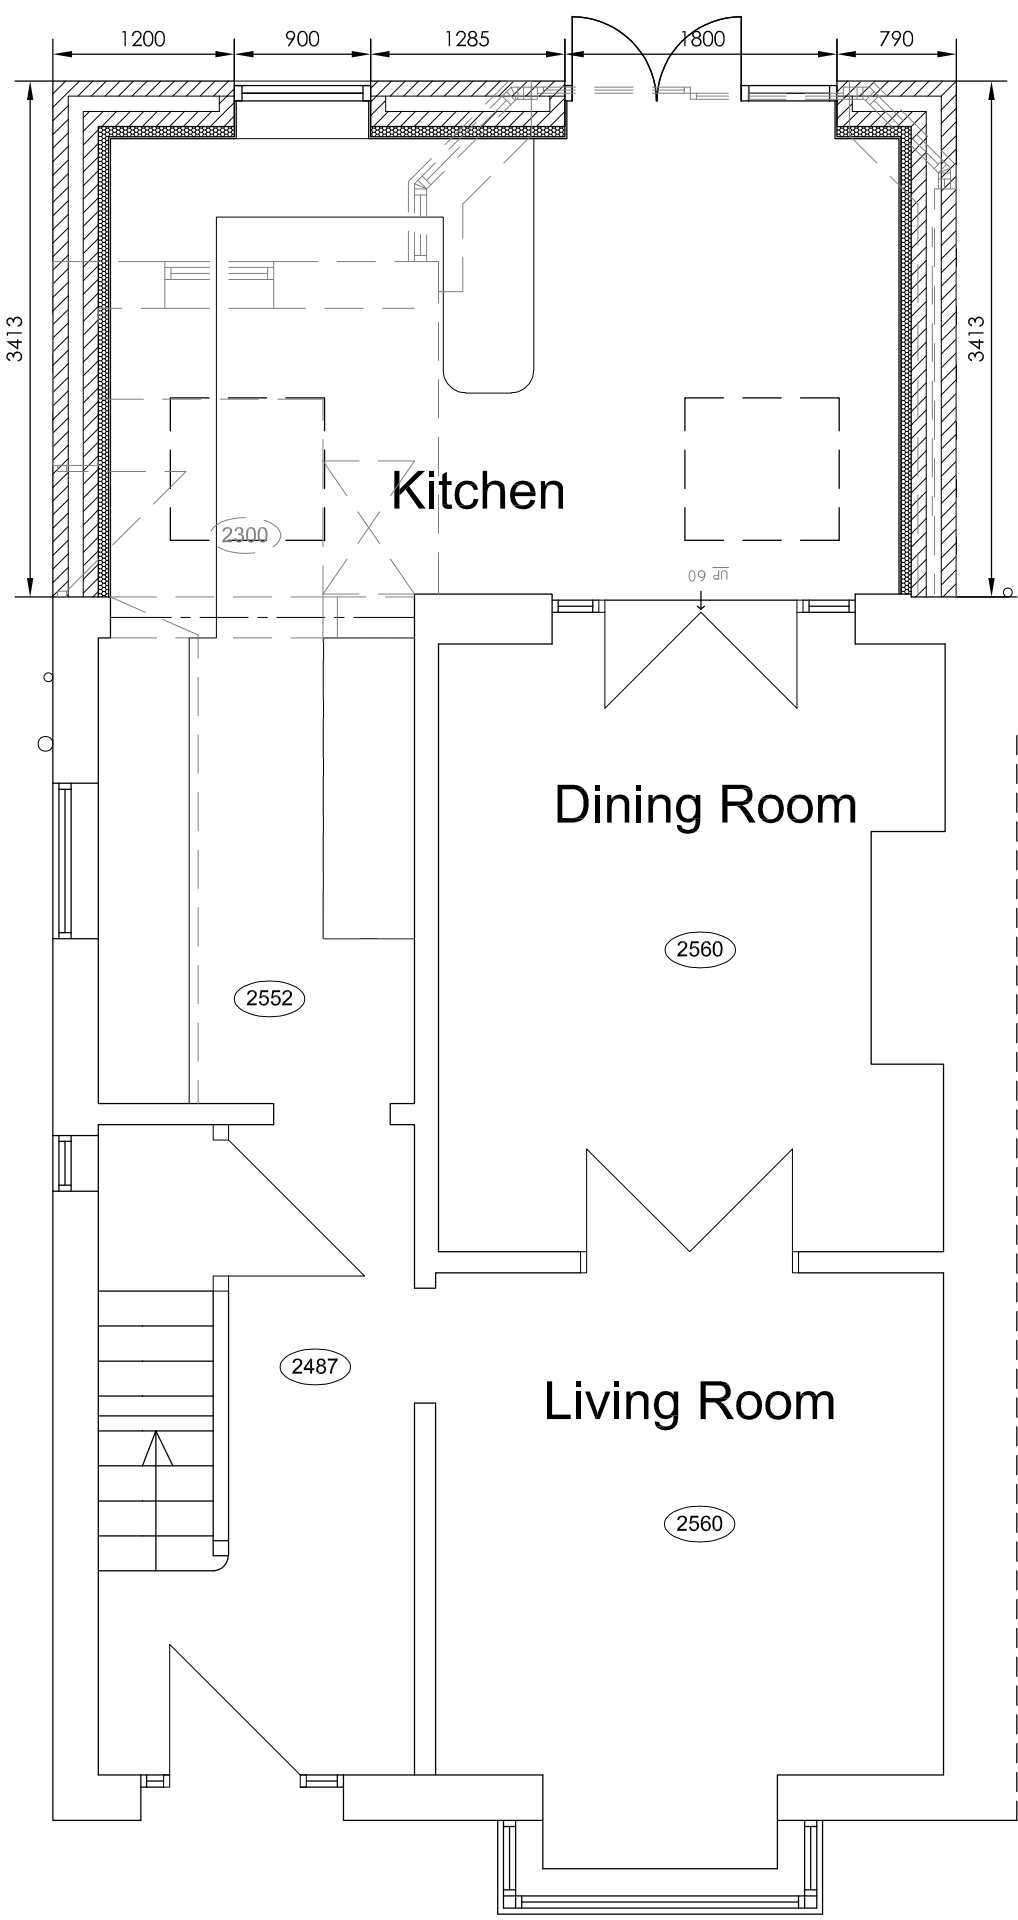

FLOOR PLAN 1:50

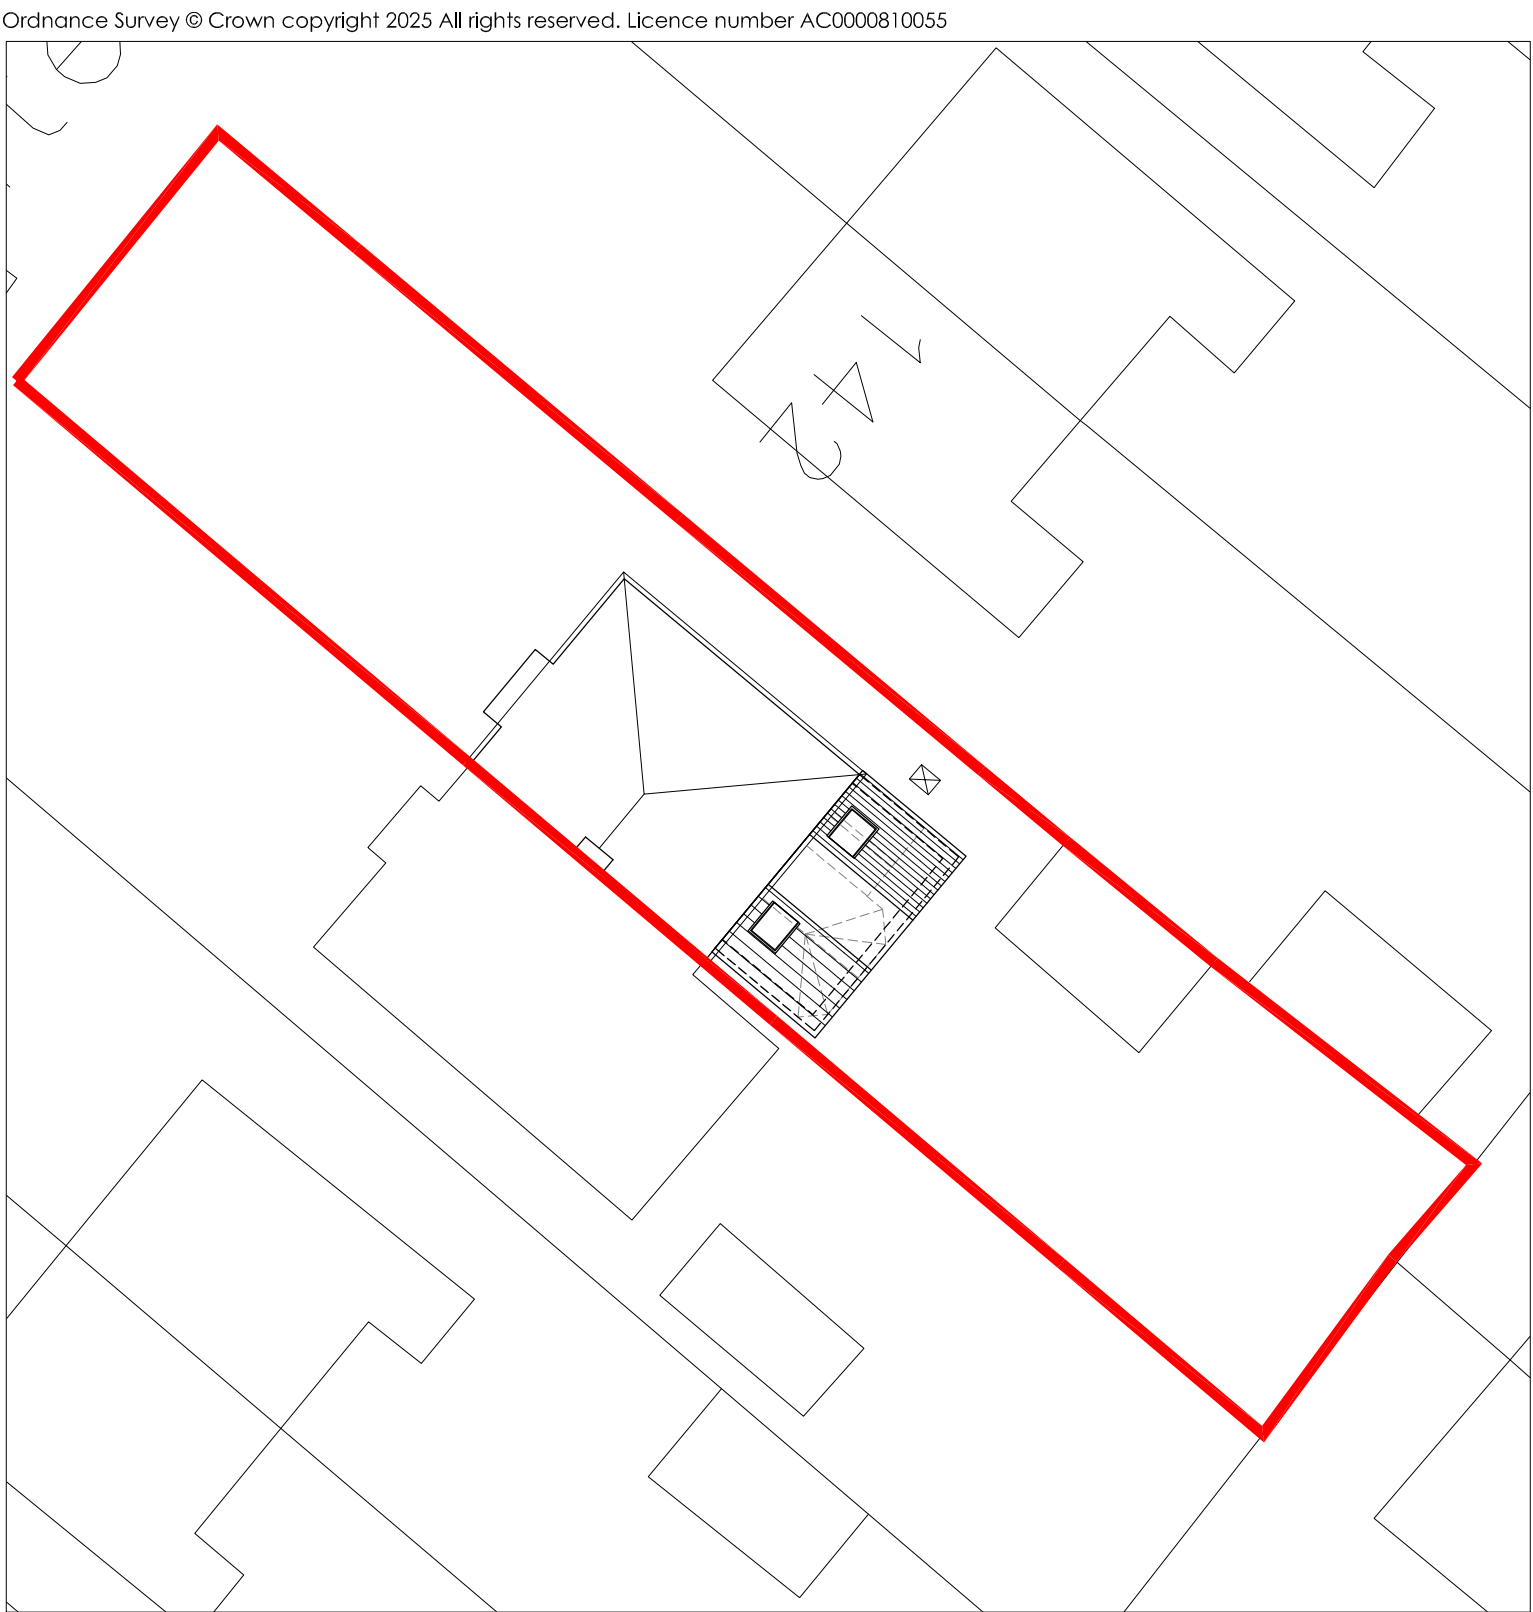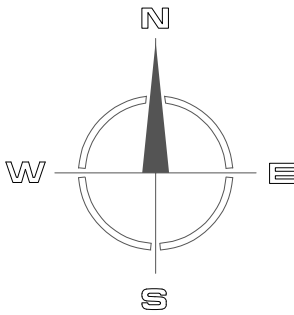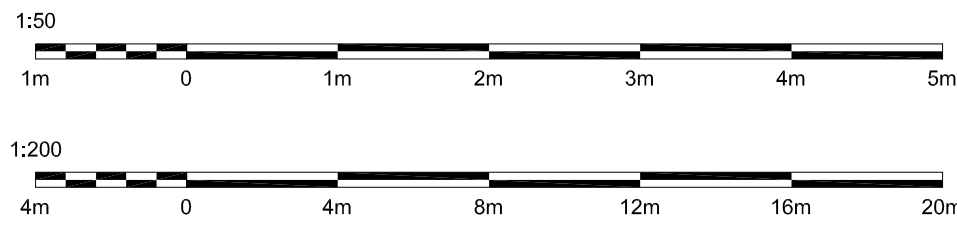

SITE PLAN 1:200

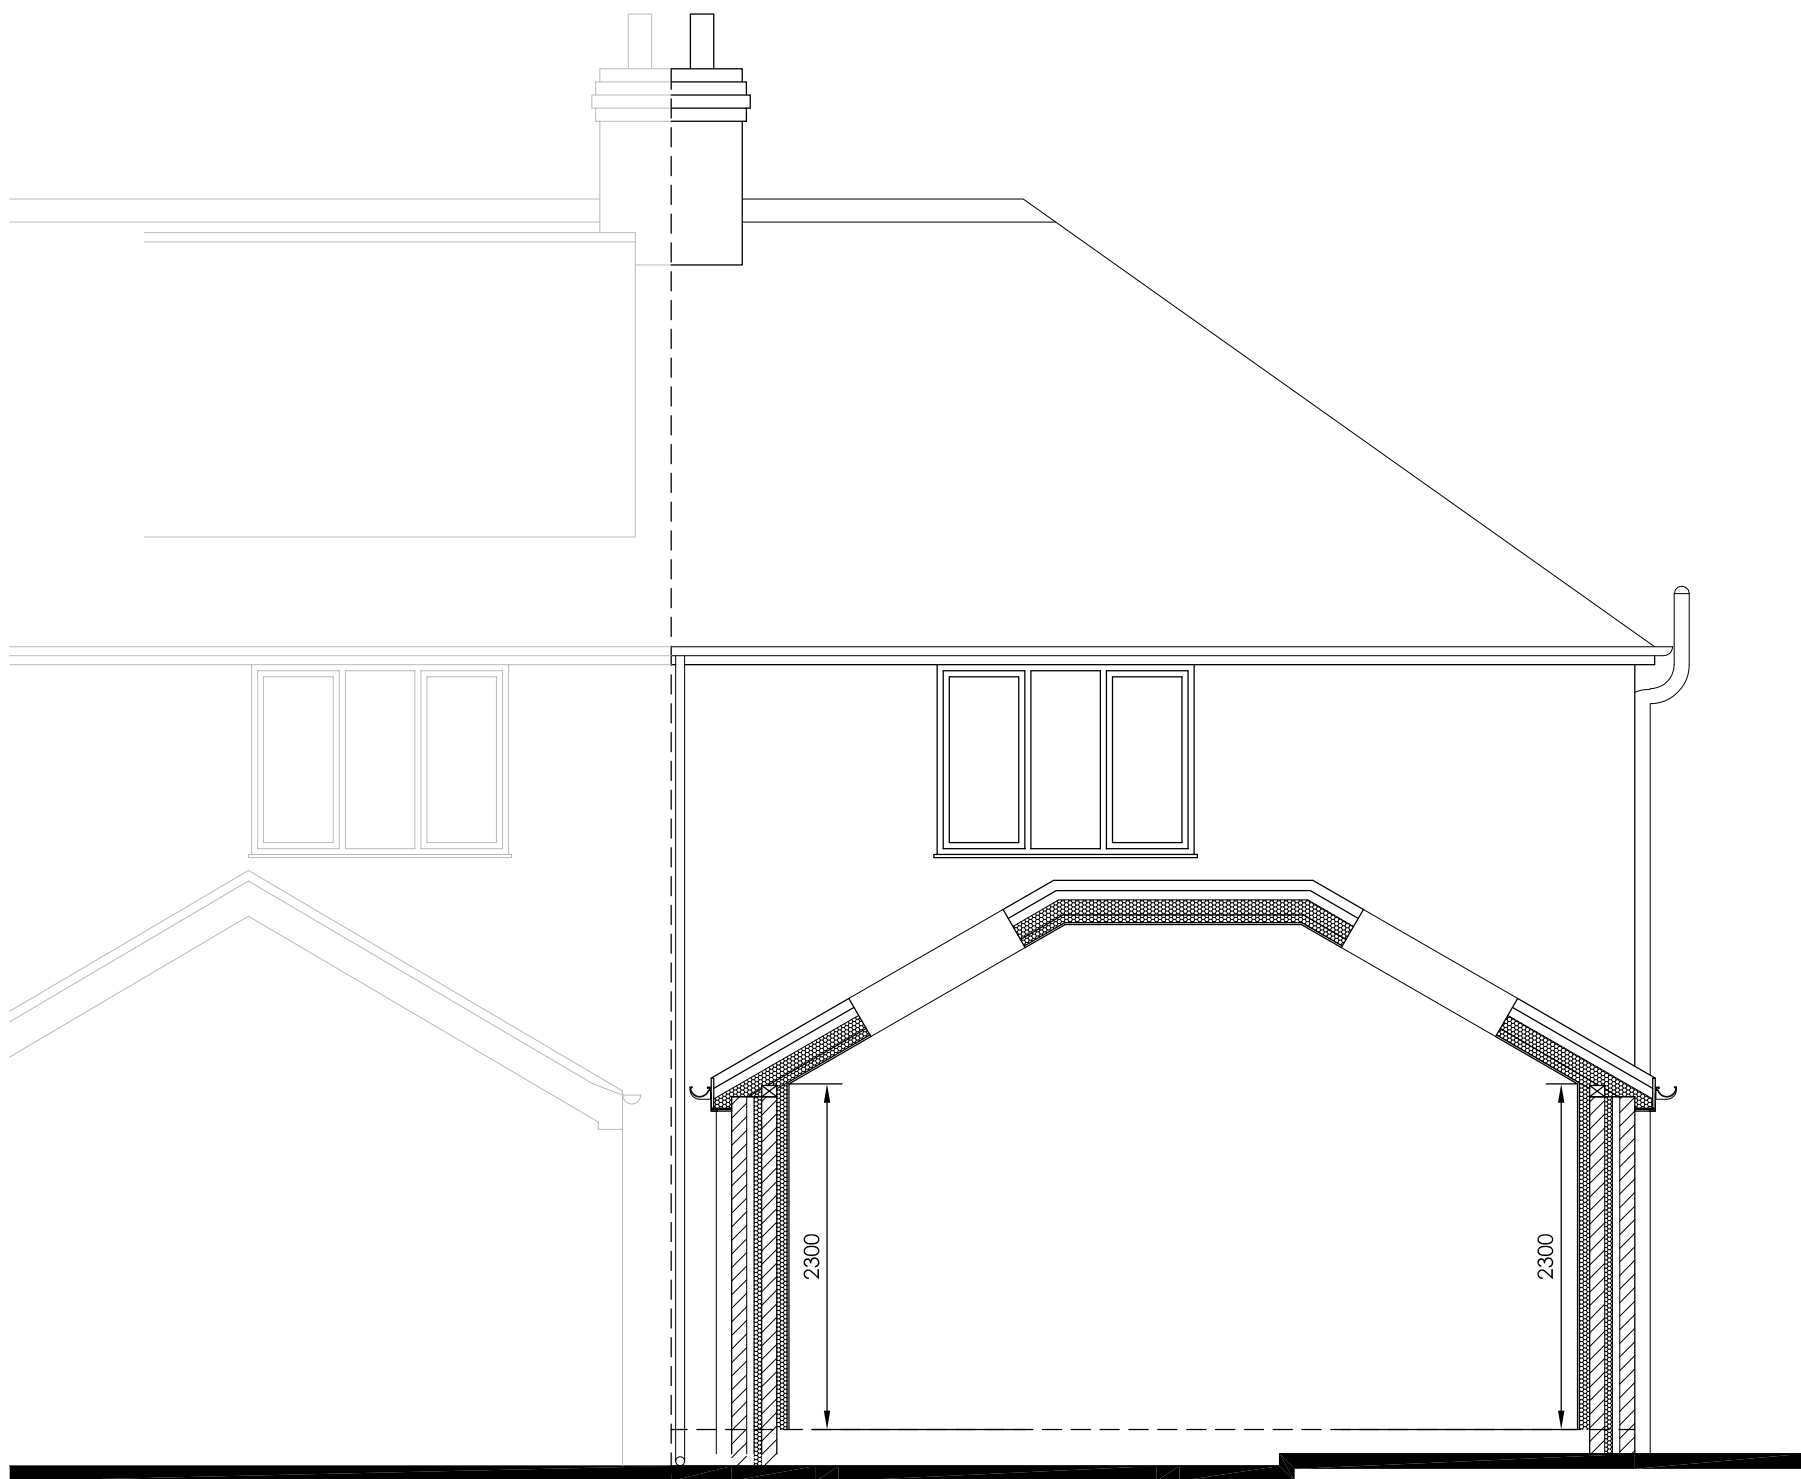

DRAFT SECTION 1:50

Hewitt&CarrArchitects

A: DaisyBank House | 17-19 Leek Road | Cheadle | ST10 1JE
T: 01538 756888
E: enquiries@hcarchitects.co.uk
W: www.hcarchitects.co.uk

Client
MR HARRISON

Project
PROPOSED SINGLE STOREY REAR
EXTENSION AT 140 HIGH LANE BROWN
EDGE ST6 8RU

Title
PLANS AND ELEVATIONS AS PROPOSED

Status
PLANNING

Date
FEB 2025

Scale @ A1
AS NOTED

Project No
01446-PL(0)03

Drawing No.

Drawn
NJH

Checked

Rev

PLANNING

File: Ref: H&C REF