




FRONT ELEVATION 1:50





SIDE ELEVATION 1:50



REAR ELEVATION 1:50

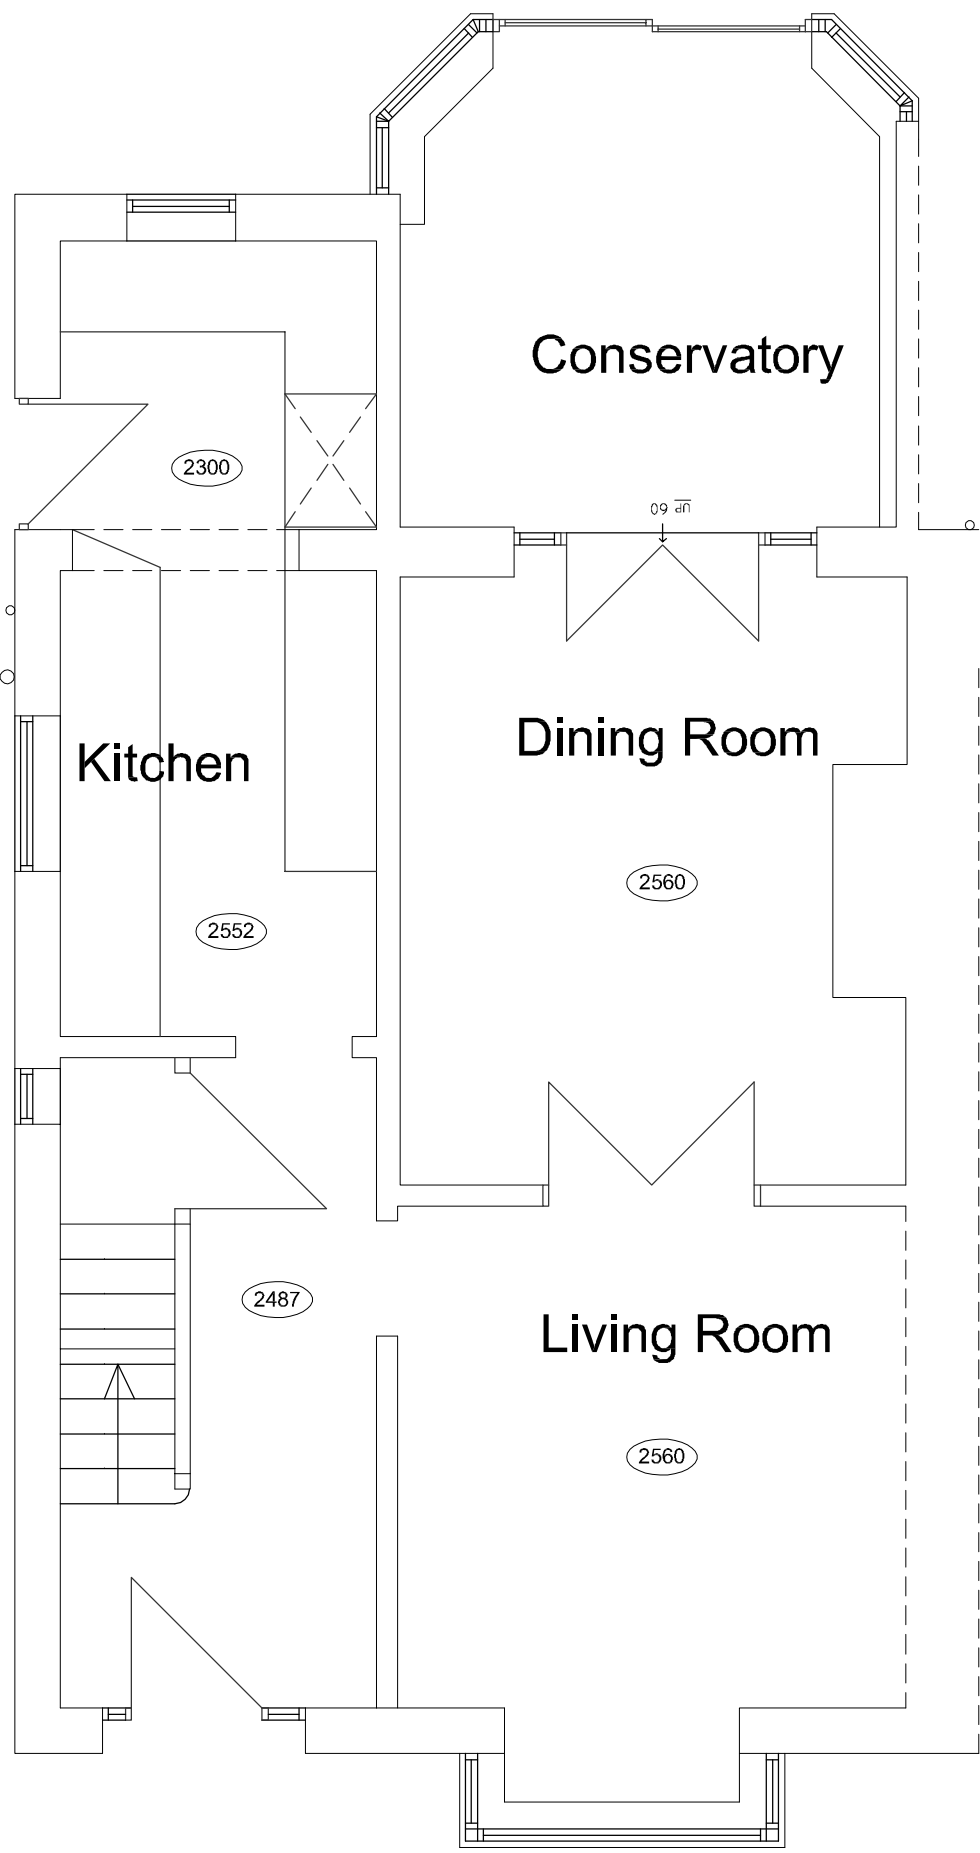

FLOOR PLAN 1:50

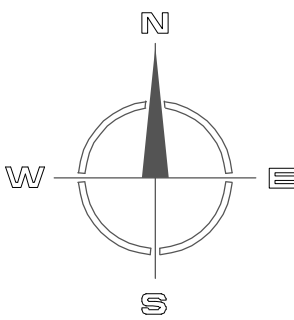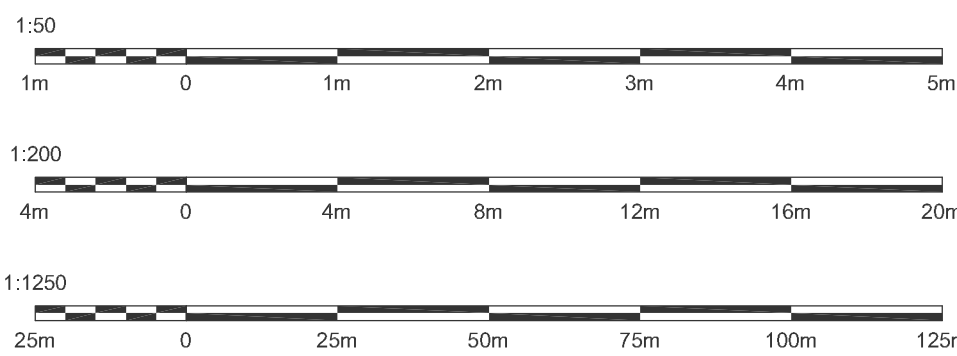


Ordnance Survey © Crown copyright 2025 All rights reserved. Licence number AC0000810055



SITE LOCATION PLAN 1:1250

Ordnance Survey © Crown copyright 2025 All rights reserved. Licence number AC0000810055

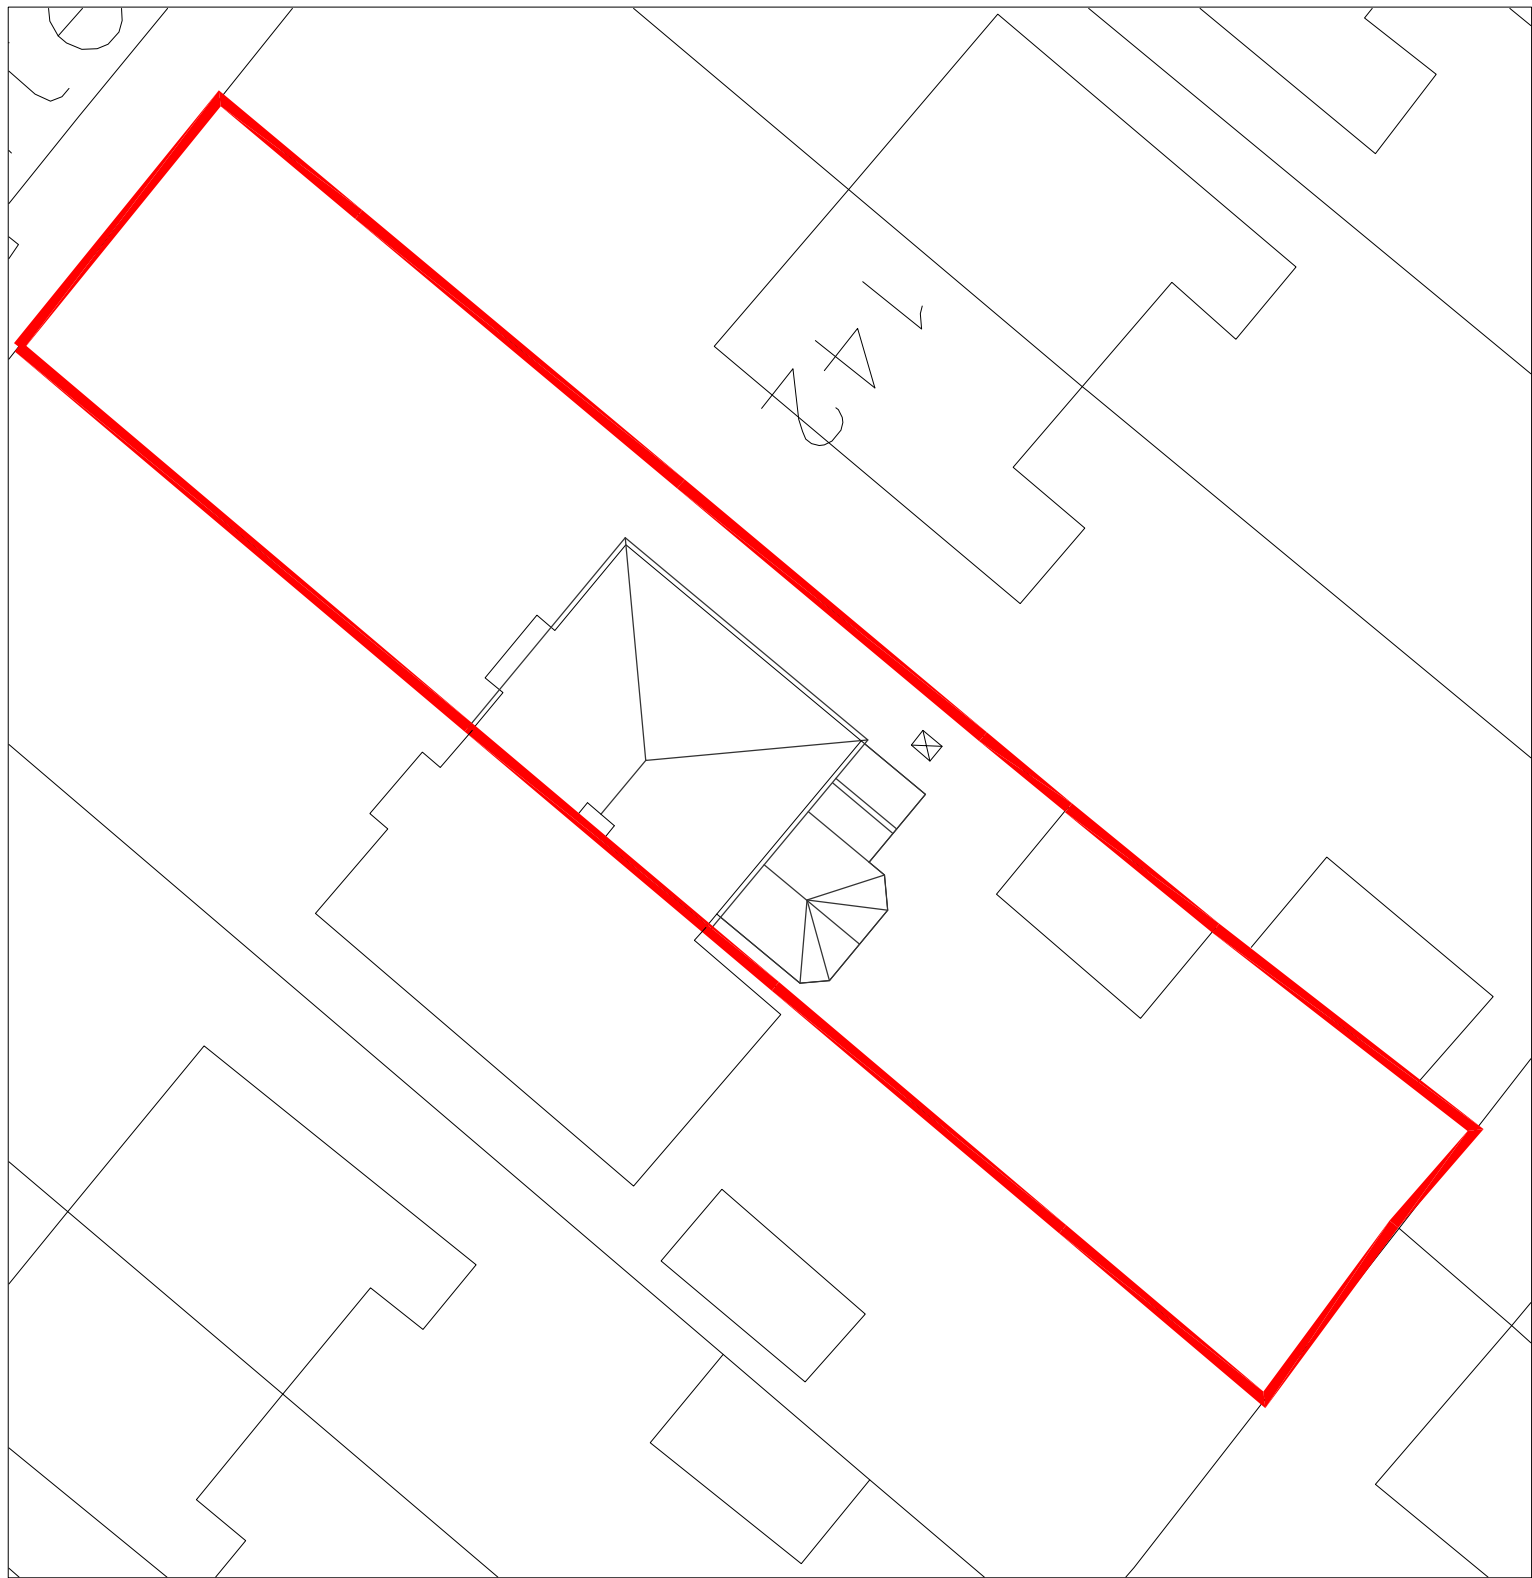

SITE PLAN 1:200

Hewitt&CarrArchitects

A: DaisyBank House | 17-19 Leek Road | Cheadle | ST10 1JE
T: 01538 756888
E: enquiries@hcarchitects.co.uk
W: www.hcarchitects.co.uk

Client
MR HARRISON

Project
PROPOSED SINGLE STOREY REAR
EXTENSION AT 140 HIGH LANE BROWN
EDGE ST6 8RU

Title
PLANS AND ELEVATIONS AS EXISTING

Status
SURVEY
Date FEB 2025
Scale @A1 AS NOTED

Drawn NNC

Checked

Project No
01446-AL(0)01

Drawing No.

Rev