


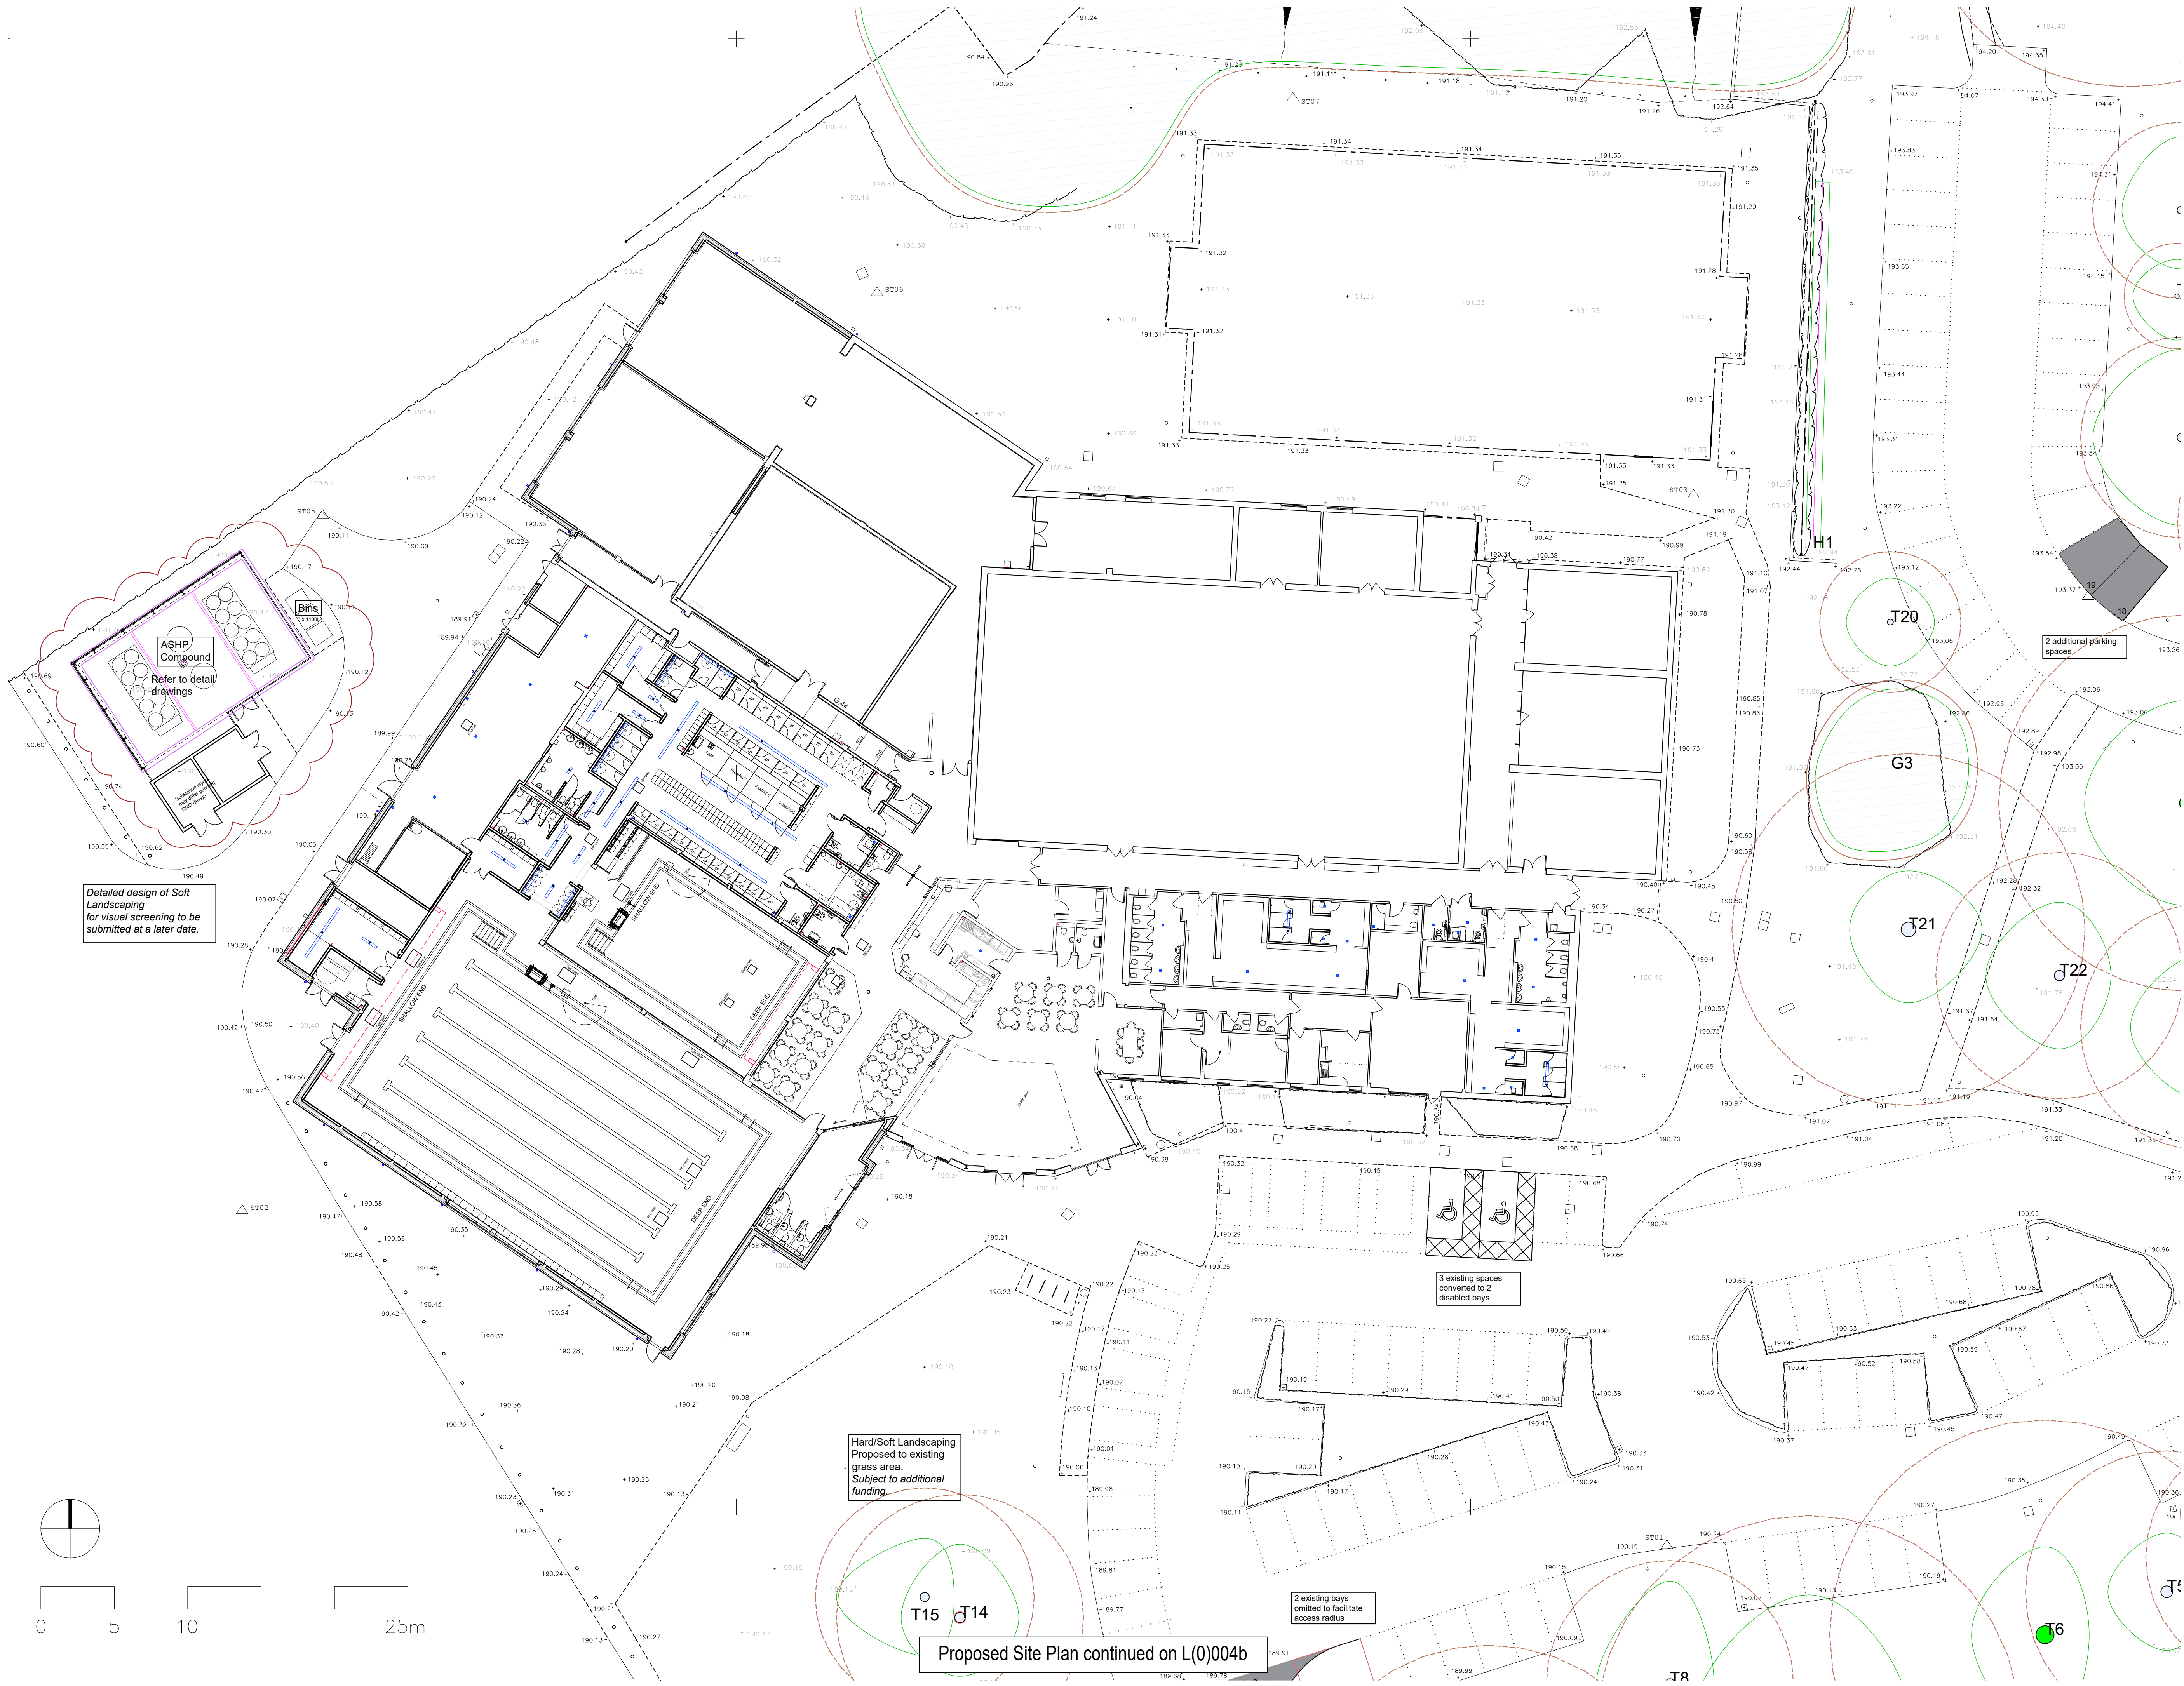


This line should measure 70mm when printed correctly

This drawing is the copyright of Roberts Limbrick Ltd and should not be reproduced in whole or in part or used in any manner whatsoever without their written permission.

Responsibility is not accepted for errors made by others in scaling from this drawing. Use only figured dimensions and report any discrepancies or omissions to the Architect immediately.

Rev	Date	By	Chk	Description
P01	01.06.2023	AM		WIP
P02	22.06.2023	AM		WIP
P03	11.12.2023	HK		Additional Parking Added
P04	19.12.2023	AM		Issued for stage 3 approval
P05	01.02.2024	RD	HK	Parking amended
P06	01.02.2024	AM	HK	Lease boundary added
P07	15.02.2024	AM	HK	Building plan updated to current
P08	07.03.2024	HK		Tree Survey overlaid
P09	26.03.2024	HK		Parking adjusted
P10	12.07.2024	HK		Parking amended for Planning
P11	06.08.2024	HK		Reduced for Tree comments
P12	10.10.2024	AM		Revs as clouded
P13	02.12.2024	HK		Scale amended to 1/200 @ A1
P14	07.03.2025	HK		ASHP & Bin Compound Updated

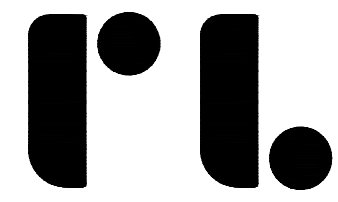

Roberts Limbrick

03333 405 500
mail@robertslimbrick.com
robertslimbrick.com

Registered Office England No. 09658029

Project Name

Brough Park
Leisure Centre

Client Name

Alliance Leisure

Drawing Title

Proposed Site Plan
Sheet 1 of 2

Scale
1/200 • A1

Status

A3

Project No.
10683

Purpose Of Issue
Issued for Planning

Number
L(0)004a

Revision
P14