




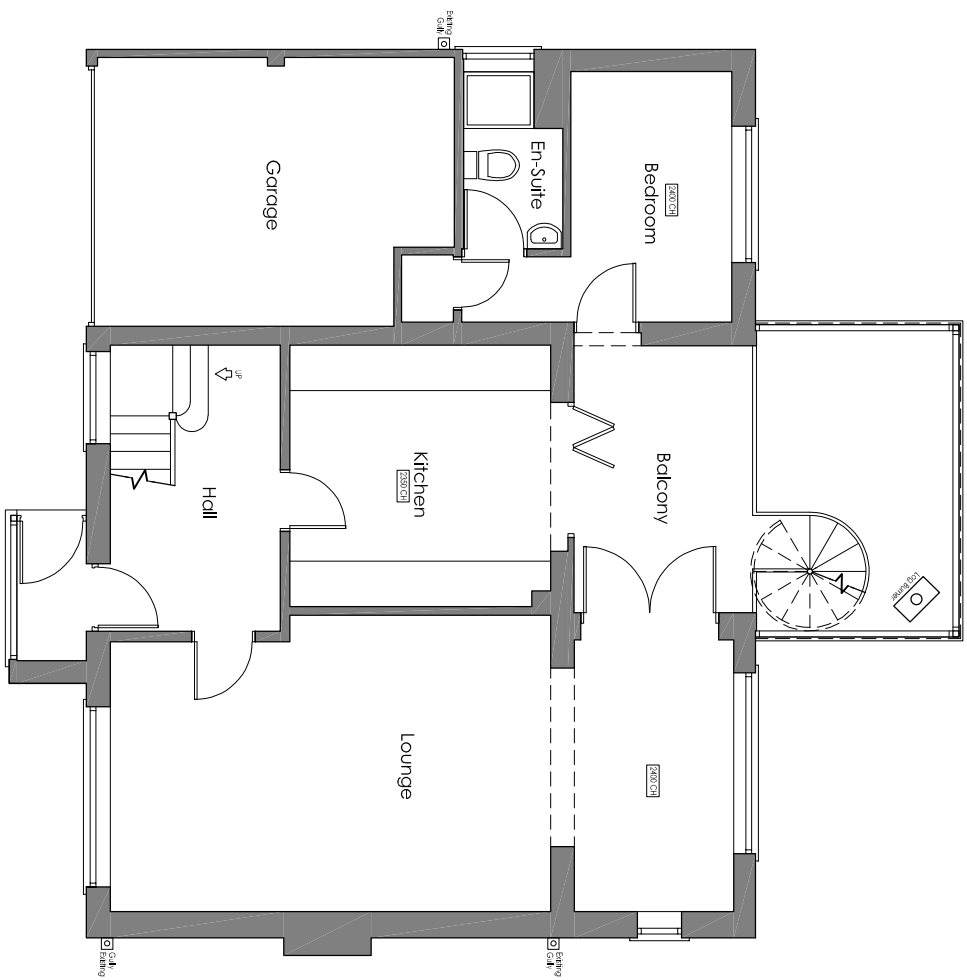


Existing Ground Floor Plan

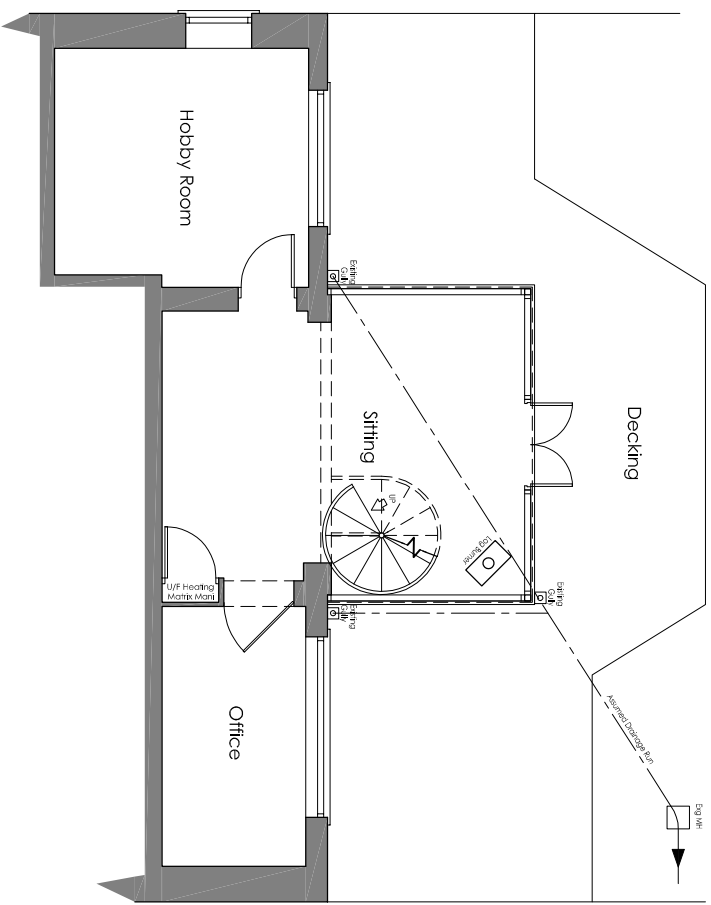


Existing Lower Ground Floor Plan

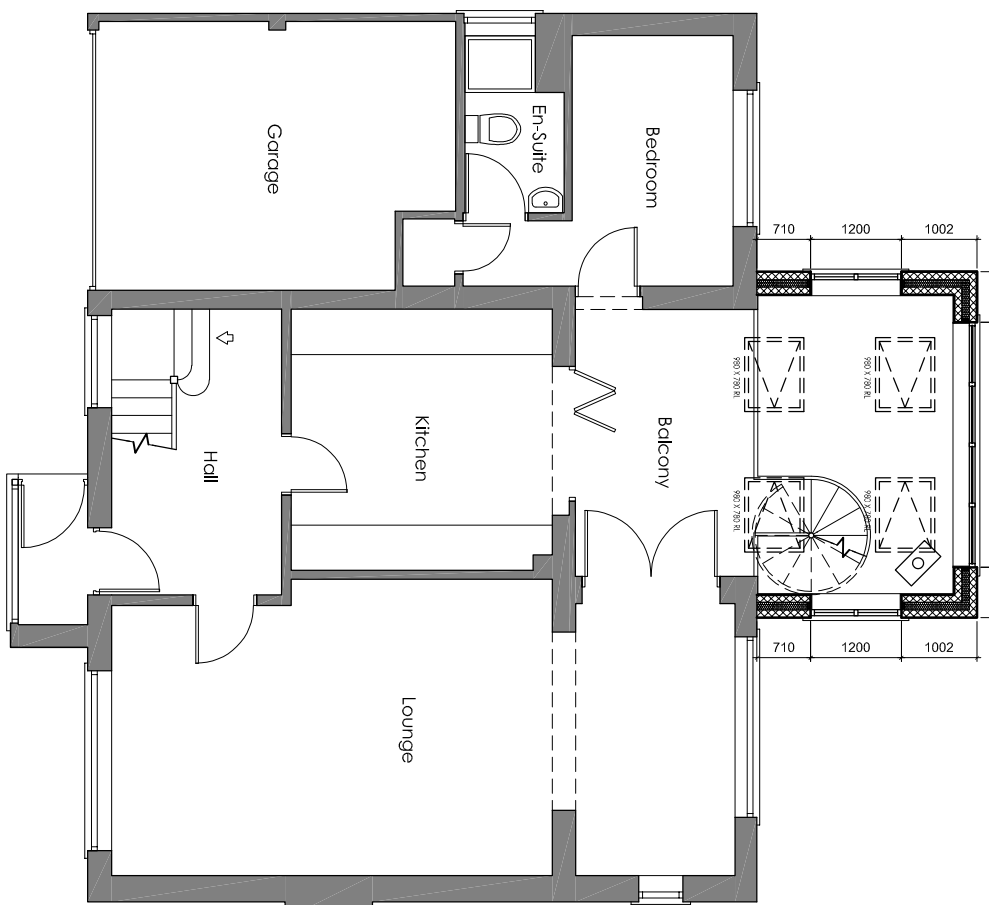

Proposed Ground Floor Plan

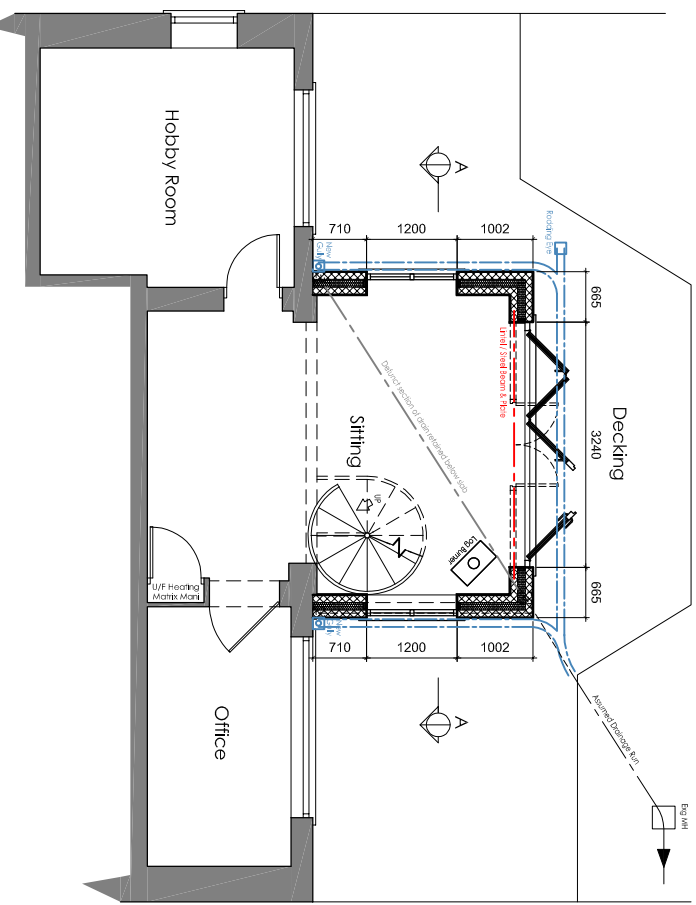


Proposed Lower Ground Floor Plan

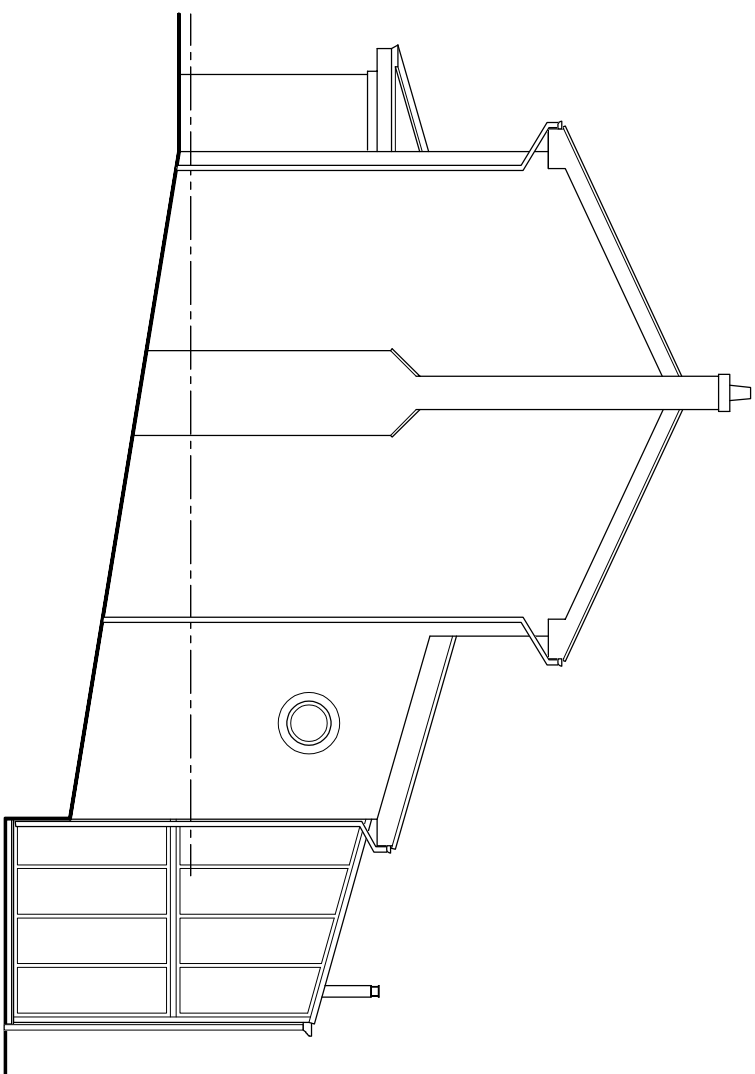


Existing Side Elevation




Existing Rear Elevation

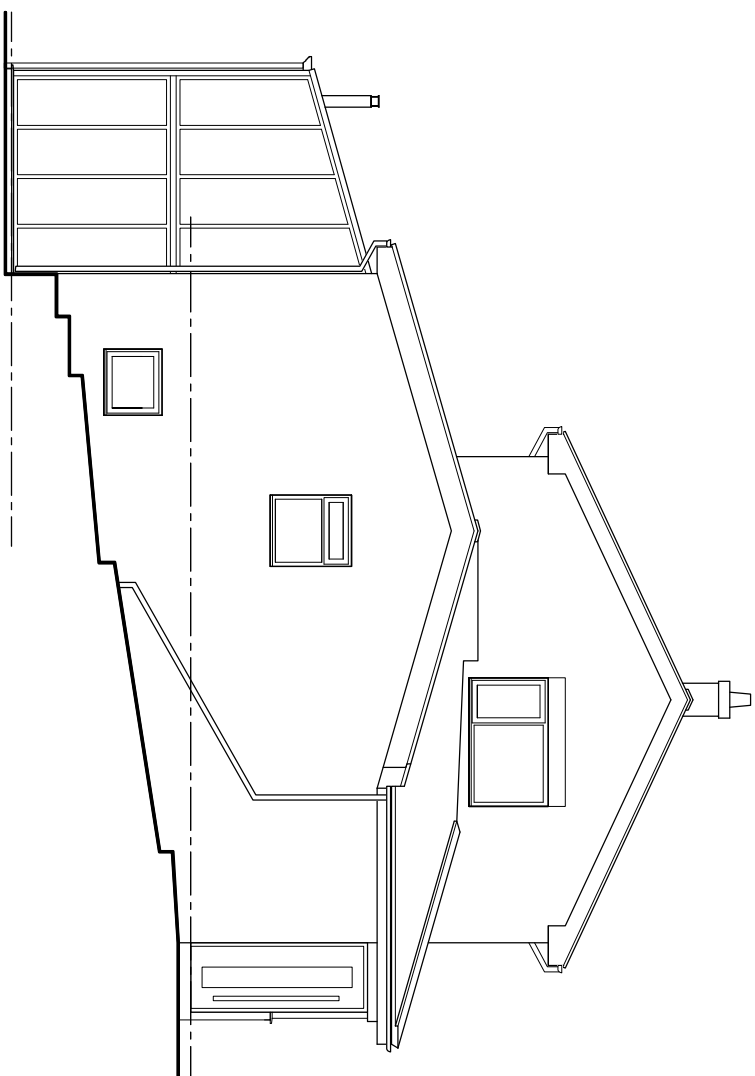


Existing Side Elevation

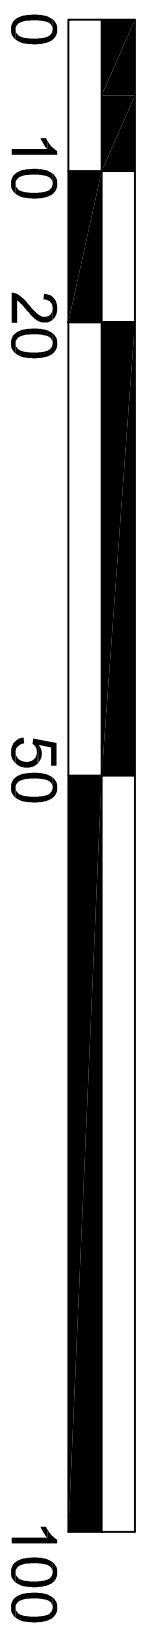


SCALE BAR 1:500

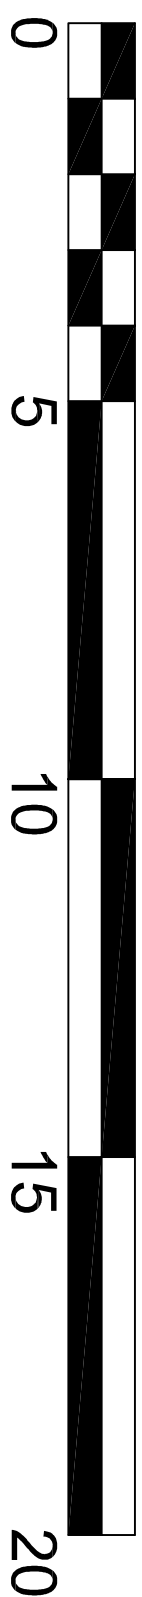


SCALE BAR 1:100

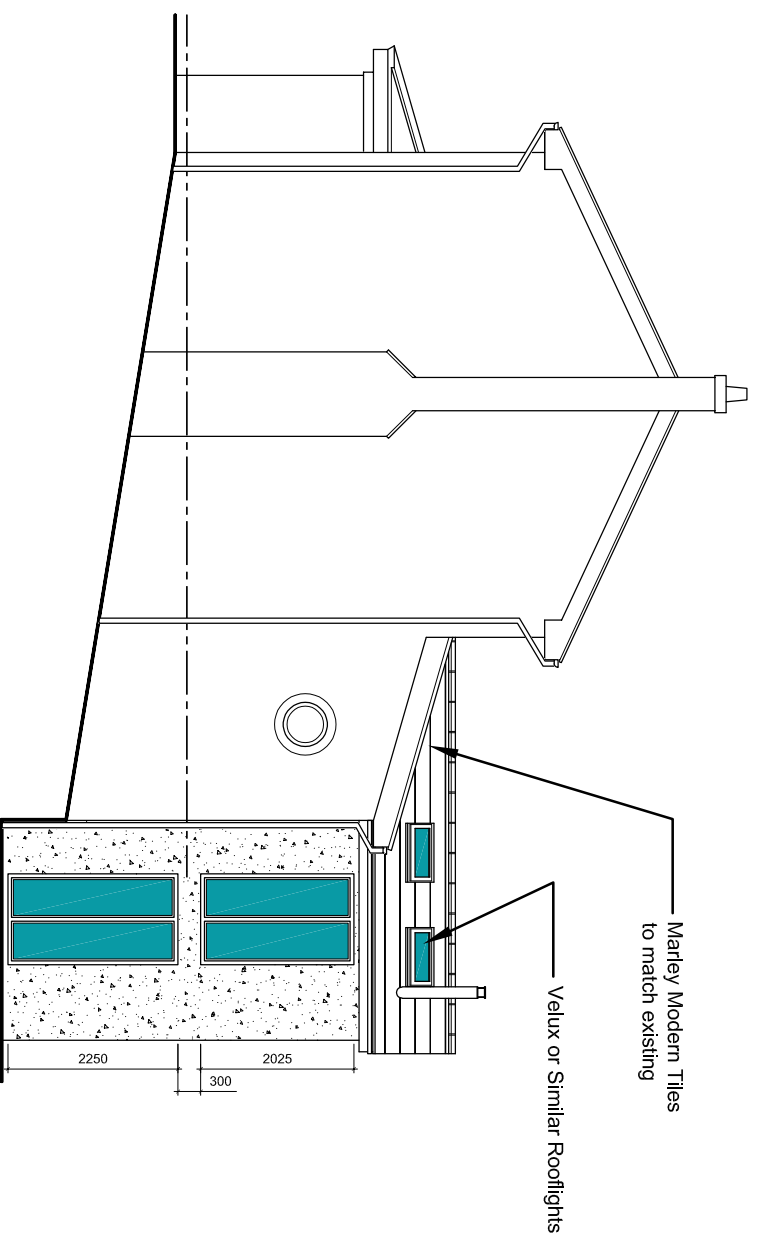


Proposed Side Elevation

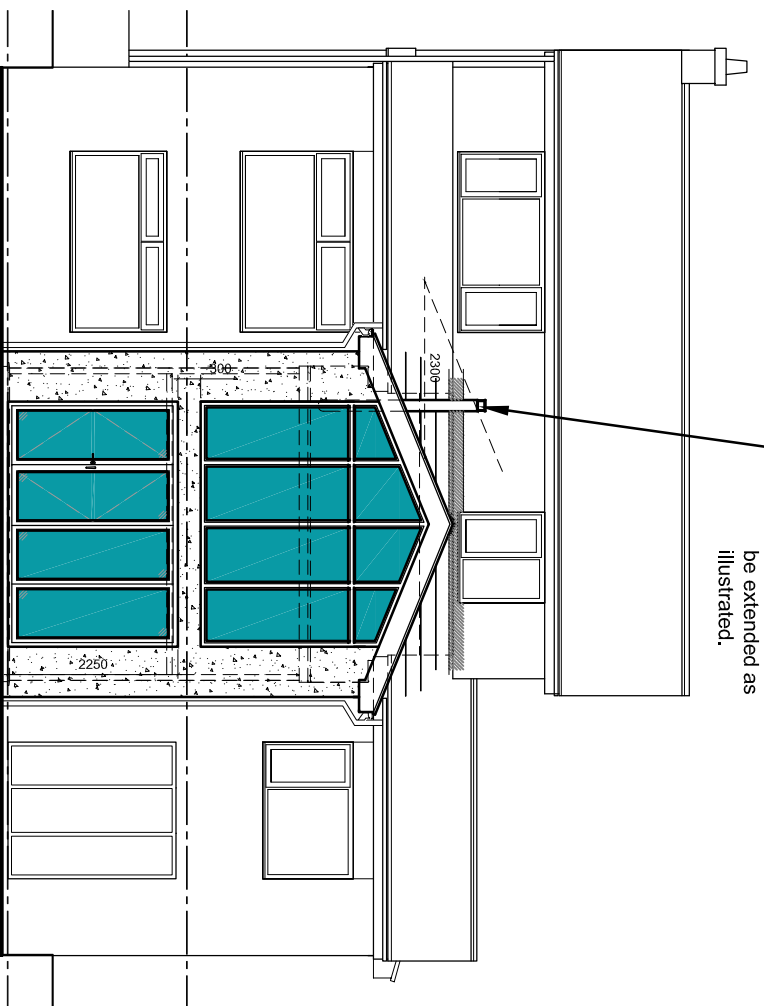

Proposed Rear Elevation

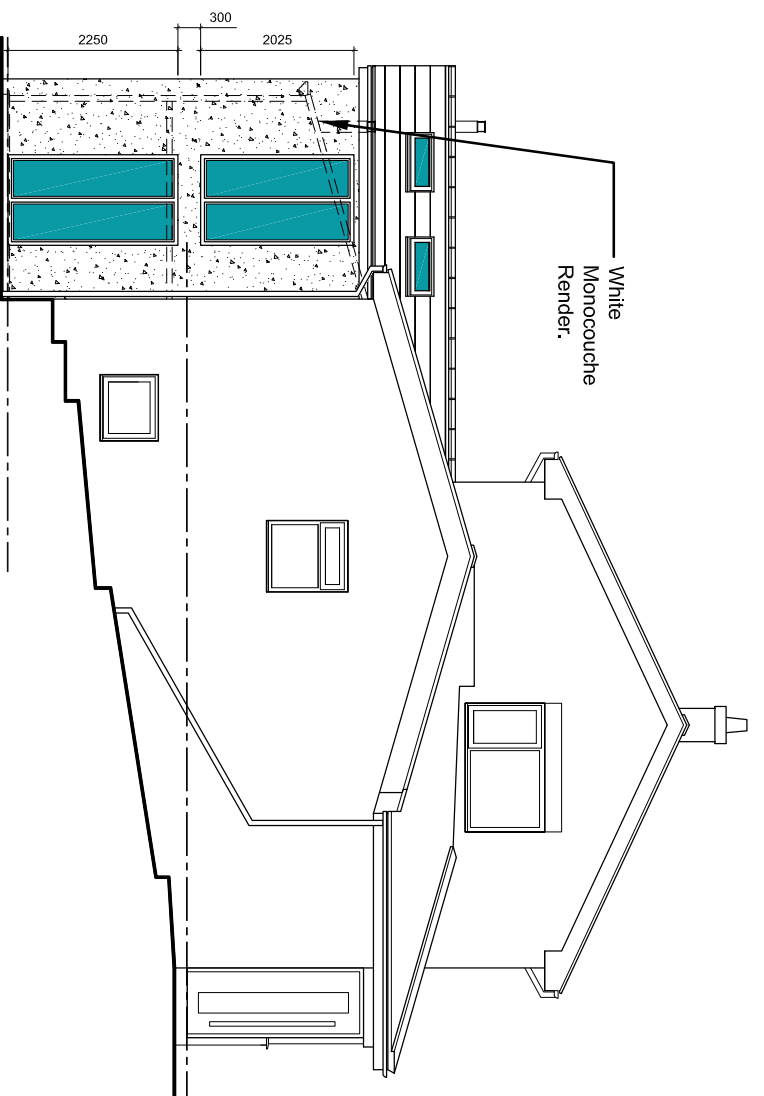

Proposed Side Elevation

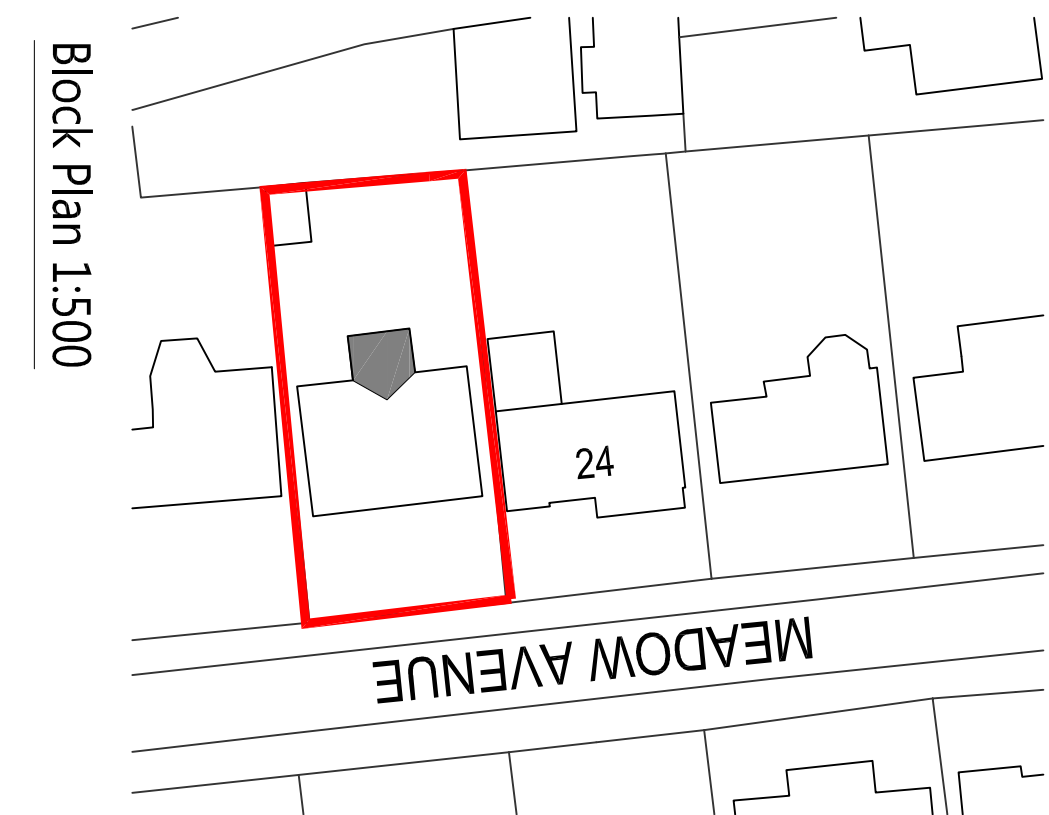

Block Plan 1:500



Location Plan 1:1250

GNC Architectural Services BUILDING PLANS			
CLIENT: Mr. J. Dakin			
Site: 26 Meadow Ave, Wetley Rocks, Stoke-on-Trent ST9 0BD			
Project: Proposed Extension to Rear			
Date: March 2025	Scale @ A1: 1:1250;1:500;1:100		
Drawing No: GNC/25/147/2	Drawing Title: Planning Drawing	Revision:	
Dimensions only are to be taken from this drawing. All contractors must visit the site and be responsible for taking and checking all dimensions relative to their work. To be read in conjunction with other specialist drawings and			