
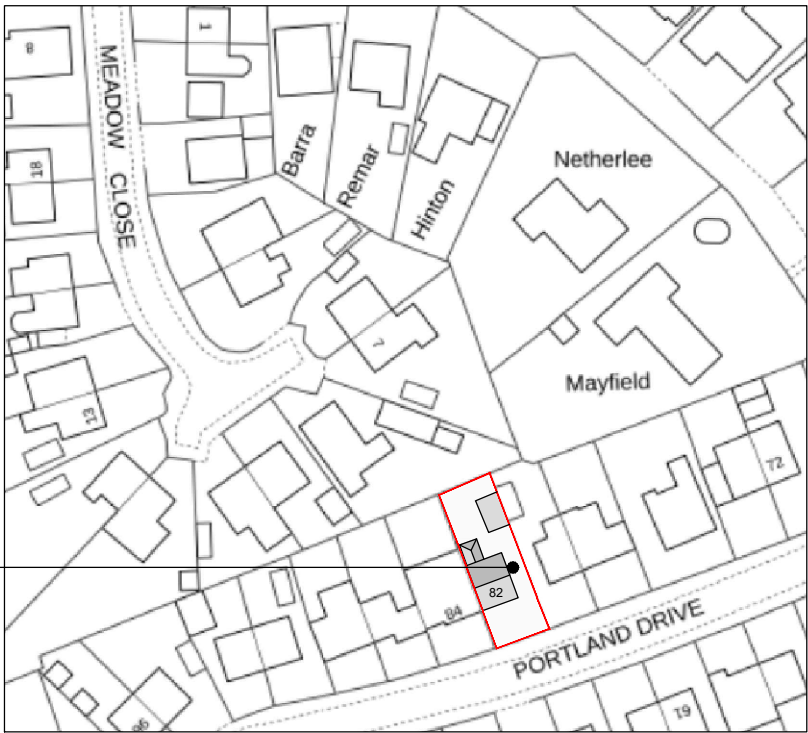




Copyright of this drawing is vested in the Designer and it must not be copied or reproduced without consent.
Contractor to check site for any utility locations that may affect any proposals prior to commencement on site
Contractor to check any site dimensions prior to commencement on site

Rev.	Drawn	Comments	Date
------	-------	----------	------

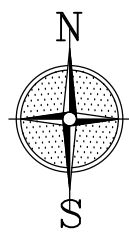

Site location plan

Scale 1:1250

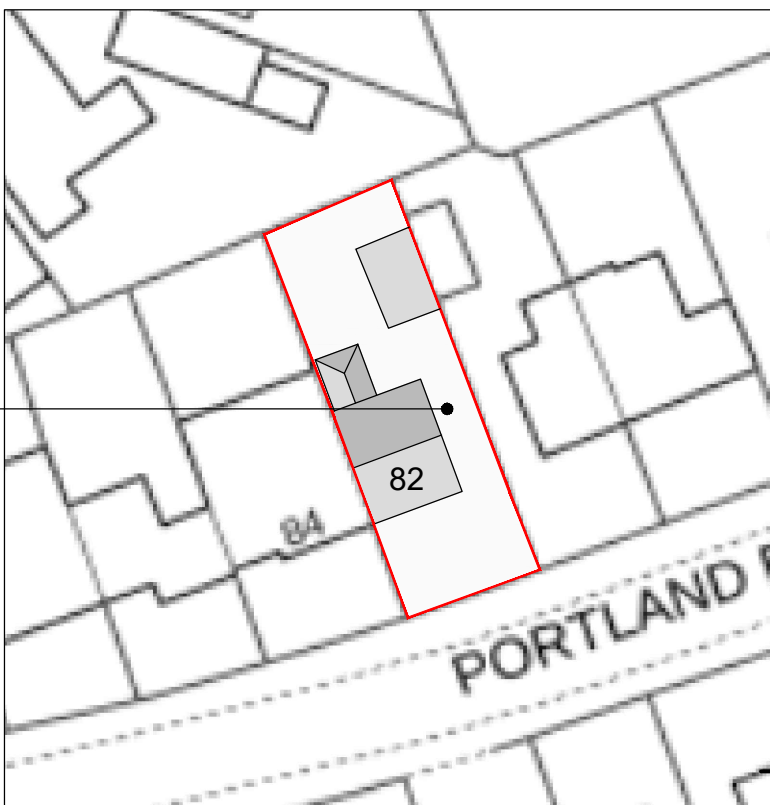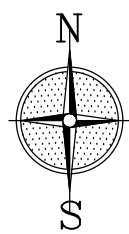

Site plan

Scale 1:500

Reproduced from the
Ordnance Survey map with the permission of Ordnance
Survey on behalf of The Controller of Her Majesty's
Stationary Office
Licence No. AL 100001834



ME DESIGN SOLUTIONS
PLANS & EXTENSIONS

Tel: 07391714290
Email: info@MEDesignsolutions.co.uk
www.MEDesignsolutions.co.uk

Client
MR & MRS SIMS

Project
**PROPOSED ALTERATIONS &
EXTENSION TO
82 PORTLAND DRIVE,
FORSBROOK,
ST11 9AU**

Title
EXISTING PLANS

Status
PLANNING PERMISSION

Date
MARCH 2025

Drawn
ME

Scale @A1
AS SHOWN


Checked

Project No
100-01

Drawing No.

Rev

Copyright ©ME Design Sol. 2019. All rights reserved.

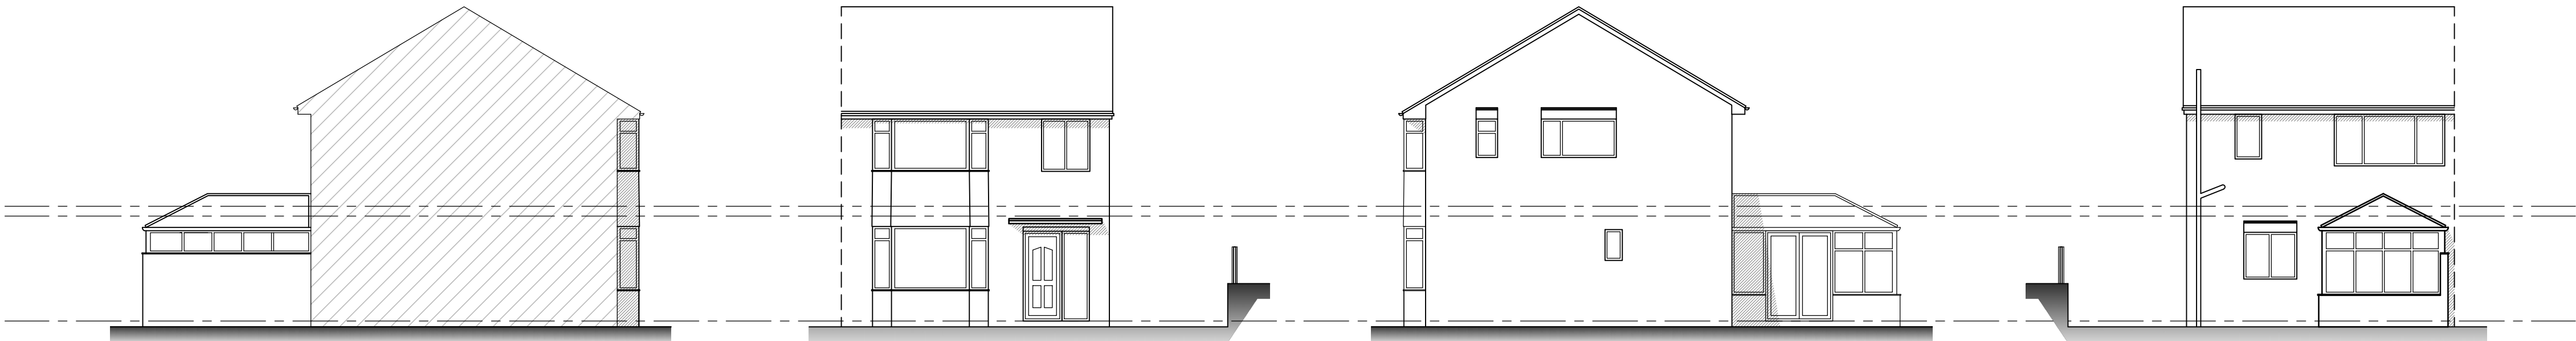

Existing side elevation

Scale 1:100

Existing front elevation


Scale 1:100

Existing side elevation

Scale 1:100

Existing rear elevation

Scale 1:100

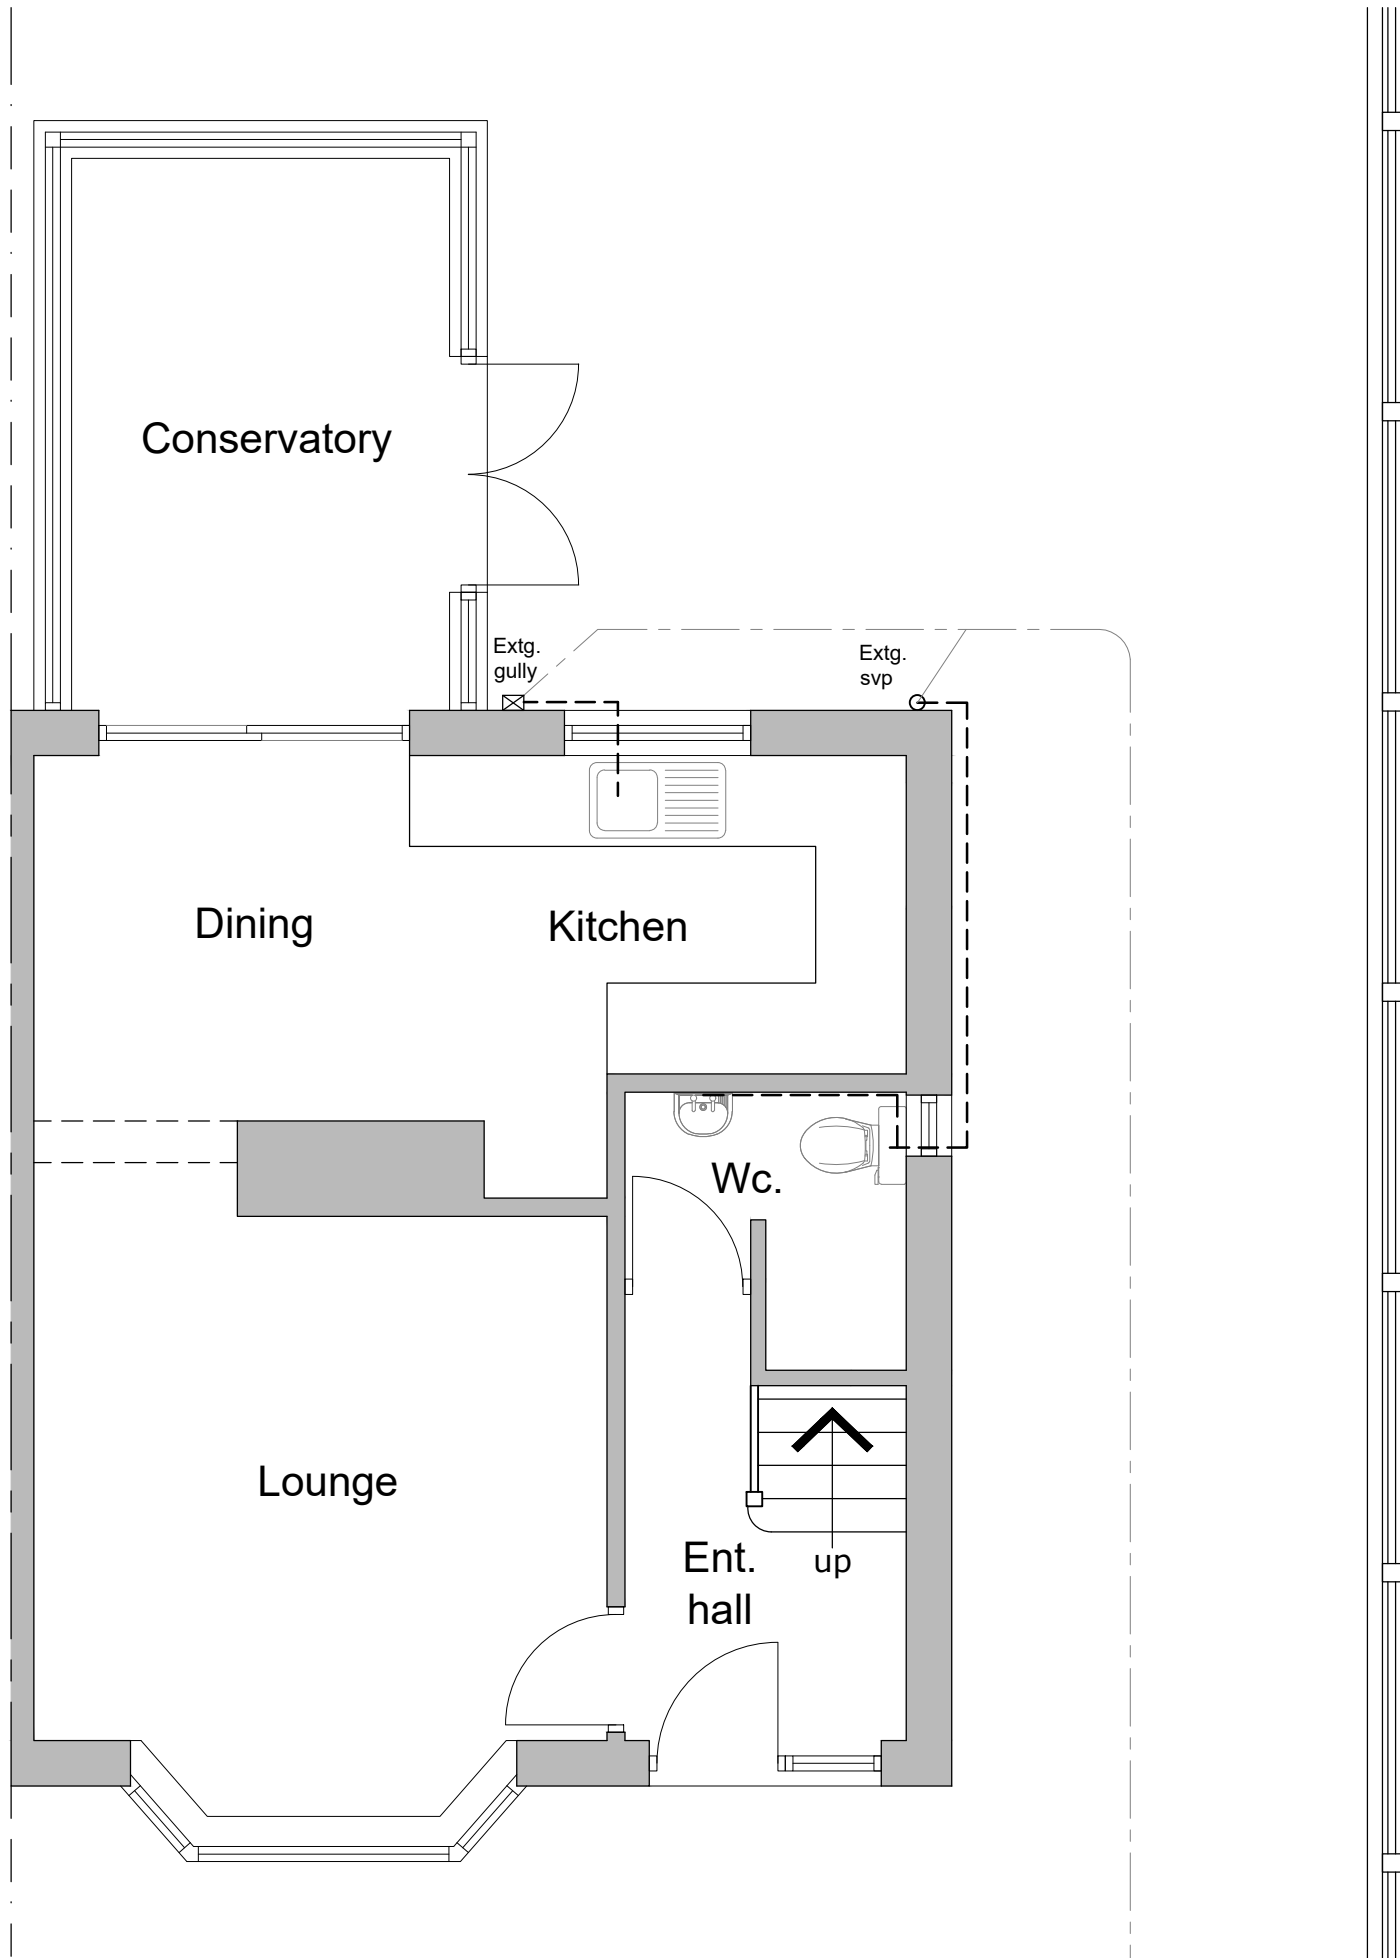

Existing ground floor plan

Scale 1:50

To
mains sewer