

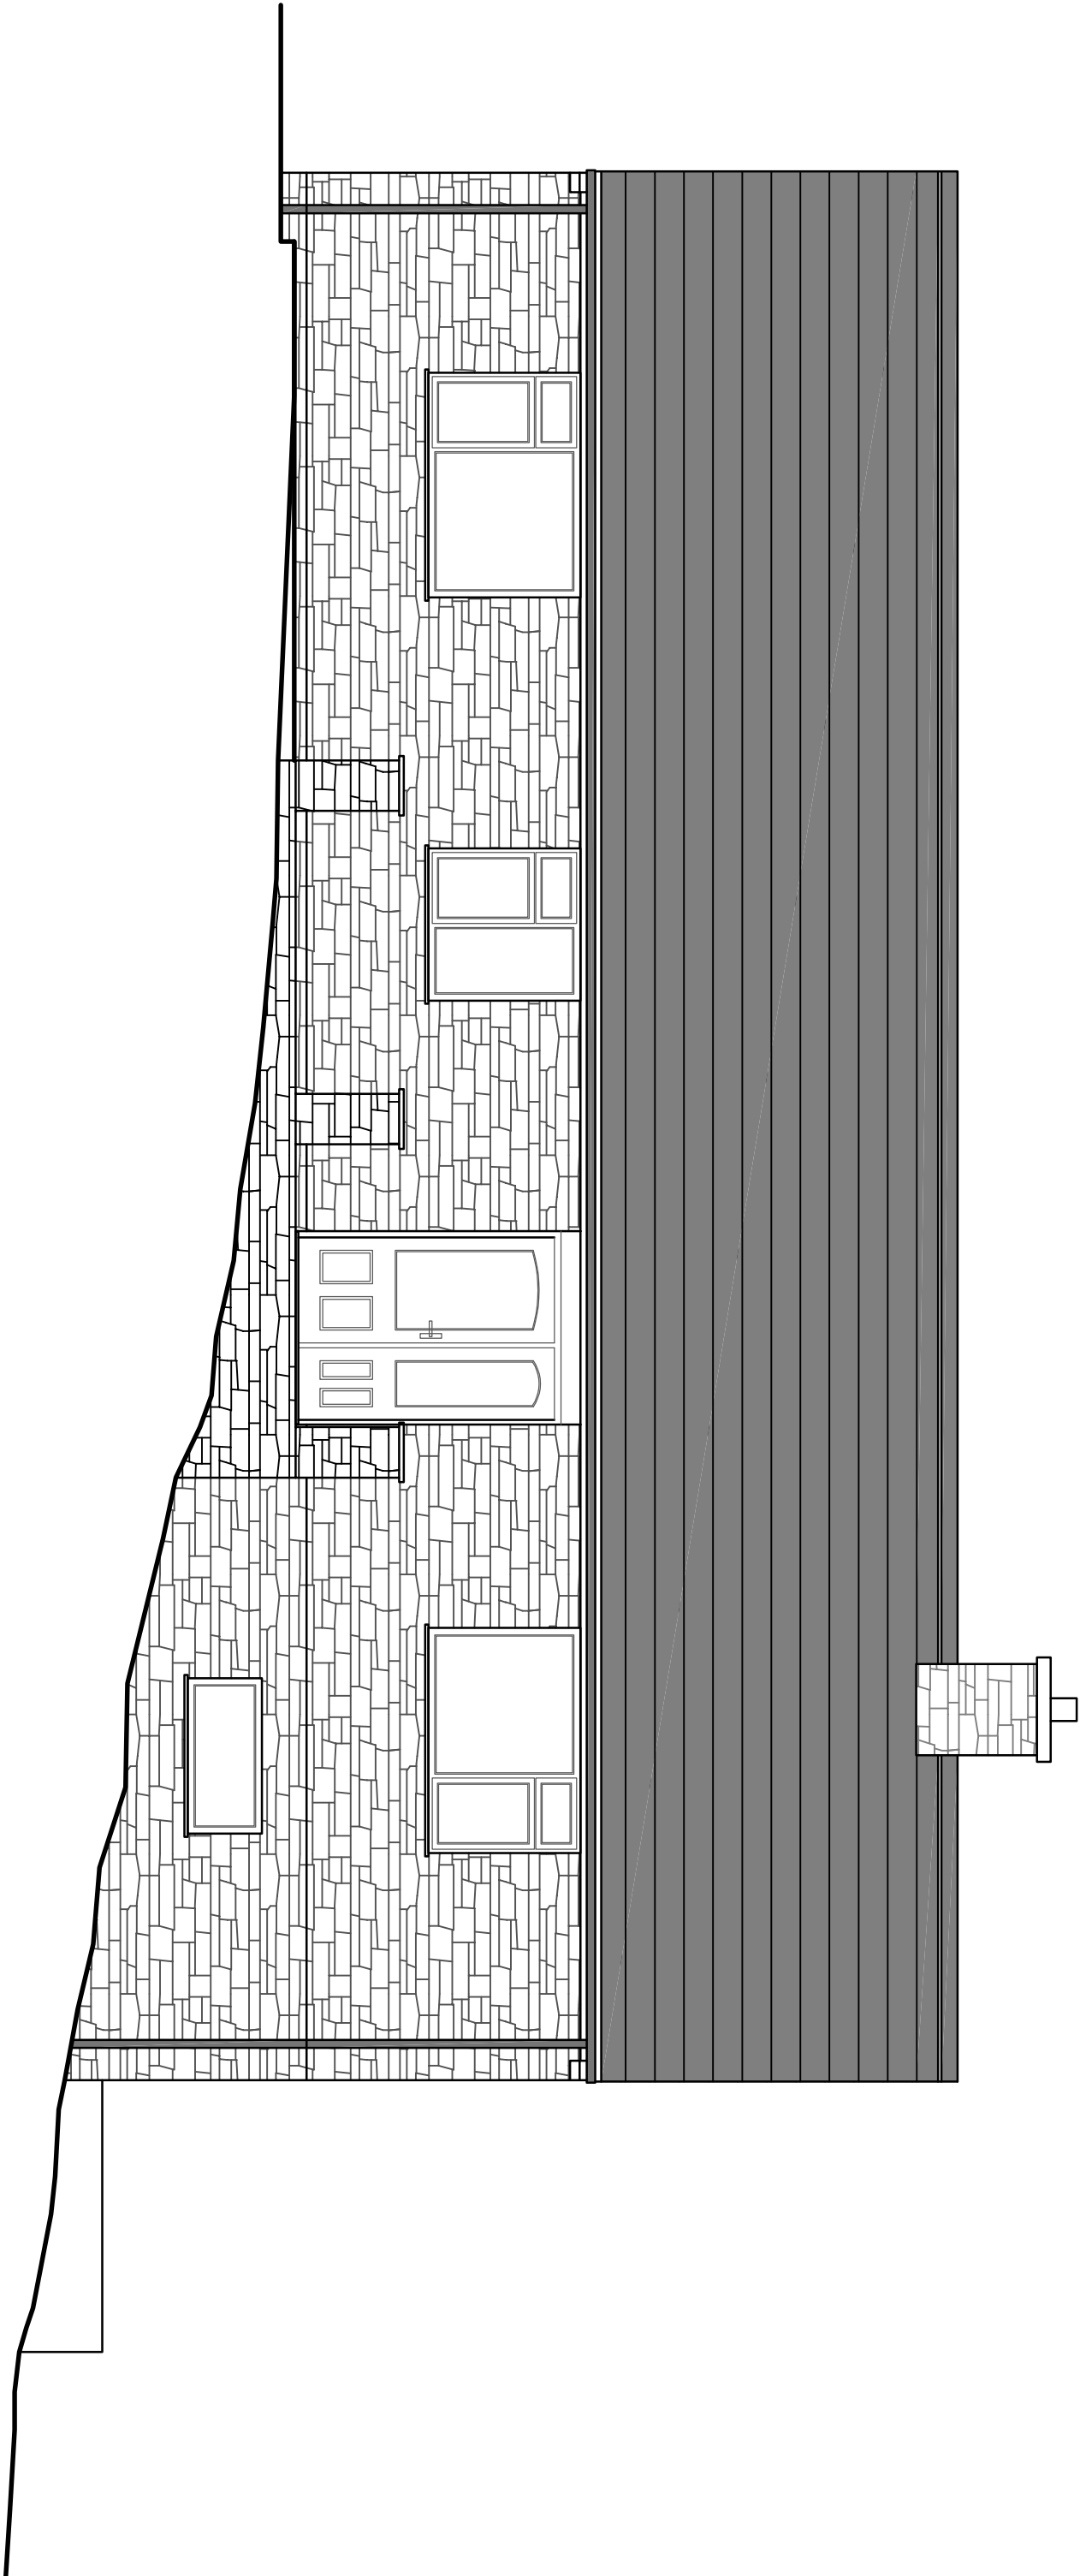


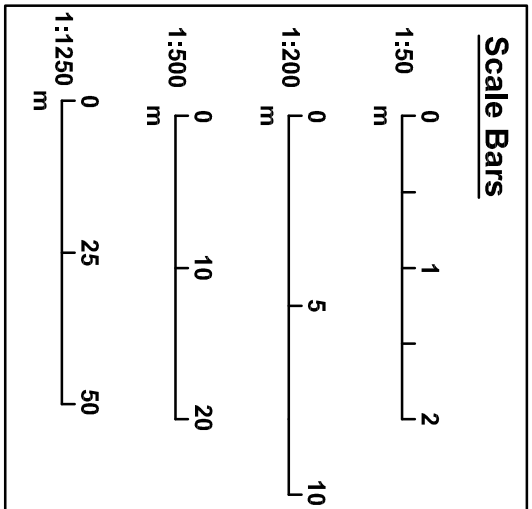

Front Elevation

NW

Scale: 1:50

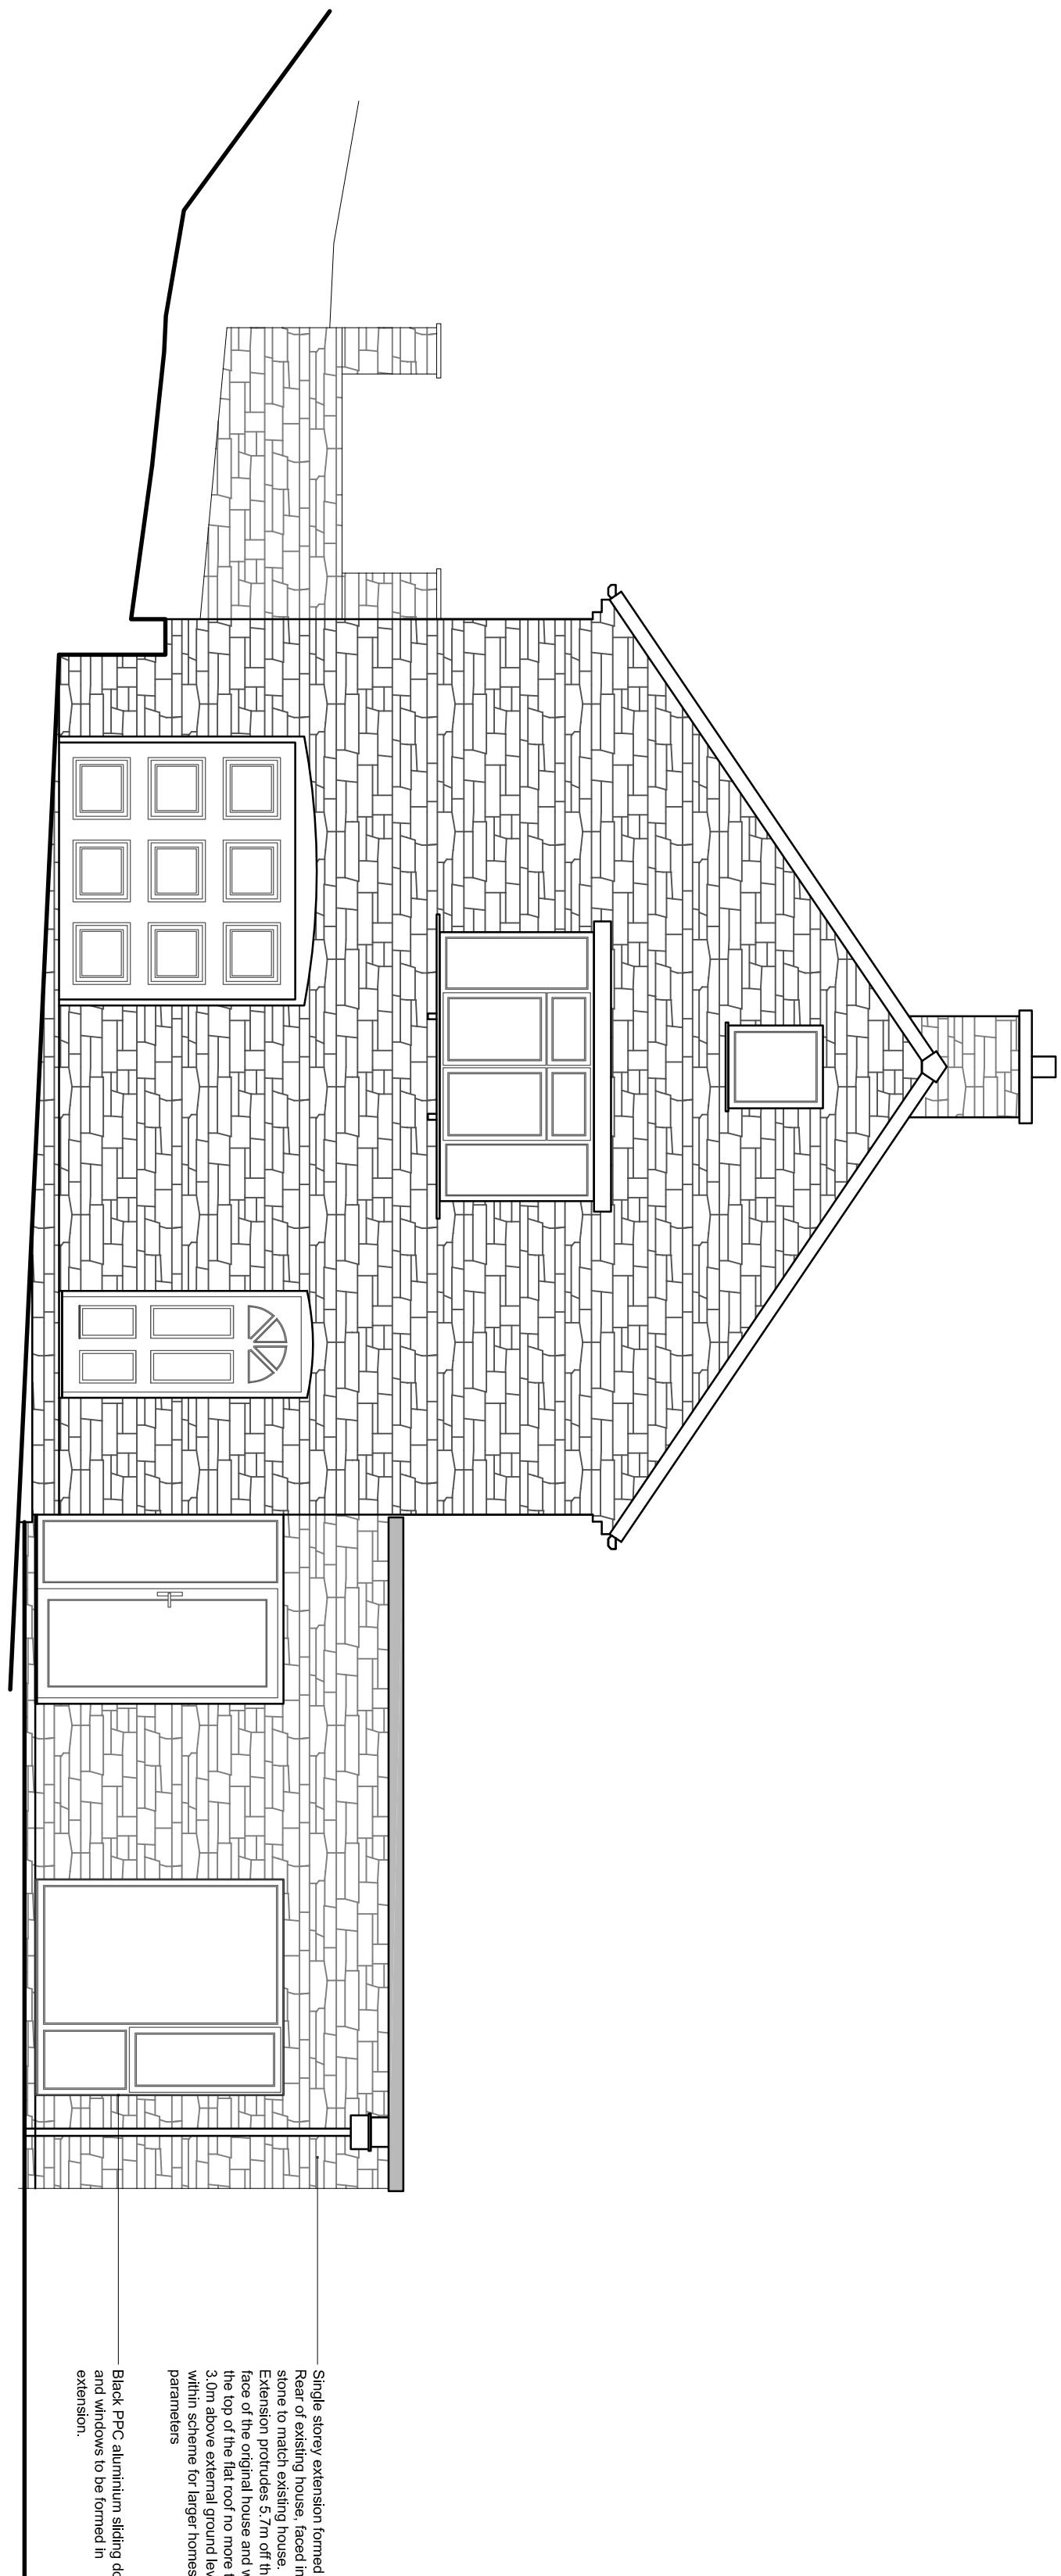

Single Storey Rear Extension - 5.7m

Side Elevation

SW

Scale: 1:50

Single storey extension formed to rear of existing house, fixed in place of the original house and with extension provides 5.7m off the rear of the original house and with the extension providing a 3m wide 3.0m above external ground level permeable

Black PPO aluminium sliding doors extension, 3.0m above external ground level, 3.0m above external ground level