





0 Site Plan
Scale: 1:200

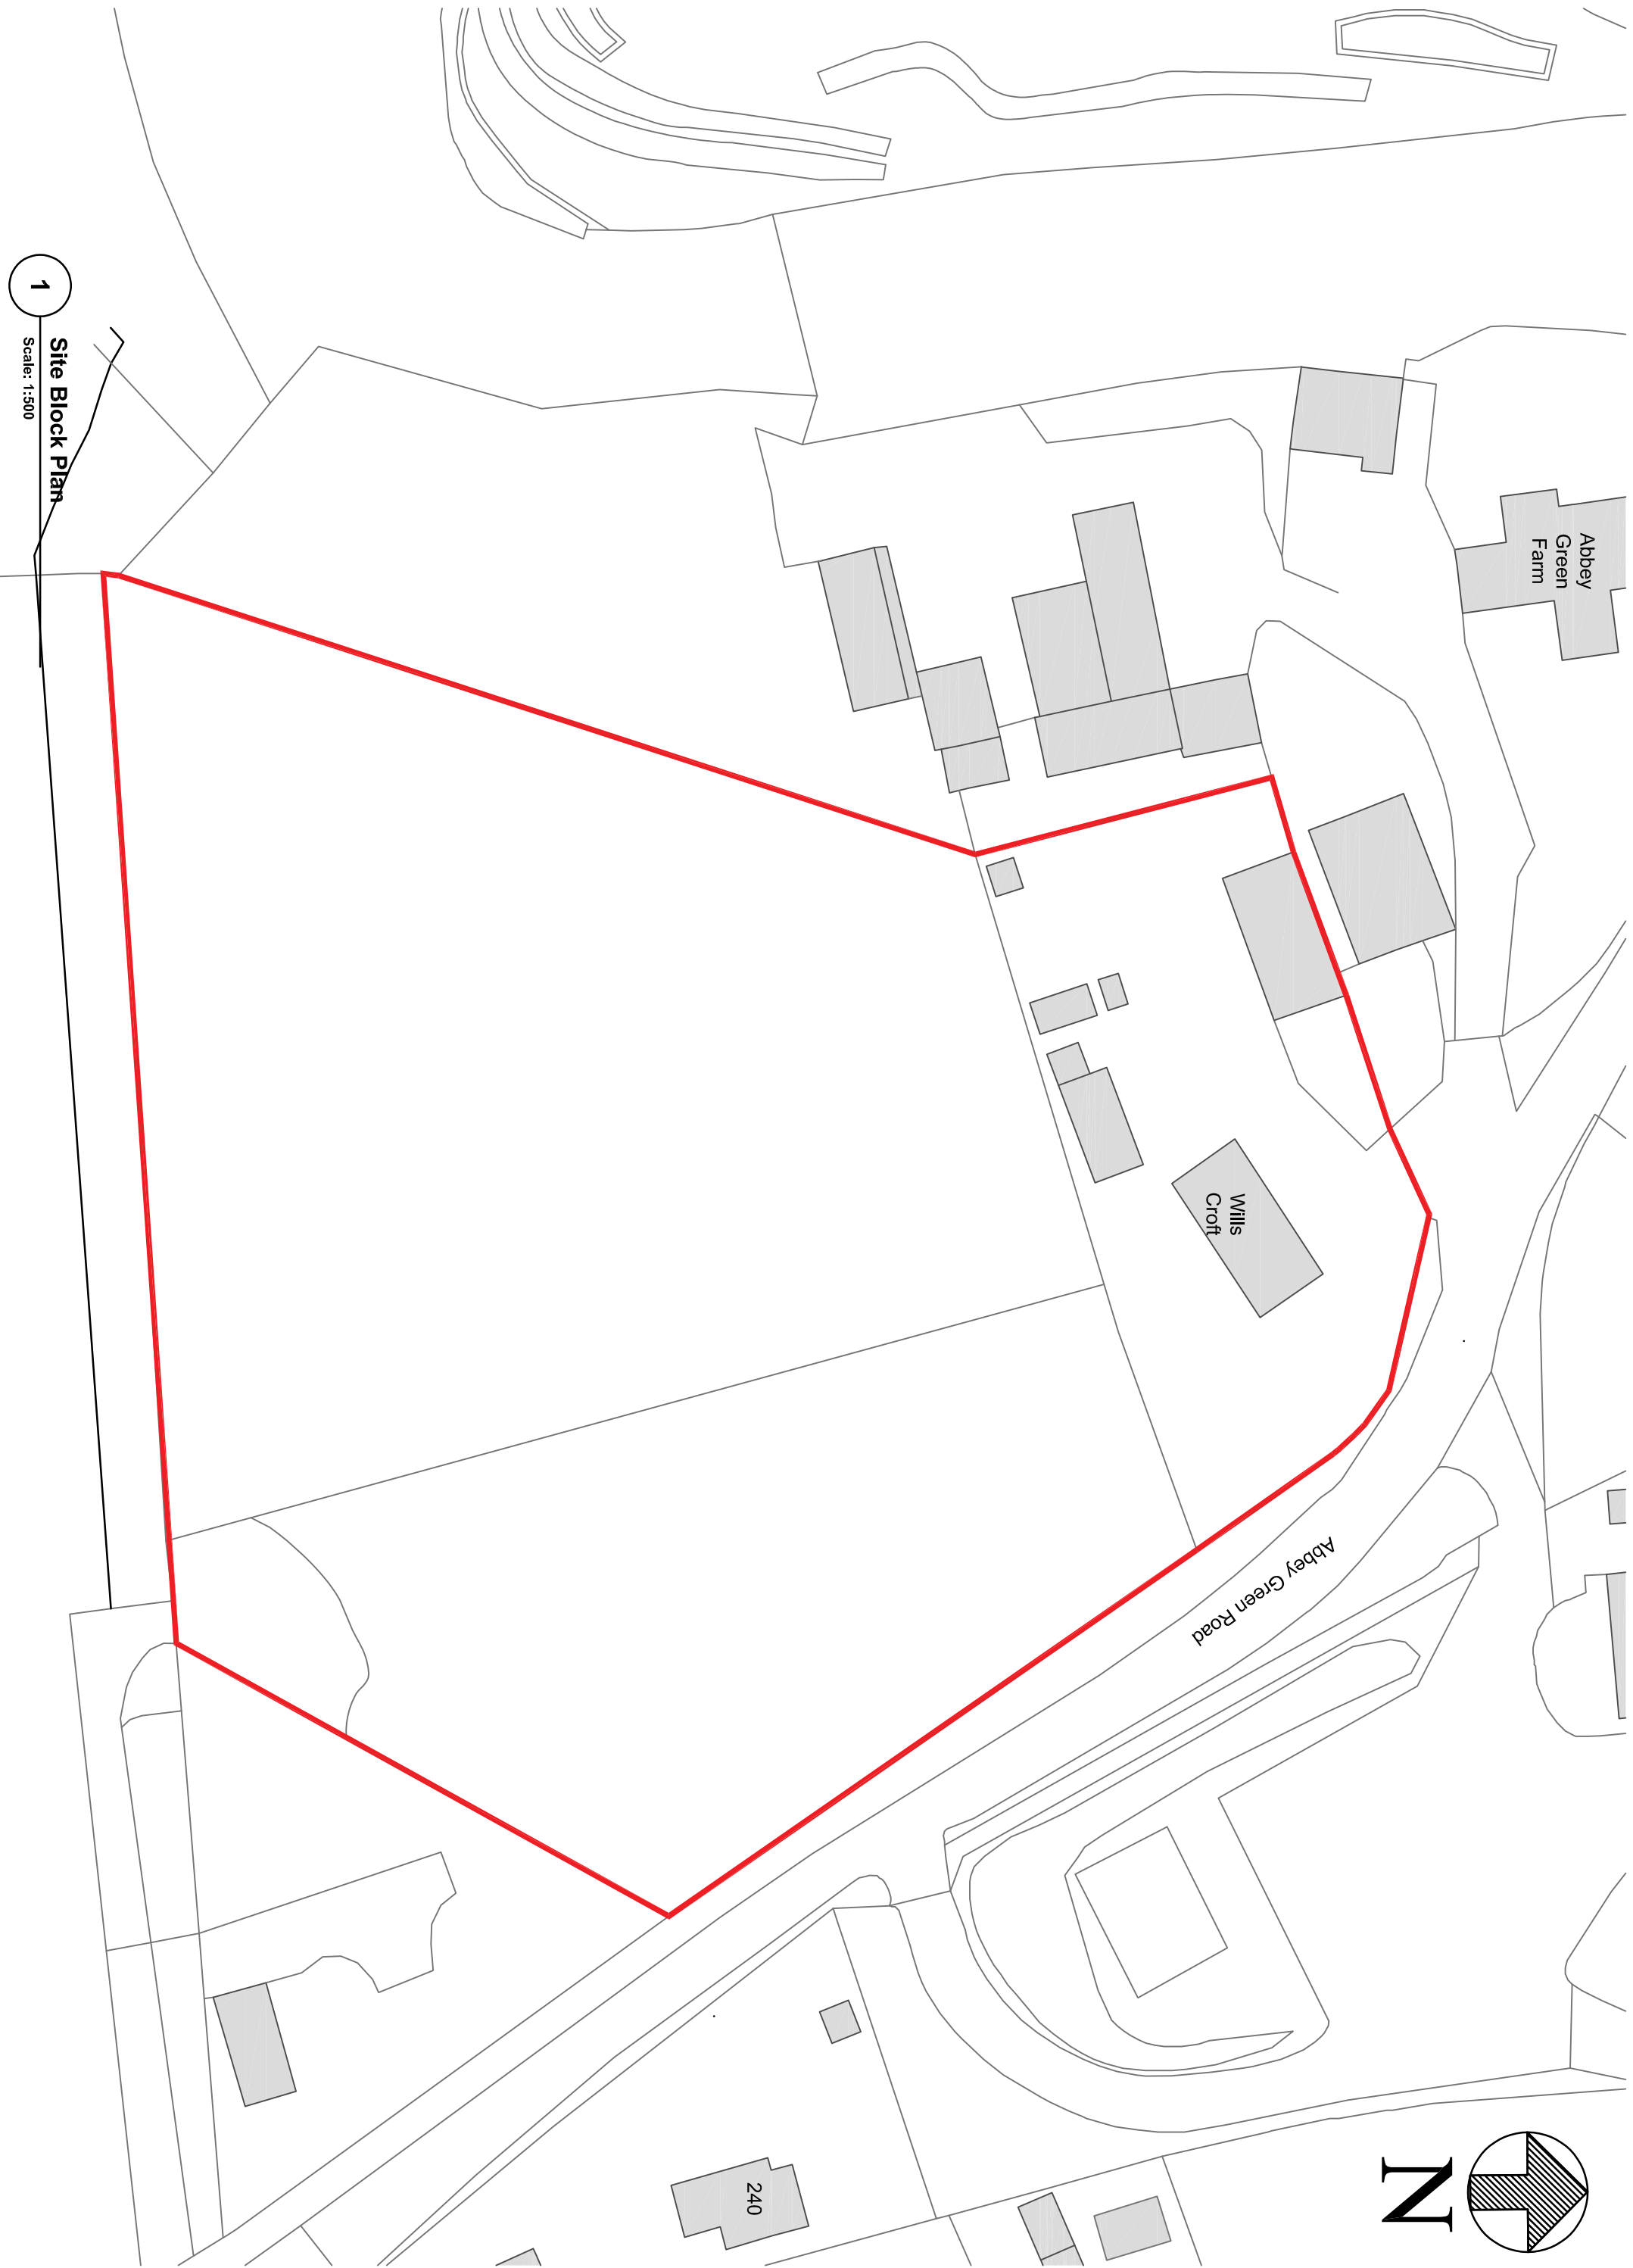


1 Site Block Plan
Scale: 1:400

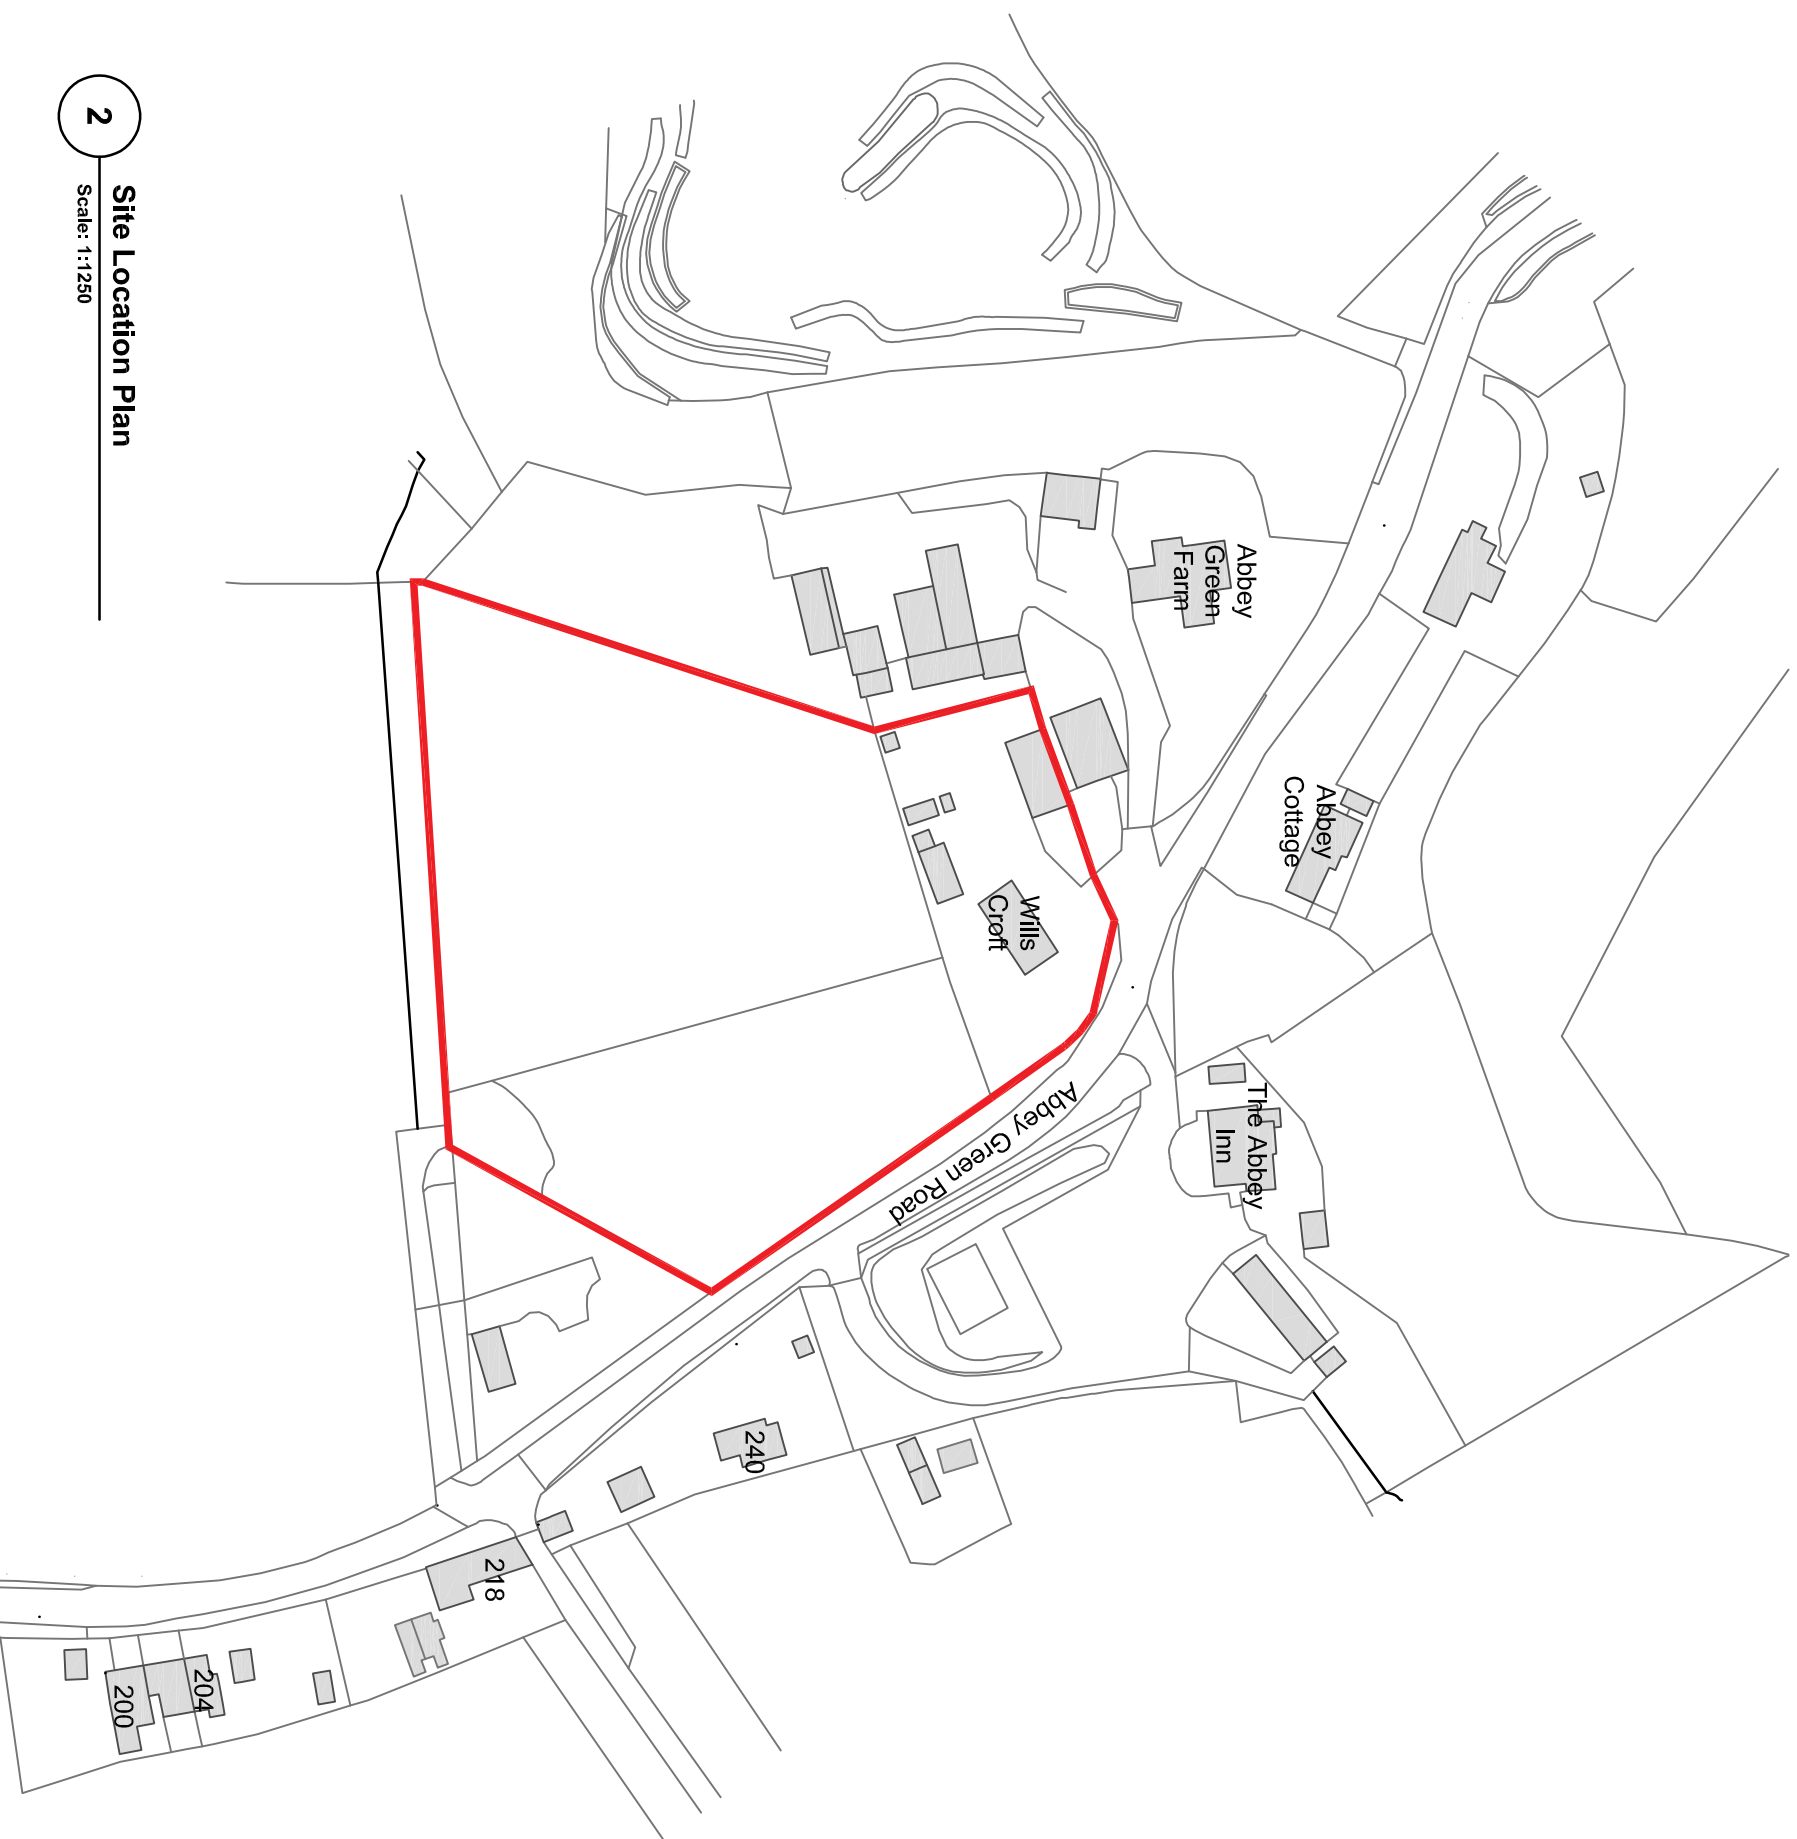

2 Site Location Plan
Scale: 1:1250

THIS DRAWING CONSISTS OF INFORMATION
FROM THE FOLLOWING DRAWINGS:
ORDNANCE SURVEY DATA MAPS.

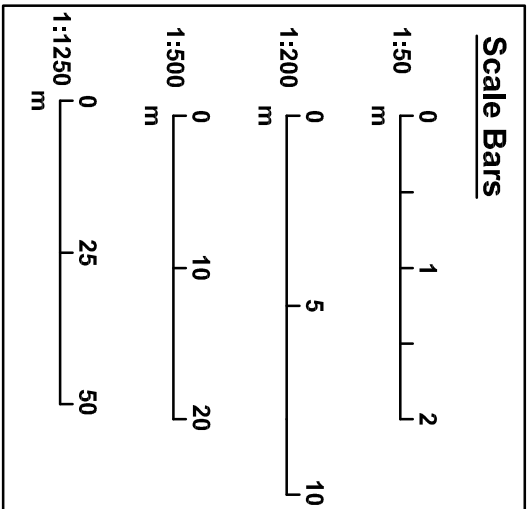

Rev: A Rev Date: 19/03/2025 Drawn By: JLC
Rev Details:
Do Not Scale Note removed
Rev: - Rev Date: 30/08/2024 Drawn By: JLC
Rev Details:
Initial Issue

DRAWING FOR INFORMATION ONLY

Design Studio @ 32 Causeway Head Road, Dore, Sheffield, S17 3DT
Tel, Chesterfield: 01246 383707
email: info@bcarchitects.co.uk

Tel, Sheffield: 0114 2361366
web - www.bclarchitects.co.uk
© Copyright: This drawing is the property of Brightman Clarke Architects and shall not be loaned,
copied or disclosed to any third party without prior written consent of Brightman Clarke Architects

Client:
Mr & Mrs Ibbett

Project:
Proposed Extensions and Redevelopment of
Wills Croft, Abbey Green Road, Leek

Drawing No:
24-021-EX00
Drawing Title:
Existing Information
Site Plan, Block Plan and Location Plan

Scale @ A1:
As Shown