
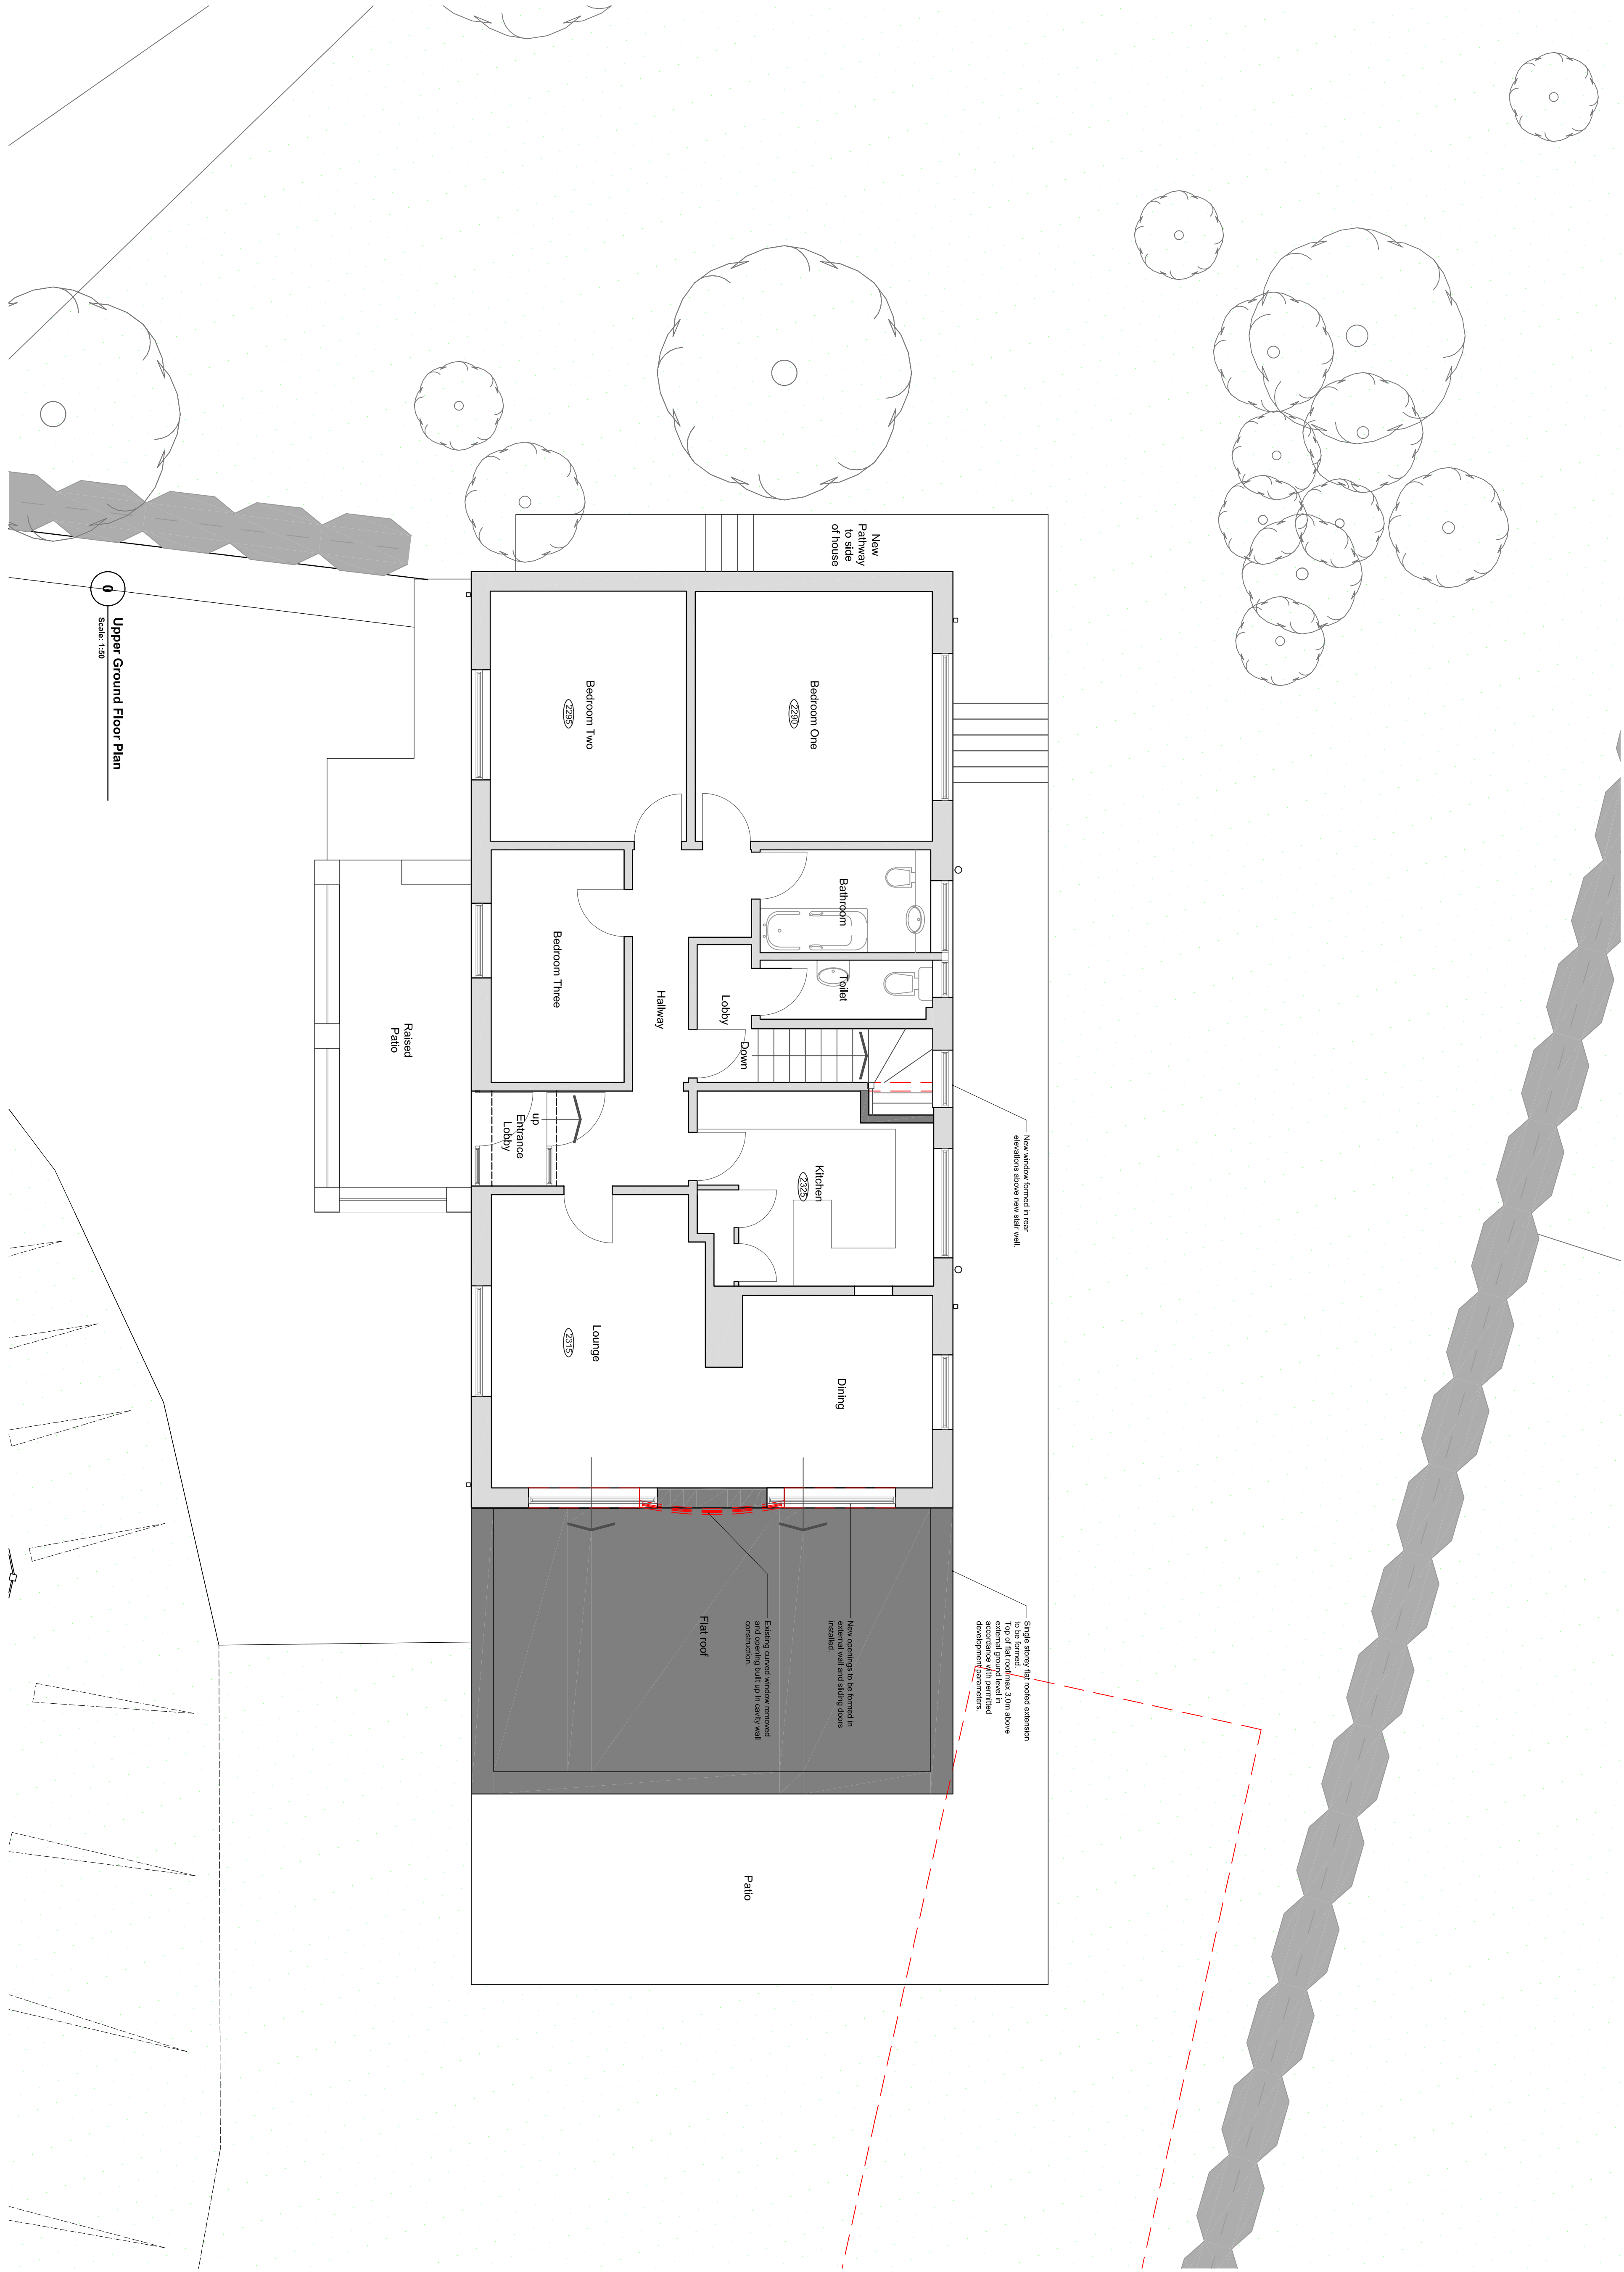


Floor Plan Key - Planning

Existing structure

Proposed structure

Existing structure to be demolished where shown dashed roof.

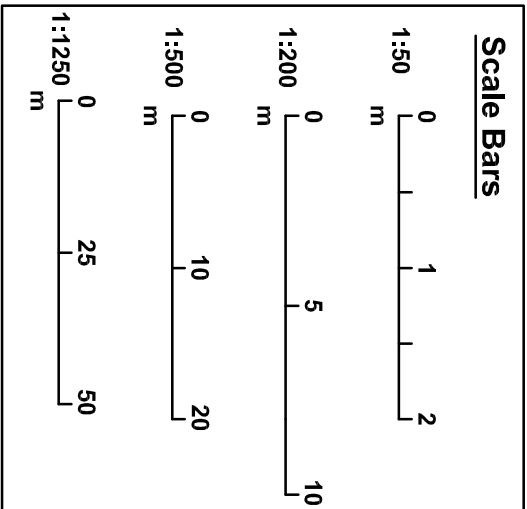

Upper Ground Floor Plan

Scale: 1:50