
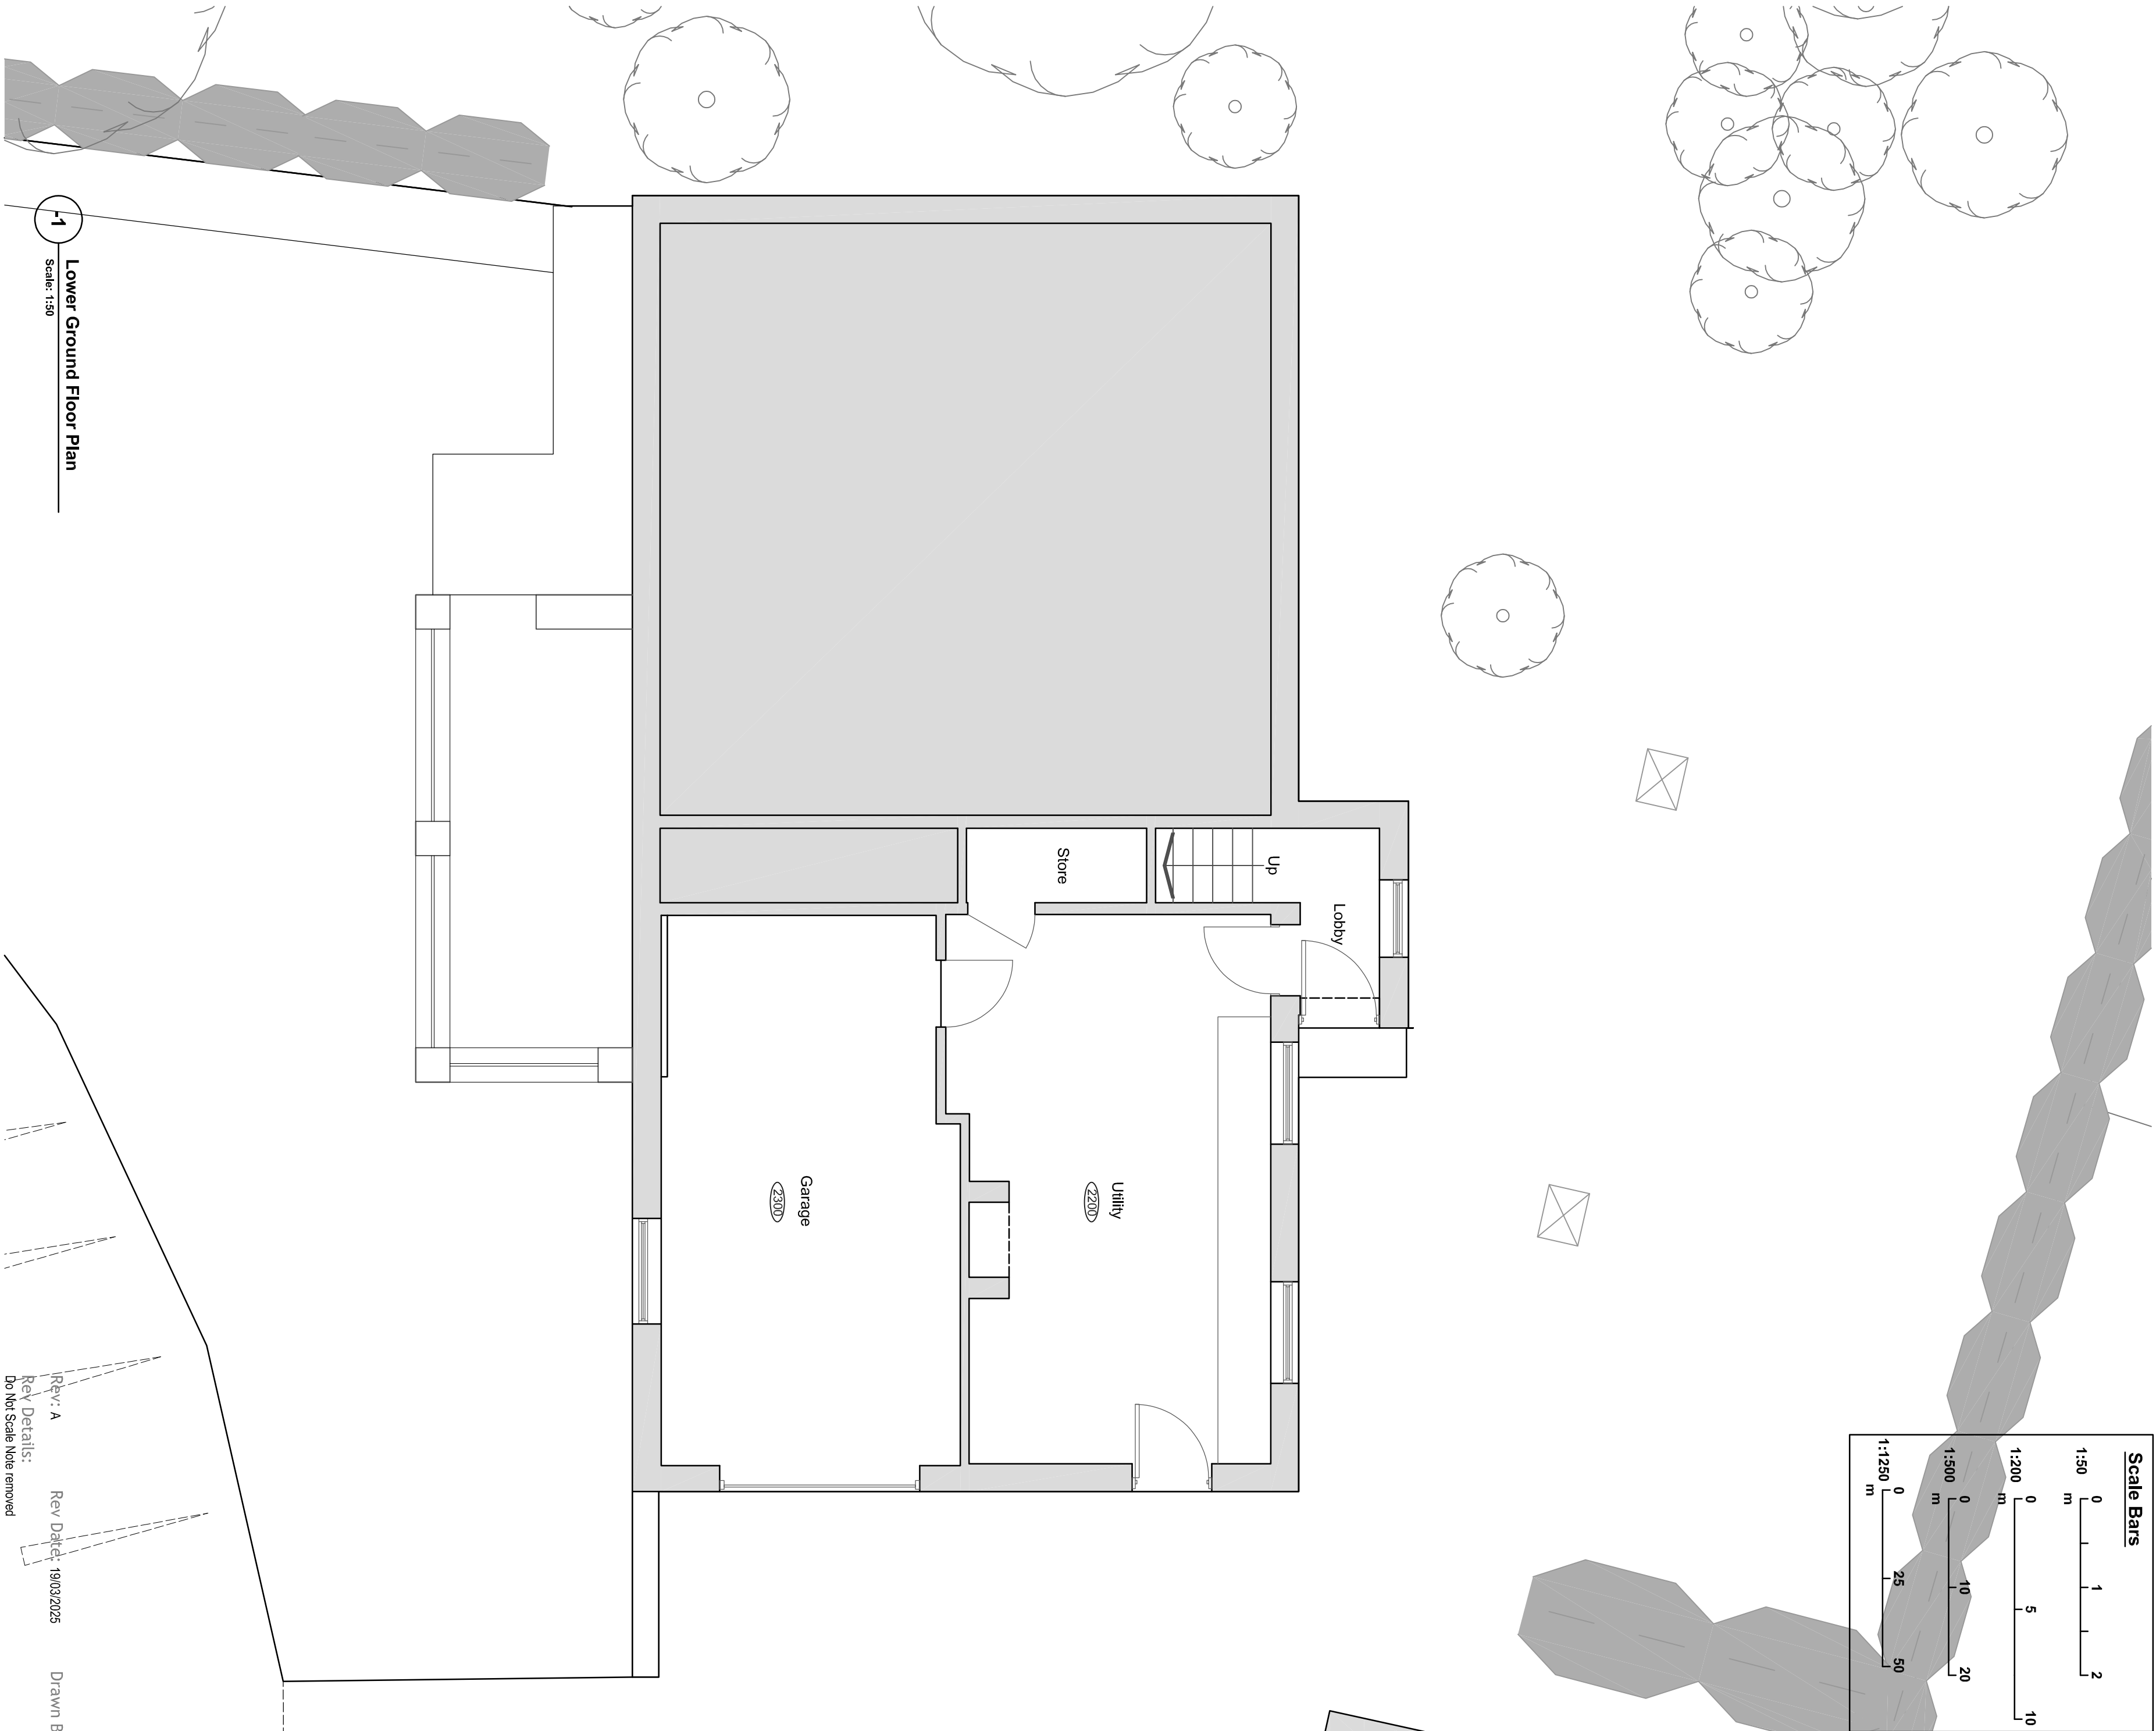
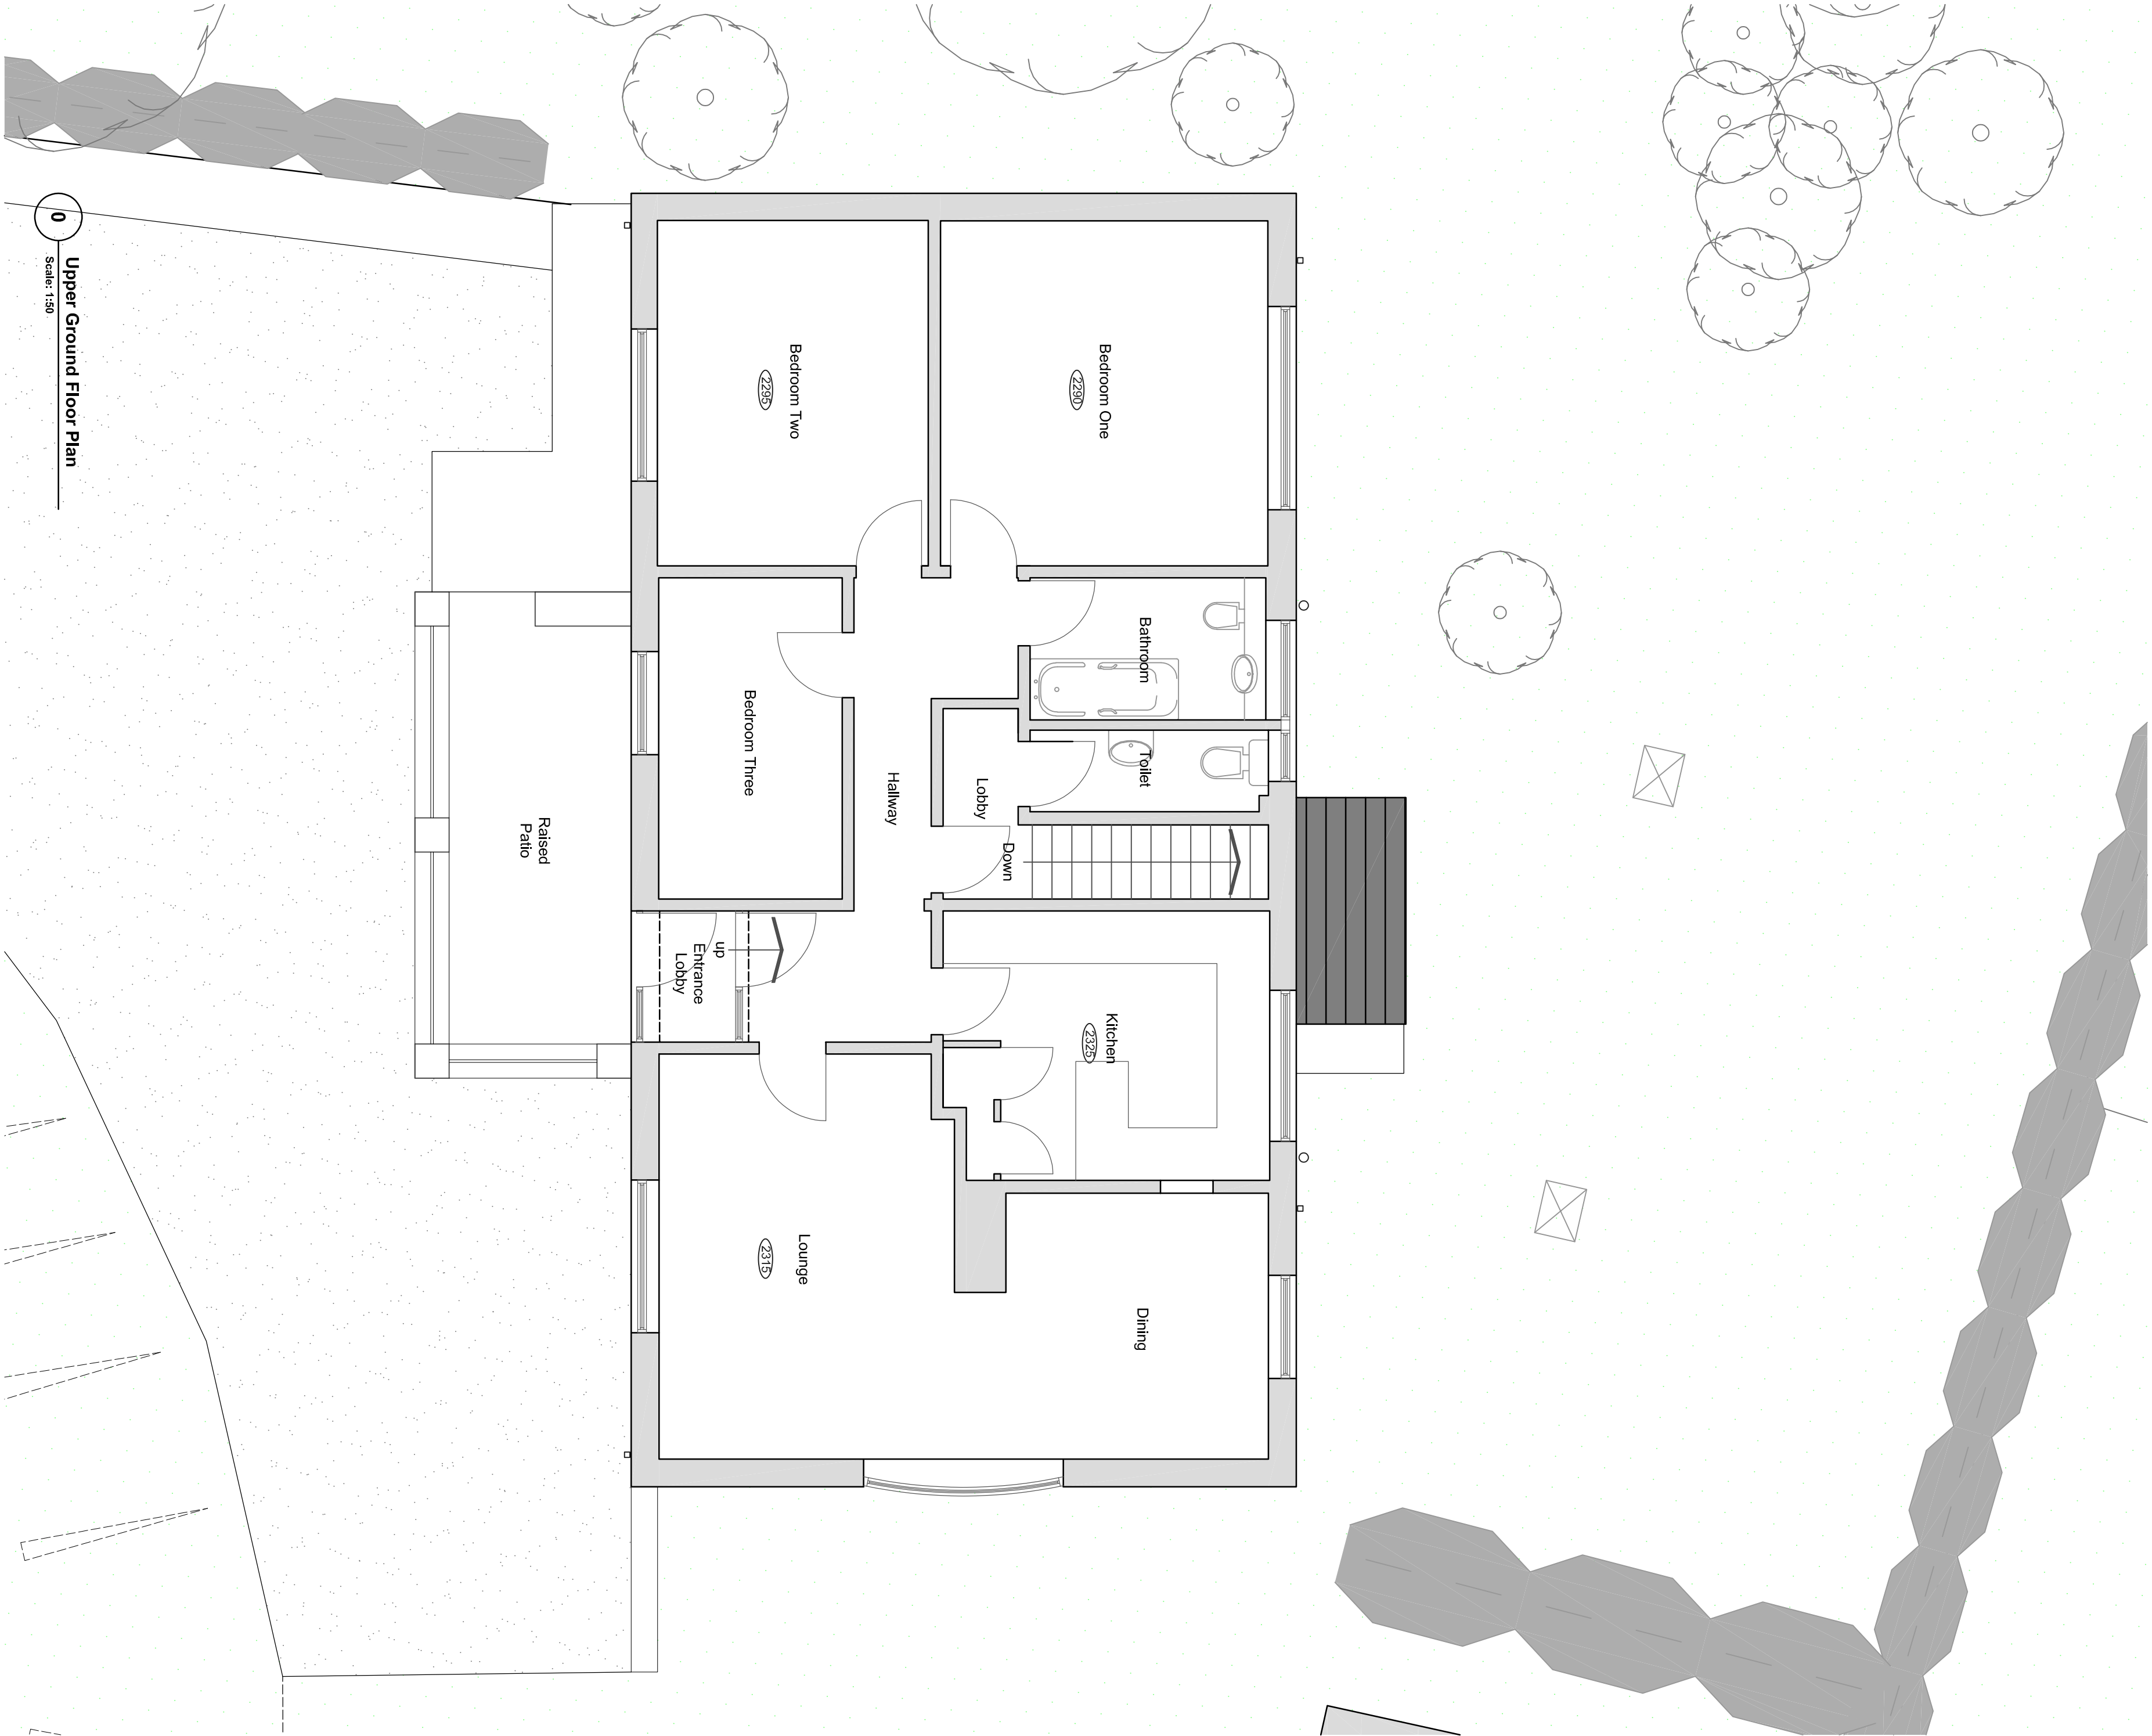


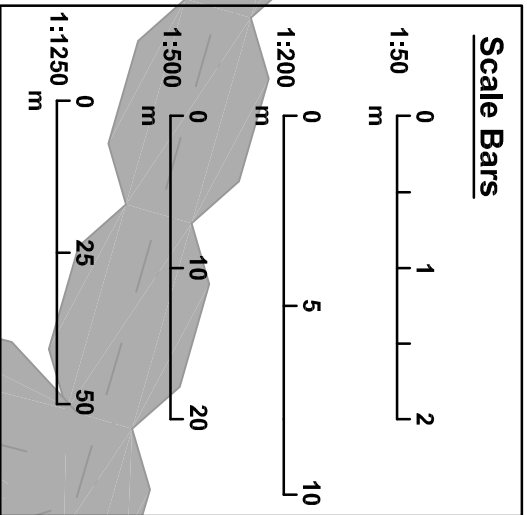

DRAWING FOR INFORMATION ONLY

Rev Details:
Initial Issue

Rev: A
Rev Date: 19/03/2025
Rev Details:
Do Not Scale Note removed

Rev: -
Rev Date: 30/08/2024

Drawn By: JLC

brightman clark architects

Design Studio @ 32 Causeway Head Road, Dore, Sheffield, S17 3DT
Tel, Chesterfield: 01246 383707
email: info@bcaarchitects.co.uk

Tel, Sheffield: 0114 2361366
web - www.bcaarchitects.co.uk

© Copyright: This drawing is the property of Brightman Clarke Architects and shall not be loaned, copied or disclosed to any third party without prior written consent of Brightman Clarke Architects

Client:
Mr & Mrs Ibbett

Project:
Proposed Extensions and Redevelopment of
Wills Croft, Abbey Green Road, Leek

Drawing No:
24-021-EX01

Drawing Title:
Existing Information
Floor Plans

Scale @ A1:
As Shown