


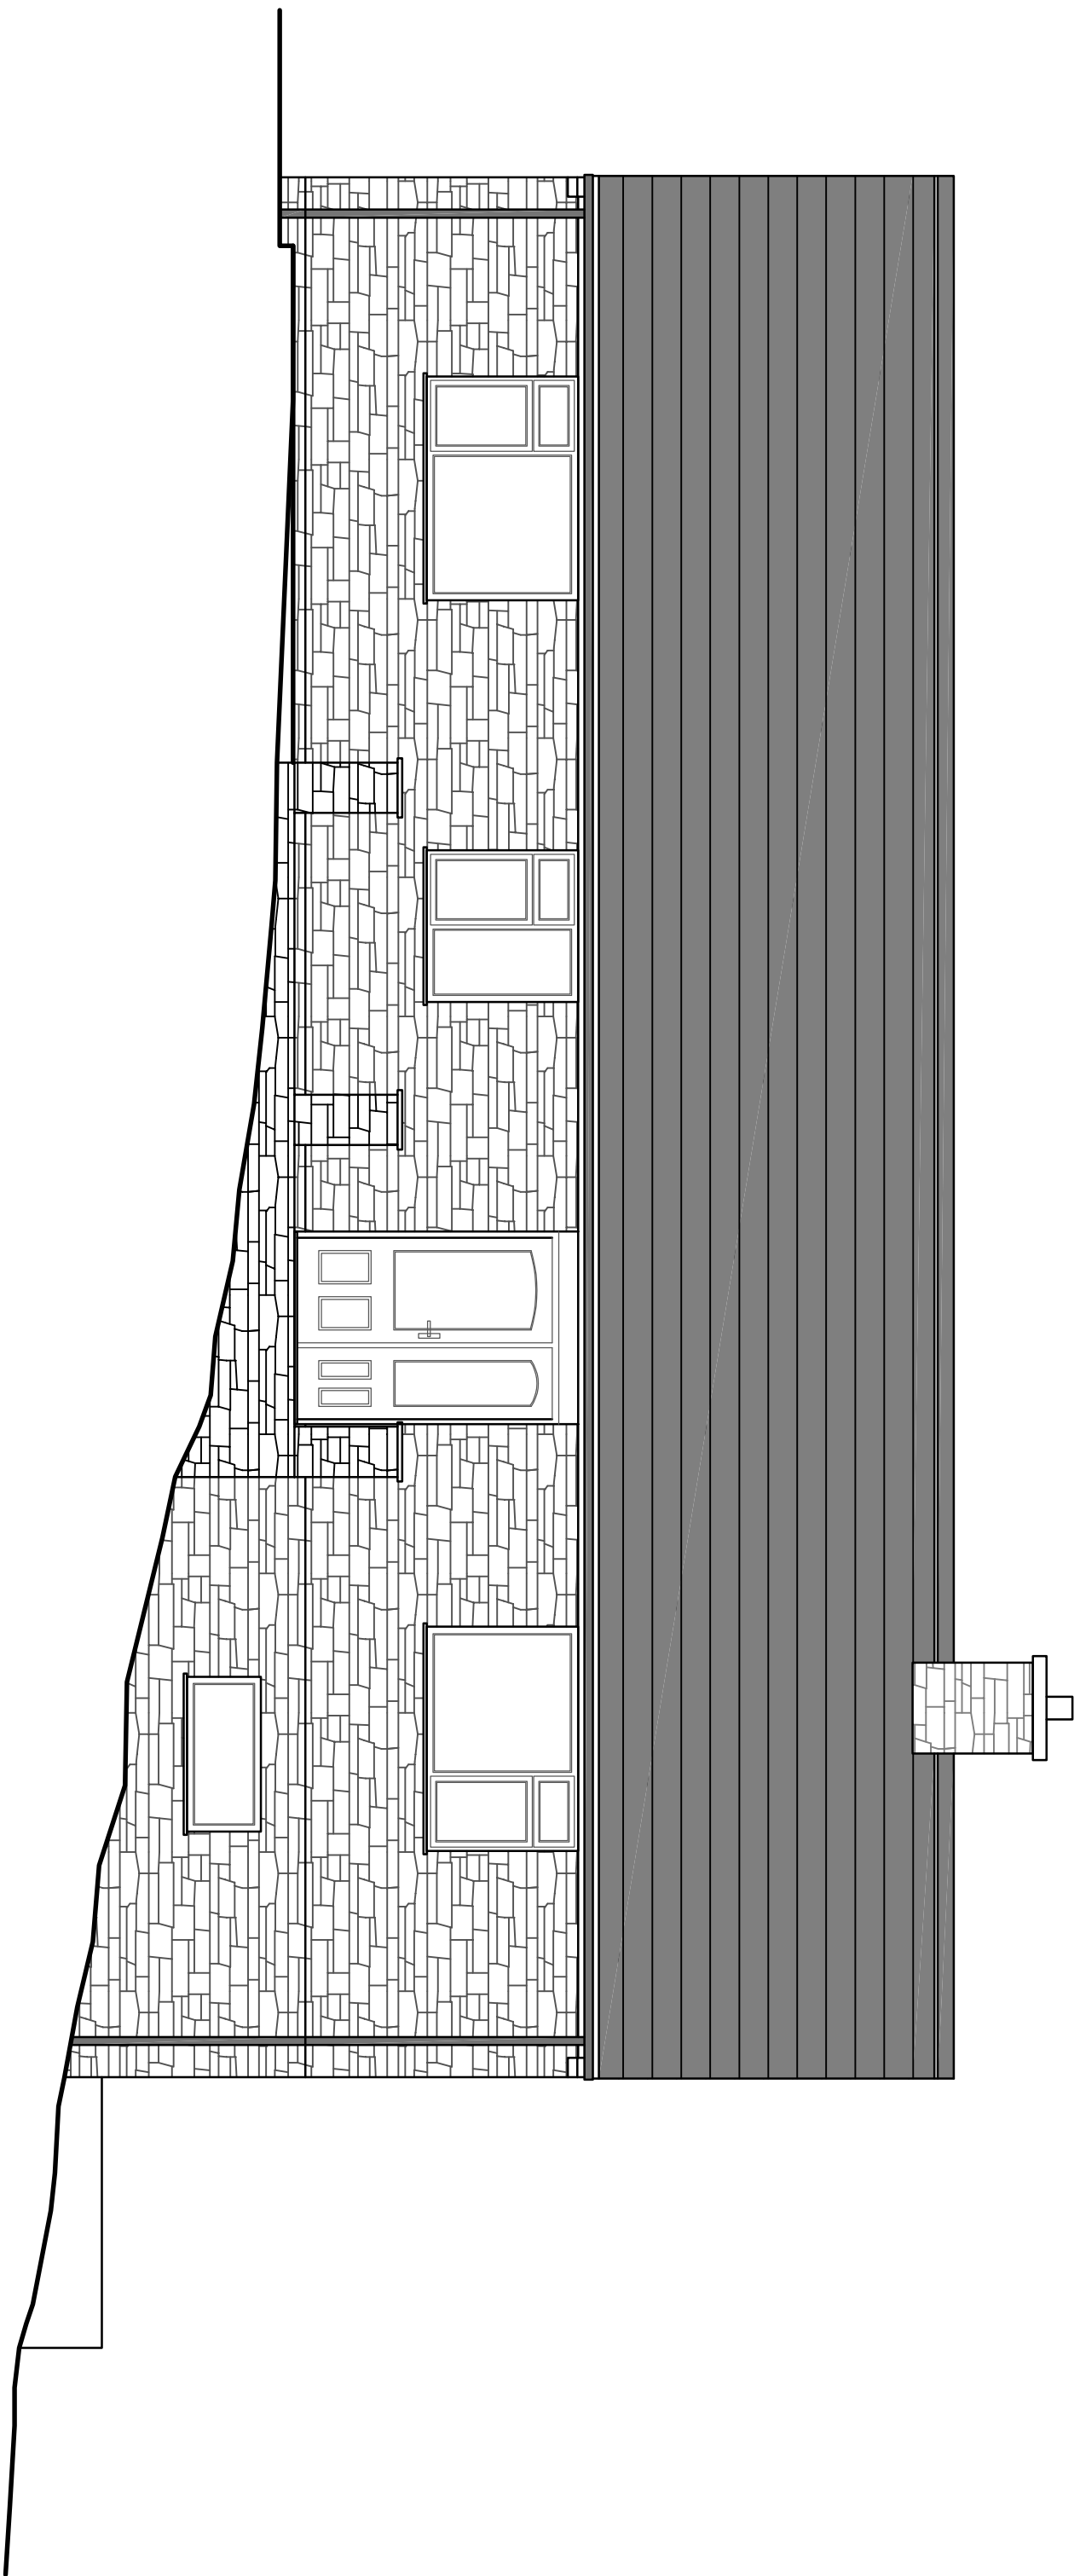


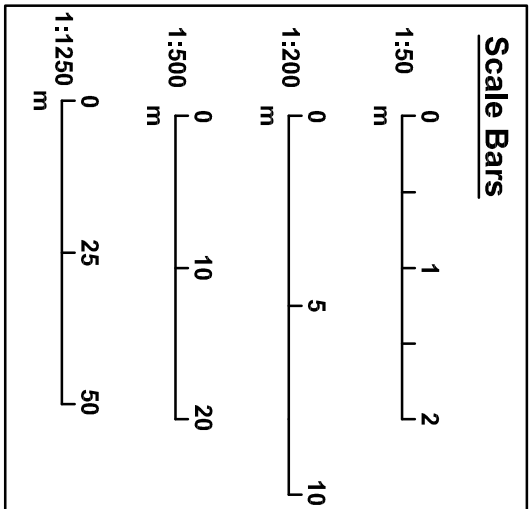


NW
Front Elevation
Scale: 1:50

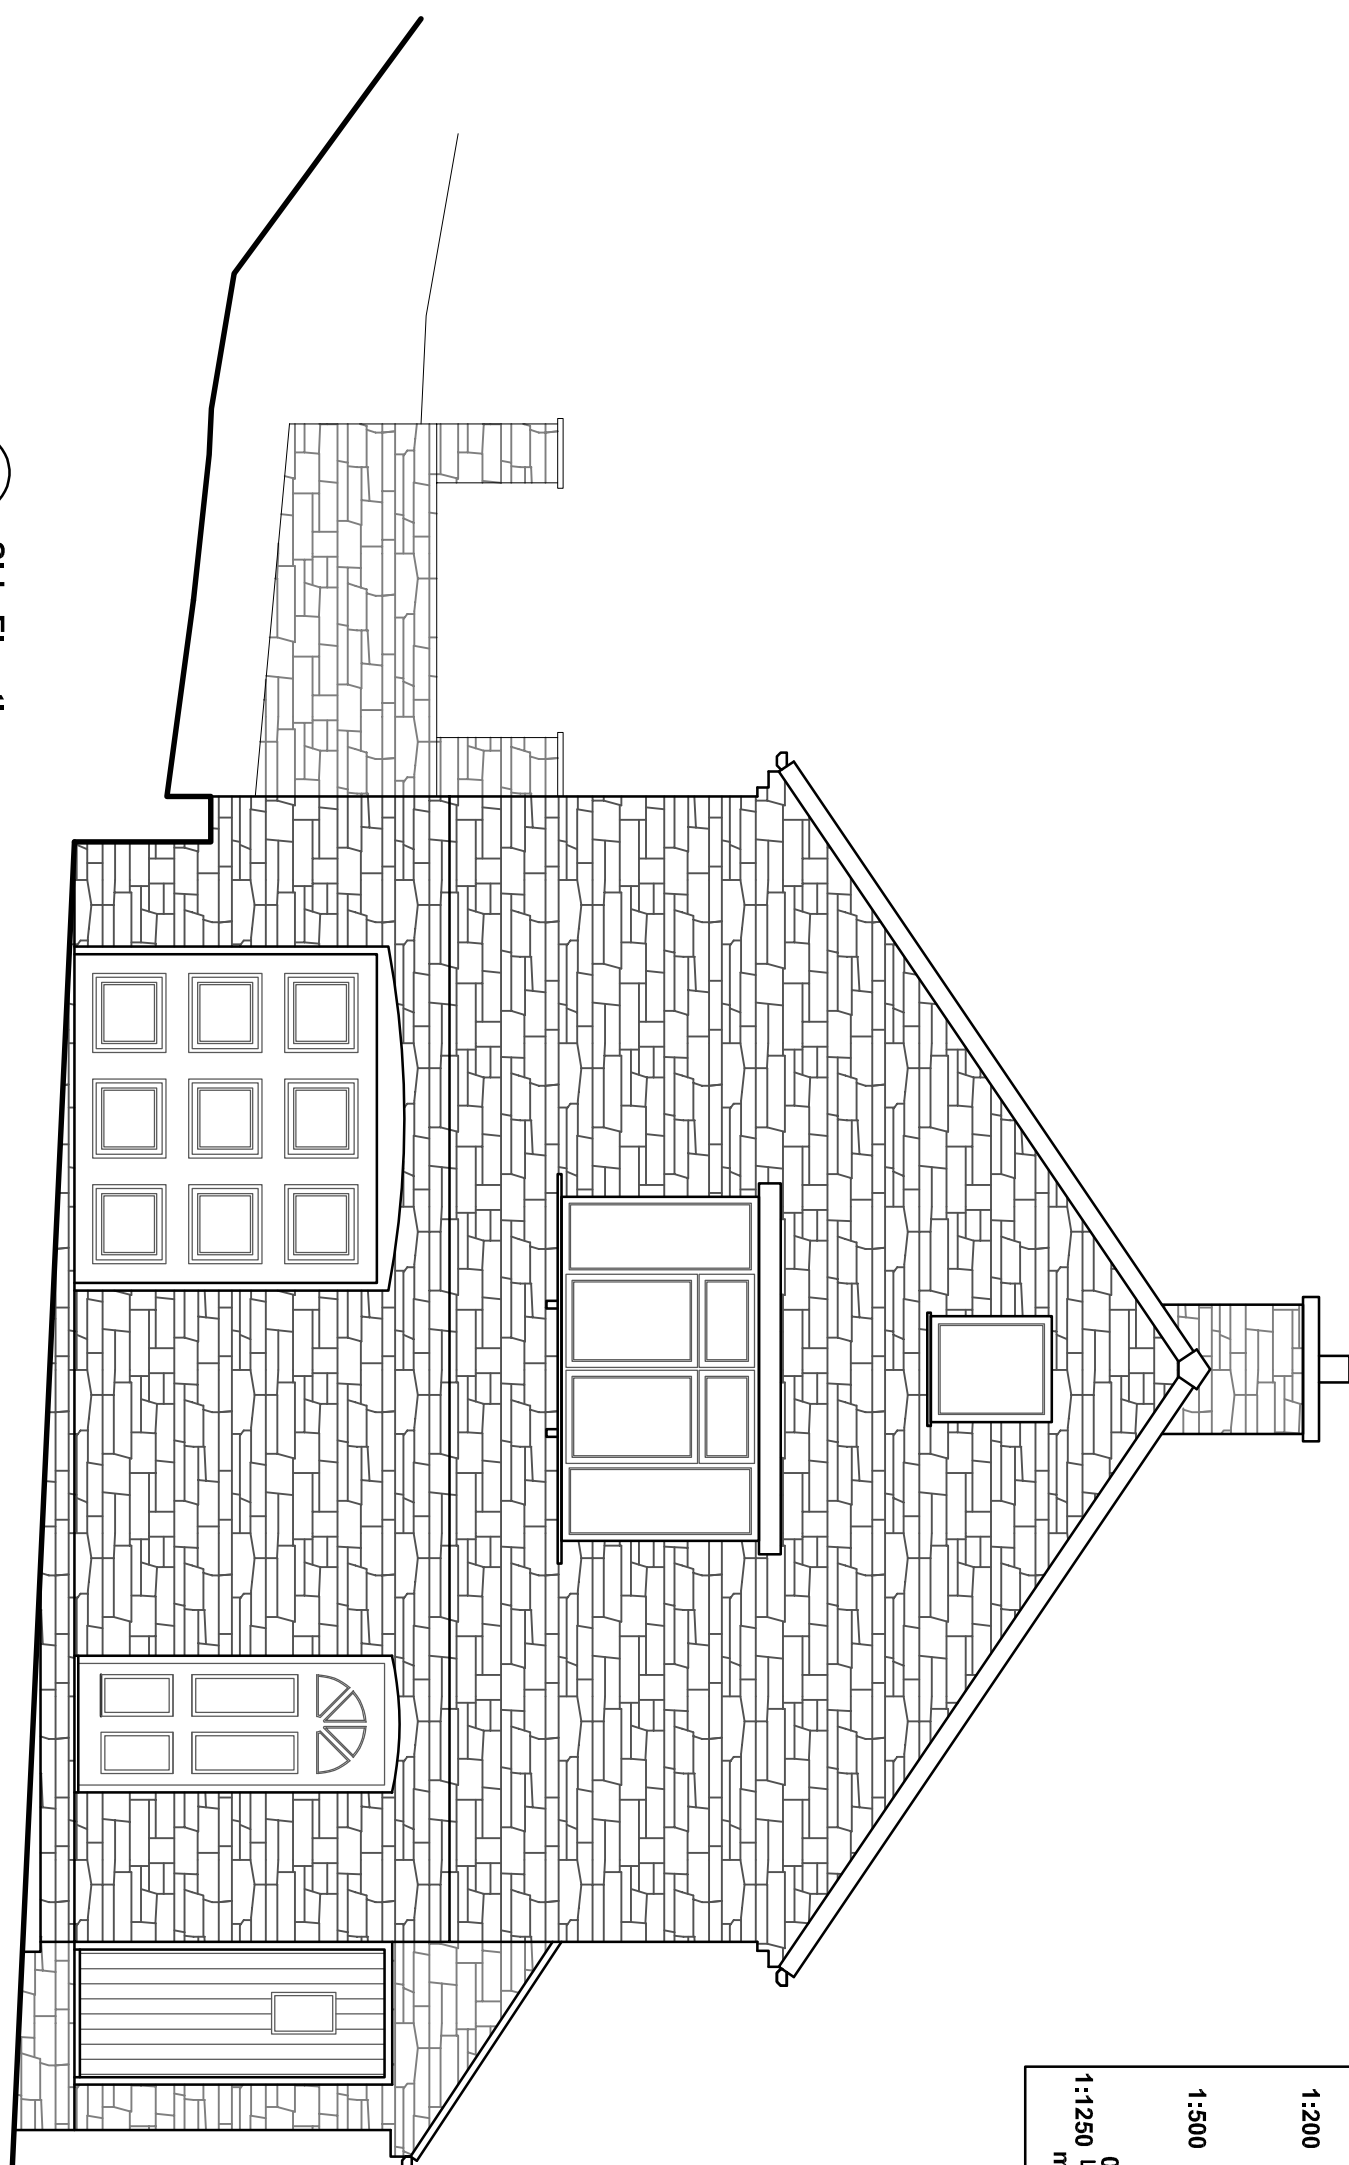

SW
Side Elevation
Scale: 1:50

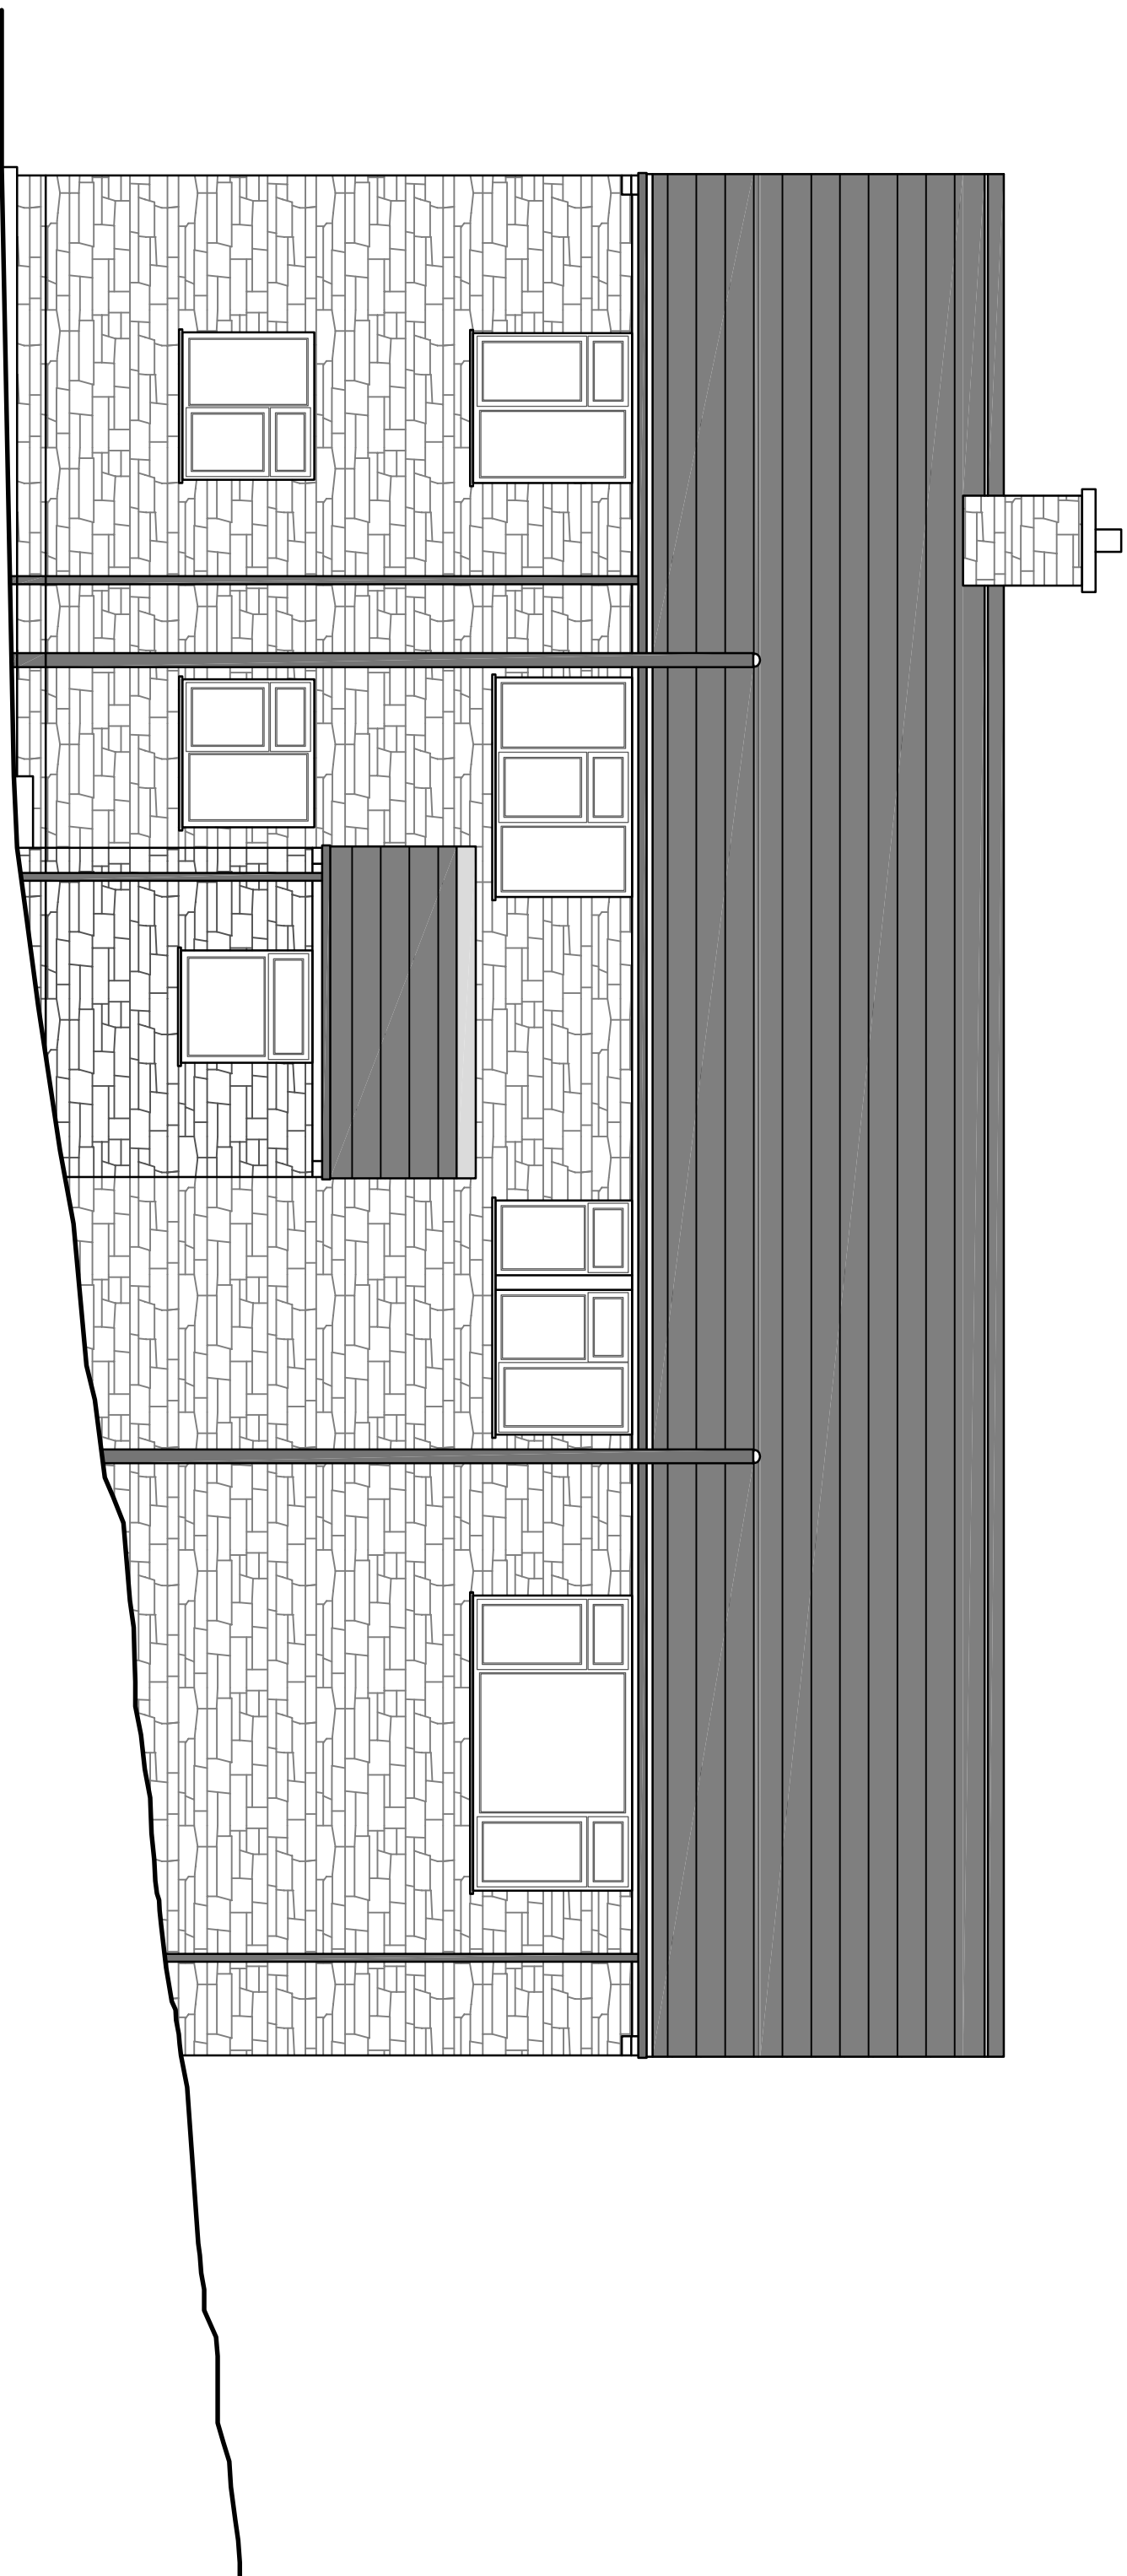

SE
Rear Elevation
Scale: 1:50

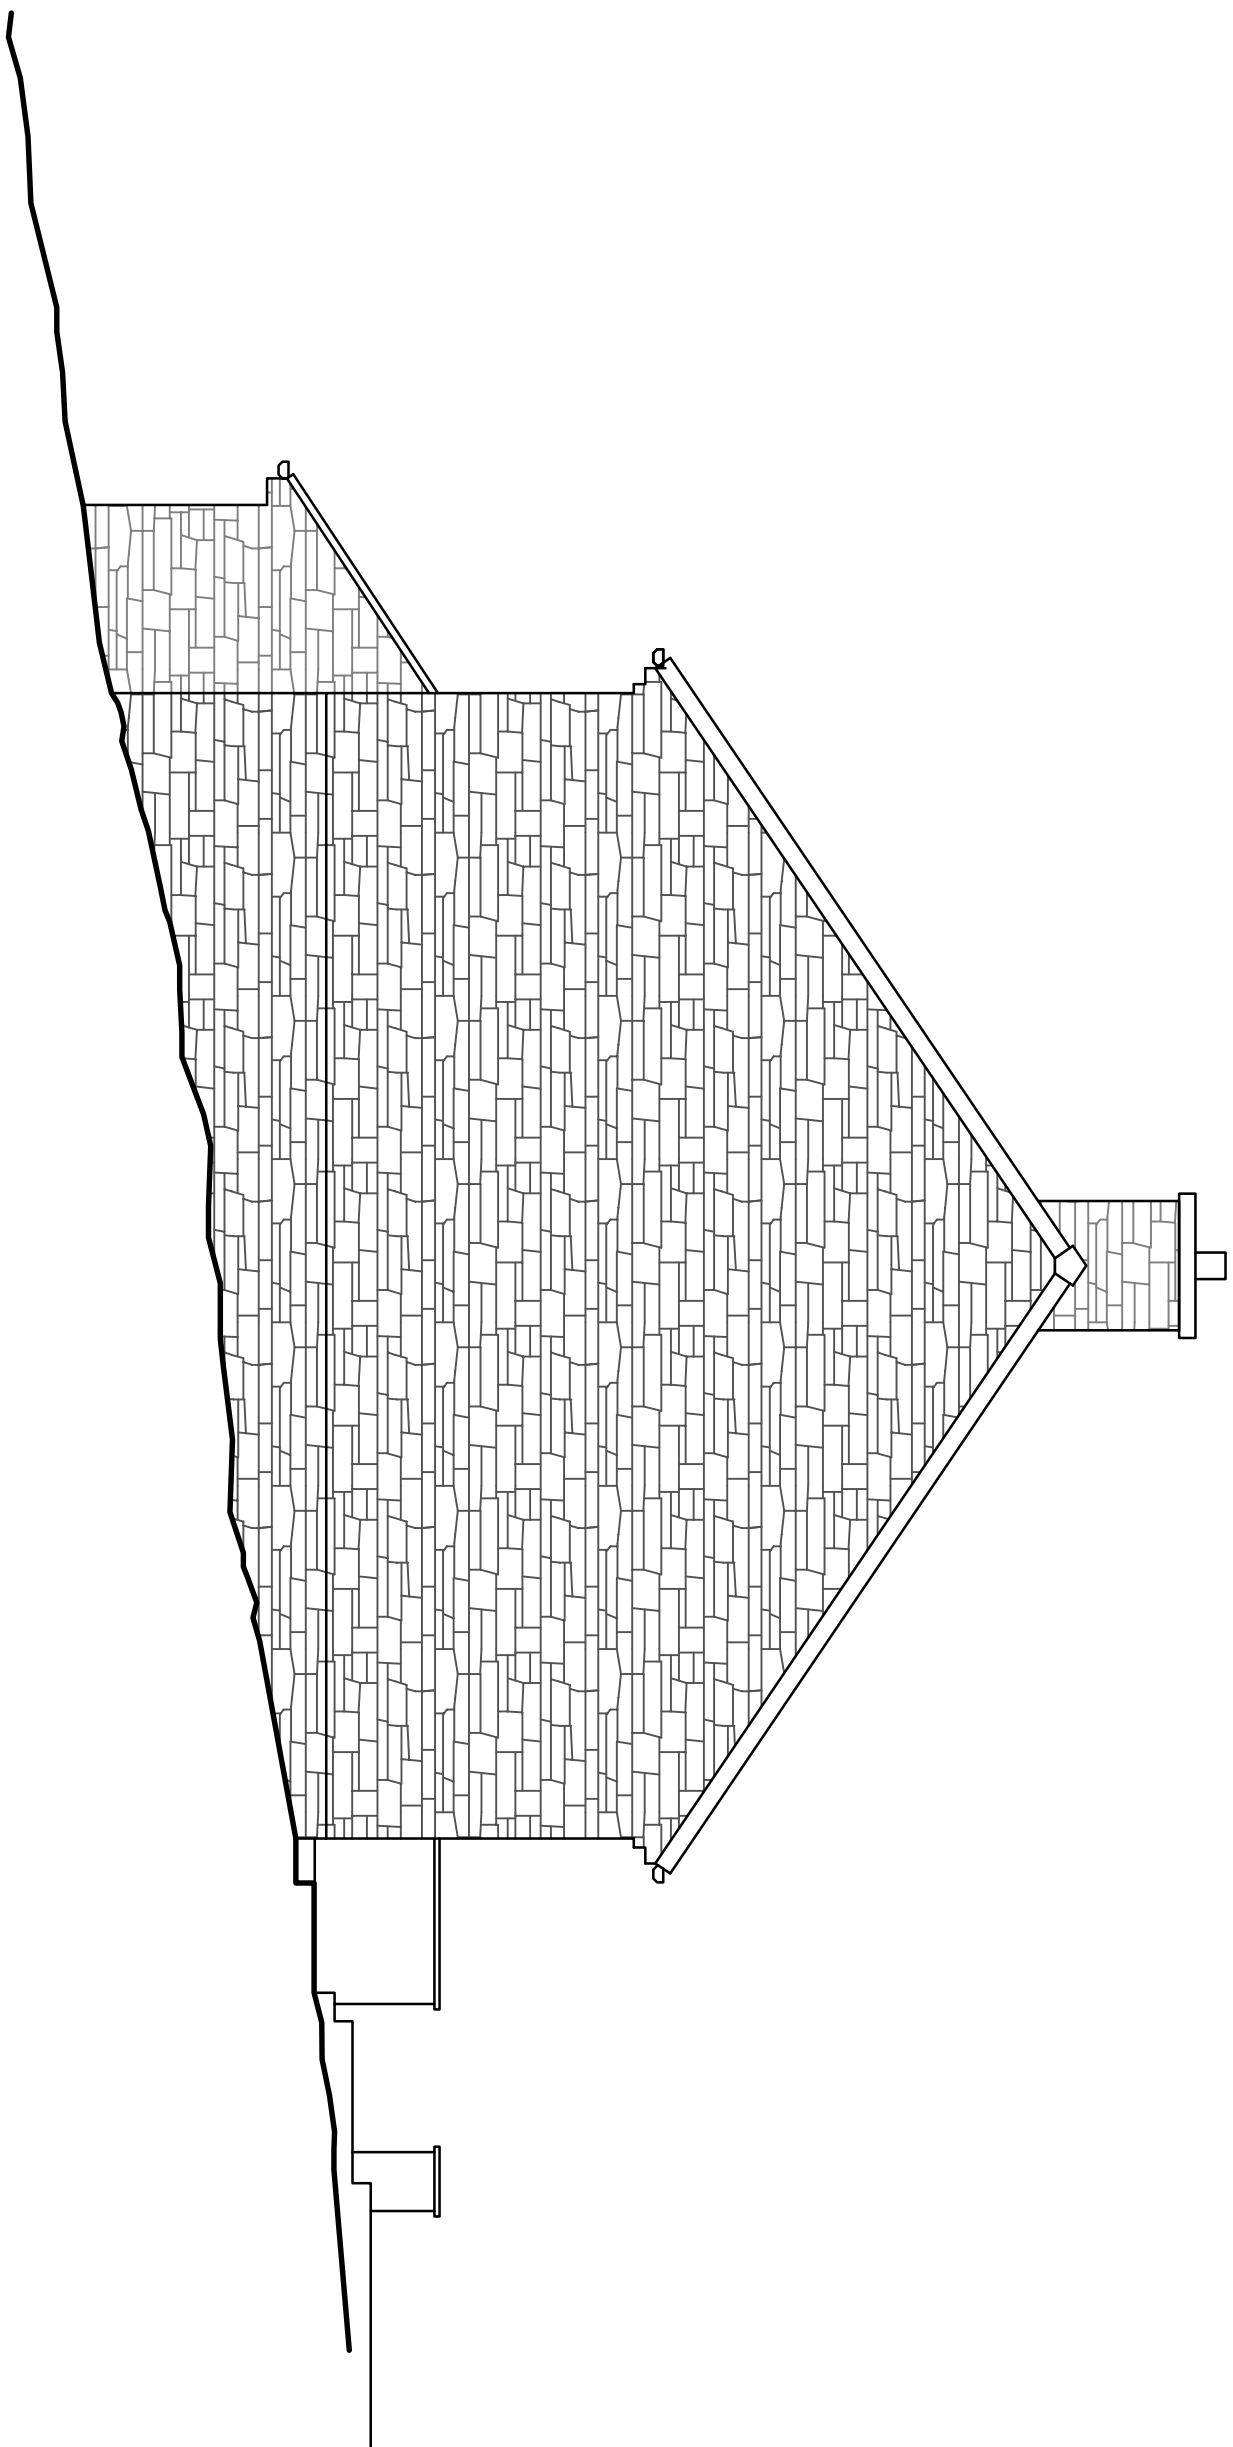

NE
Side Elevation
Scale: 1:50

brightman clark architects

Design Studio @ 32 Causeway Head Road, Dore, Sheffield, S17 3DT
Tel, Chesterfield: 01246 383707
email: info@bcaarchitects.co.uk

Tel, Sheffield: 0114 2361366
web - www.bcaarchitects.co.uk

© Copyright: This drawing is the property of Brightman Clarke Architects and shall not be loaned, copied or disclosed to any third party without prior written consent of Brightman Clarke Architects

Client:
Mr & Mrs Ibbett
Project:
Proposed Extensions and Redevelopment of
Wills Croft, Abbey Green Road, Leek

Drawing No: 24-021-EX02
Drawing Title: Existing Information Elevations
Scale @ A1: As Shown

Rev: A Rev Date: 19/03/2025 Drawn By: JLC
Rev Details: Do Not Scale Note removed
Rev: - Rev Date: 30/08/2024 Drawn By: JLC
Initial Issue

DRAWING FOR INFORMATION ONLY