
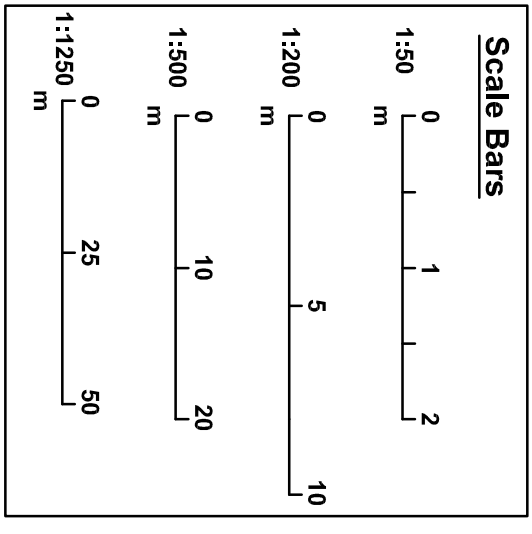
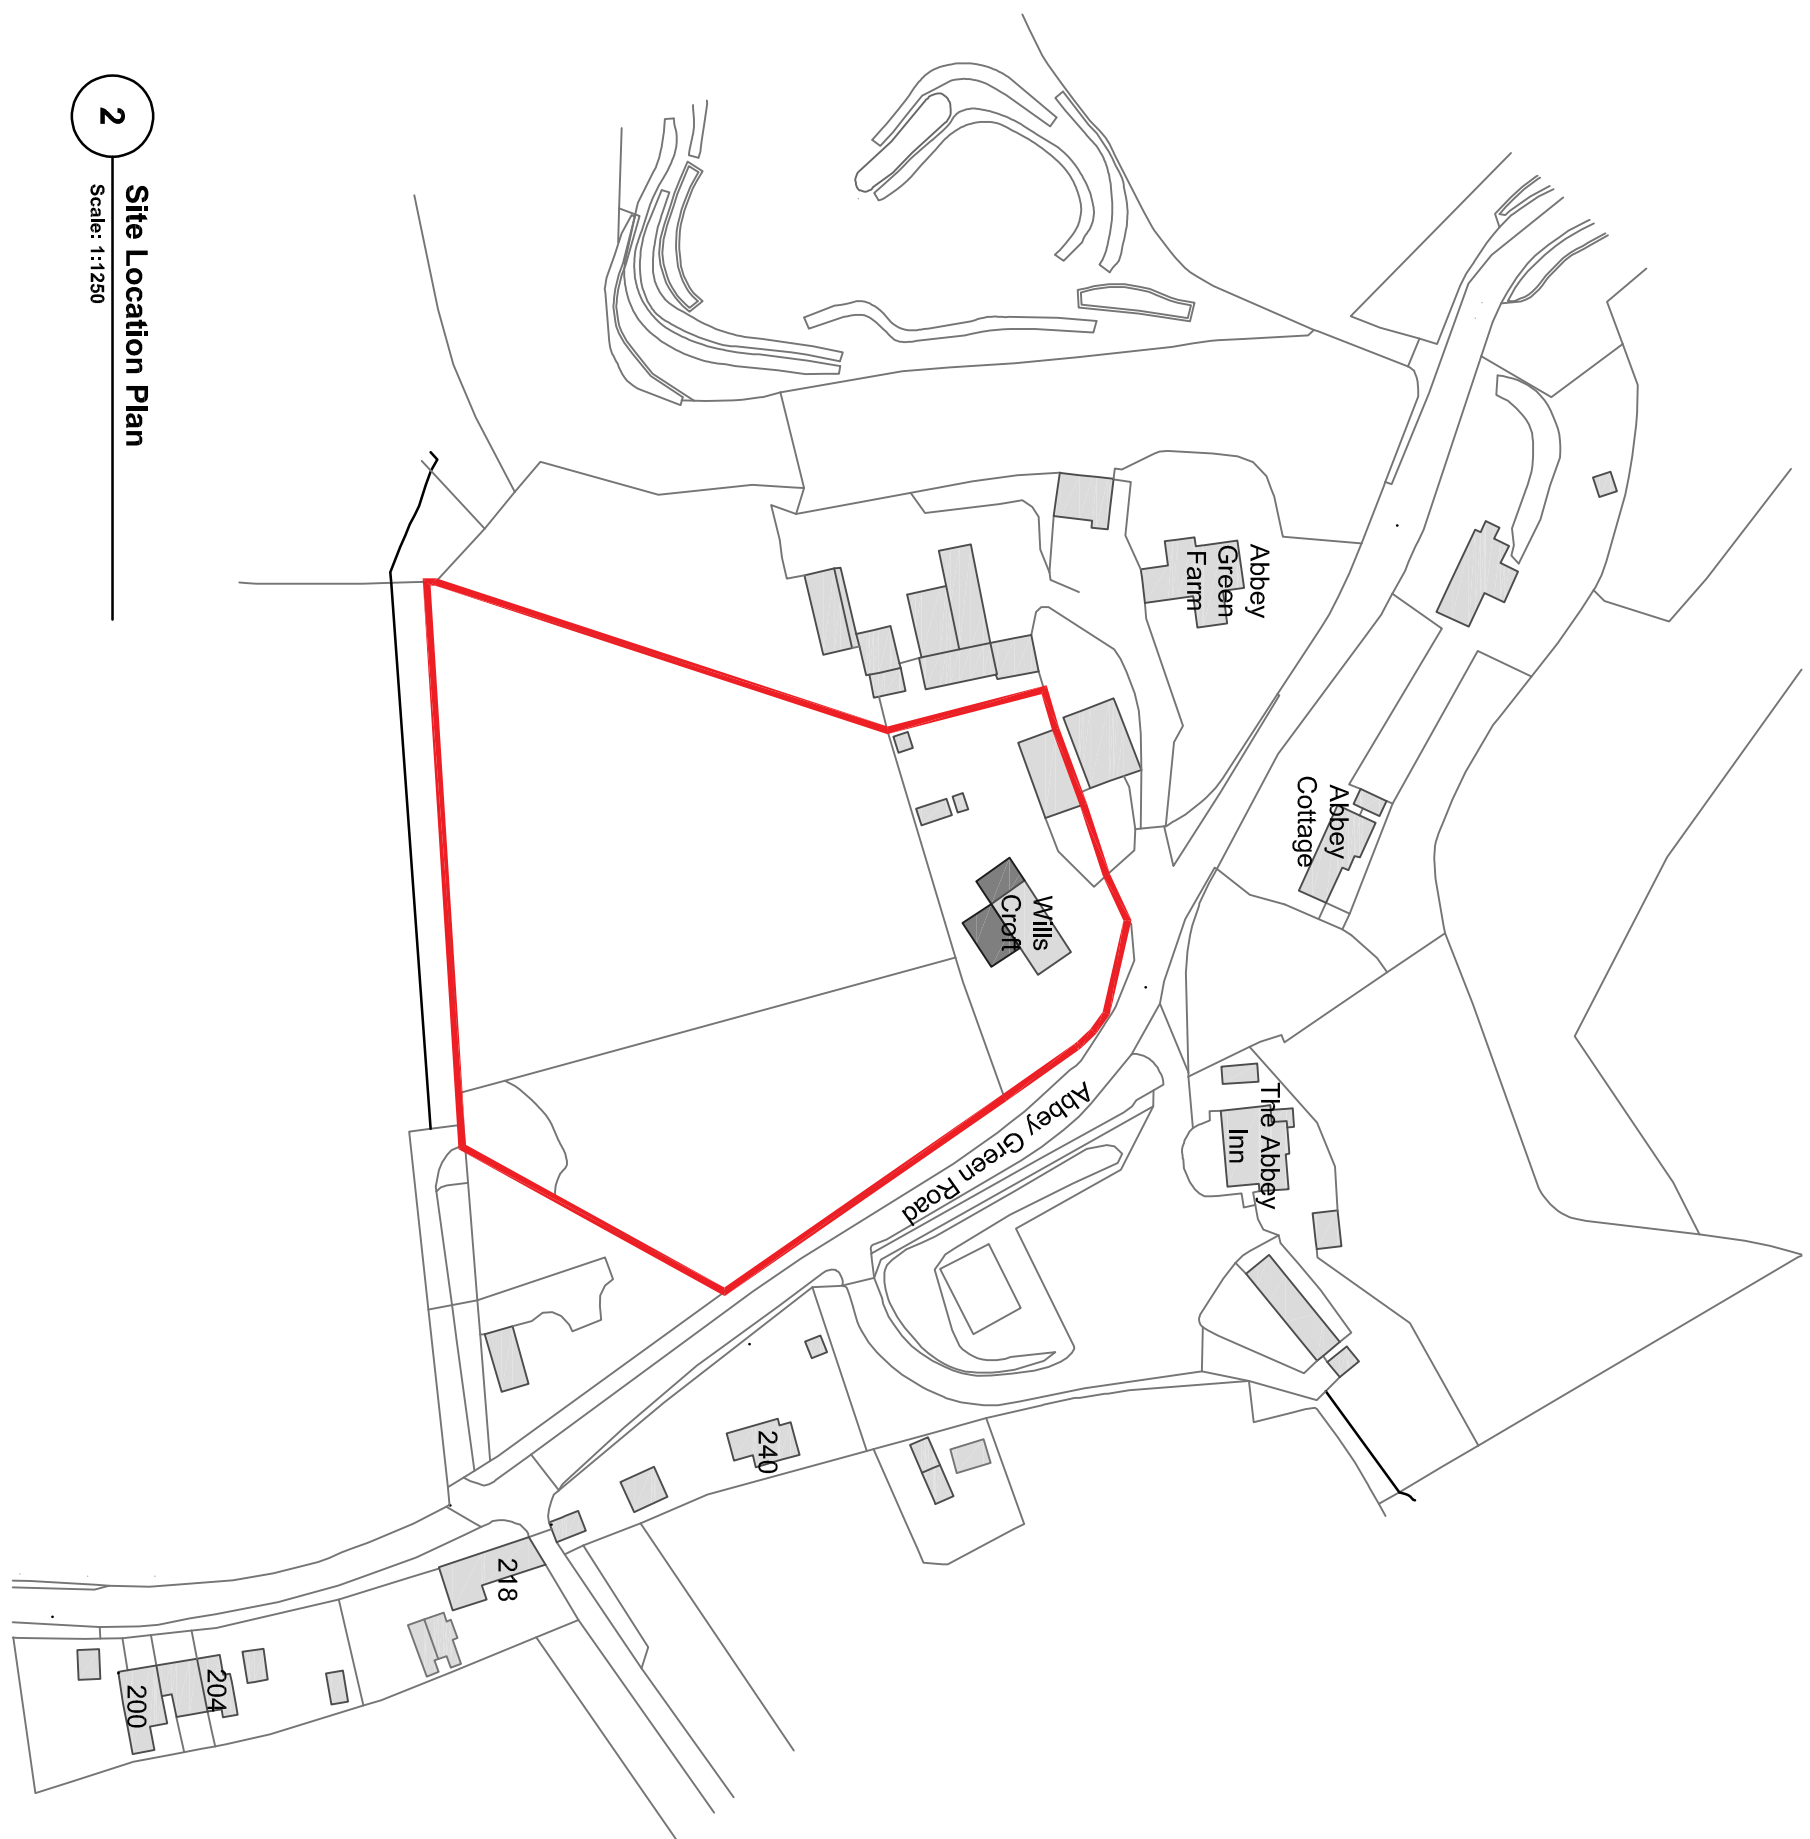


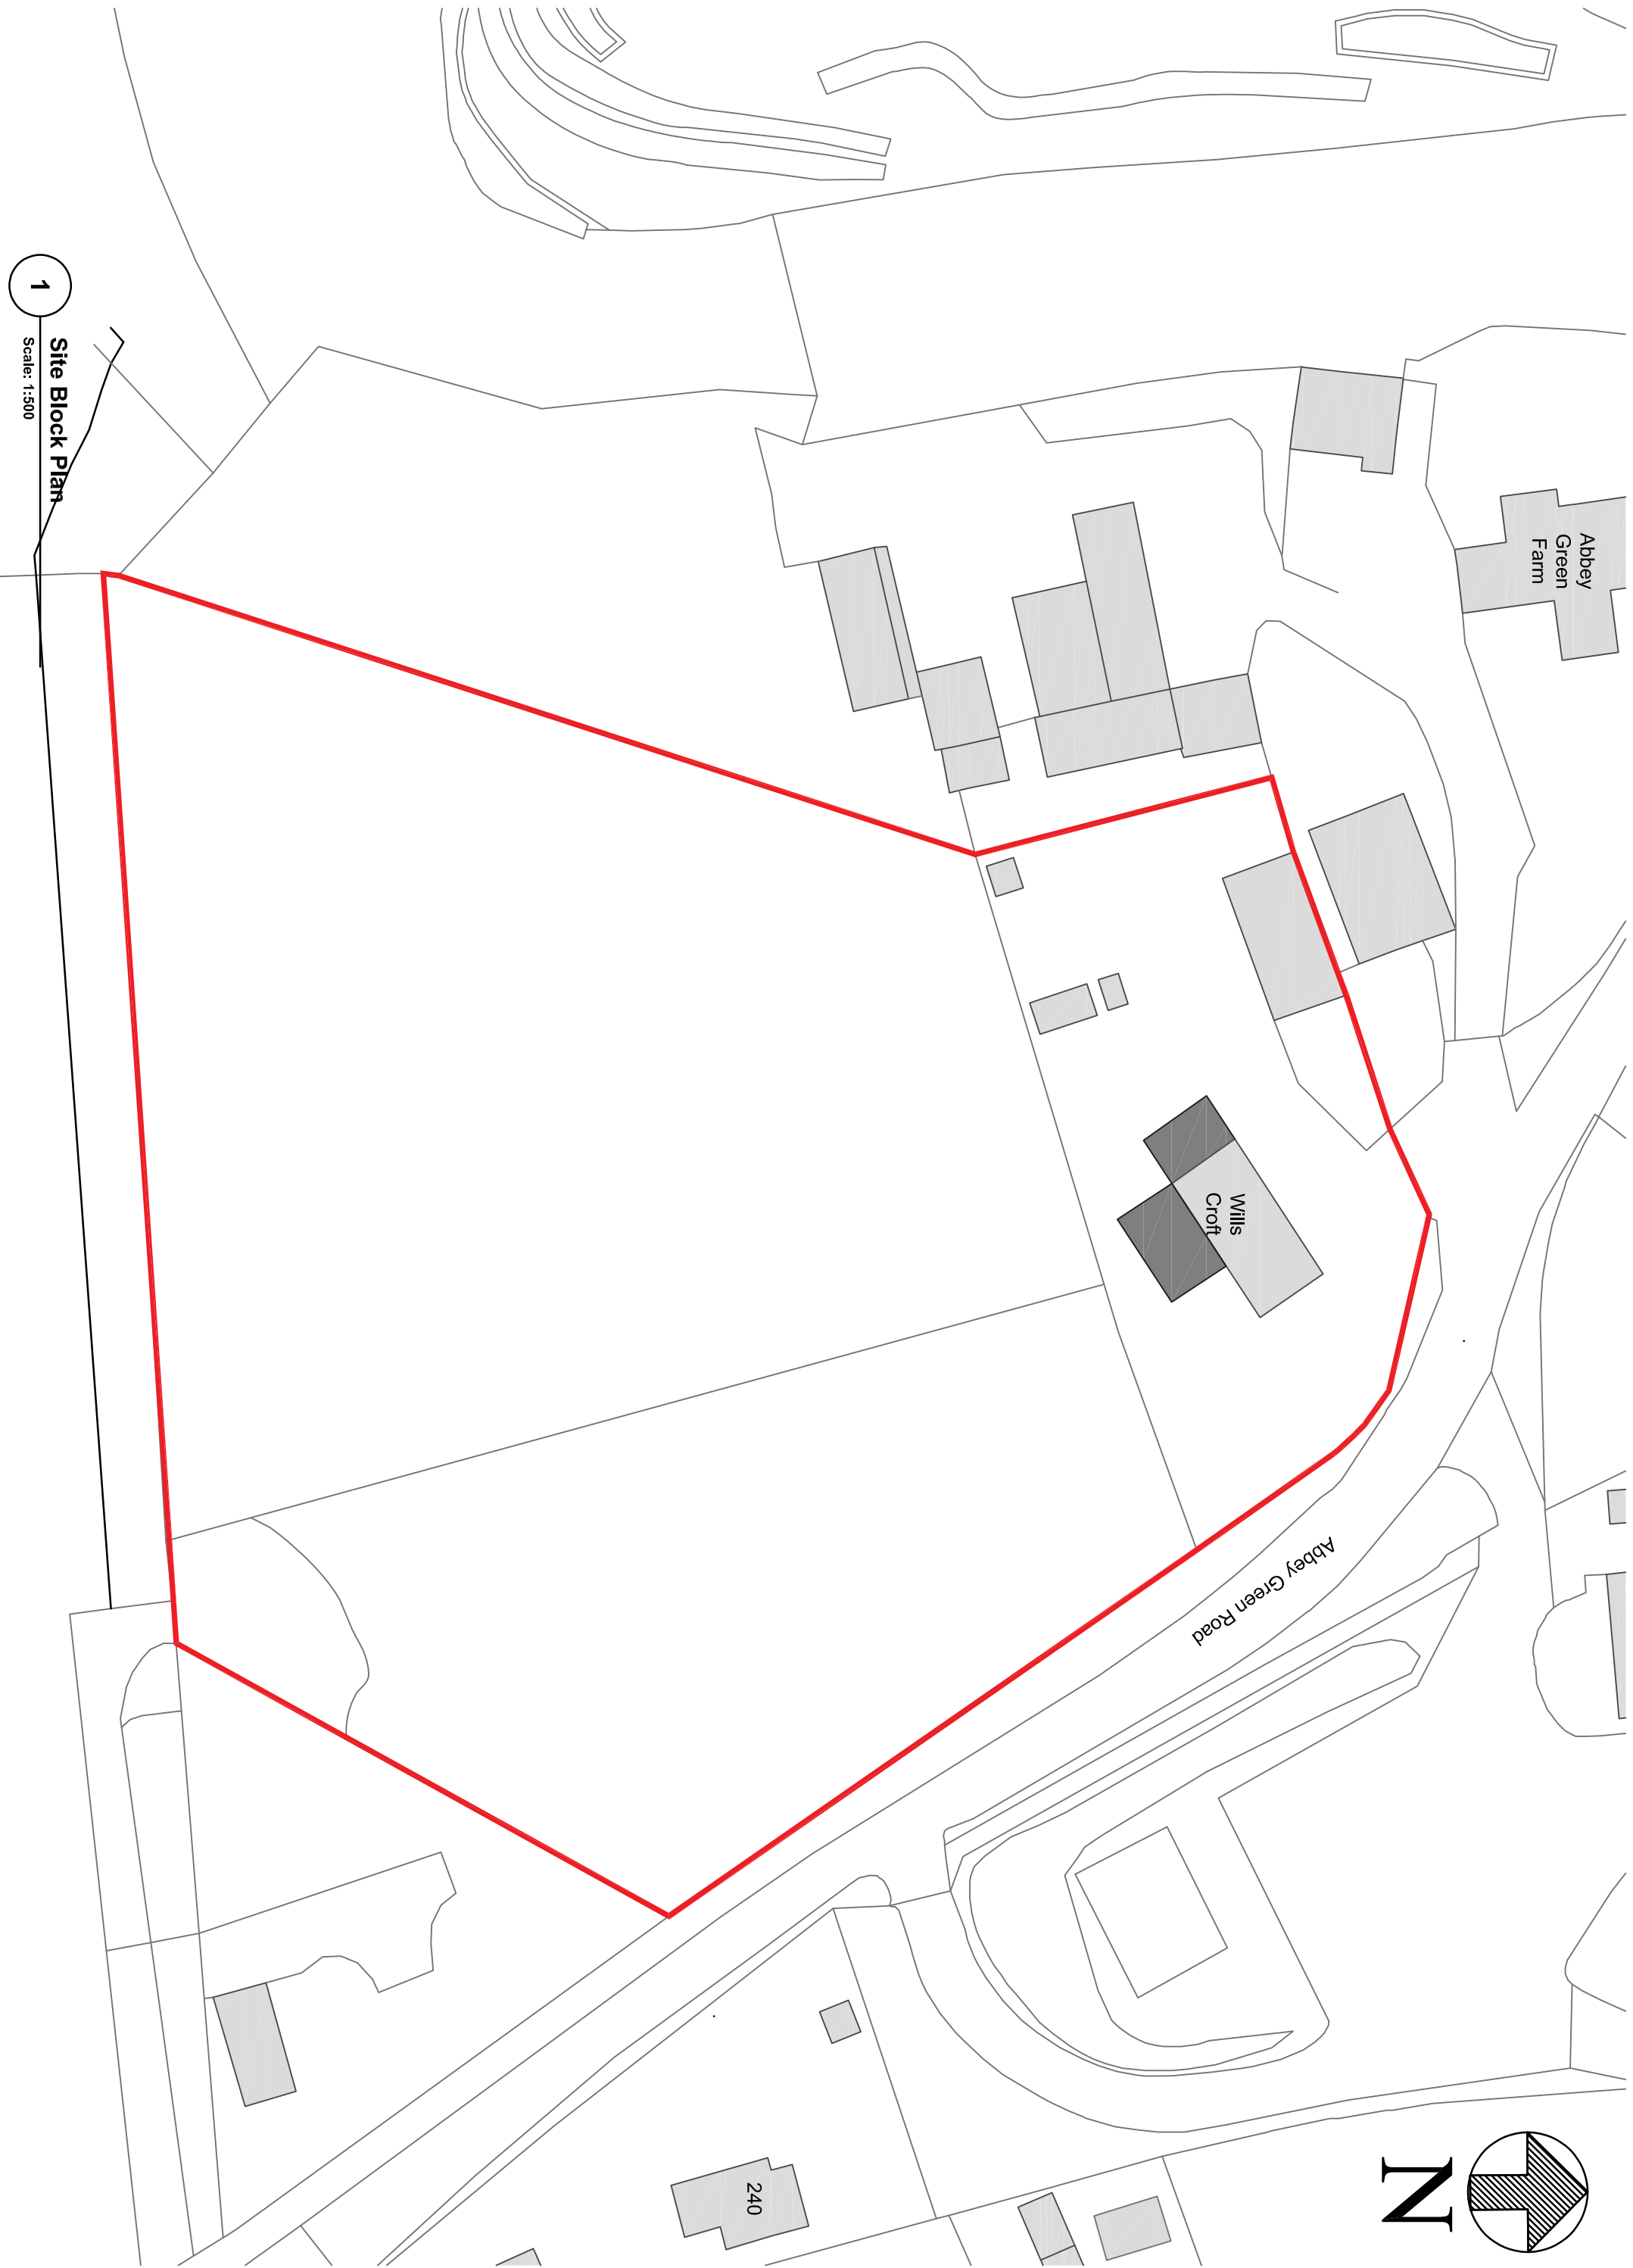

— SITE BOUNDARY LINE
(TBC By Client).

Rev: C	Rev Date: 19/03/2025	Drawn By: JLC
Rev Details:		
Do Not Scale Note removed		
Rev: B	Rev Date: 06/03/2025	Drawn By: JLC
Rev Details:		
Planning Issue		
Rev: A	Rev Date: 28/02/2025	Drawn By: JLC
Rev Details:		
Rear extension moved to site following client discussions		
Rev: -	Rev Date: 22/02/2025	Drawn By: JLC
Rev Details:		
Initial Issue		

DRAWING FOR INFORMATION ONLY

Design Studio @ 32 Causeway Head Road, Dore, Sheffield, S17 3DT

Tel, Chesterfield: 01246 383707
email: info@bcaarchitects.co.uk

Tel, Sheffield: 0114 2361366
web - www.bcaarchitects.co.uk

© Copyright: This drawing is the property of Brightman Clarke Architects and shall not be loaned, copied or disclosed to any third party without prior written consent of Brightman Clarke Architects

Client:
Mr & Mrs Ibbett

Project:
Proposed Extensions and Redevelopment of
Wills Croft, Abbey Green Road, Leek

Drawing No:
24-021-P00

Drawing Title:
Planning Drawings
Proposed Site Plan, Block Plan and Location Plan

Scale @ A1:
As Shown