

brightman clark architects

Design Studio @ 32 Causeway Head Road, Dore, Sheffield, S17 3DT

Tel. Chesterfield: 01246 383707
email: info@bcarchitects.co.uk

Tel. Sheffield: 0114 2361366
web - www.bcarchitects.co.uk

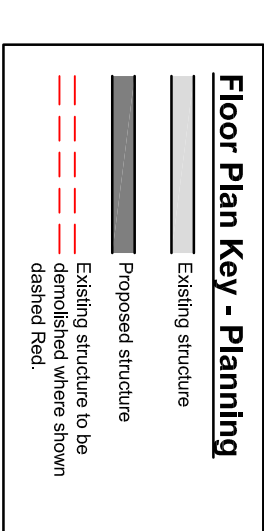
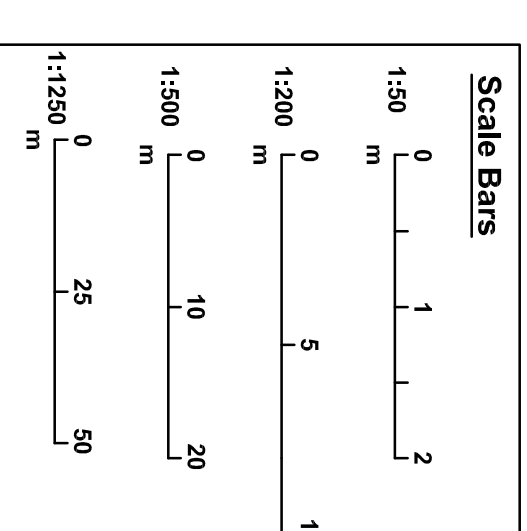
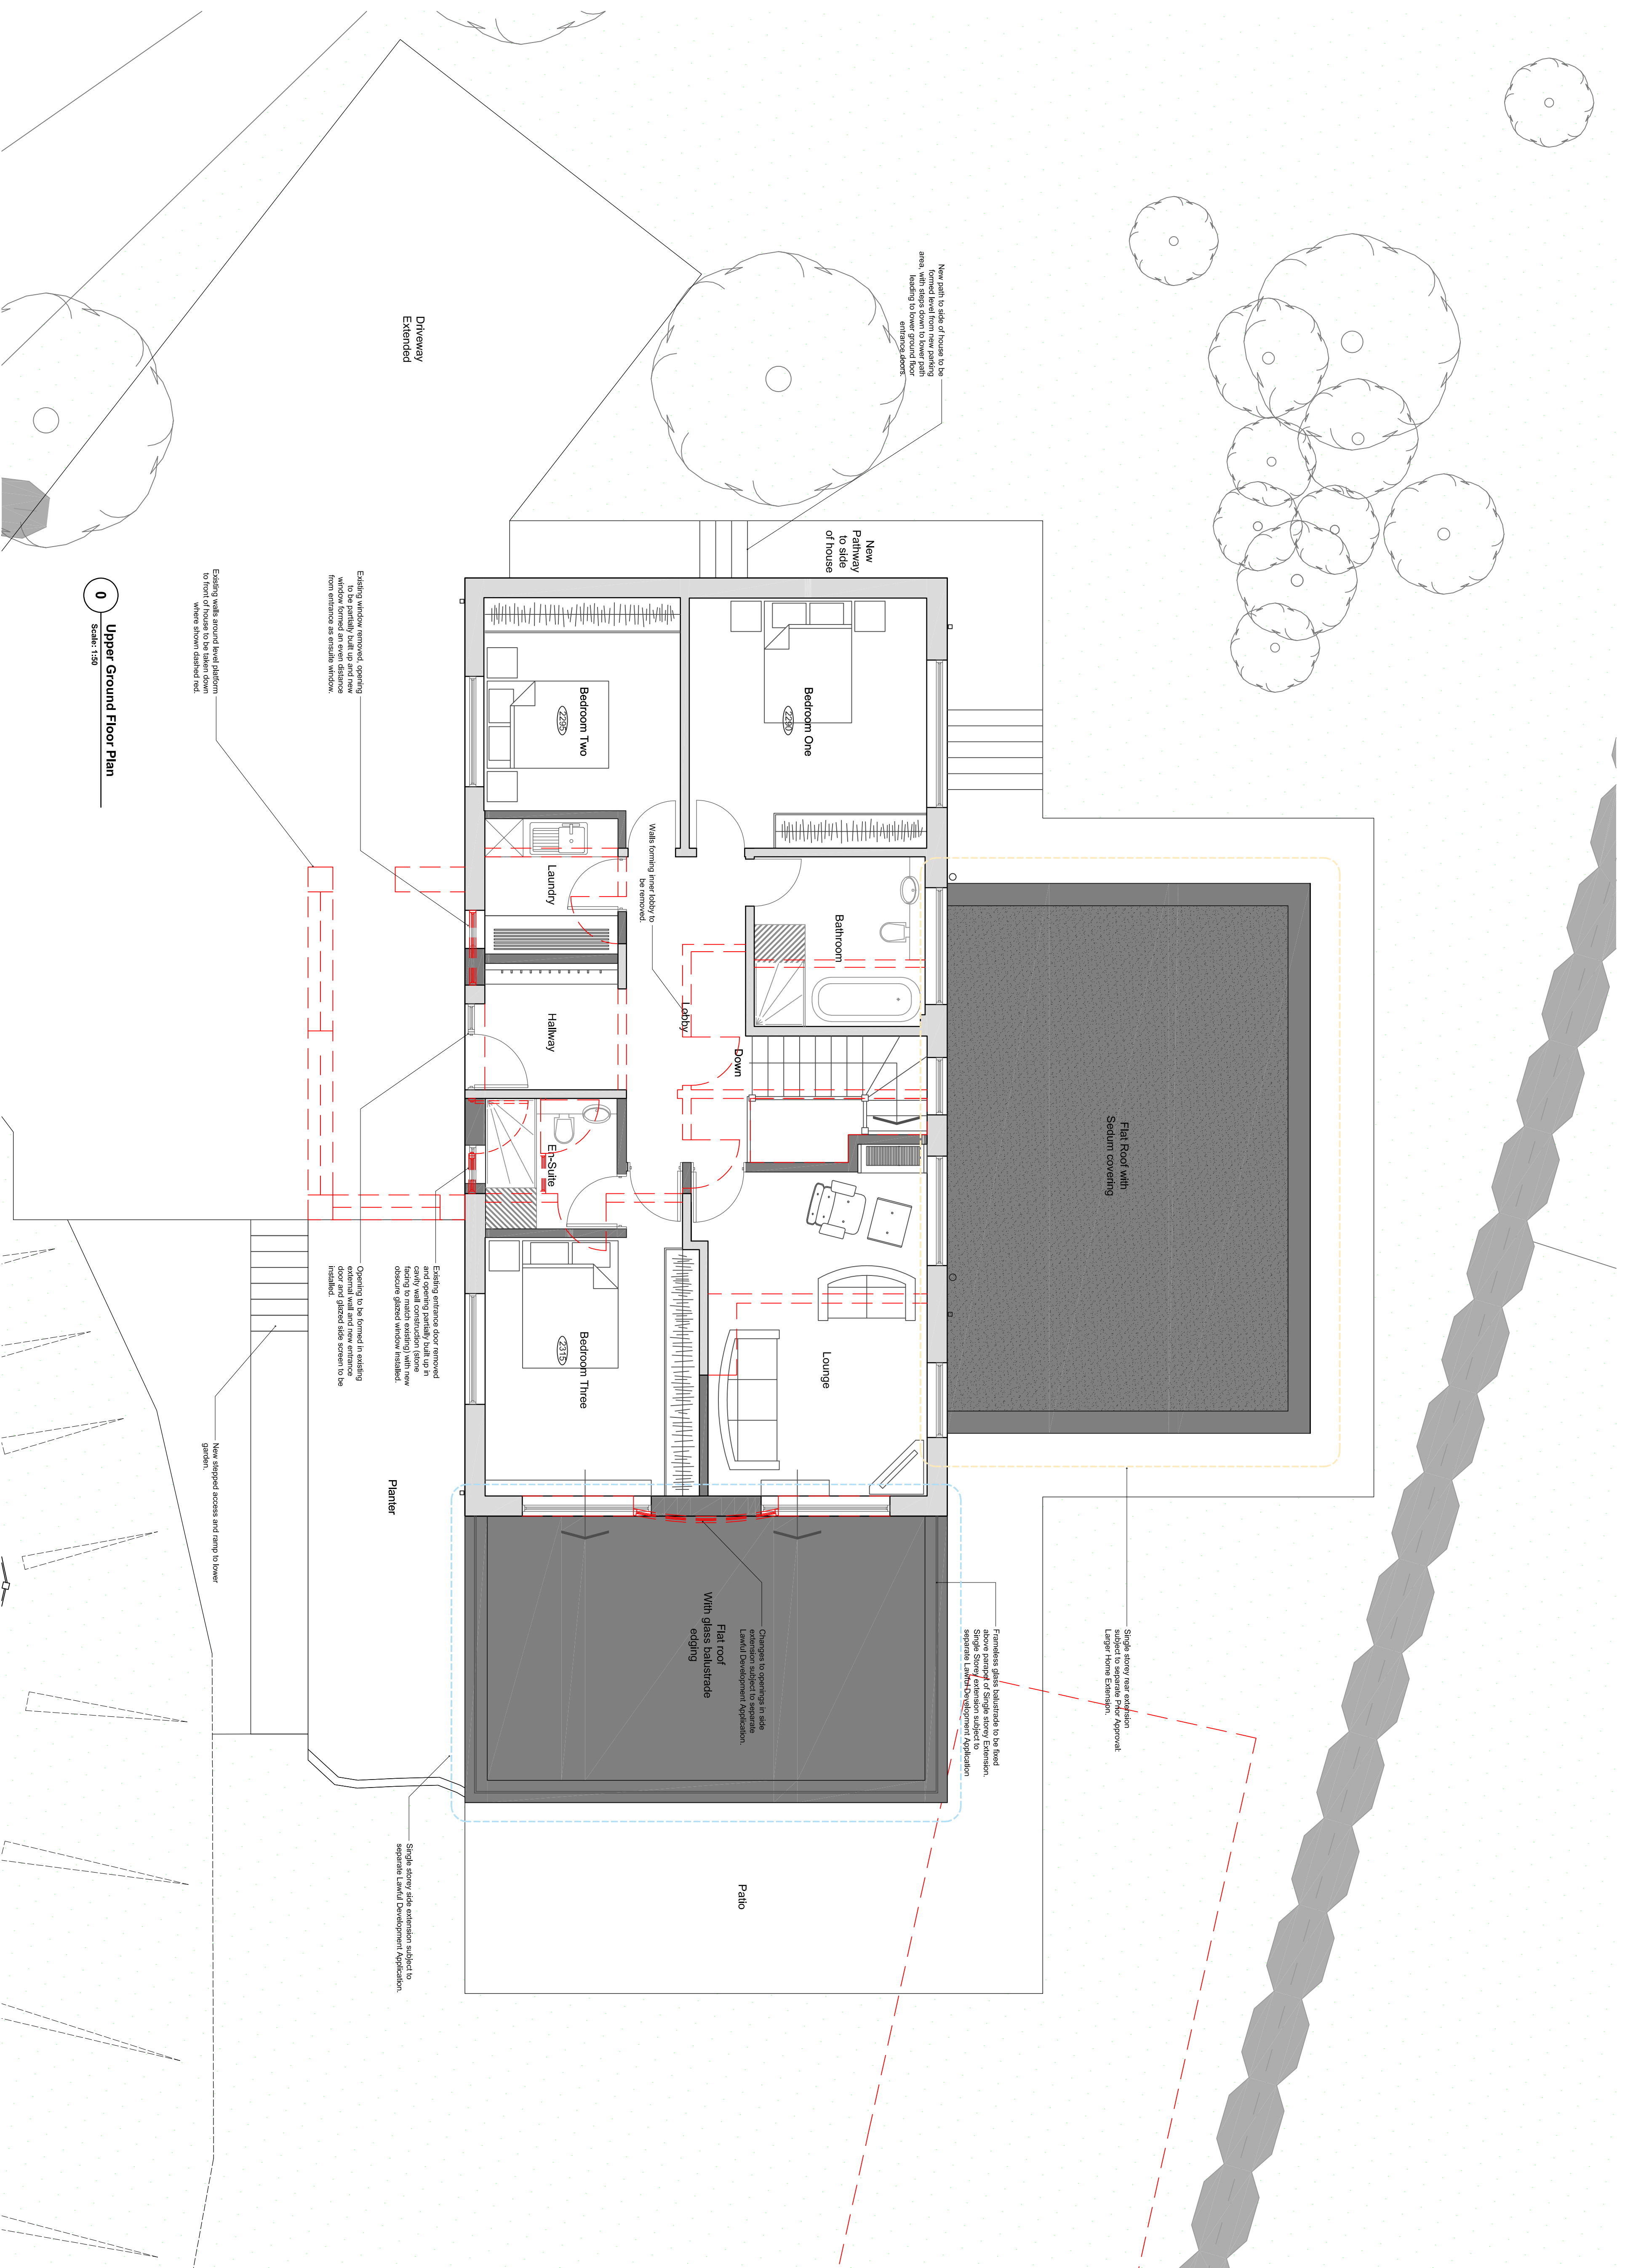
© Copyright. This drawing is the property of Brigham Clarke Architects and shall not be loaned, copied or disclosed to any third party without prior written consent of Brigham Clarke Architects

Client:
Mr & Mrs Ibbett

Project:
Proposed Extensions and Redevelopment of
Willis Croft, Abbey Green Road, Leek

Drawing No:
24-021-P01

Drawing Title:
Planning Drawings
Proposed Upper Floor Plan

Scale @ 1
As Shown

Rev: C	Rev Date: 19/03/2025	Drawn By: JLC
Rev Details: Do Not State this removed		
Rev: B	Rev Date: 05/03/2025	Drawn By: JLC
Rev Details: Planning Issue		
Rev: A	Rev Date: 25/02/2025	Drawn By: JLC
Rev Details: Rev: -	Rev Date: 22/02/2025	Drawn By: JLC
Rev Details: Initial Issue		

DRAWING FOR INFORMATION ONLY