



Floor Plan Key - Planning

Existing structure

Proposed structure

Existing structure to be demolished where shown

Existing footpath

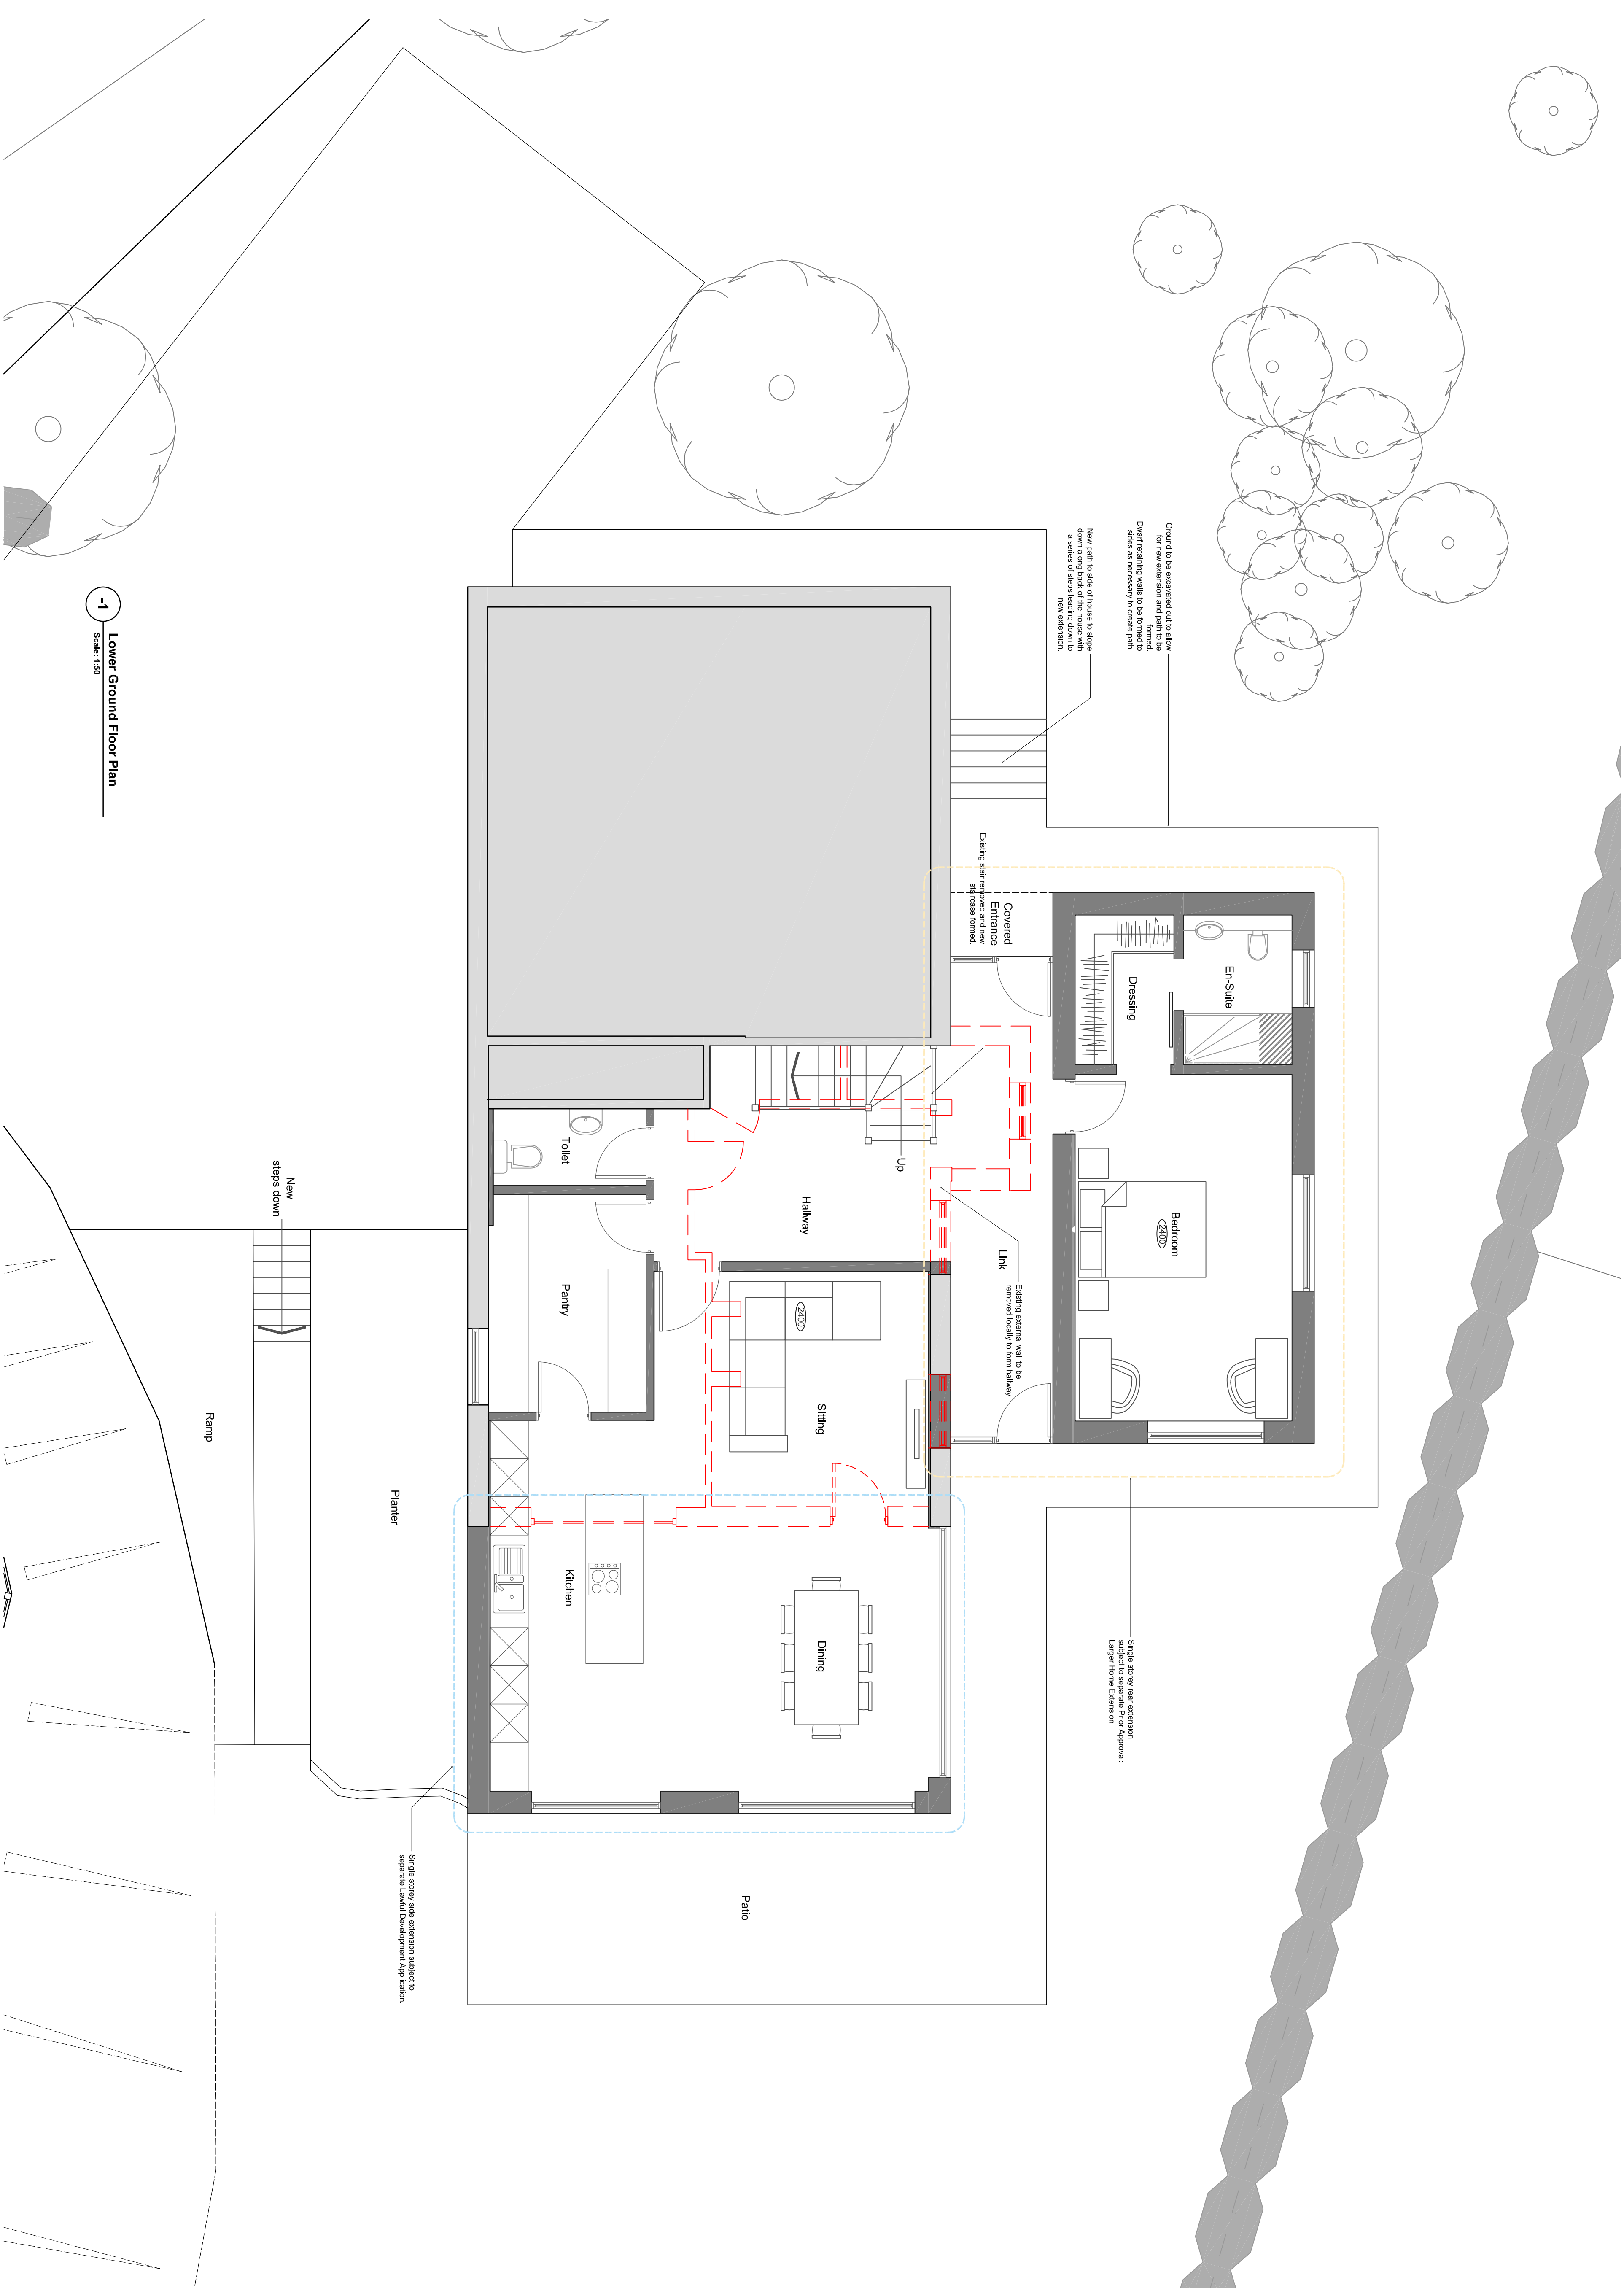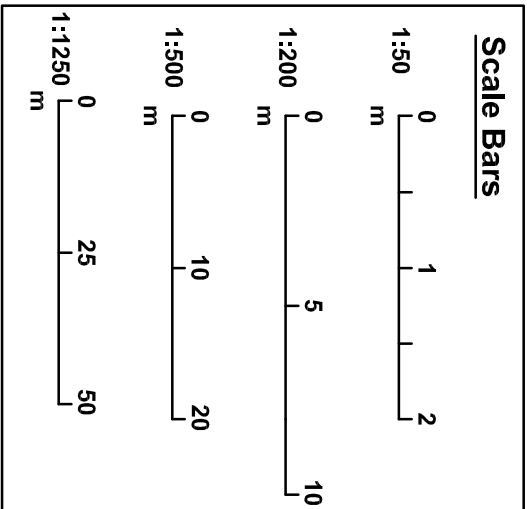

-1 Lower Ground Floor Plan
Scale: 1:50

Rev: D	Rev Date: 19/03/2025	Drawn By: JLC
Rev Details:	Do Not Scale Note Removed	
Rev: C	Rev Date: 06/03/2025	Drawn By: JLC
Rev Details:	Planning Issue	
Rev: B	Rev Date: 28/02/2025	Drawn By: JLC
Rev Details:	Floor plan re-PC'd to show extension position	
Rev: A	Rev Date: 26/02/2025	Drawn By: JLC
Rev Details:	Rear extension moved to site following client discussions	
Rev: -	Rev Date: 30/08/2024	Drawn By: JLC
Rev Details:	Initial Issue	

DRAWING FOR INFORMATION ONLY