

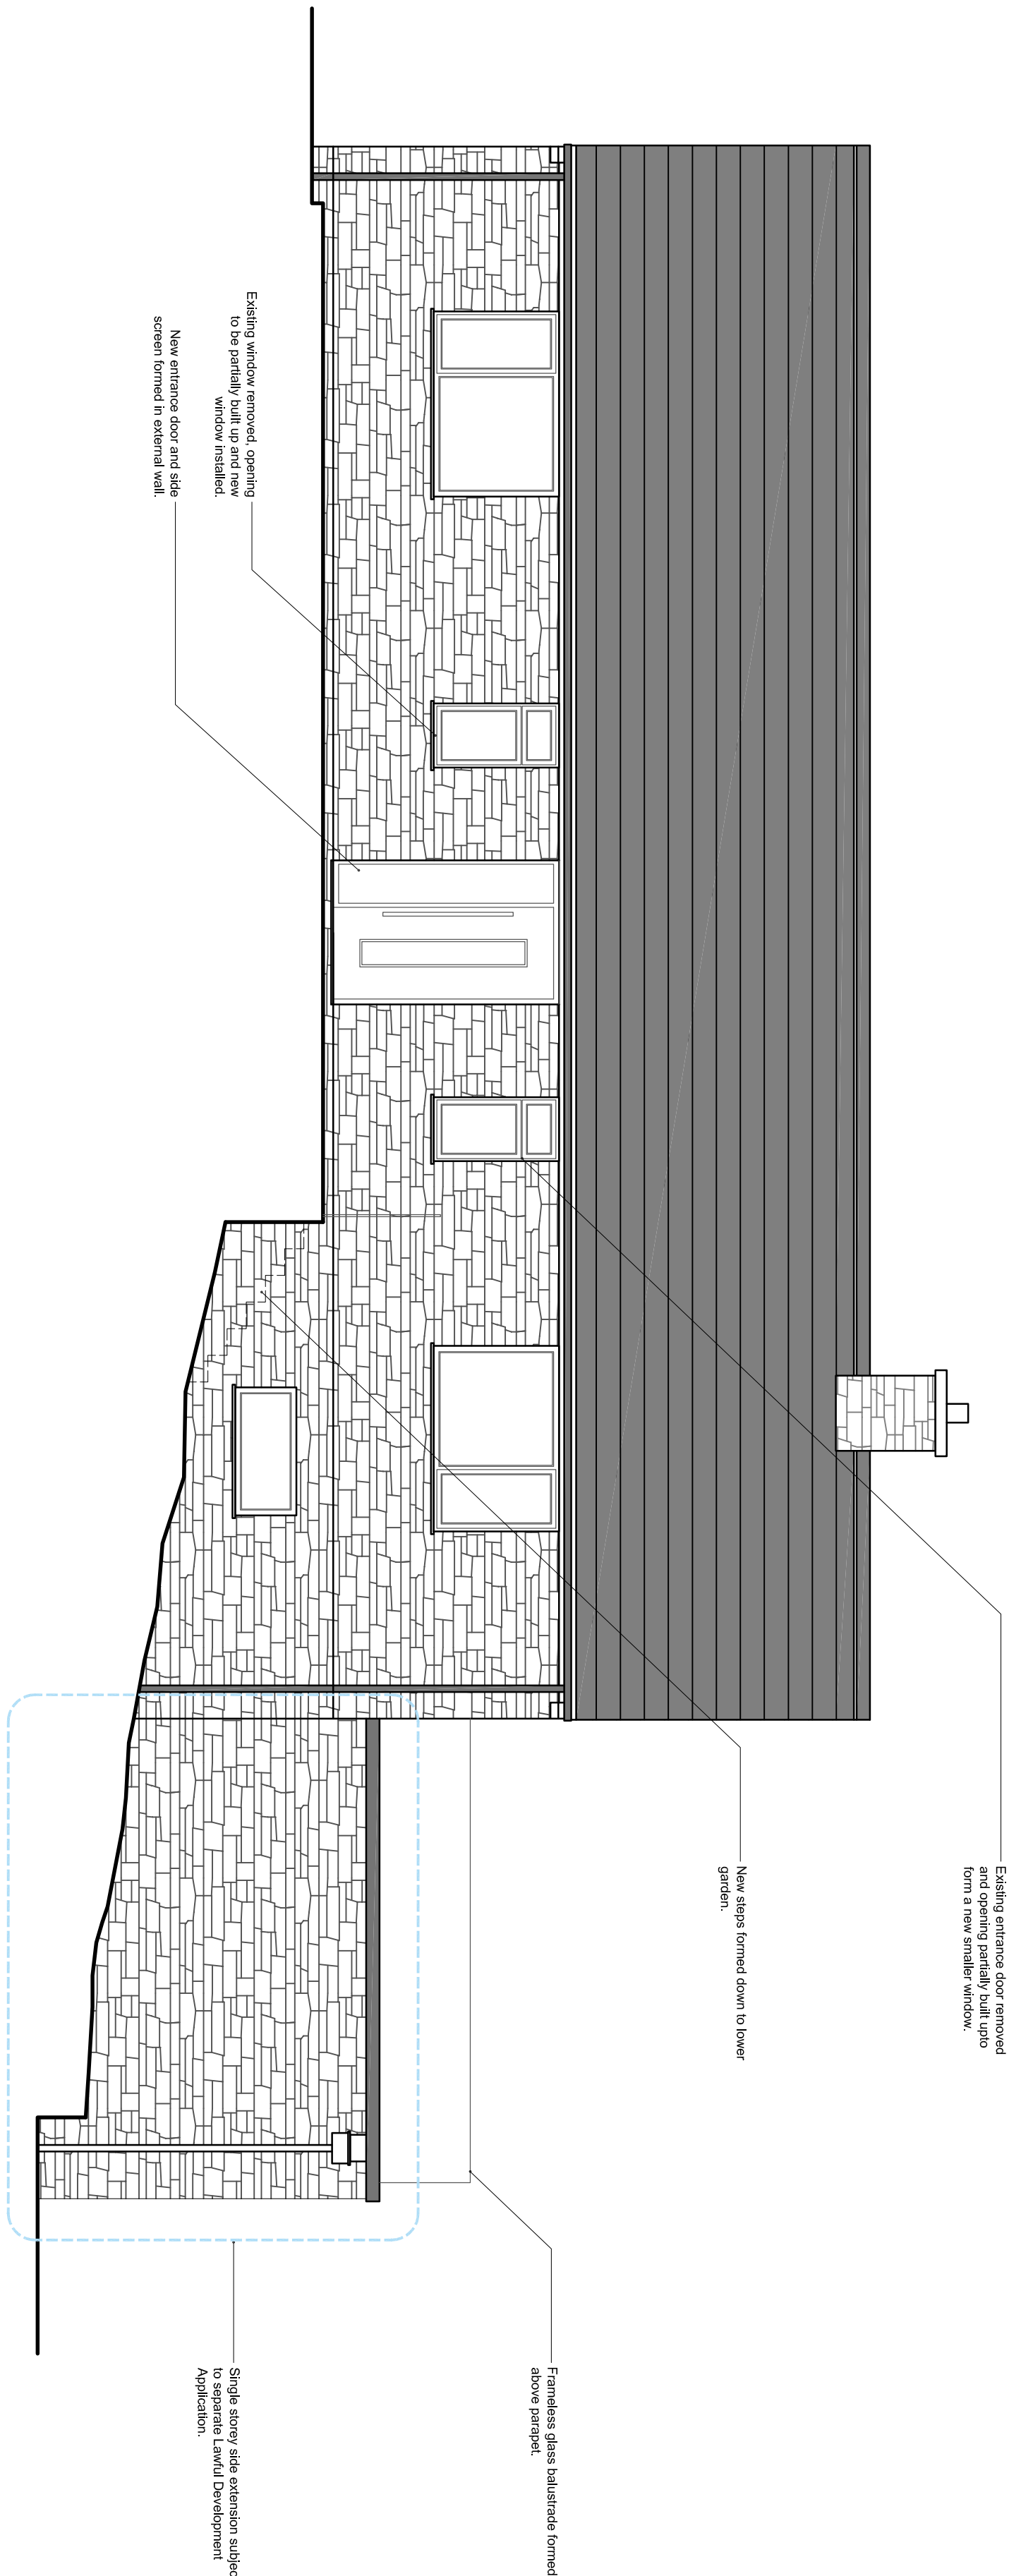


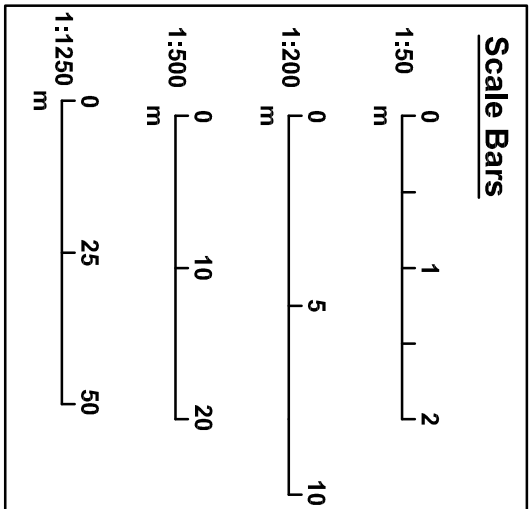

NW

Front Elevation

Scale: 1:50

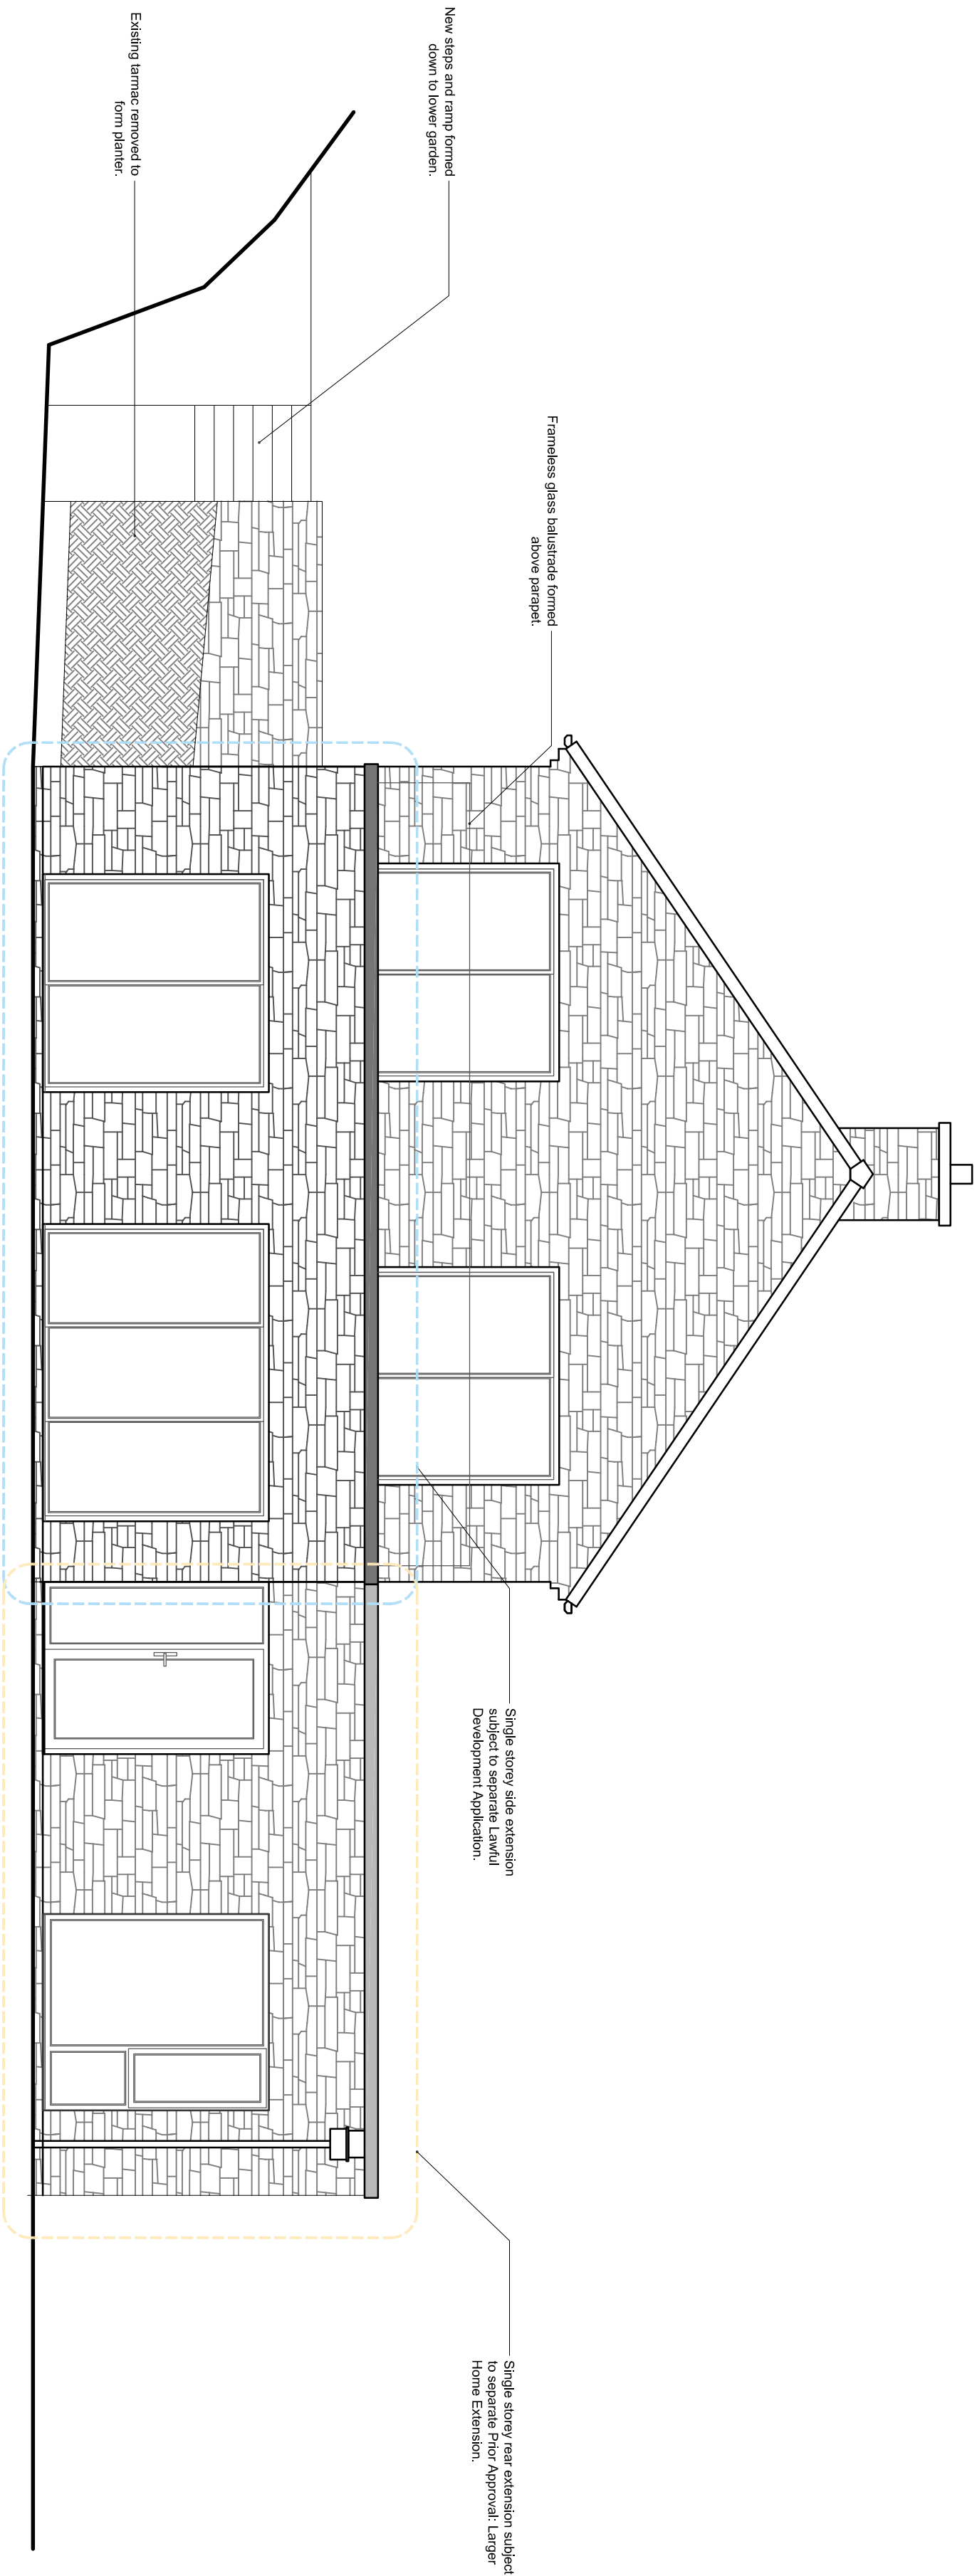

SW

Side Elevation

Scale: 1:50