




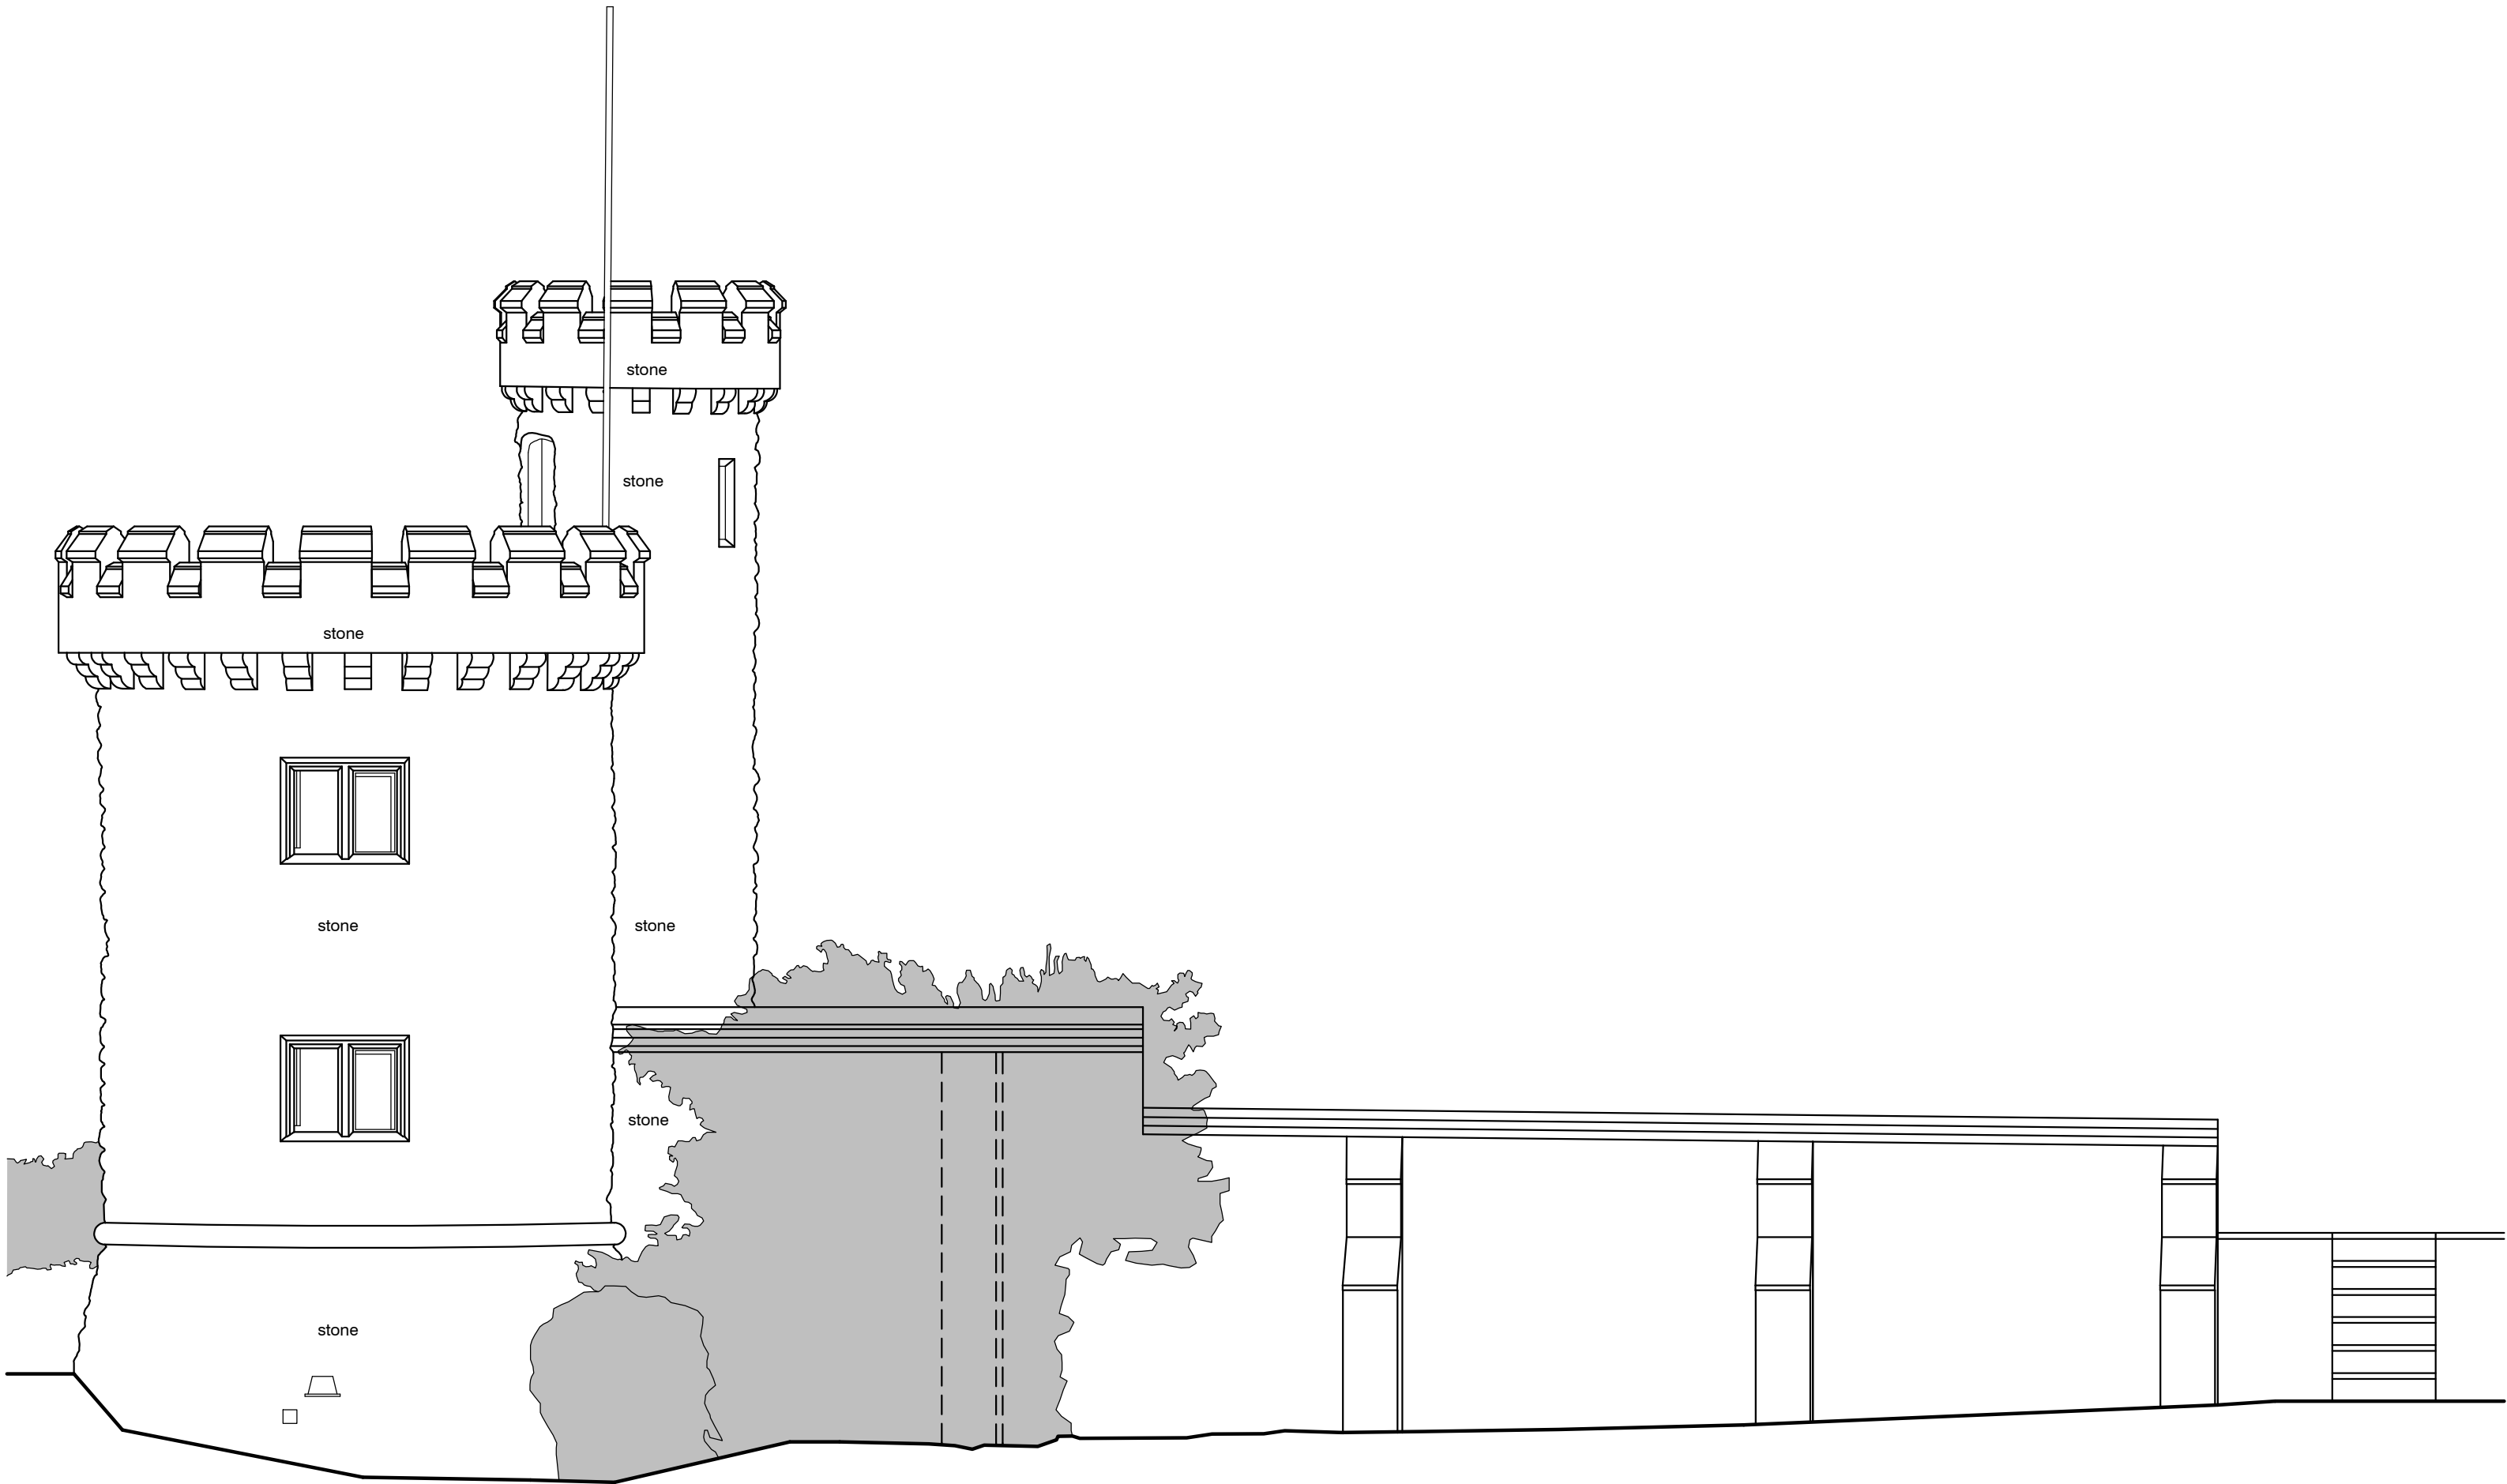


South-East Elevation

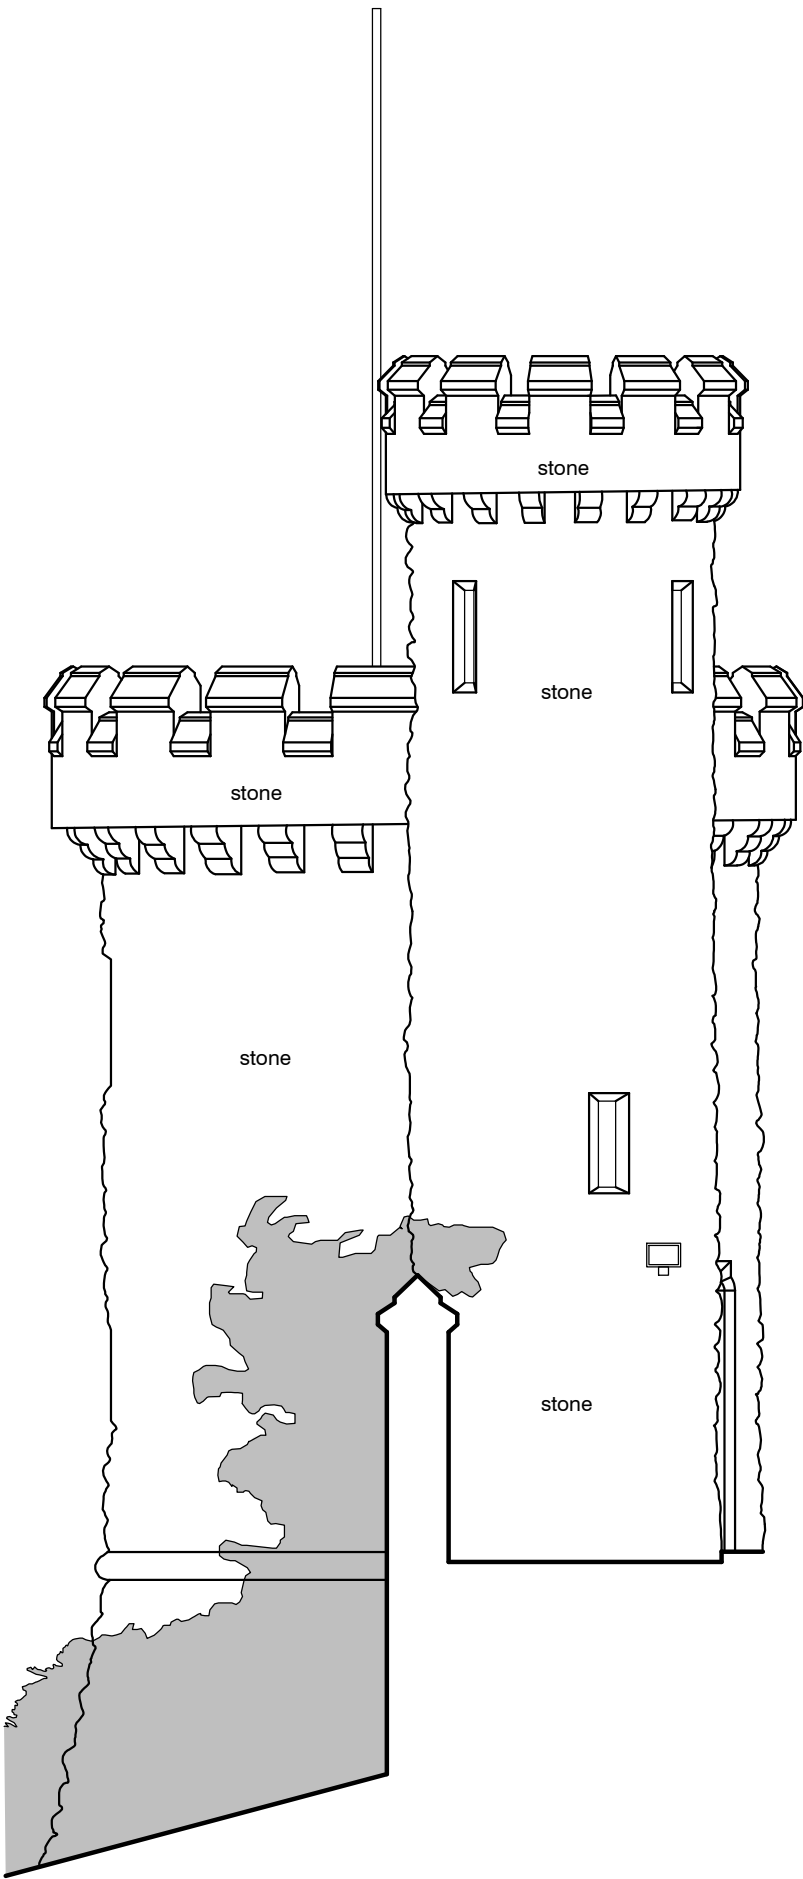

North-East Elevation

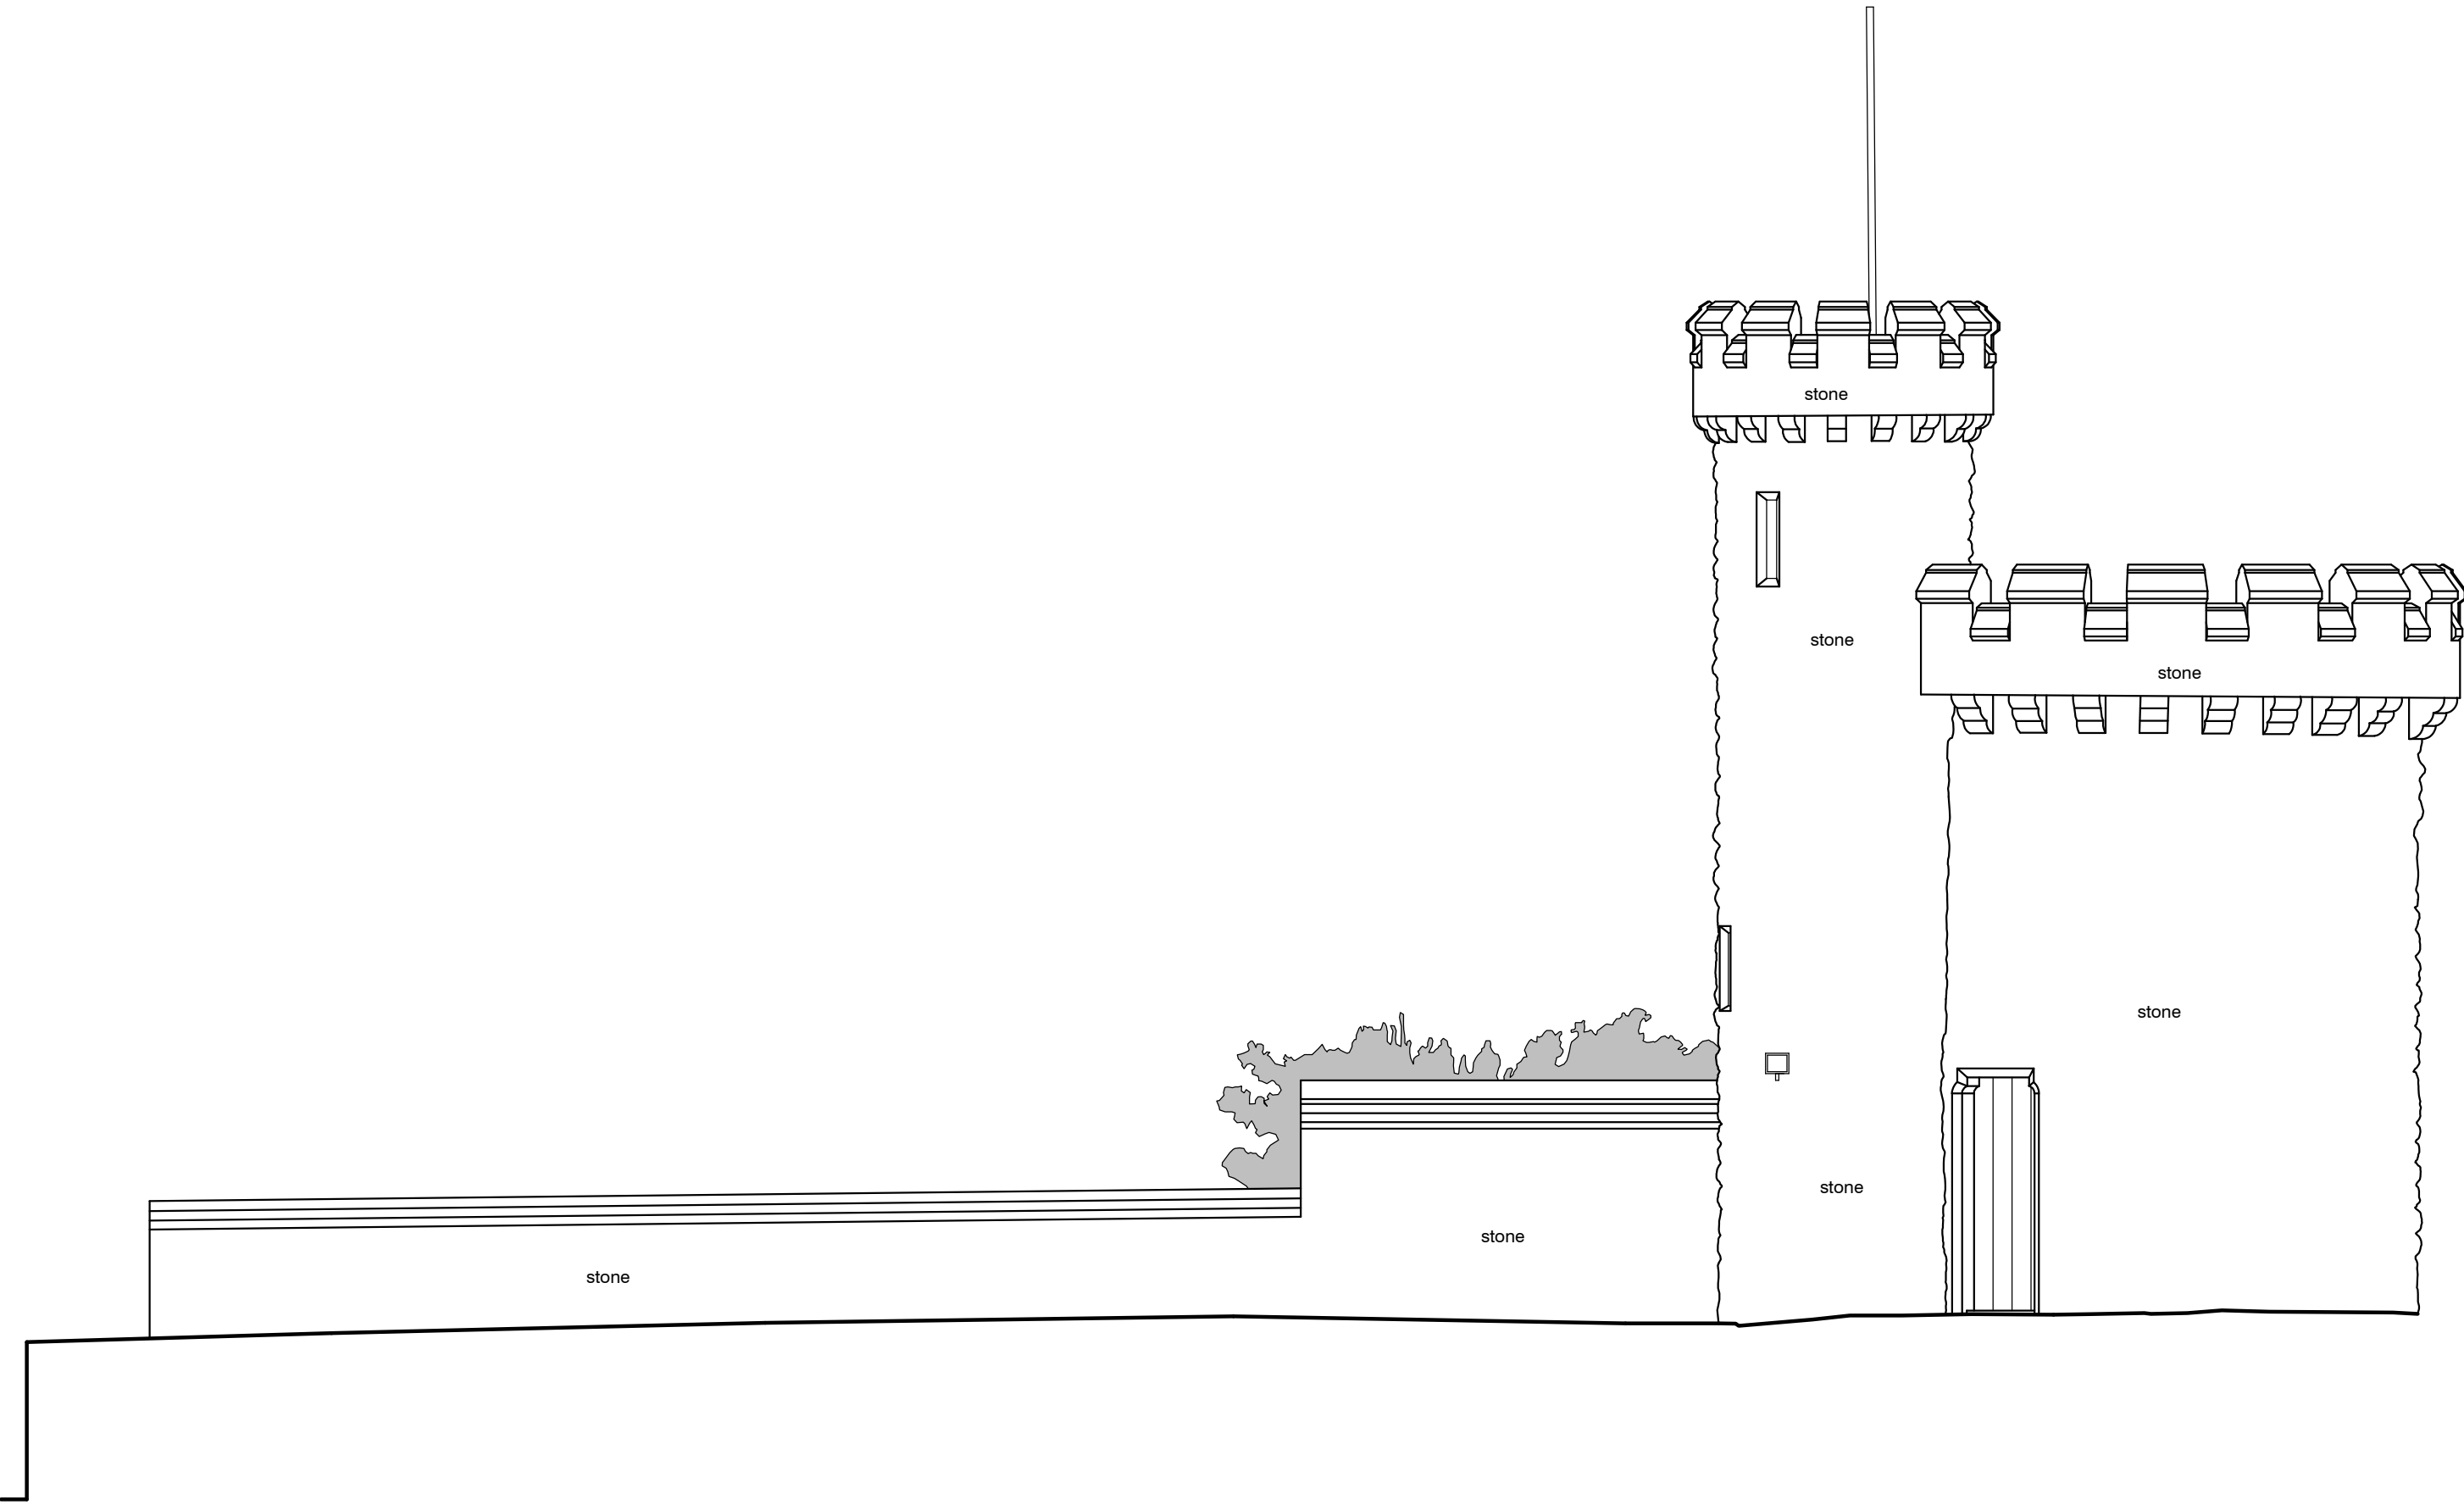

North-West Elevation

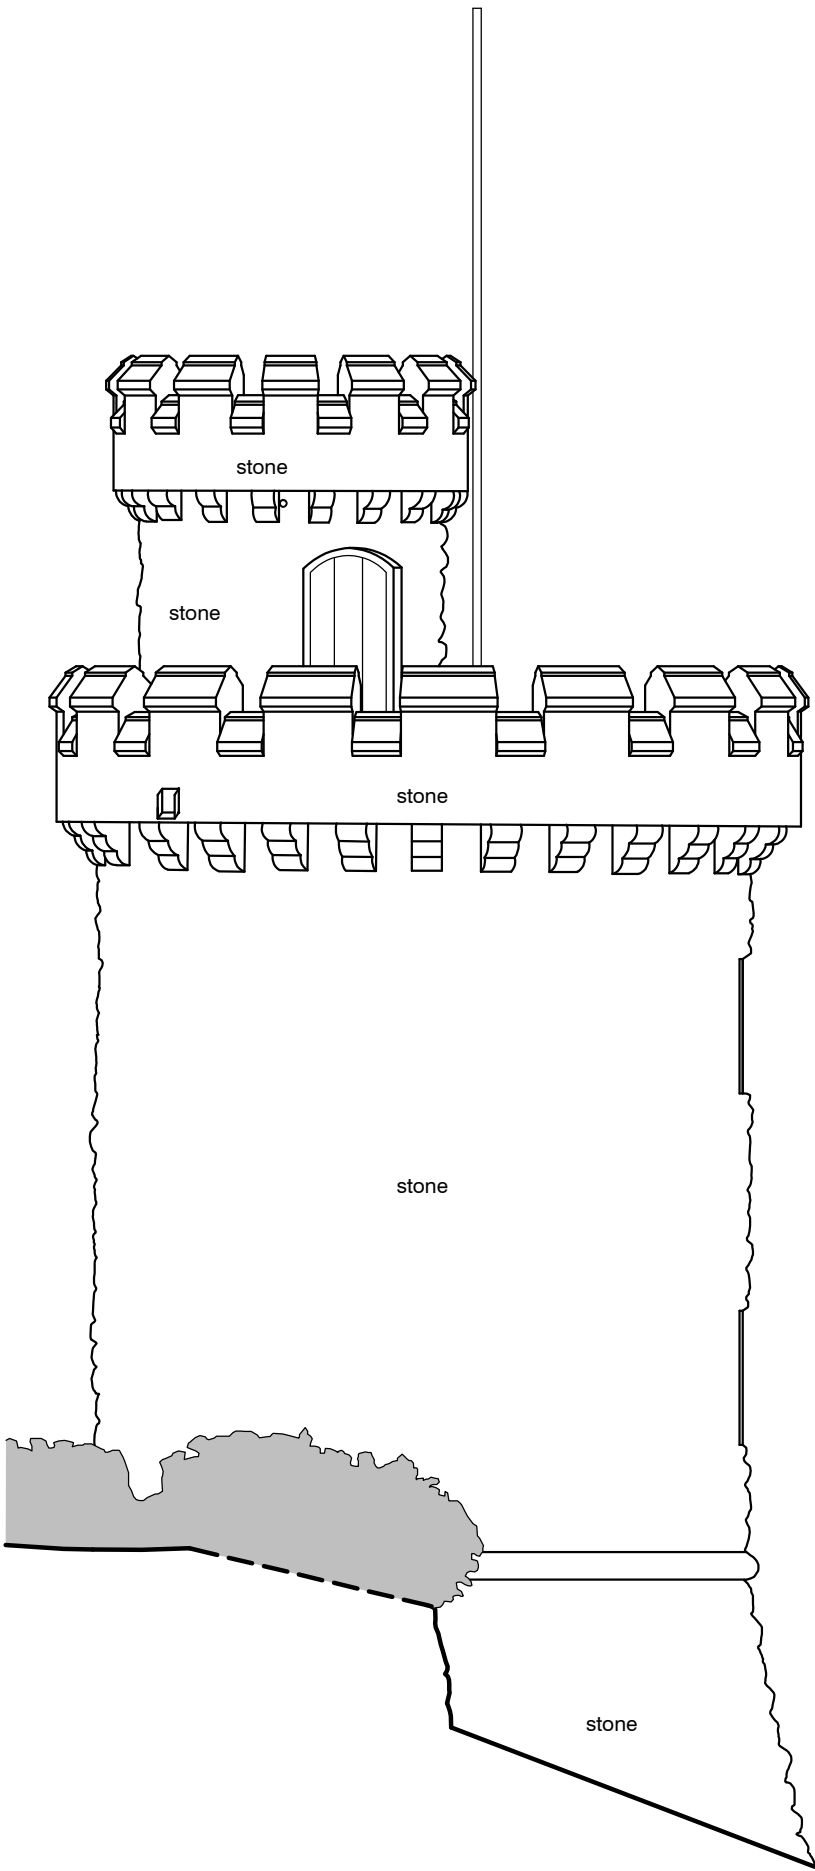

South-West Elevation



A	24/03/2025	CgH	South-East Elevation amended to include adjacent steps to Lower & Upper Terrace		
Rev	Date	Drawn	Description		
			ctd architects © 2024		
			• This drawing is copyright.		
			• All dimensions to be checked on site before proceeding.		
			• Contractor must notify the architect of any discrepancies before proceeding.		
			• Contractor to check/adjust dimensions of new work to suit existing conditions. Do not assume existing		
			structure or details are correct, square or level.		
			• All drawings to be read in conjunction with all other consultants drawings and specs.		
			t : 01538 373477 e : info@ctdarchitects.co.uk		
			f : 01538 386003 w : www.ctdarchitects.co.uk		
Client			Project		
			Folly Tower		
			Basford Green Road, Cheddleton,		
			Staffordshire, ST13 7ER		
			Status		
			PLANNING / LBC		
			Title		
			Elevations 'as existing'		
			Scale		
			1:50		
			Size		
			A1		
			Drawn		
			CgH		
			Check'd		
			KL		
			Date		
			09/10/24		
			Job No.		
			2438		
			Drawing No.		
			AL05		
			Rev.		
			A		

ctd
architects

Mr. W.
Scott-Moncrieff

architects | historic building advisors | project managers | landscape & urban designers