




South East Elevation 'as existing'

1 : 100




South West Elevation 'as existing'

1 : 100

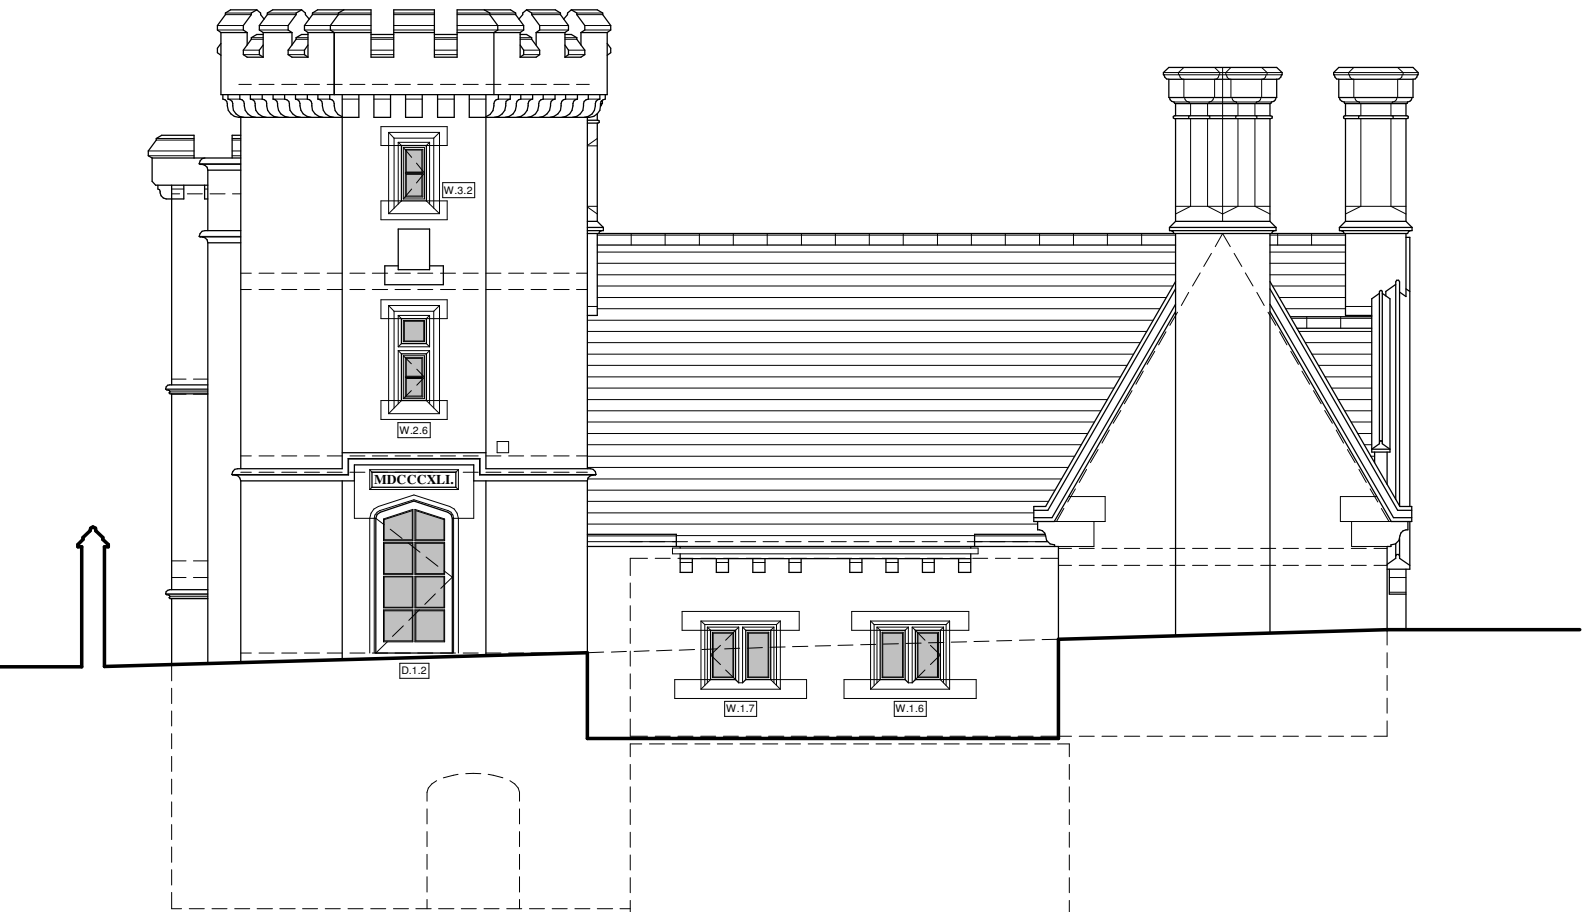

North West Elevation 'as existing'

1 : 100

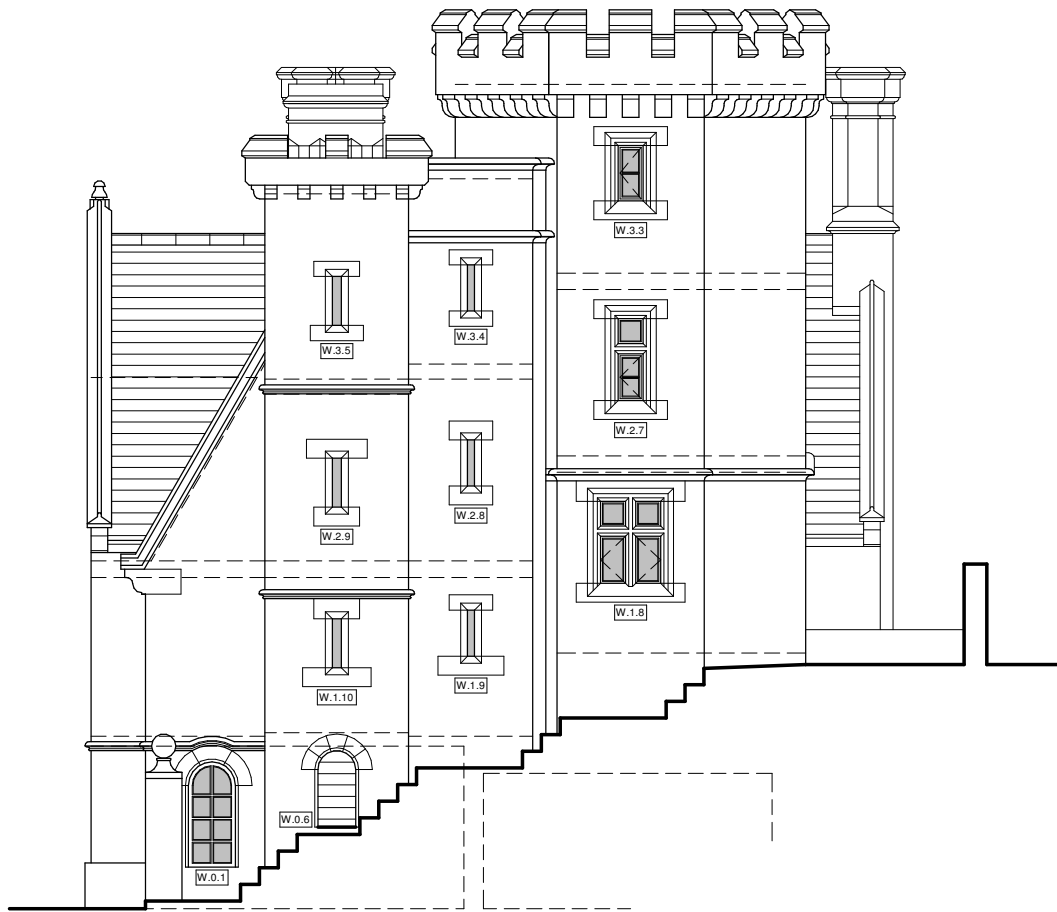

North East Elevation 'as existing'

1 : 100



A	20/03/2025	CgH	Window & door references added		
Rev	Date	Drawn	Description		
ctd architects			Clerk Bank House Clerk Bank LEEK Staffordshire ST13 5HE t: 01538 373477 f: 01538 386503 e: info@ctdarchitects.co.uk w: www.ctdarchitects.co.uk		
Client			Project Basford Bath House Basford Green Road, Cheddleton, Staffordshire. ST13 7ER.		
Mr. W. Scott-Moncrieff			Title Elevations 'as existing'		
Scale			1 : 100	Size A2	Drawn CgH
Status			LISTED BUILDING CONSENT	Chk'd KL	Date 09/01/25
Job No.			2420	Drawing No AL23	Rev. A