



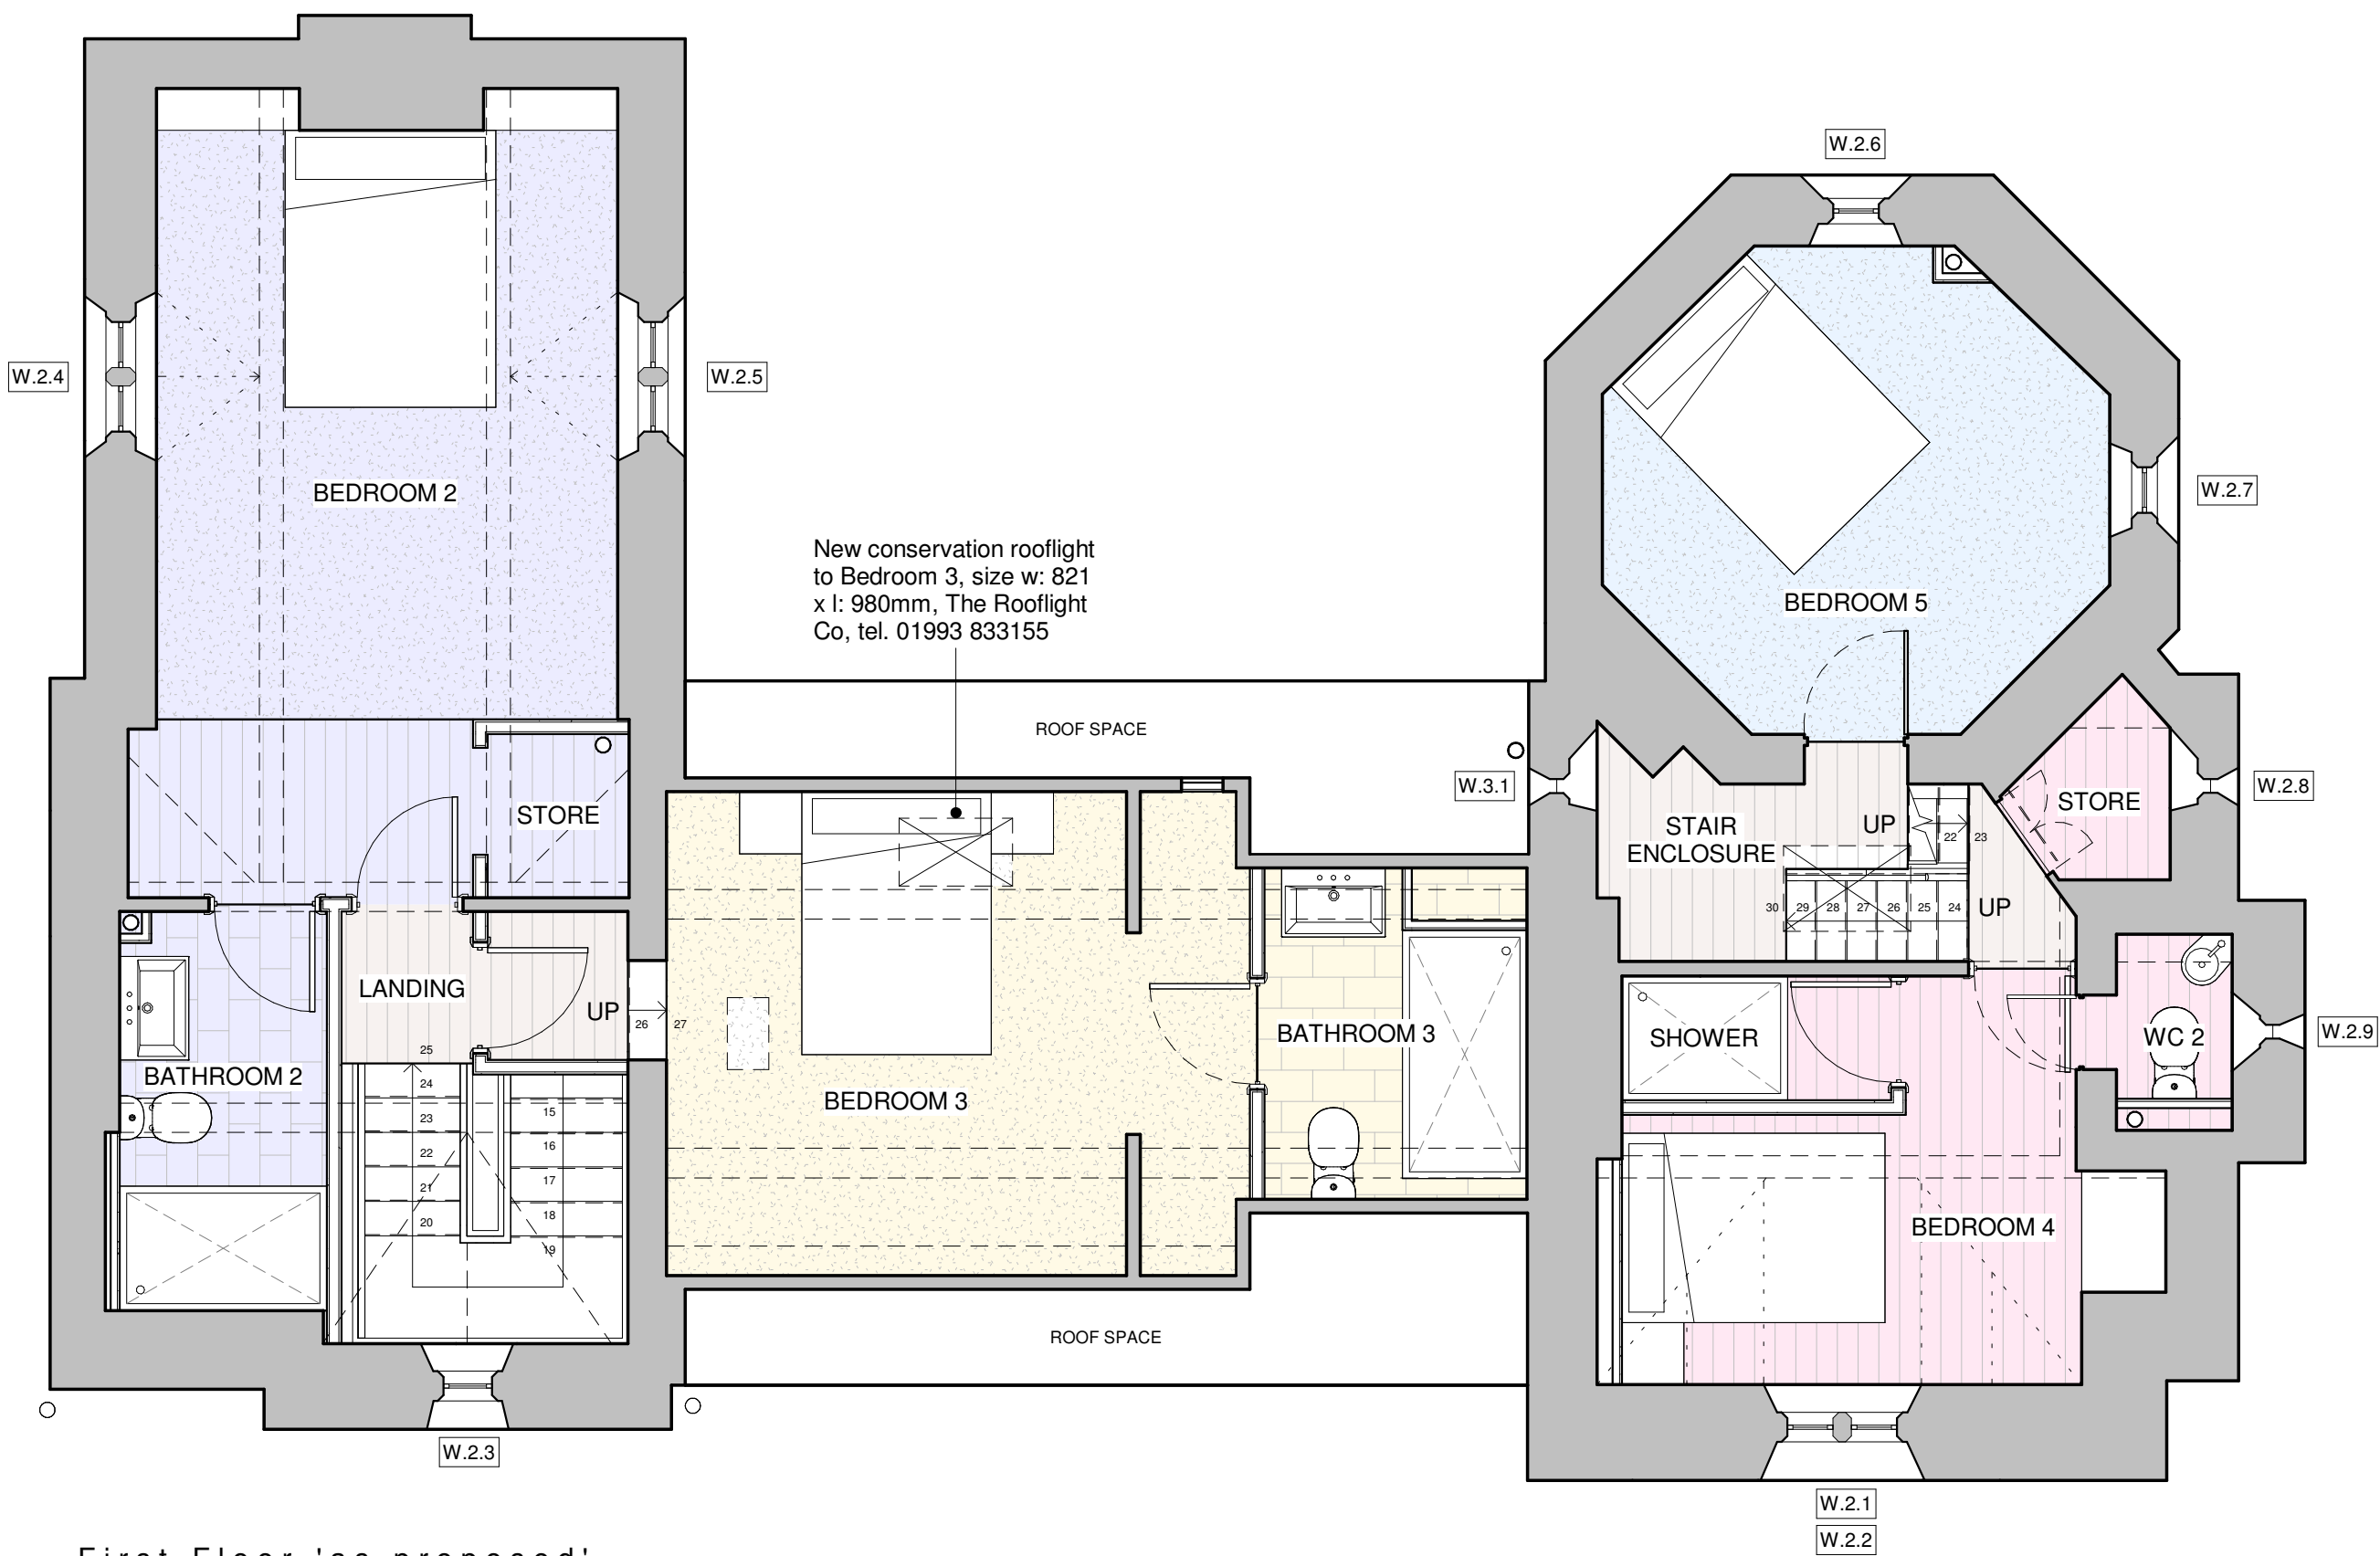


First Floor 'as proposed'

1:50

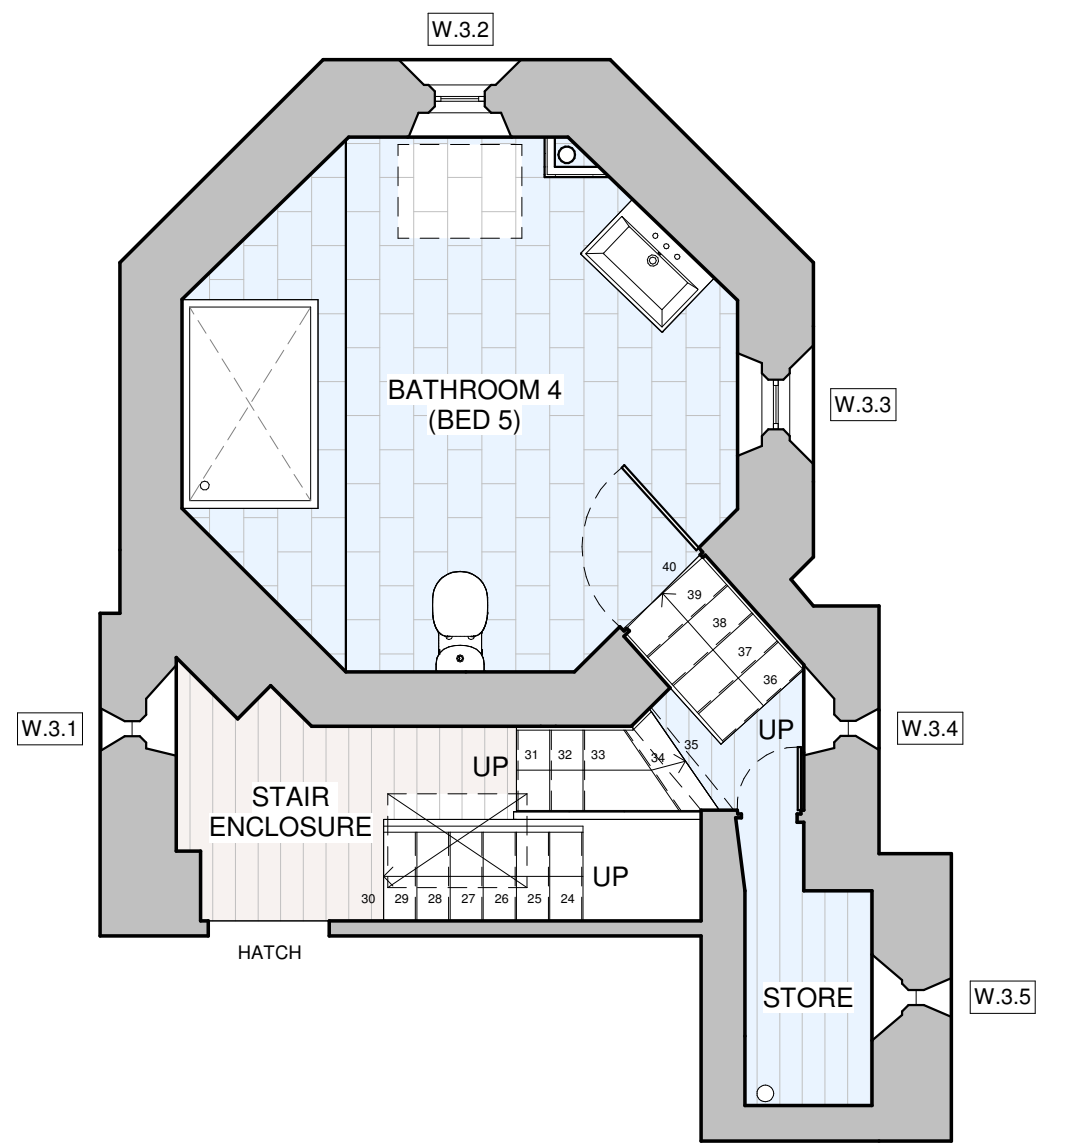


Second Floor 'as proposed'

1:50

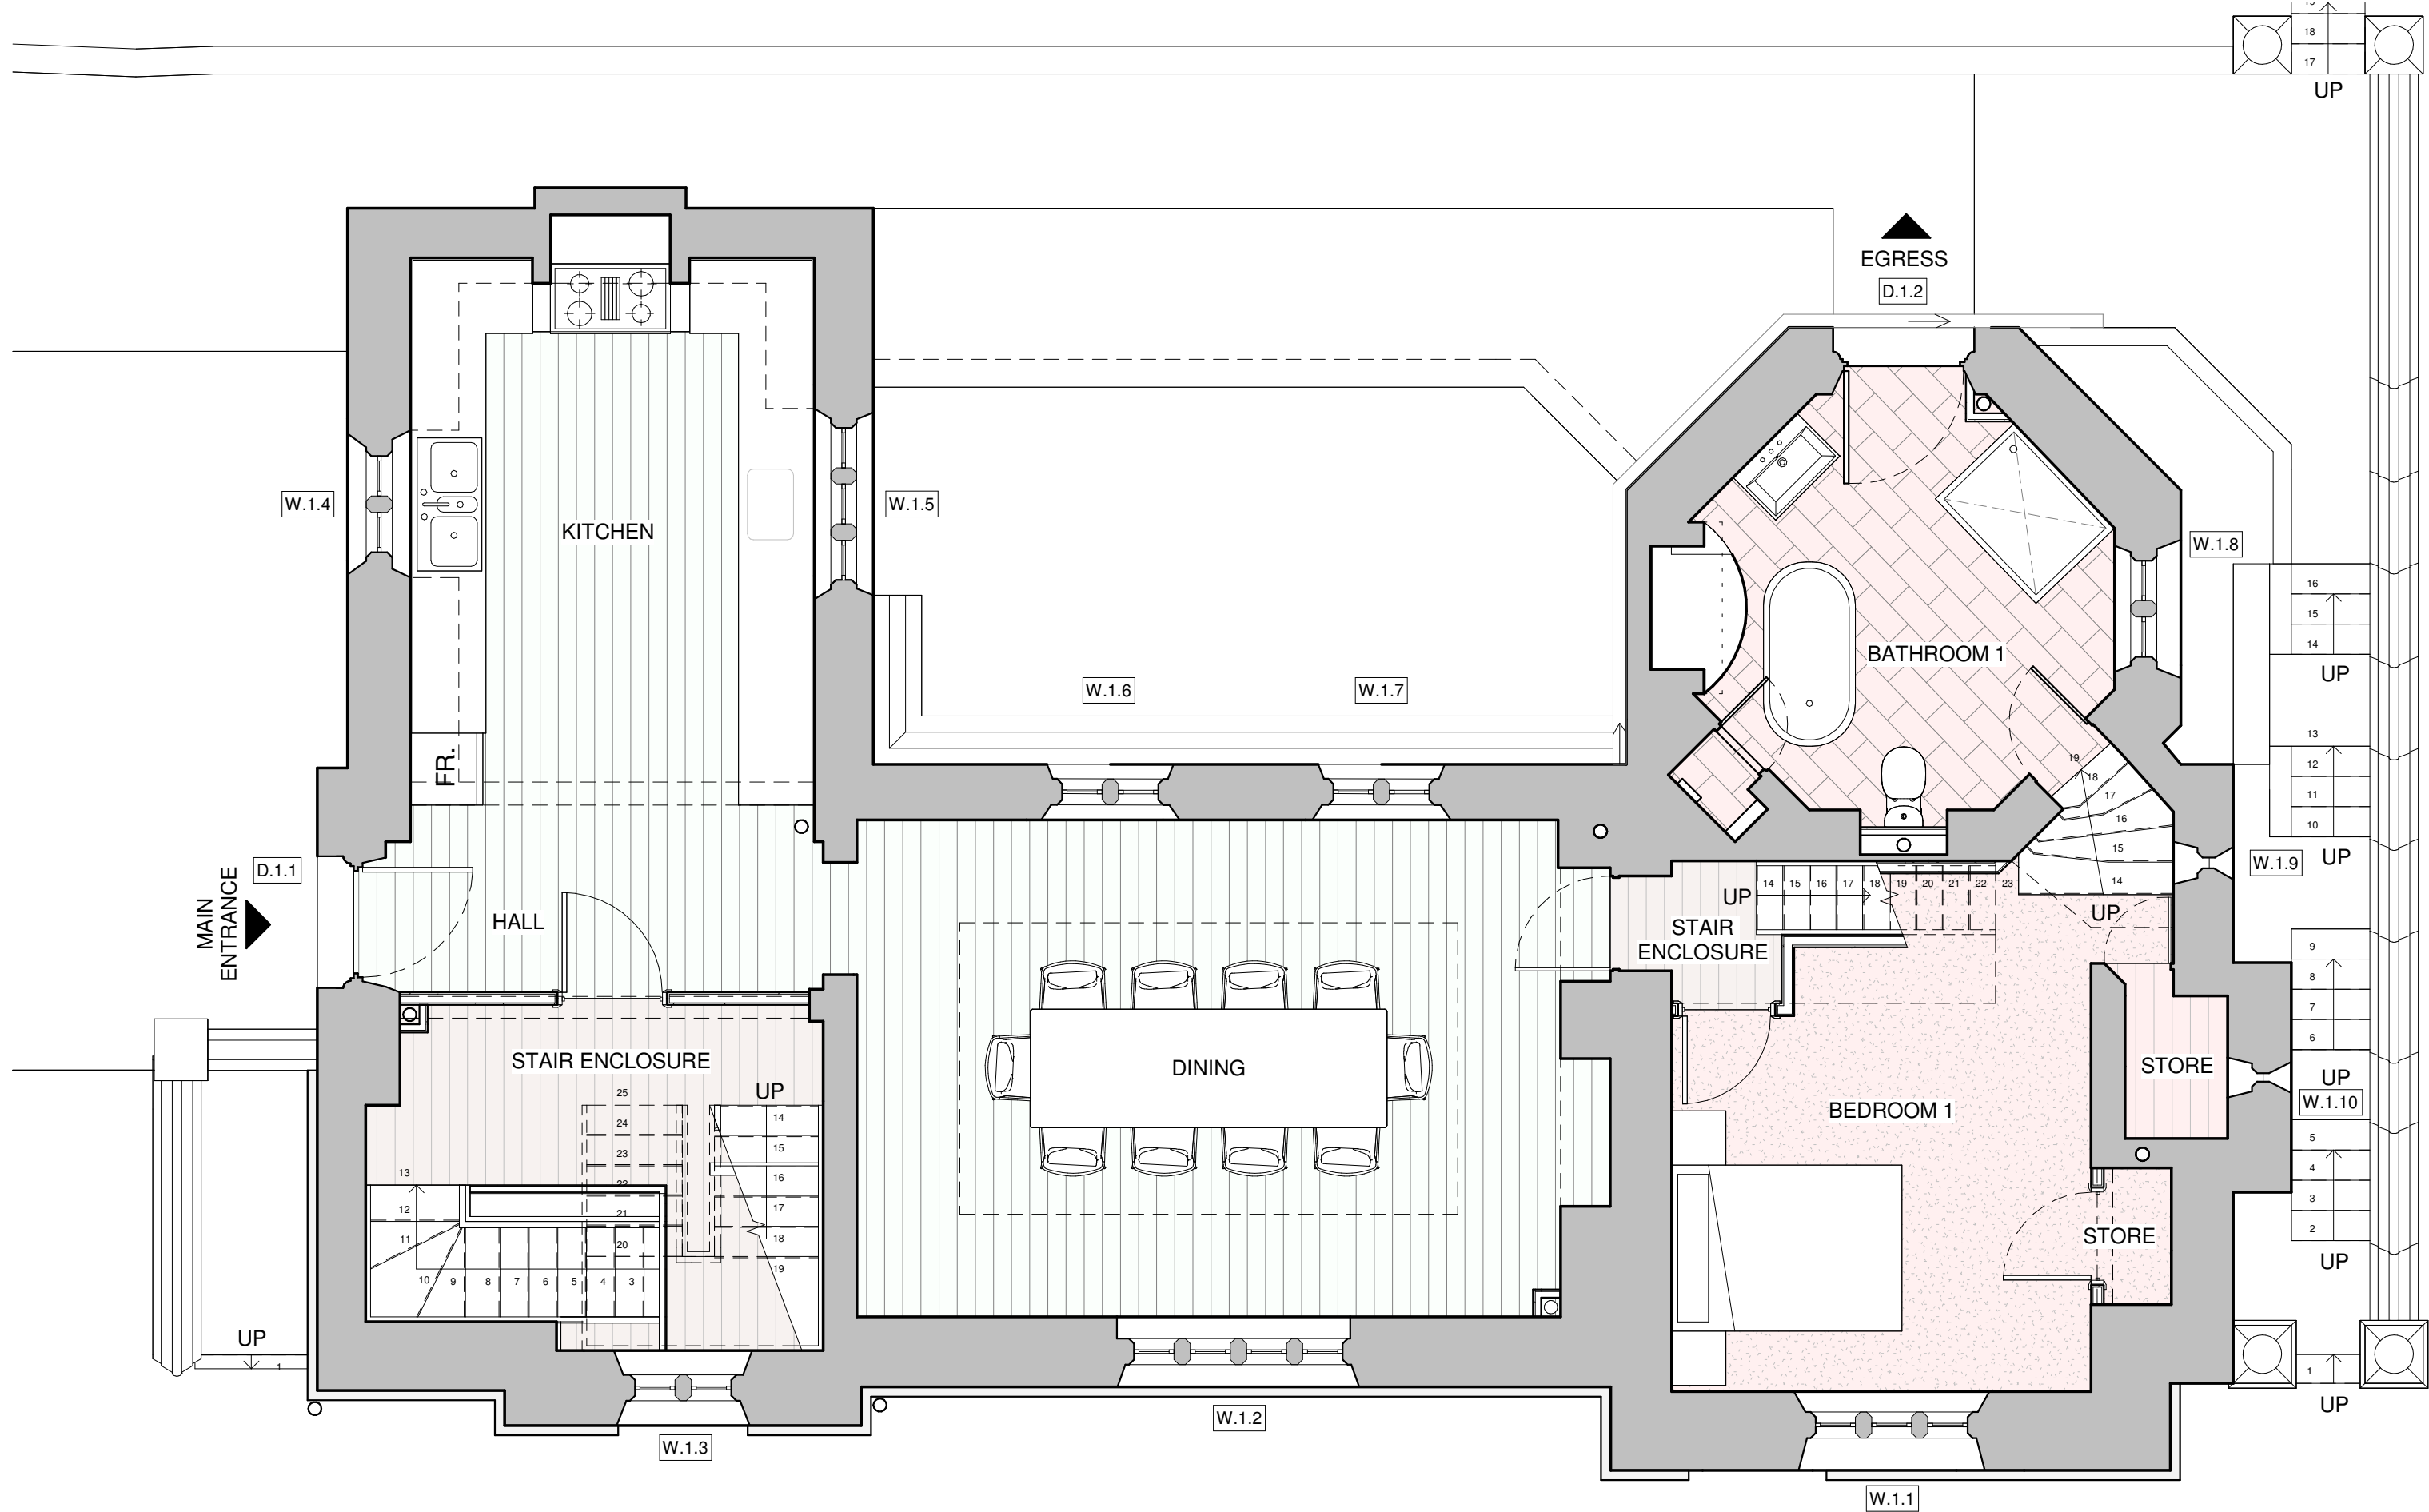


Ground Floor 'as proposed'

1:50

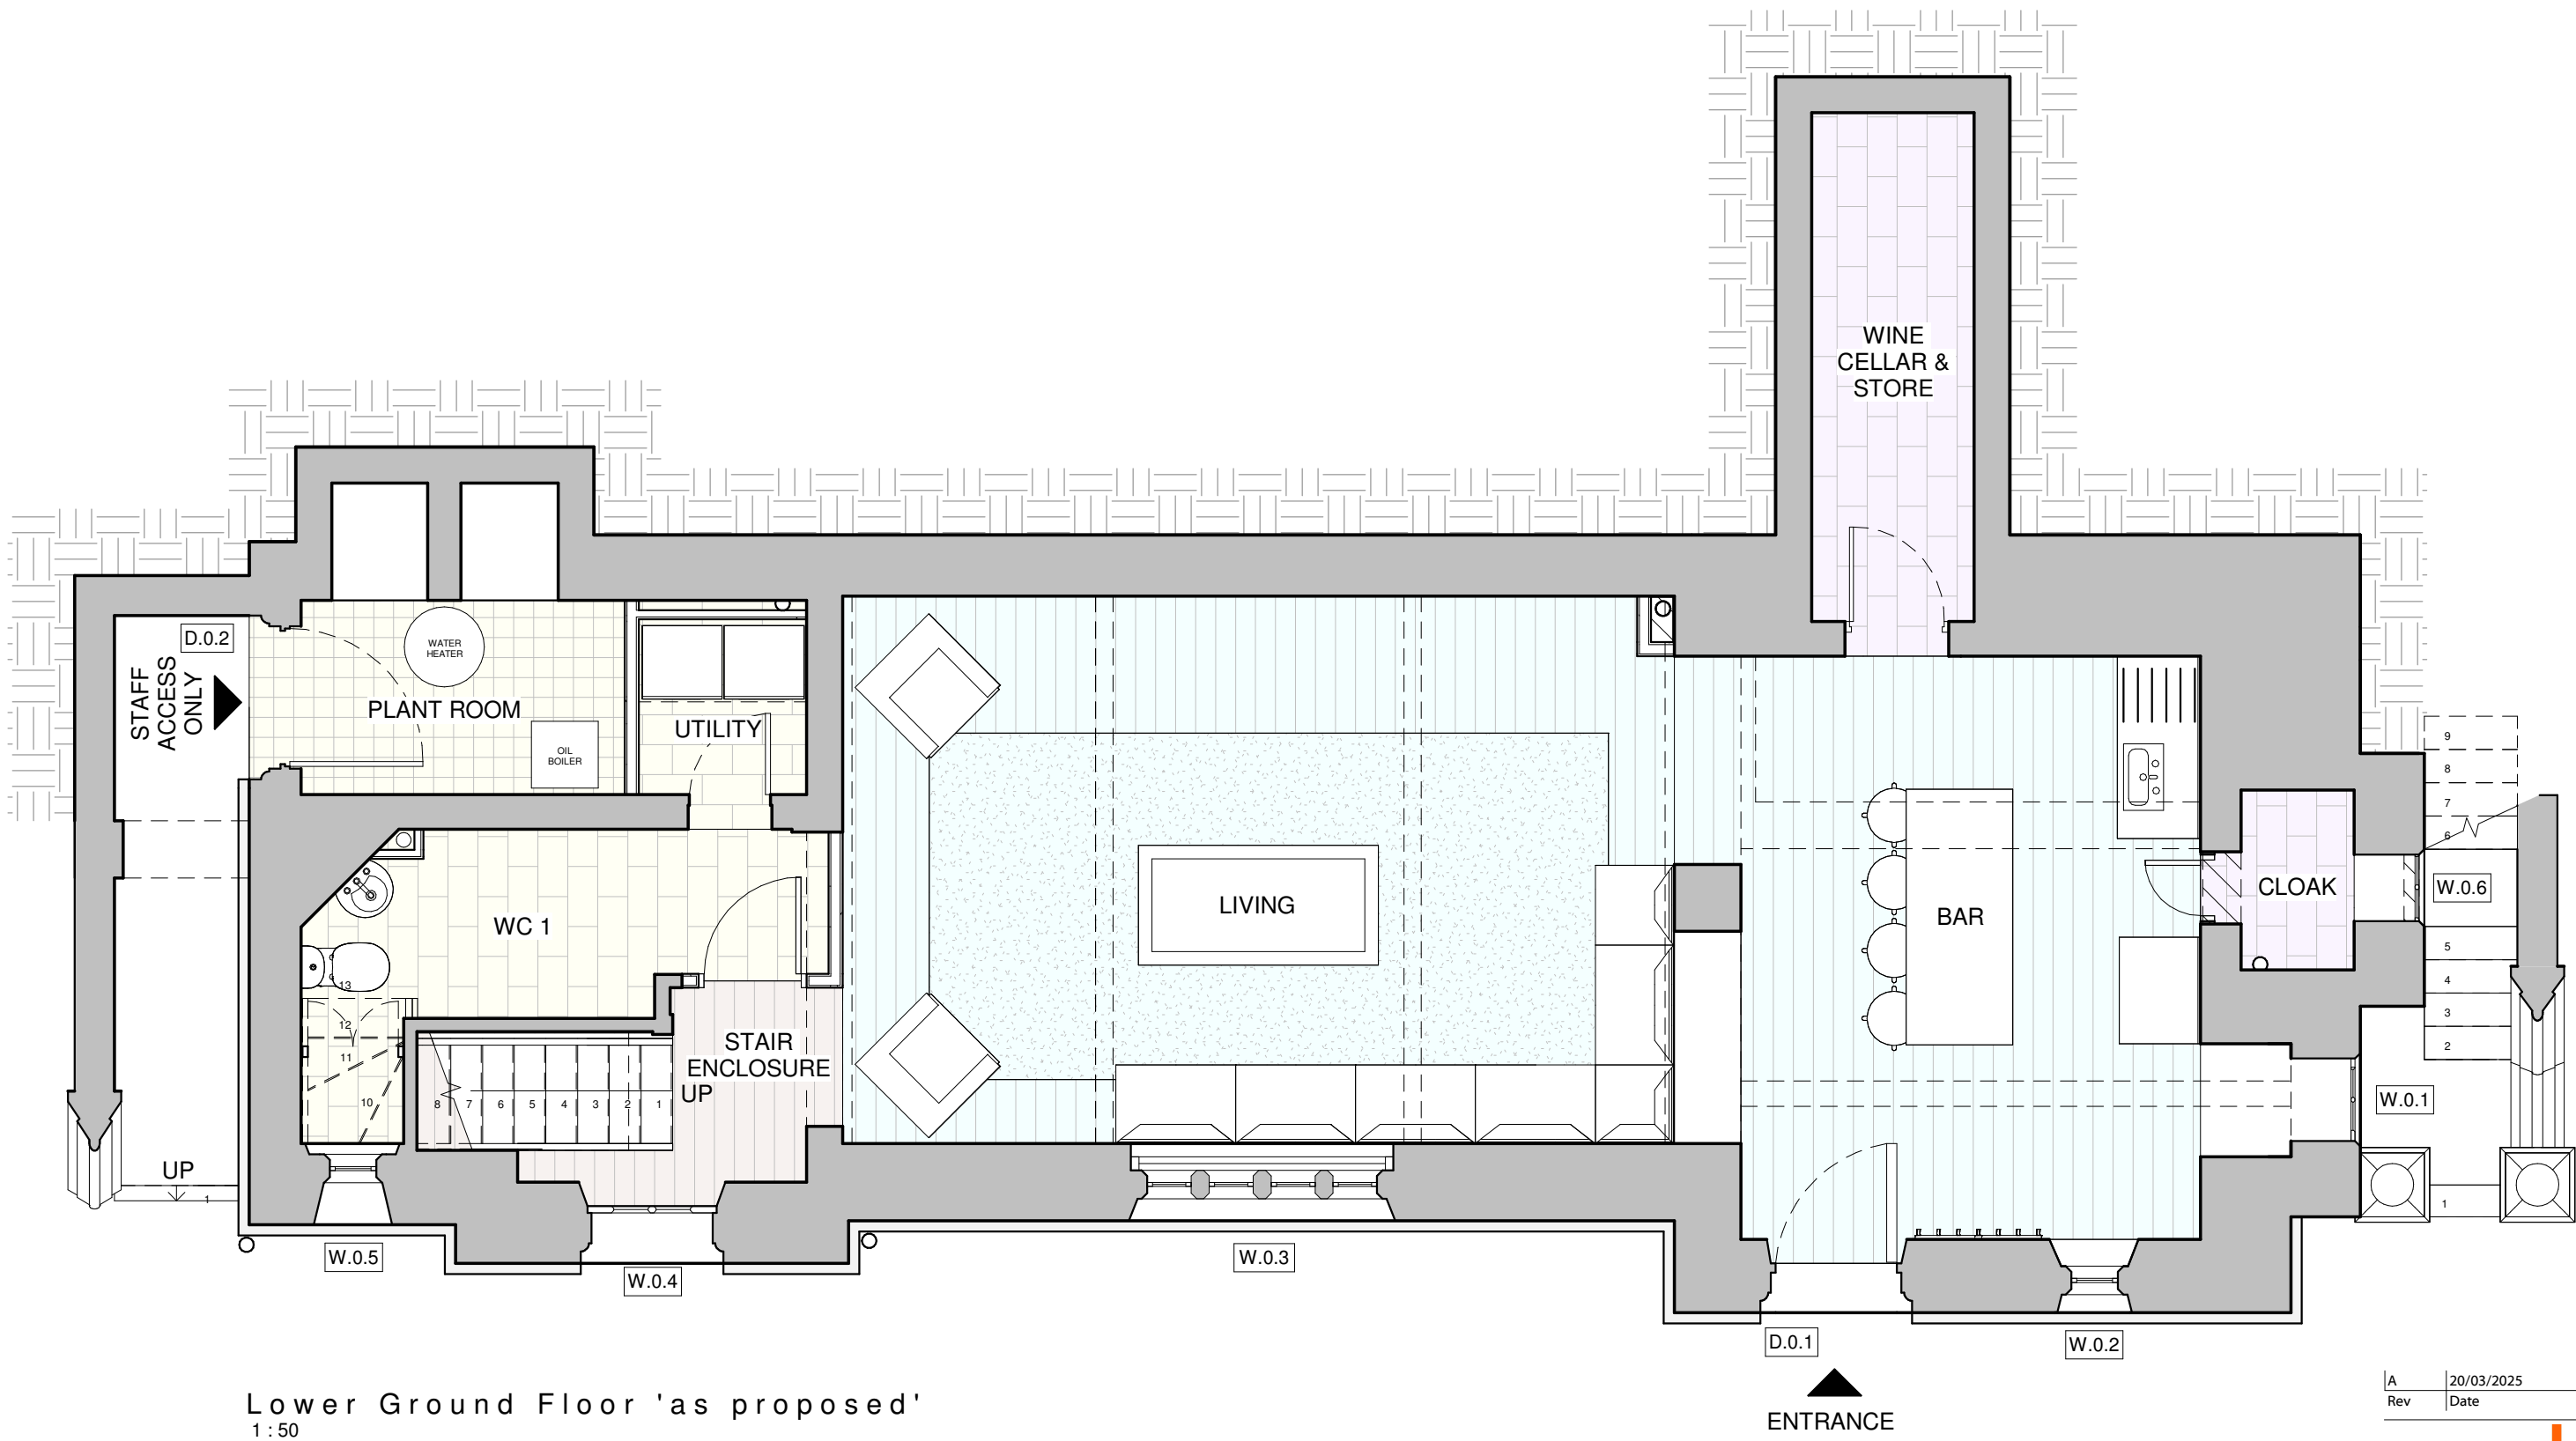

Lower Ground Floor 'as proposed'

1:50

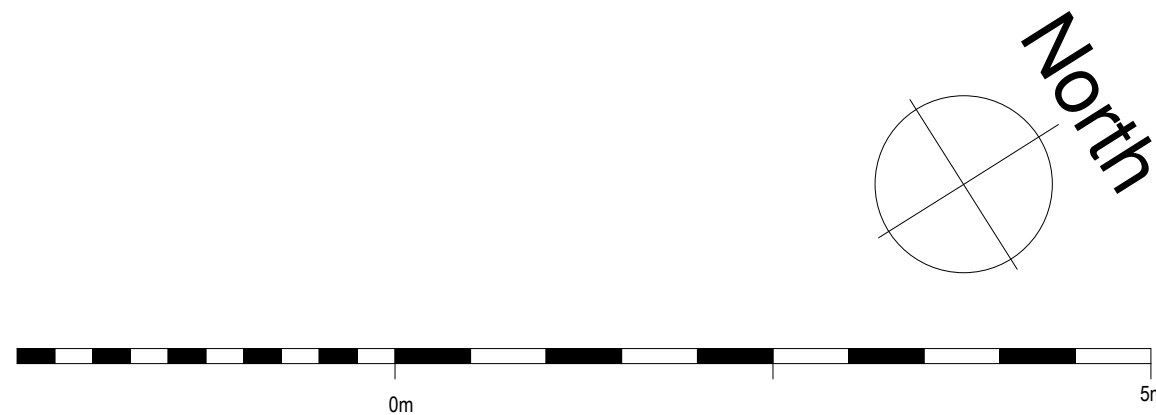

A	20/03/2025	CgH	Window & door references added	
Rev	Date	Drawn	Description	
		Client Clark Bank House Clark Bank LEEK Staffordshire ST13 5HE t: 01538 373477 e: info@ctdarchitects.co.uk f: 01538 386503 w: www.ctdarchitects.co.uk		
Project		Scale		
Mr. W. Scott-Moncrieff		1: 50		
Bastford Bath House		Size		
Bastford Green Road, Cheddleton, Staffordshire, ST13 7ER.		A1		
Title		Drawn		
Floor Plans 'as proposed' - General Arrangement		CgH		
		CHK'd		
		KL		
		Date		
		09/01/25		
Status		LISTED BUILDING CONSENT		
Job No.		Drawing No.		
2420		AL24		
Rev.		A		
ctd architects © 2025 This drawing is copyright. • All dimensions to be checked on site before proceeding. • Contractor must notify the architect of any discrepancies before proceeding. • Contact the architect/drawings office of new work to suit existing conditions. Do not assume existing structure or details are correct, square or level. • All drawings to be read in conjunction with all other consultants drawings and specs.				