

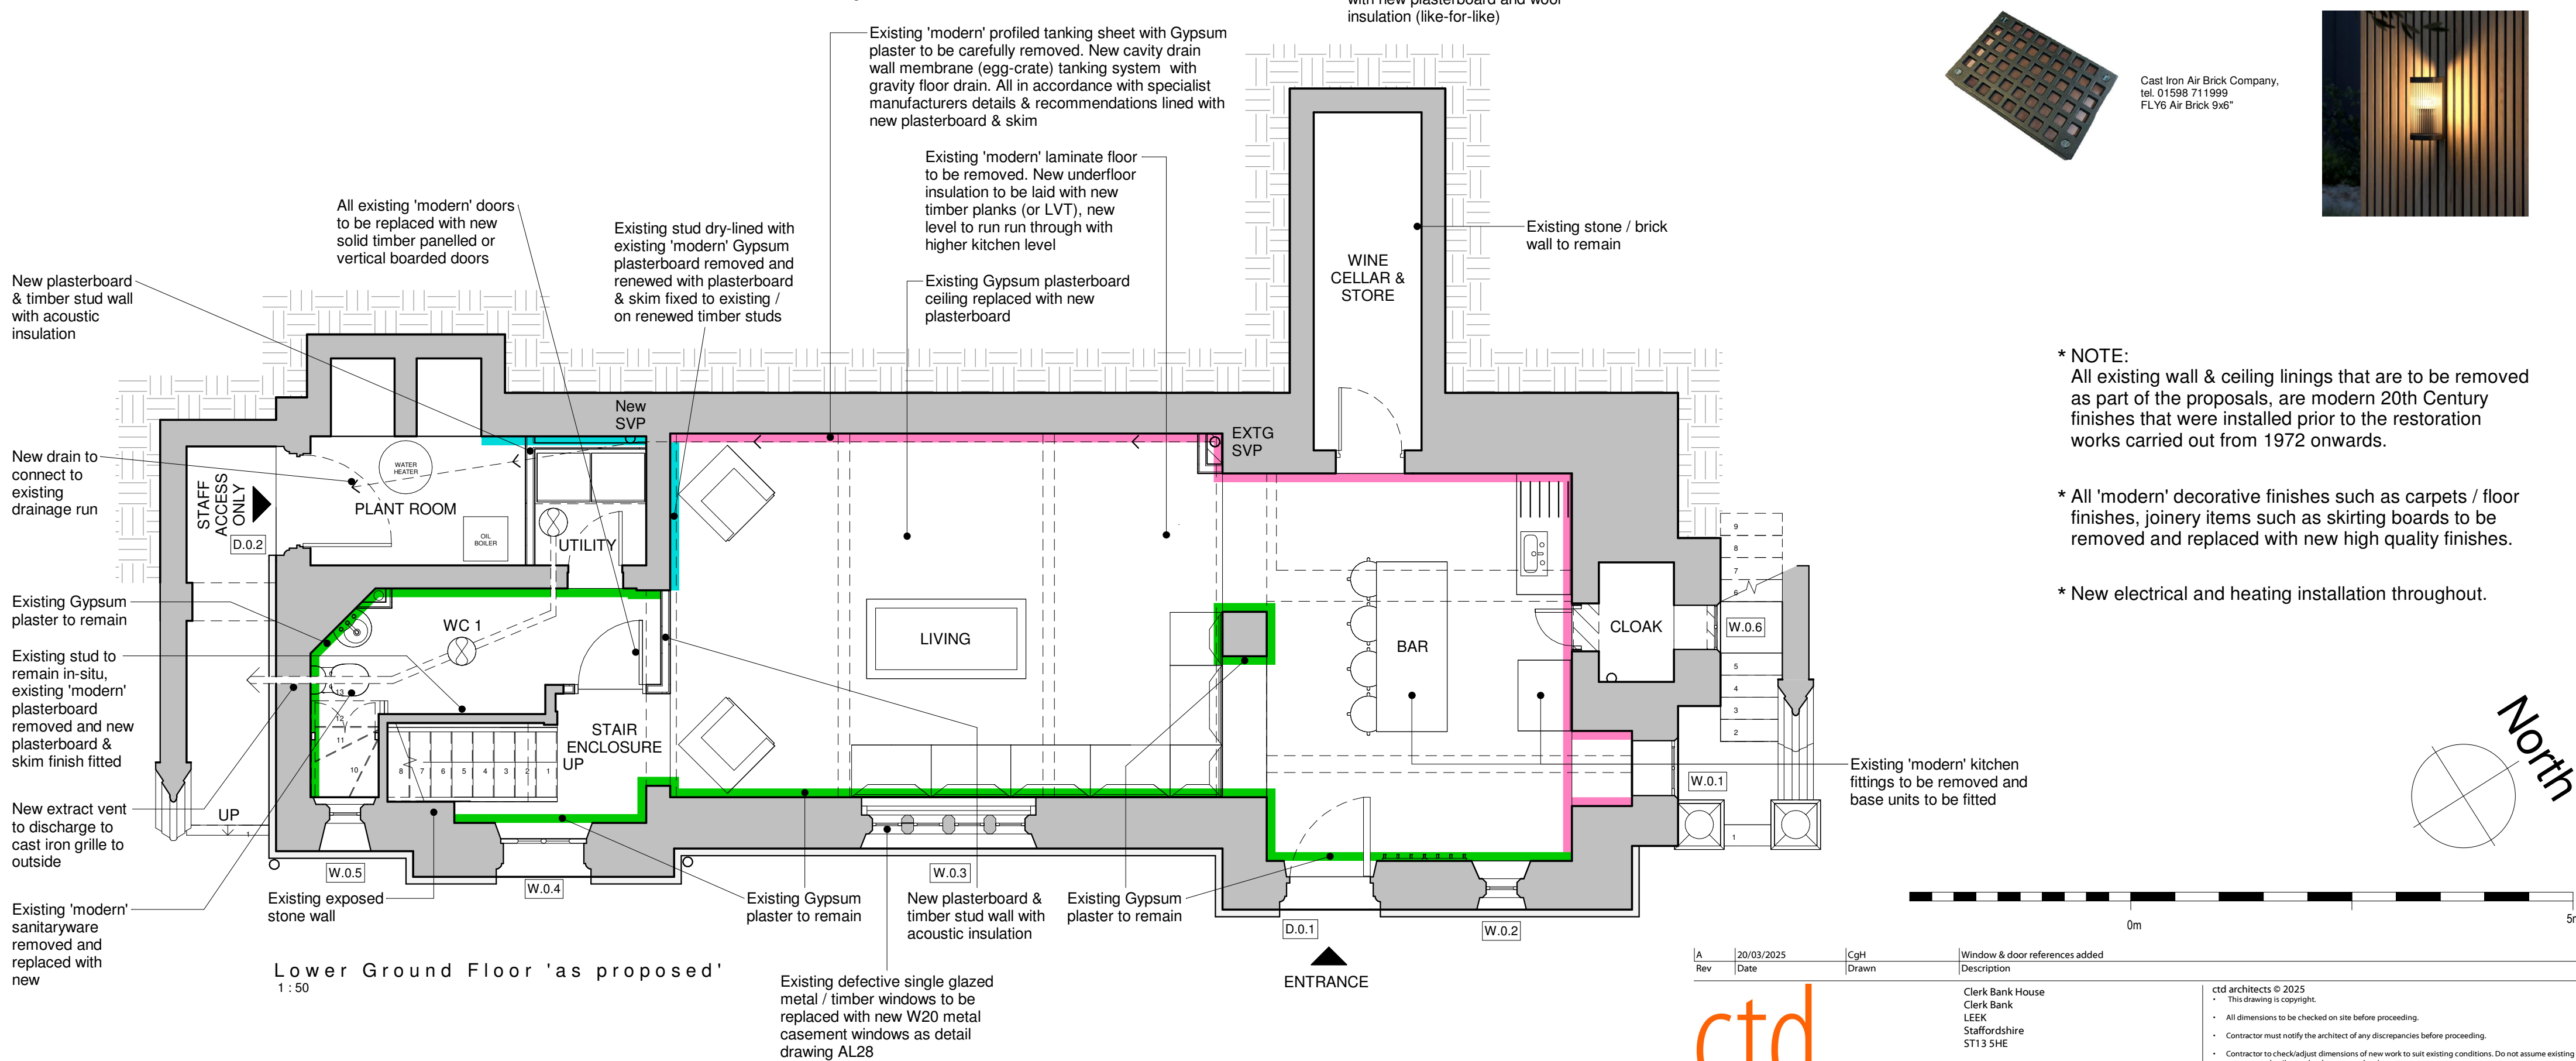


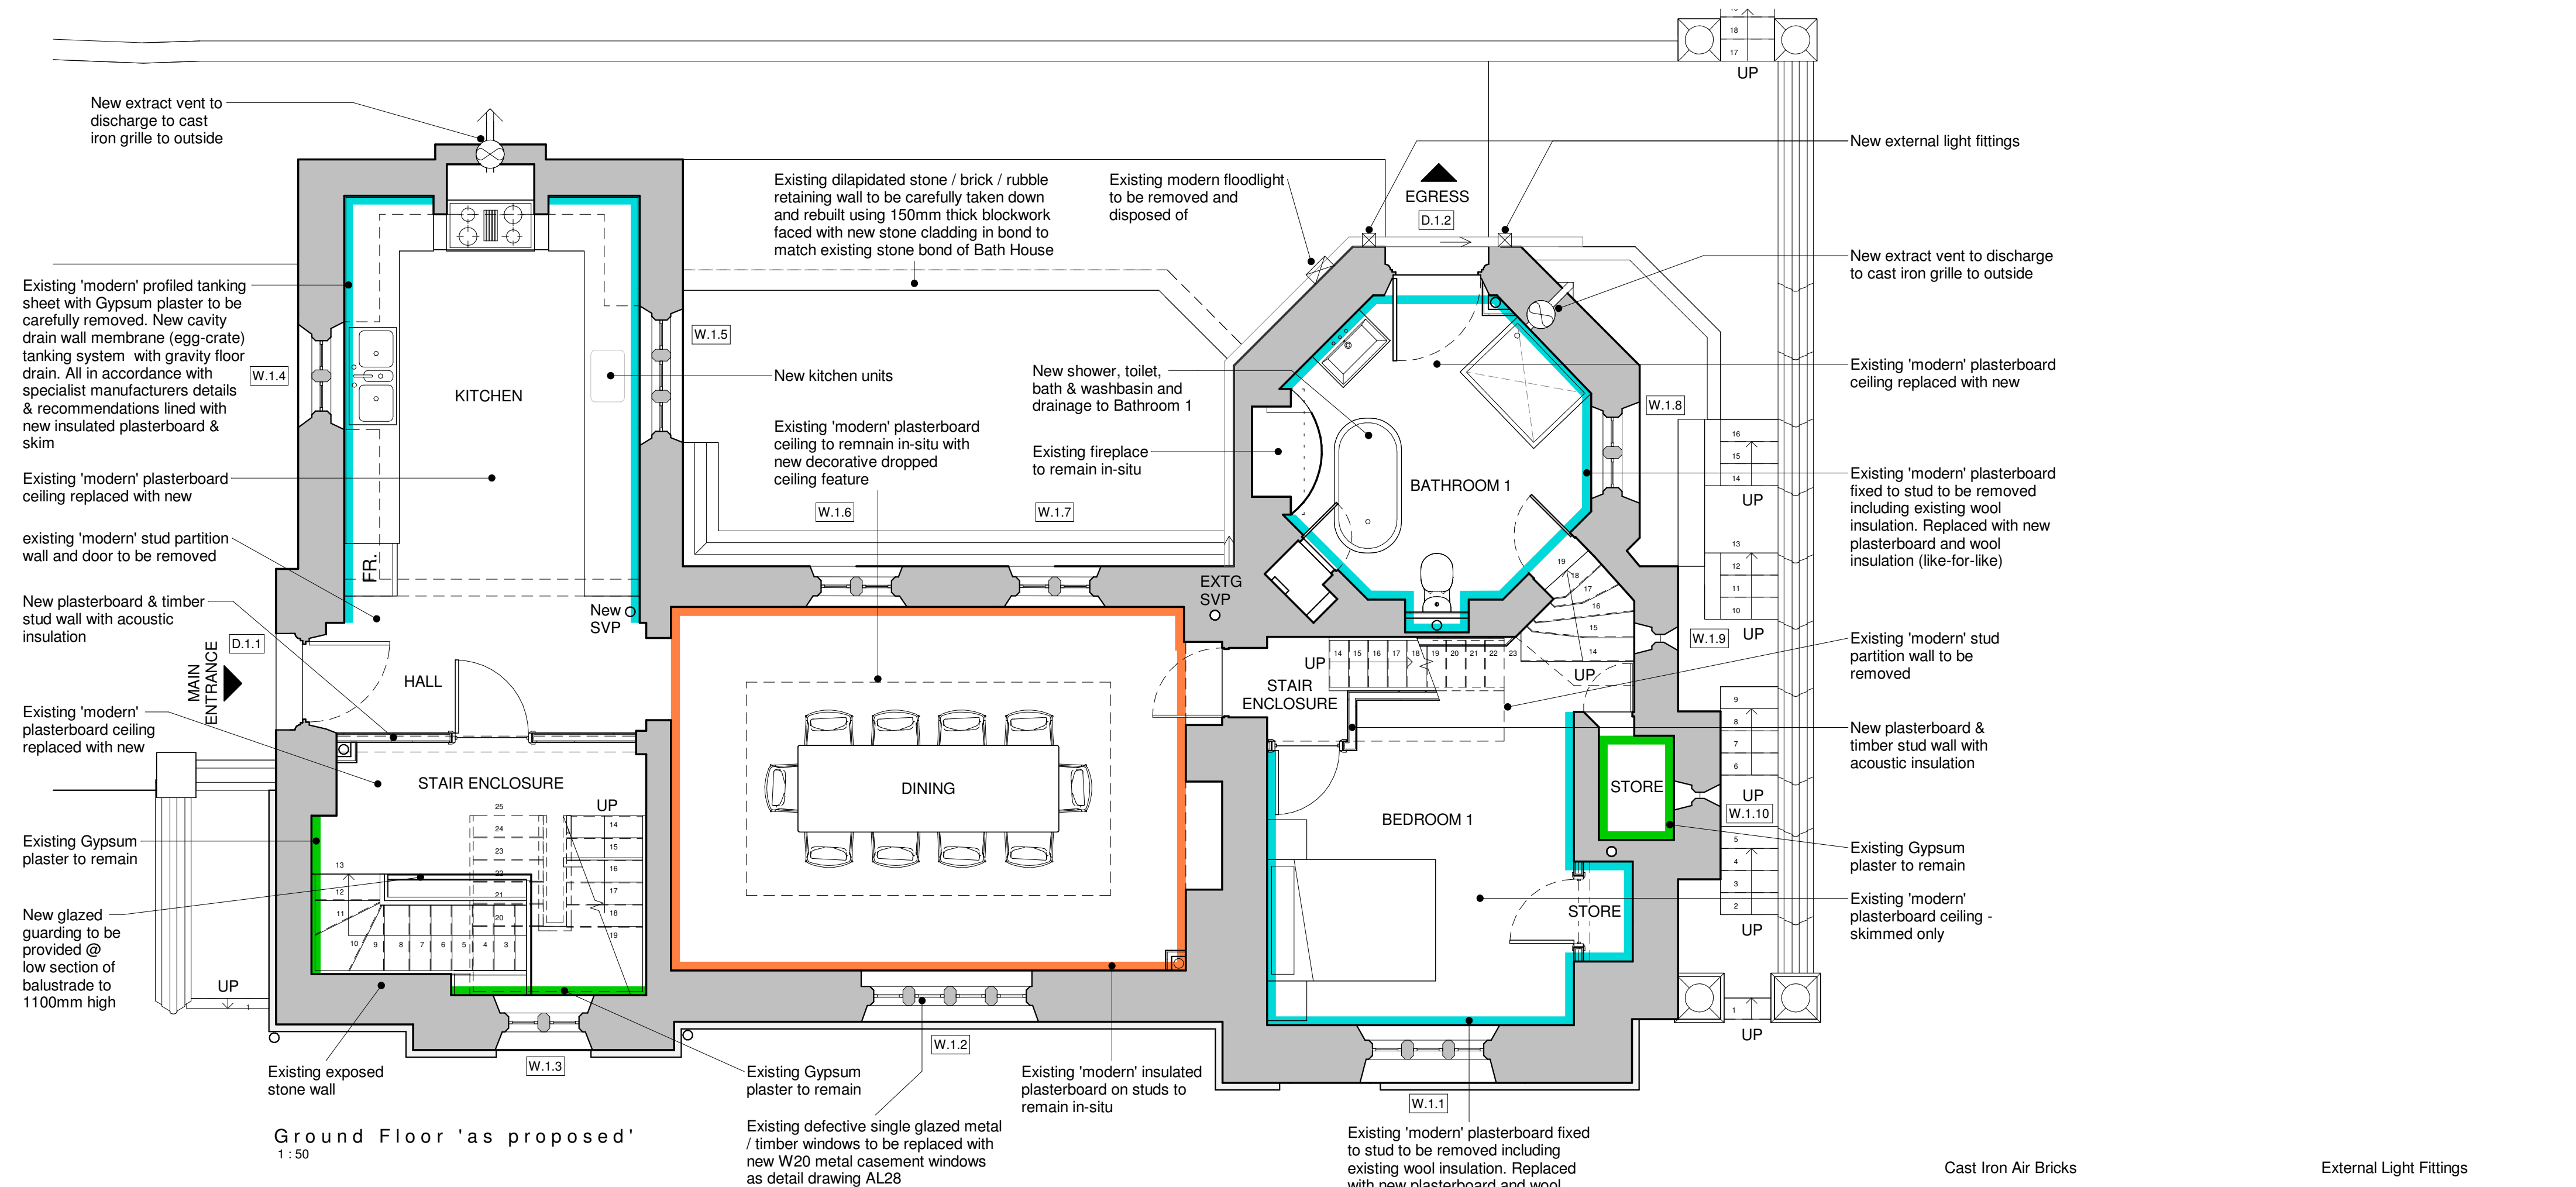


Cast Iron Air Bricks

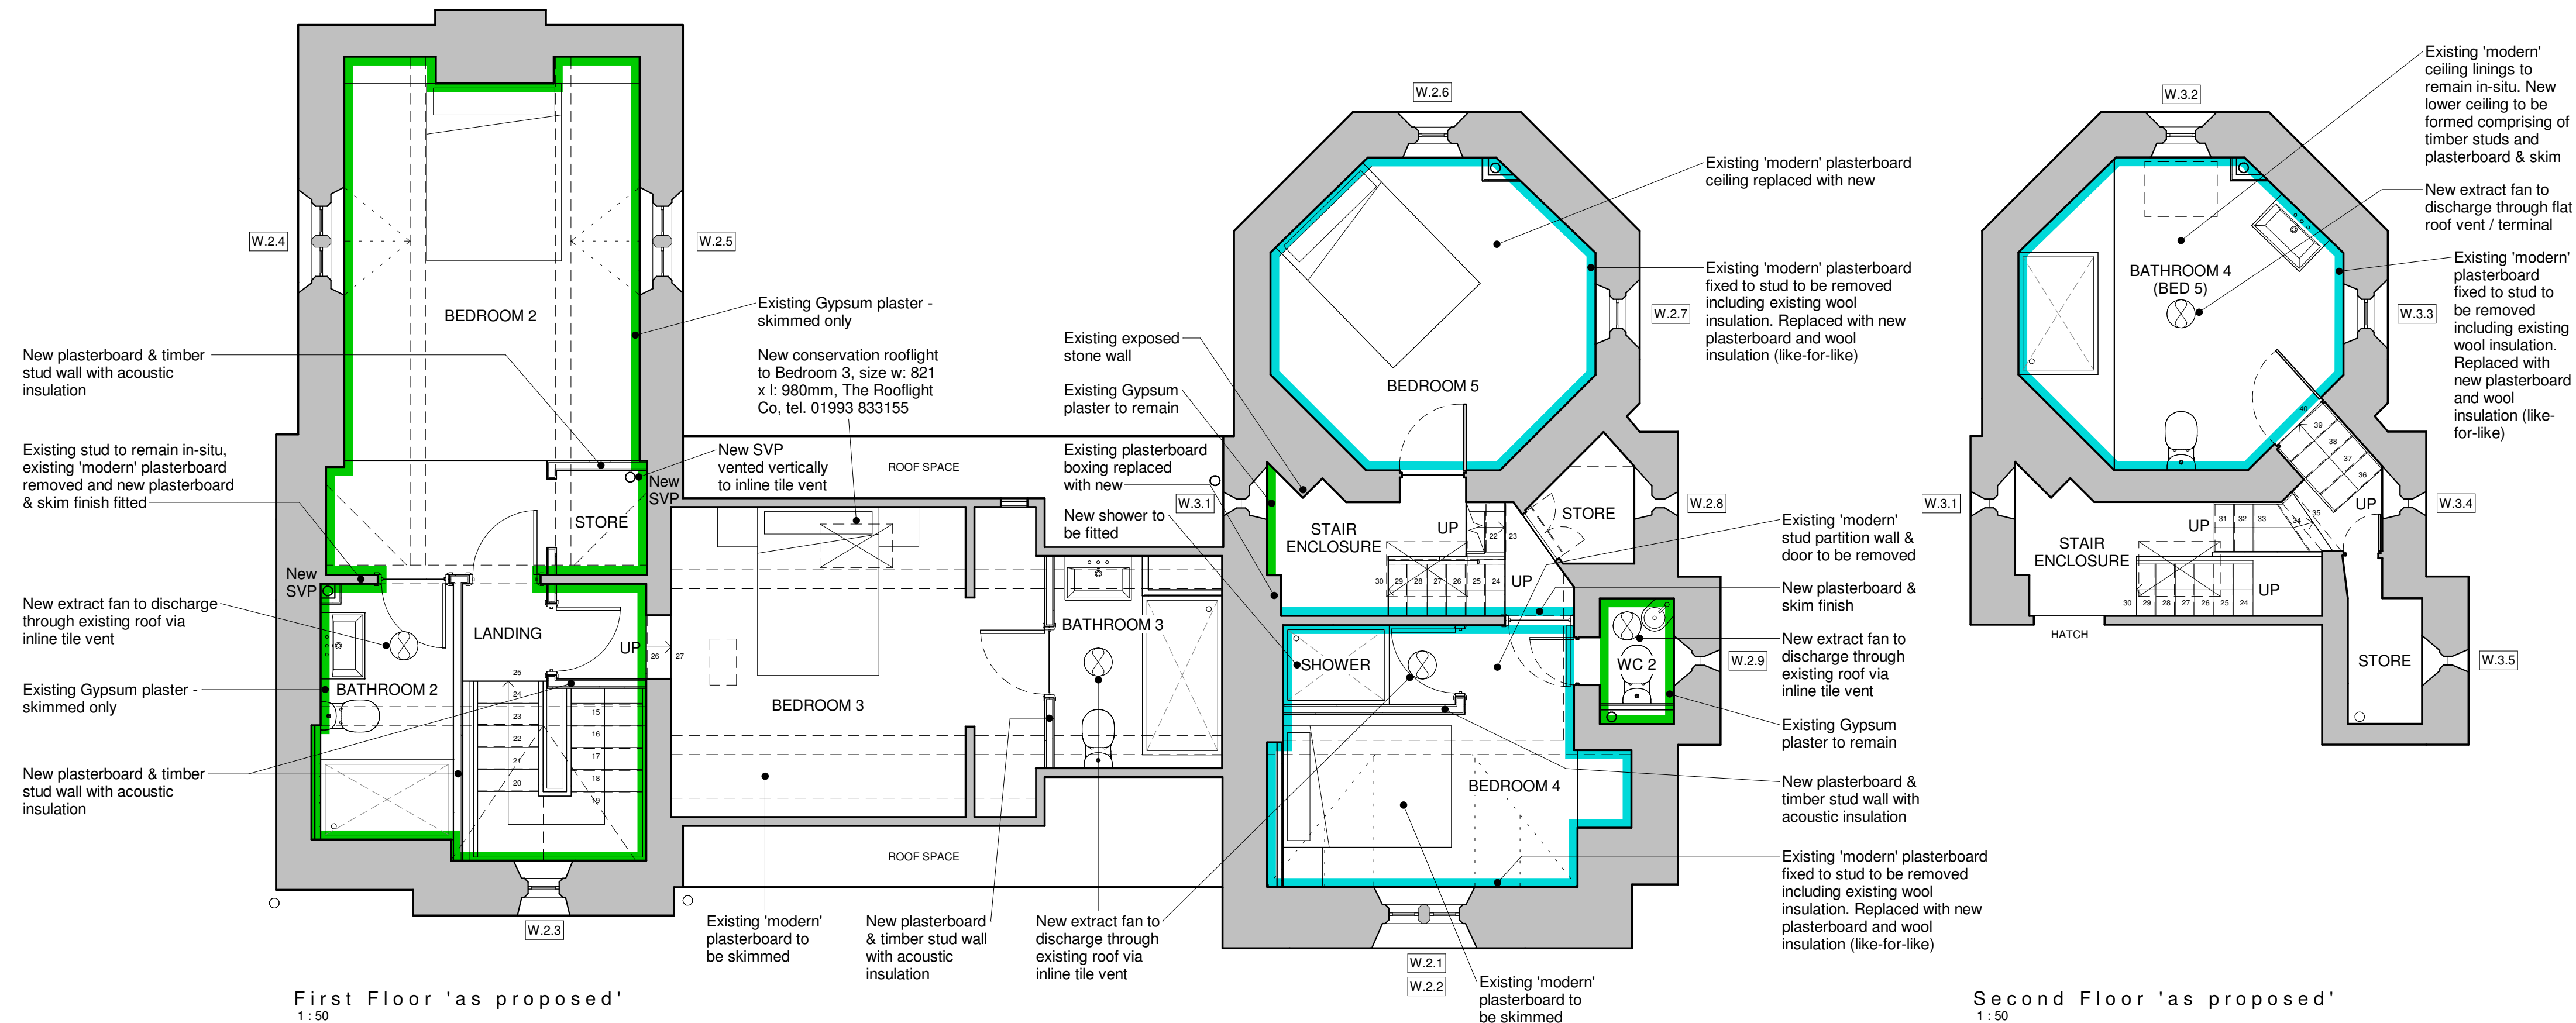

Cast Iron Air Brick Company,
tel. 01508 711999
FLY6 Air Brick 96"

External Light Fittings

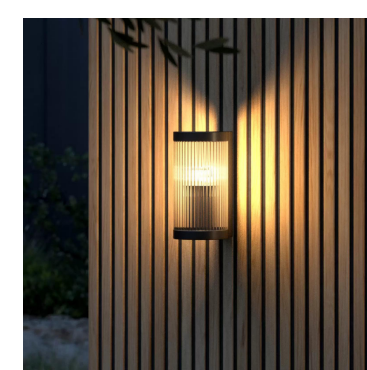

*** NOTE:**
All existing wall & ceiling linings that are to be removed as part of the proposals, are modern 20th Century finishes that were installed prior to the restoration works carried out from 1972 onwards.

*** All 'modern' decorative finishes** such as carpets / floor finishes, joinery items such as skirting boards to be removed and replaced with new high quality finishes.

*** New electrical and heating installation** throughout.

A	20/03/2025	CgH	Window & door references added										
	Rev	Date	Drawn	Description									
				Clerk Bank House	ctd architects © 2025 This drawing is copyright. All dimensions to be checked on site before proceeding. Contractor must notify the architect of any discrepancies before proceeding. Contractor to check/verify dimensions of new work to suit existing conditions. Do not assume existing structure or details are plumb, square or level. All drawings to be read in conjunction with all other consultants drawings and specifications.								
				Clerk Bank									
				LEEK									
				ST13 5HE									
				T: 01538 37477	e : info@ctdarchitects.co.uk								
				F: 01538 386053	w : www.ctdarchitects.co.uk								
Client				Project									
Mr. W.				Basford Bath House									
Scott-Moncrieff				Basford Green Road, Cheddleton, Staffordshire.									
				ST13 7ER.									
				Title									
				Floor Plans 'as proposed' -									
				Repair Works									
				Scale	1:50	Size	A1	Drawn	CgH	CHK'd	KL	Date	13/01/25
				Status	LISTED BUILDING CONSENT								
				Job No.	2420		Drawing No.		AL25		Rev.	A	

architects | historic building advisors | project managers | landscape & urban designers