




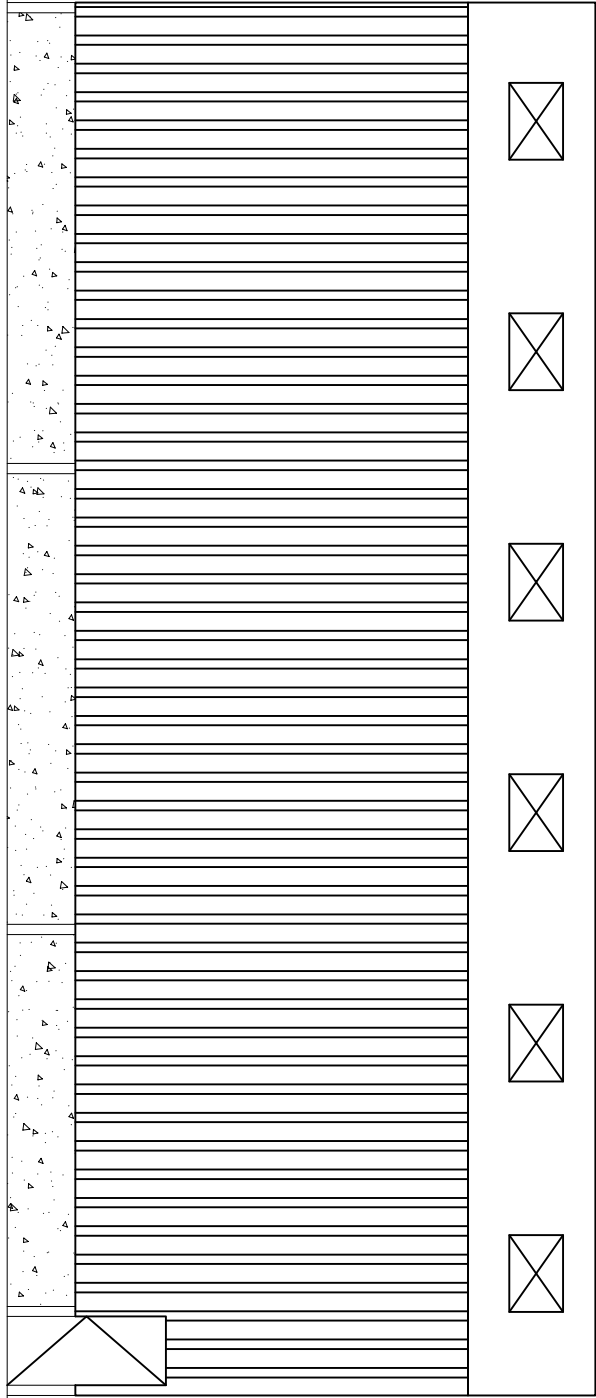


SOUTH ELEVATION

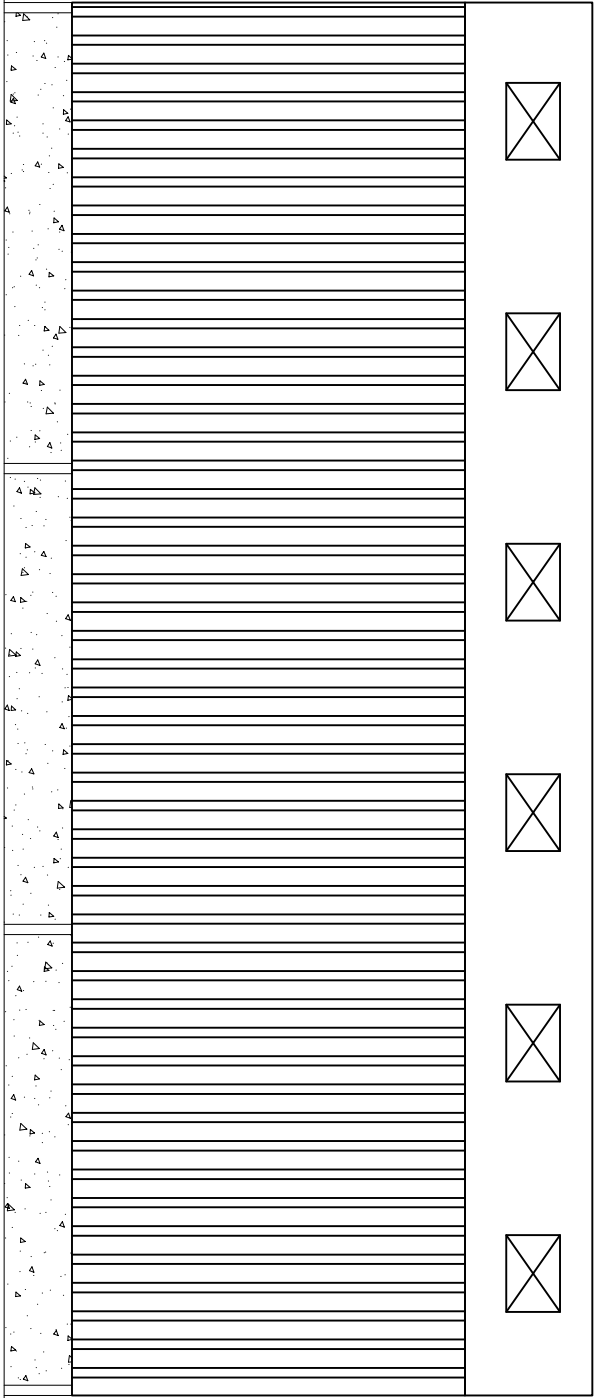


NORTH ELEVATION

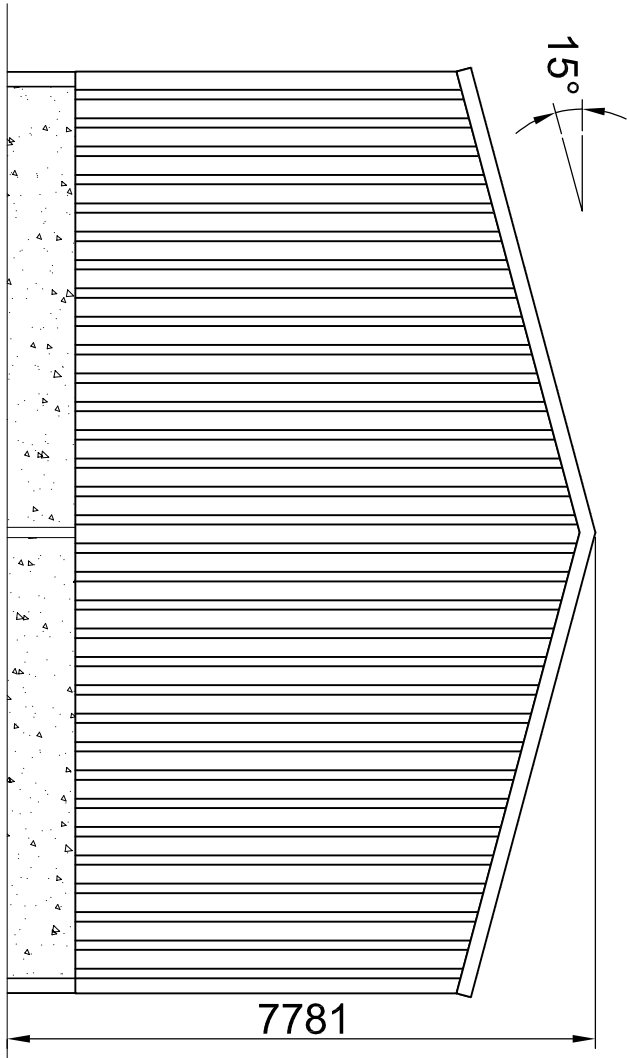

WEST ELEVATION

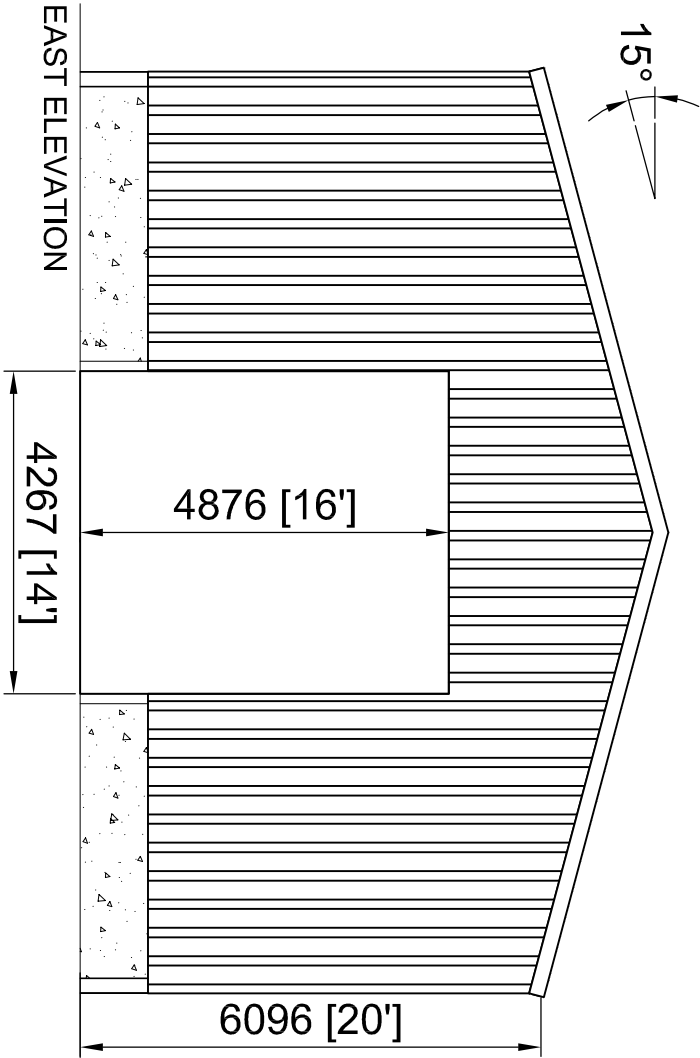

EAST ELEVATION

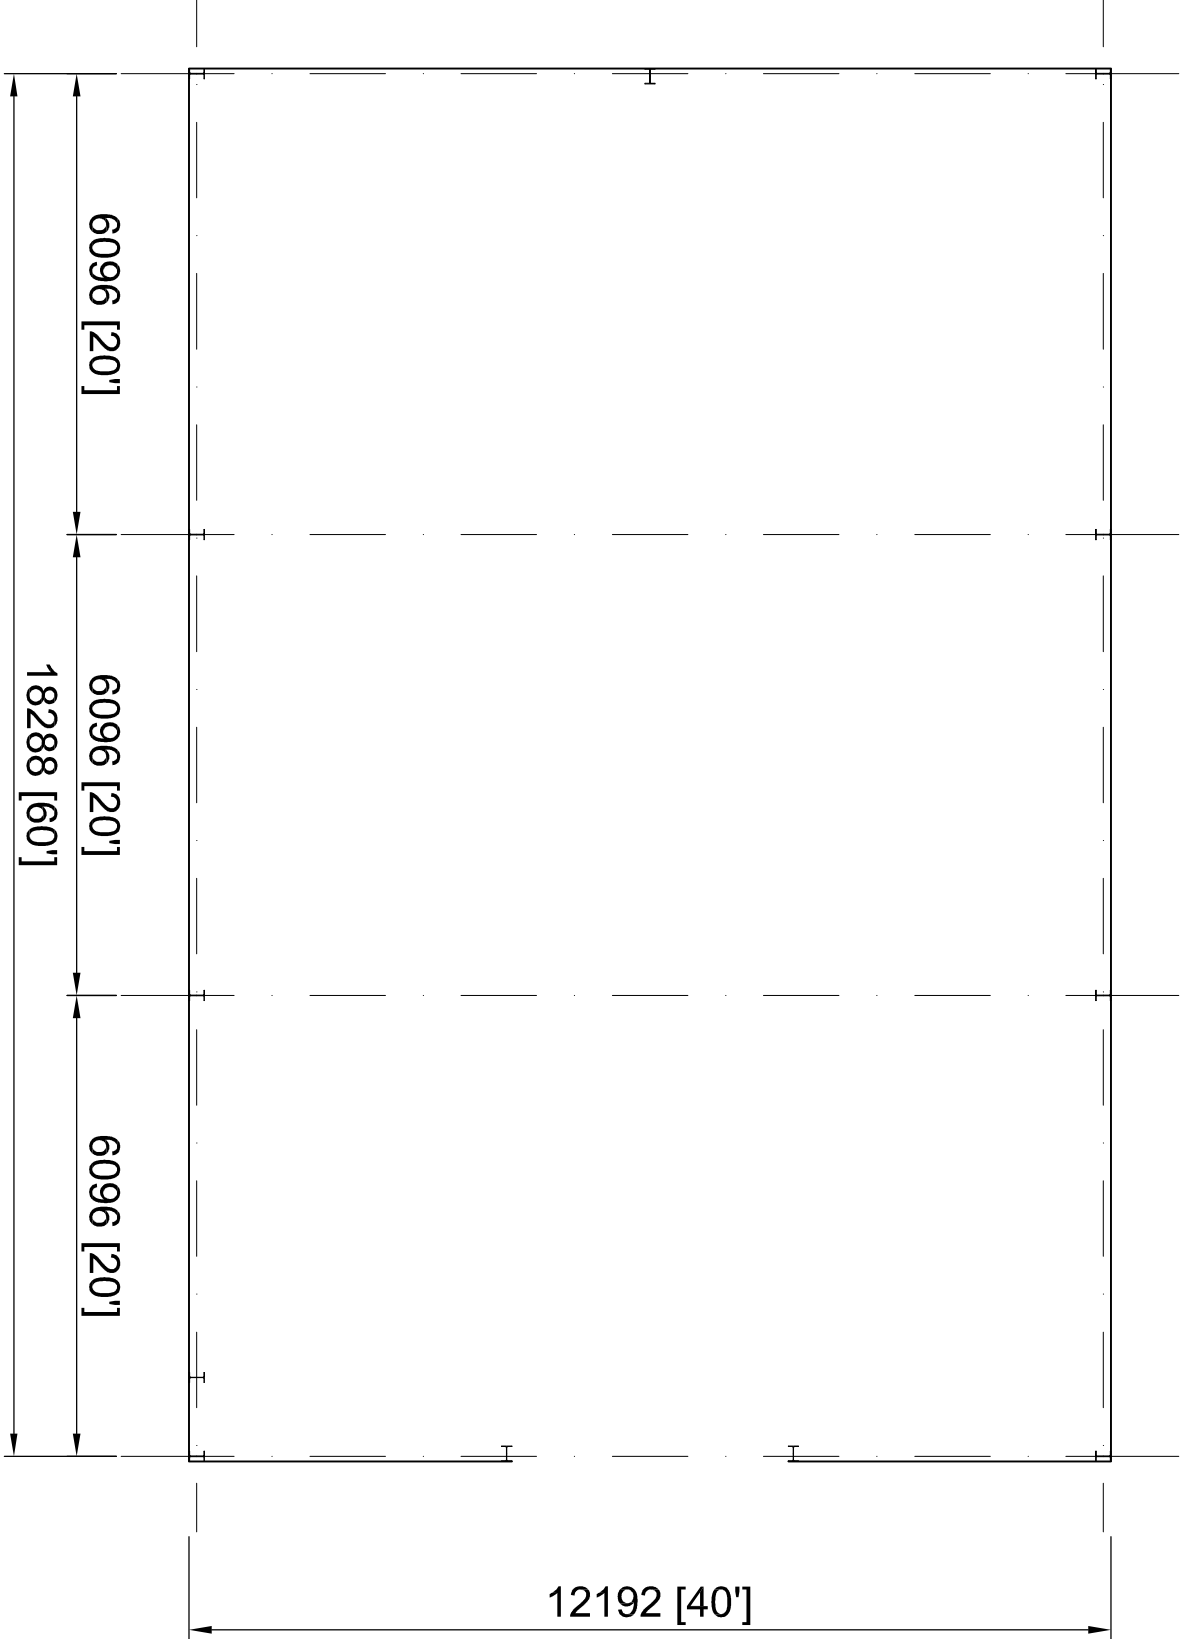

Roof Cladding
Slate blue coloured plastisol box profile,
with closed ridge and barge boards at the
gable ends

Side Cladding
Slate blue coloured plastisol box profile to
1m concrete panels excluding roller shutter
door and personnel door

B	11.02.25	Changed door positions and size, & window 1100 Bx H2
A	11.02.25	Changed door positions and added ventilation
Rev	Date	Description

M J BARRETT		
CONSTRUCTIONS		
Brookside Business Park Brookside Road Uttroxeter Staffs. ST14 8AT tel 01889 564253 fax 01889 564210		

Client
Mr. Robert Whitehurst

Project Proposed site at Parkfields Farm, Cherry Lane, Chesdle, Staffordshire, ST10 4QS	
--	--

Title
Planning

Drawn KJ	Date 10/2/25
Checked -	Scale 1:100 @ A2
Status -	

Dwg No. 4082 40x60'	Rev B
------------------------	----------

DO NOT SCALE. IF IN DOUBT ASK
This drawing is Copyright. It is issued to you in confidence. It must not be copied or
disclosed to third parties without our written permission. It remains our property
and must be returned on request.