


**DBD Architectural
Consultancy Ltd ©2025**

1. Copyright is vested with OBD Architectural Consultancy Ltd.
2. All dimensions to be checked on site before proceeding.
3. Contractor to check/adjust dimensions of new work to existing conditions.
Do not alter existing structure or details are plumb, square or level.
4. Contractor must notify the architect of any discrepancies before proceeding.
5. All drawings to be read in conjunction with all other consultants drawings and specs.

A	13.03.25	Site boundary changed	
Rev	Date	Description	

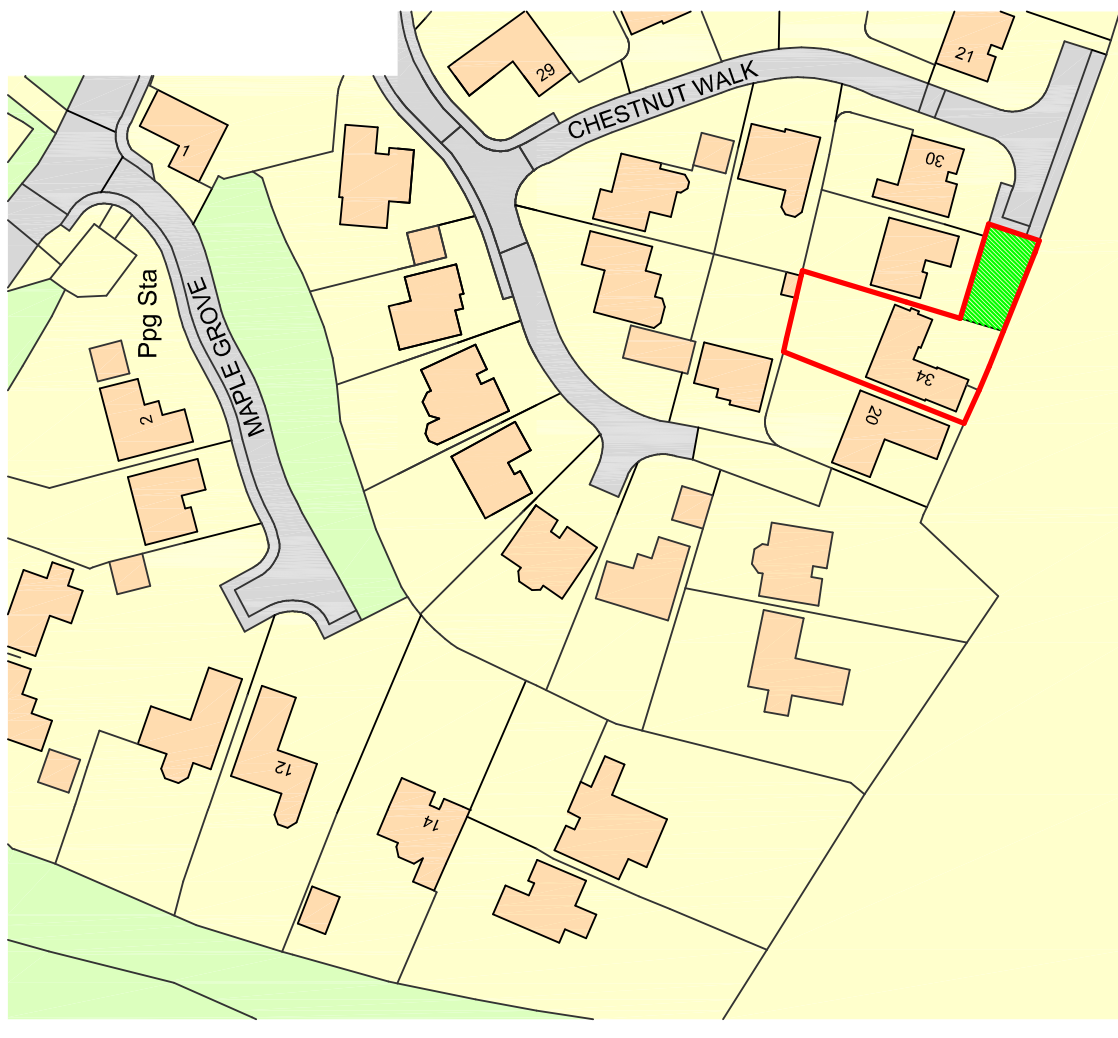


Mr S Lyell
34 Chestnut Walk
Cheddleton
ST13 7BJ
Client



External and internal alterations

Site Plans

Stage:	Planning		Job No:	2468
Start:	A2	Date:	03.03.25	
Scale:	1:200			
Drawing Number:			PL 01A	

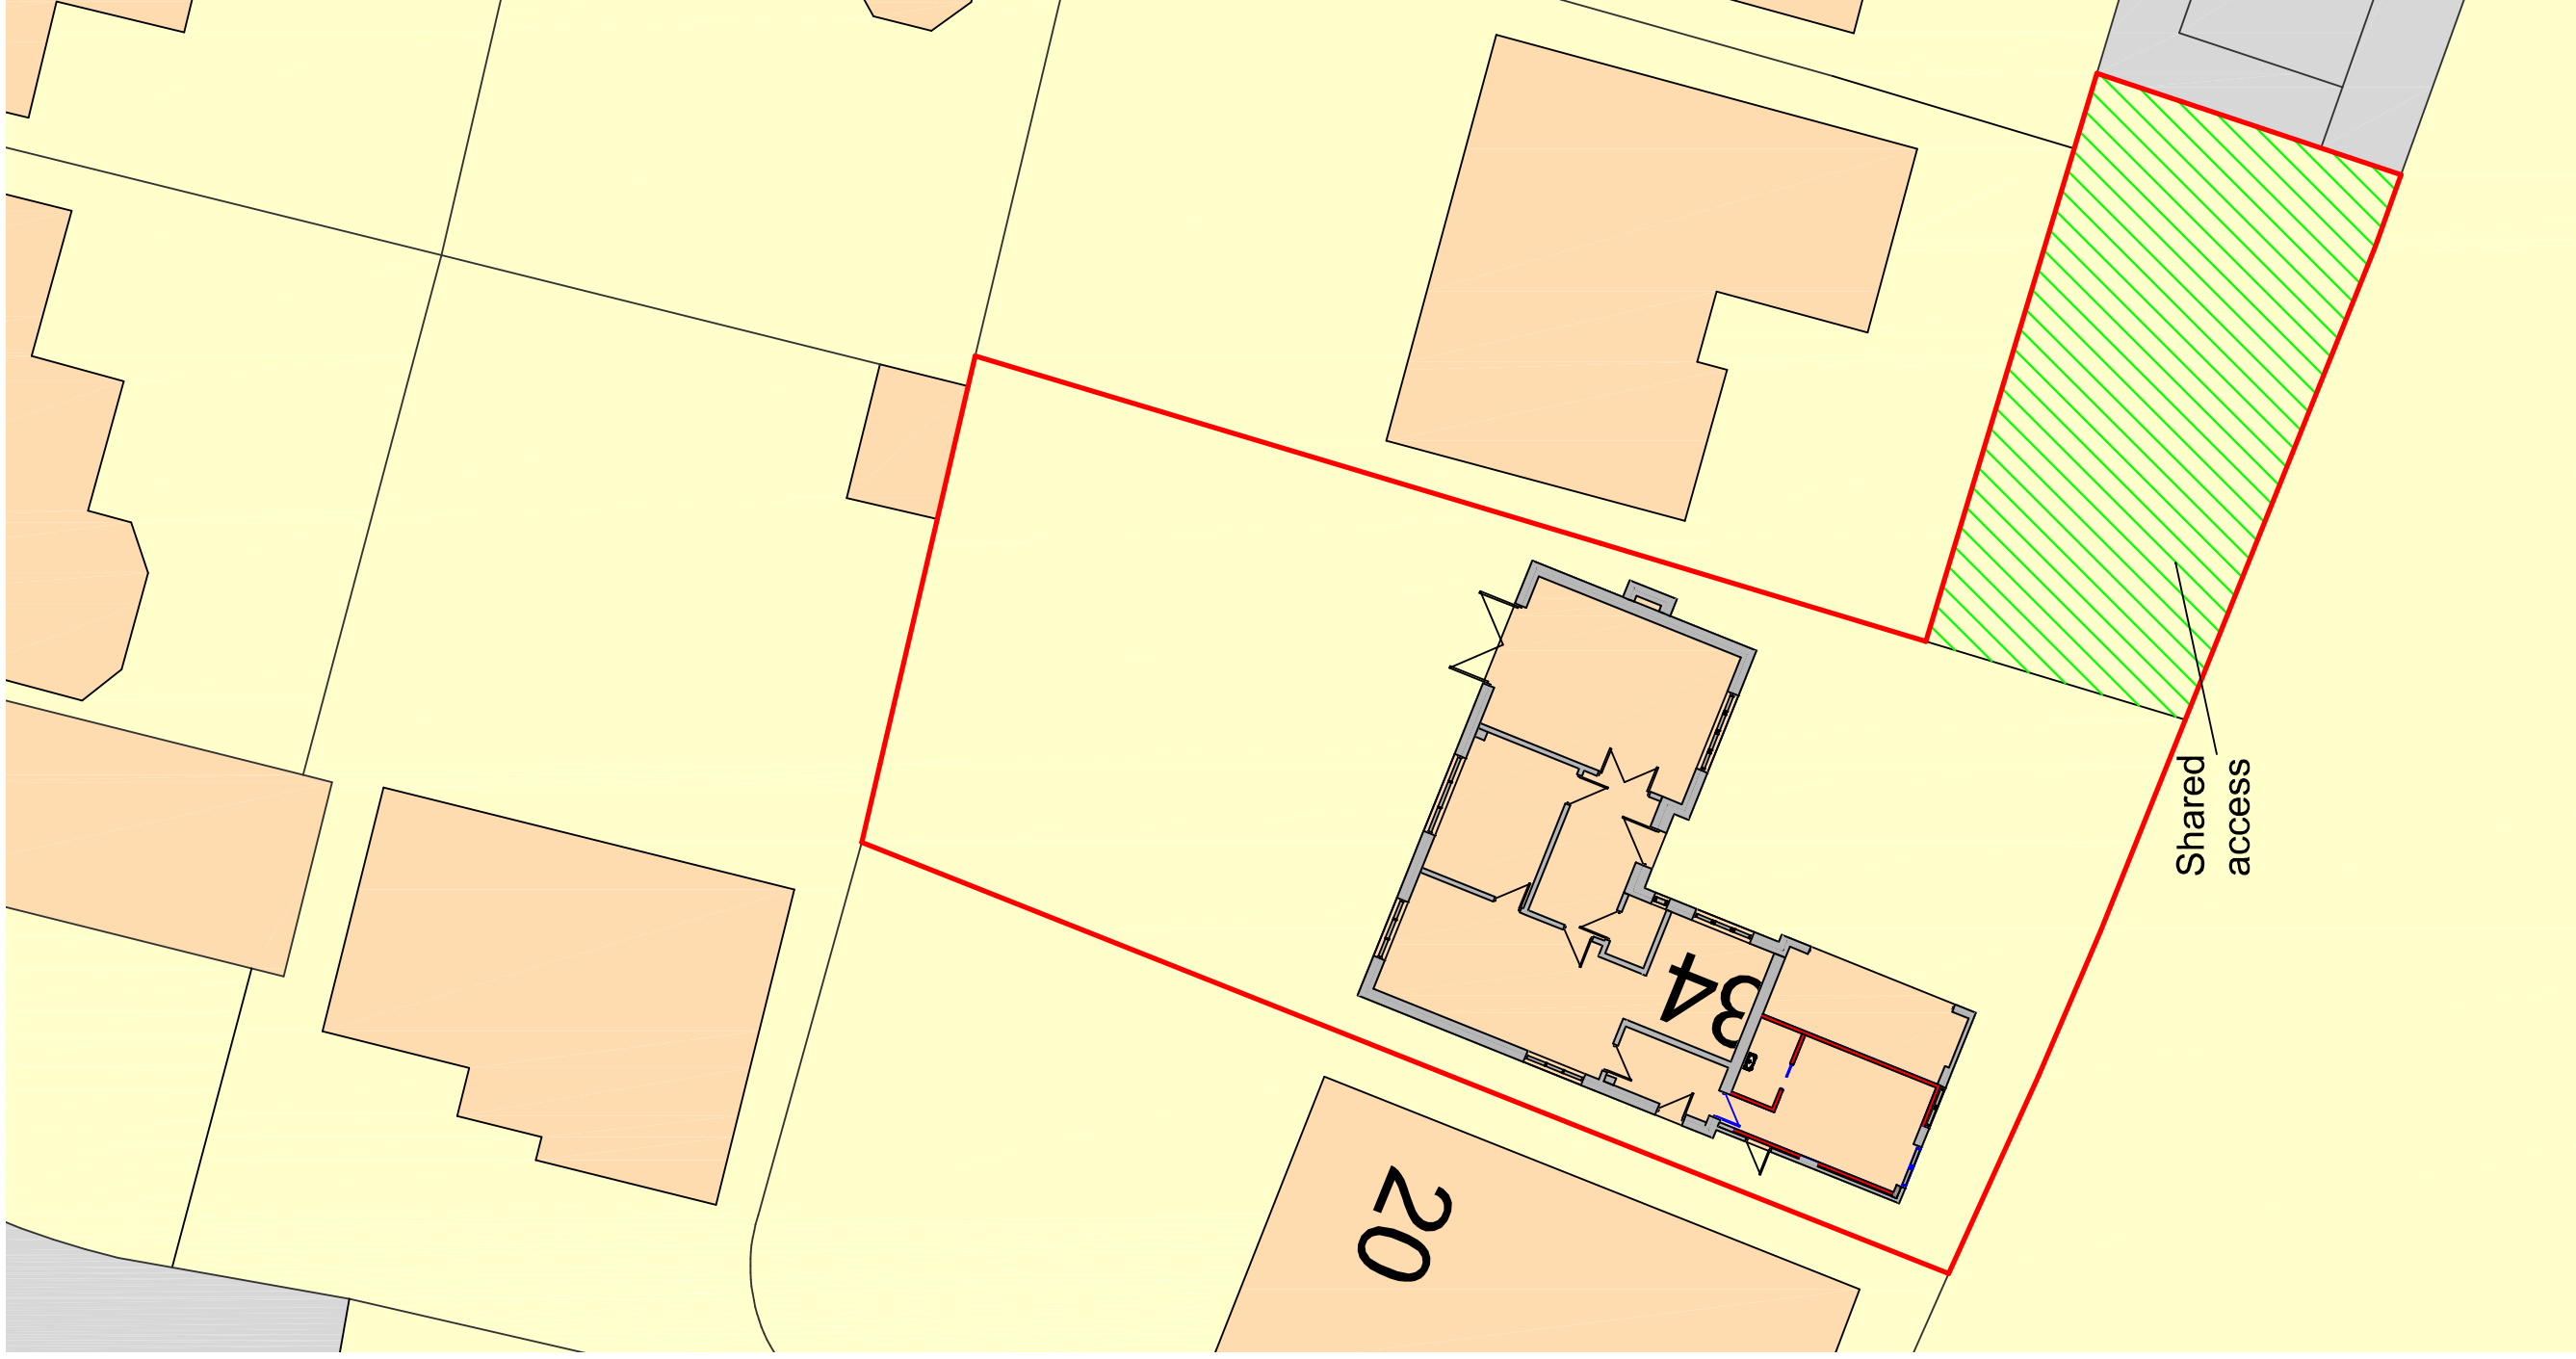

Site Plan as Proposed

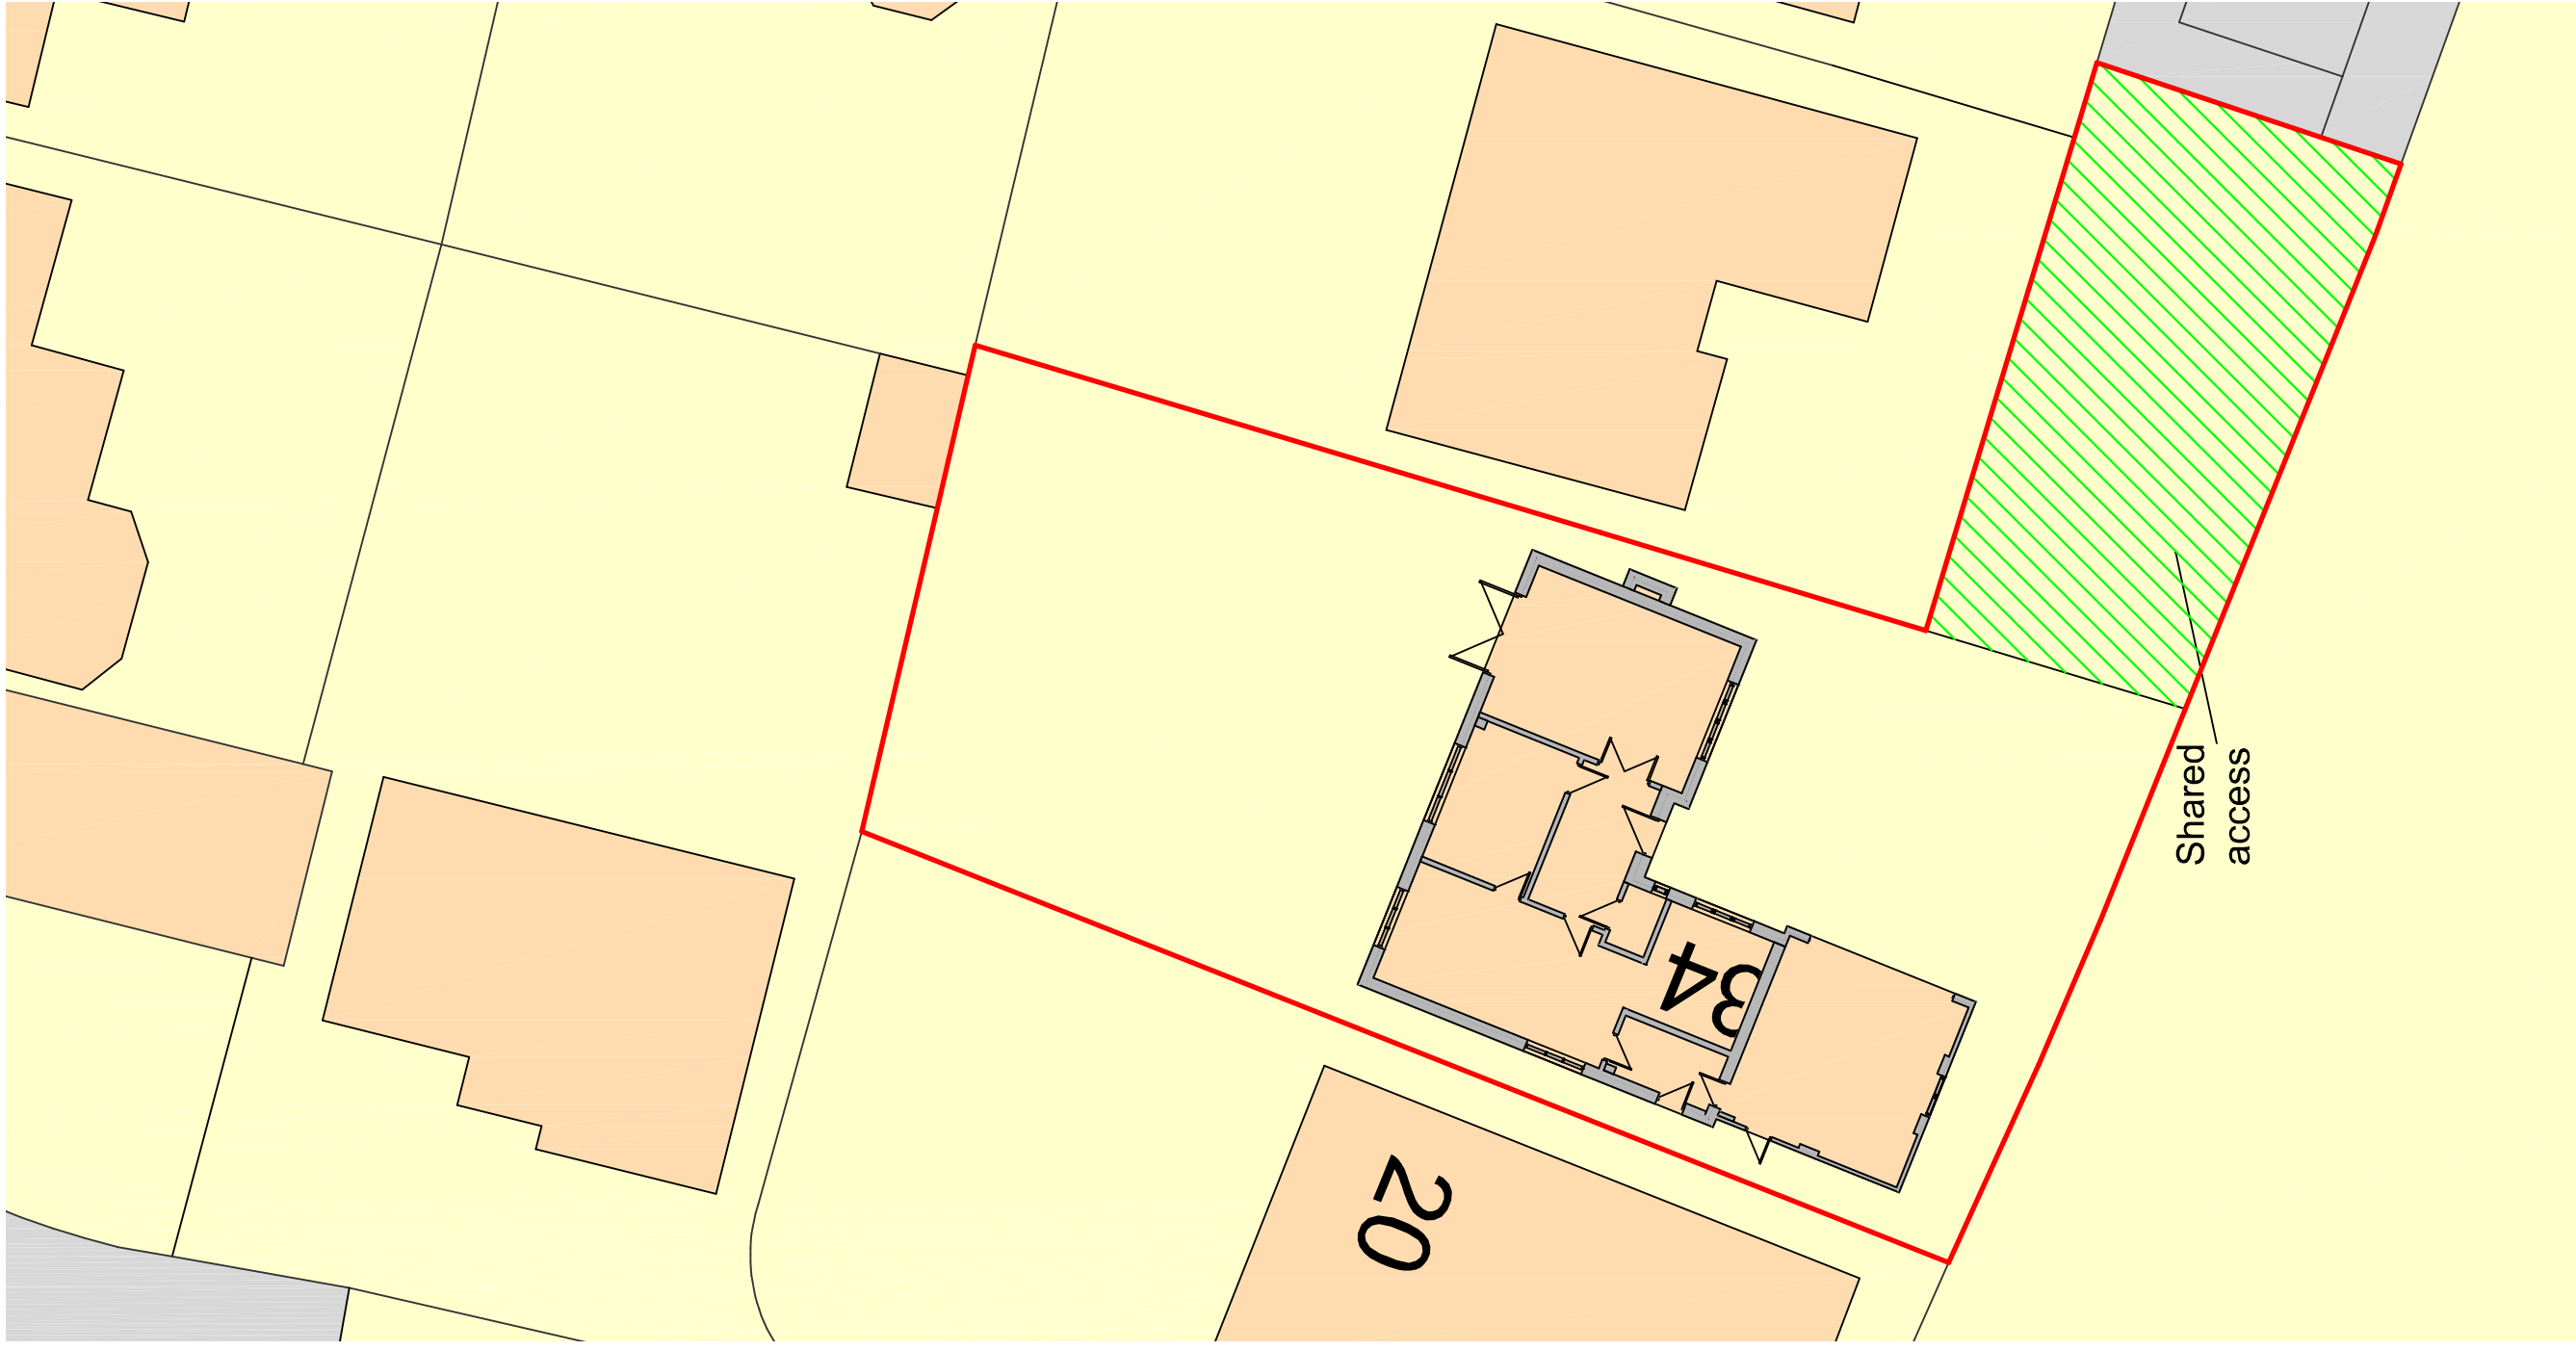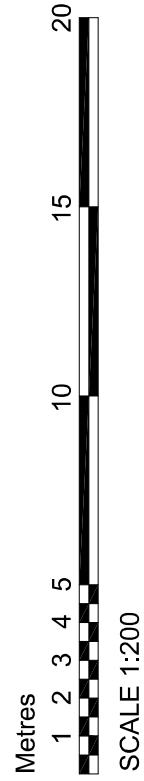

Site Plan as Existing

