




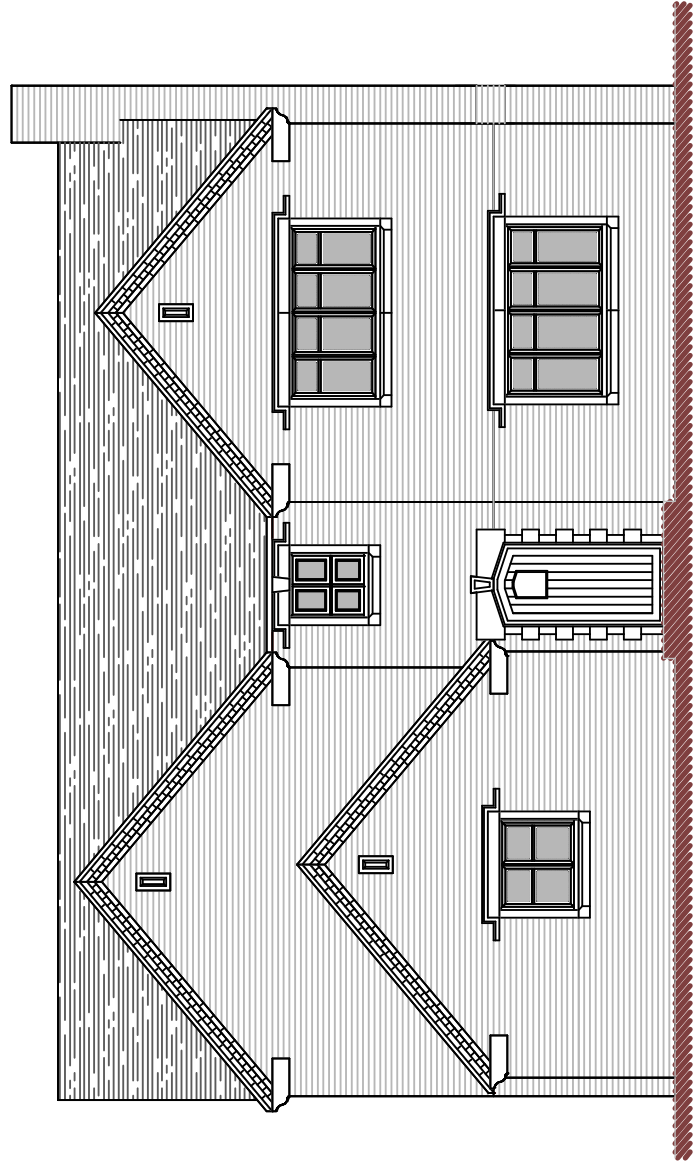

Front Elevation

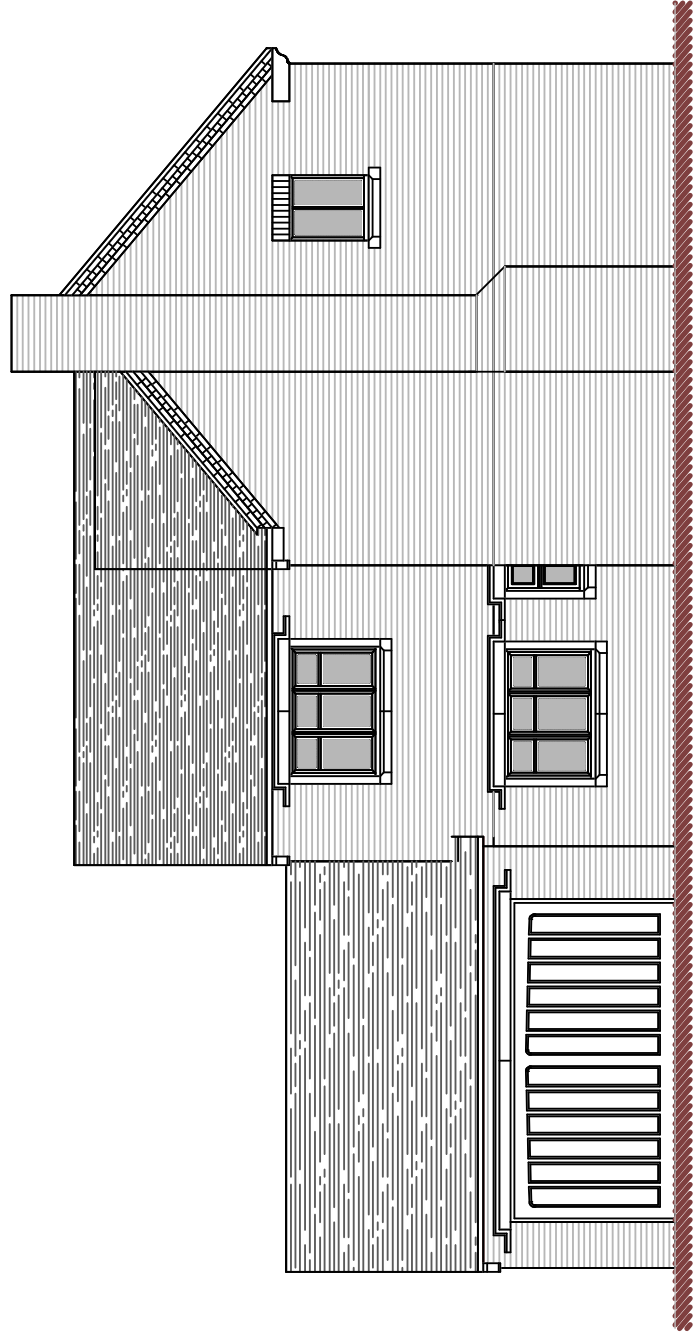

Side Elevation

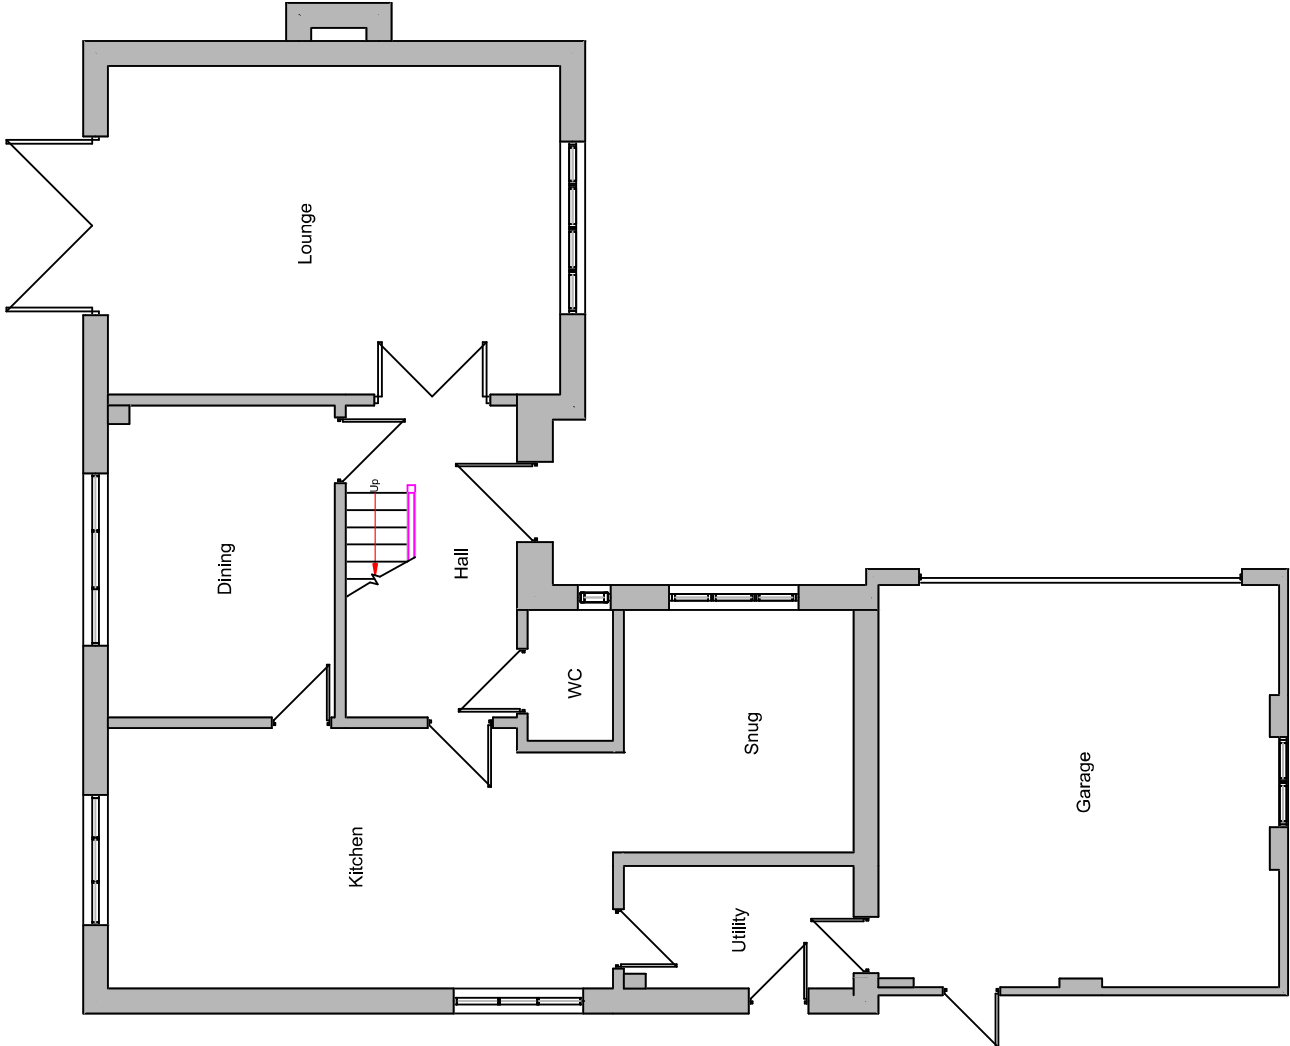


Ground Floor Plan


Metres



SCALE 1:100

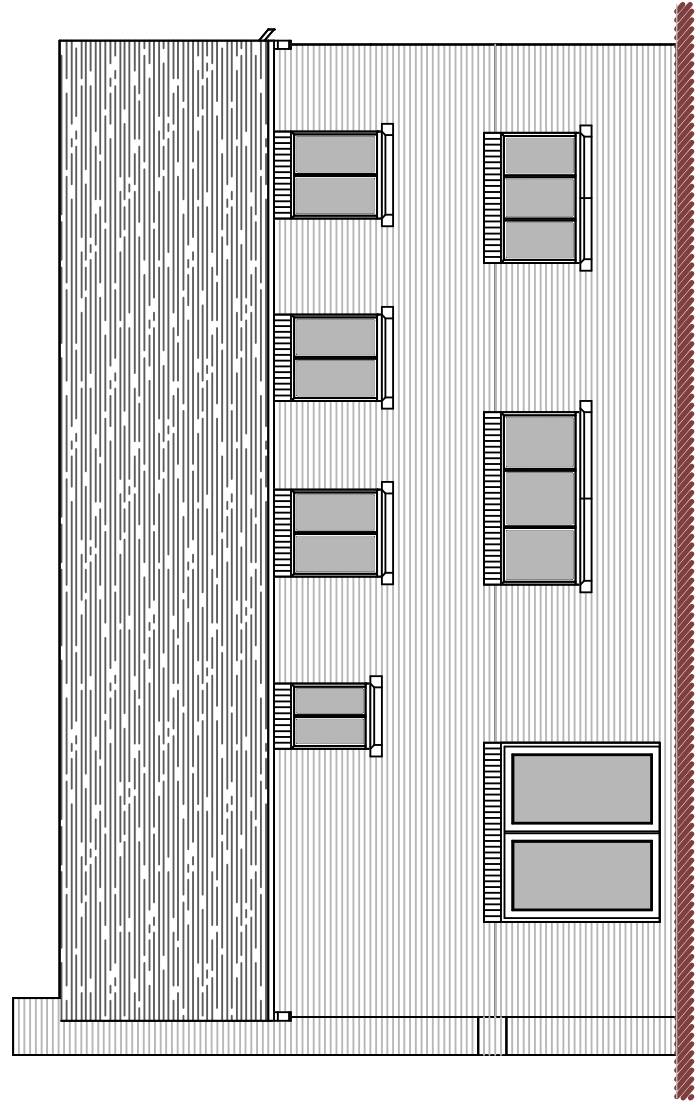

Rear Elevation

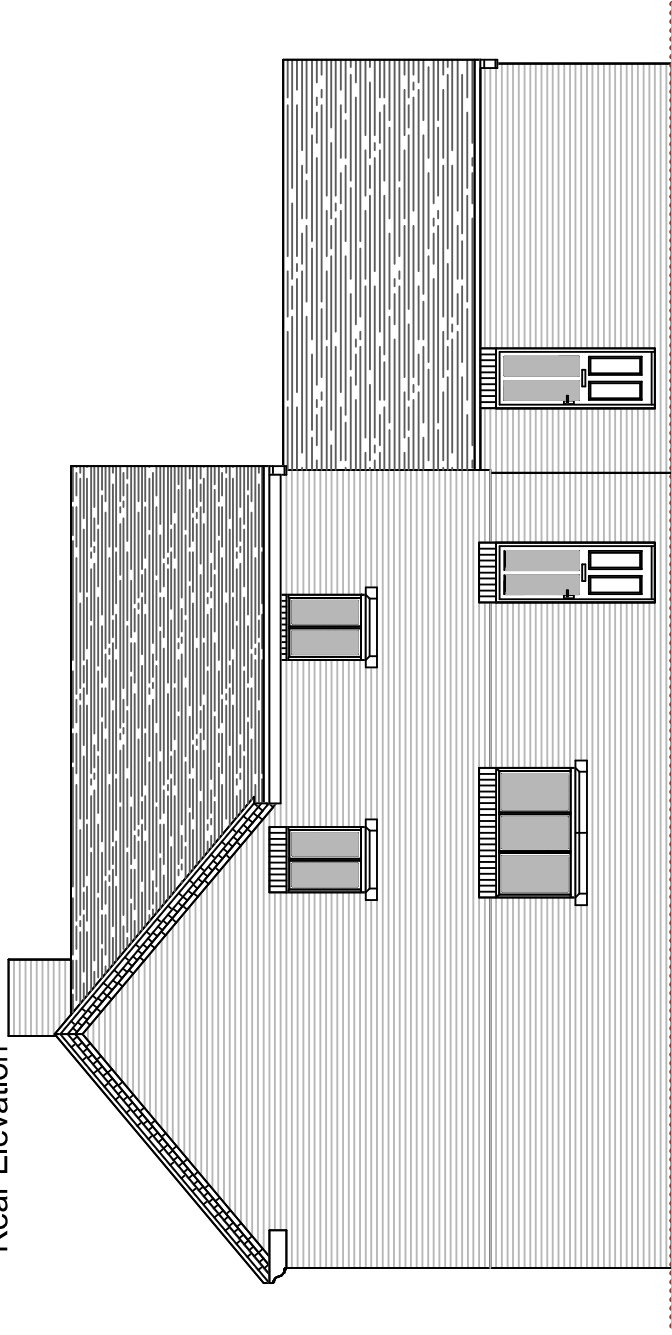

Side Elevation

DBD Architectural
Consultancy Ltd ©2025

- 1. Copyright is vested with DBD Architectural Consultancy Ltd.
- 2. All dimensions to be checked on site before proceeding.
- 3. Contractor to check/adjust dimensions of new work to suit existing conditions.
Do not assume existing structure or details are plumb, square or level.
- 4. Contractor must notify the architect of any discrepancies before proceeding.
- 5. All drawings to be read in conjunction with all other consultants drawings and specs.

Rev	Date	Description
A	03.03.25	Minor Amendments

DBD Architectural Consultancy Ltd
50 Broad Street, Leek,
Staffordshire, ST13 5NS
01538 383118
mail@dbdconsultants.co.uk
www.dbdconsultants.co.uk

Mr S Lyell
34 Chestnut Walk
Cheddleton
ST13 7BJ
Client

External and internal alterations
Project

Title

Plans as Existing

Stage: Planning
Size: A3
Date: 28.02.25
Job No: 2468

Drawing Number: **PL 02A**