



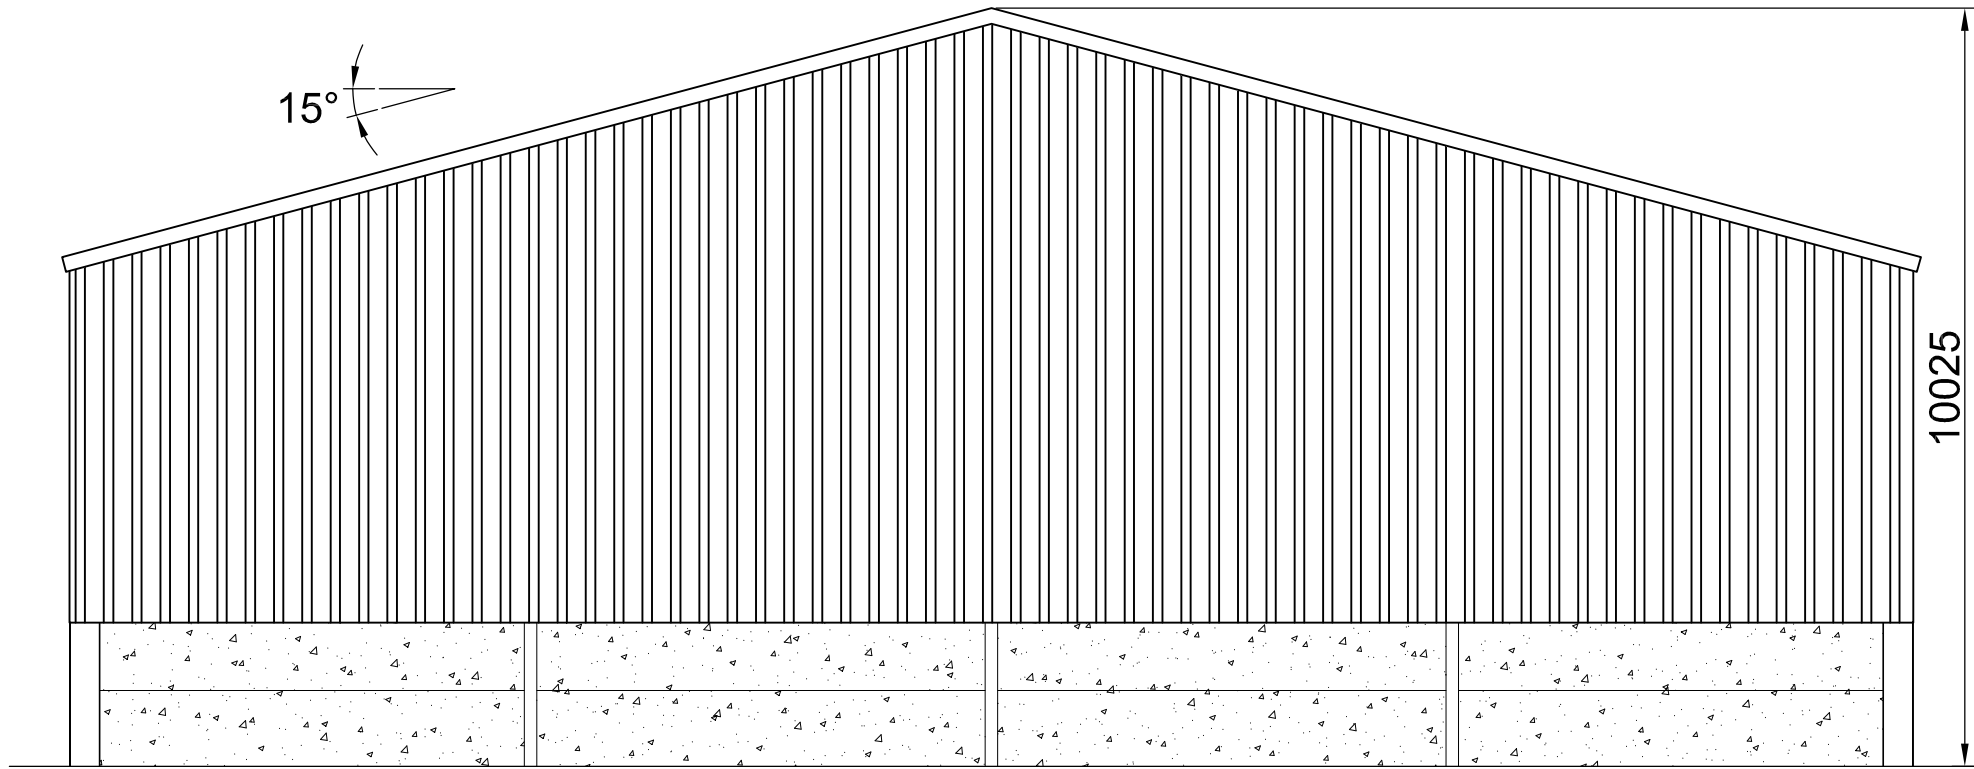

EAST ELEVATION

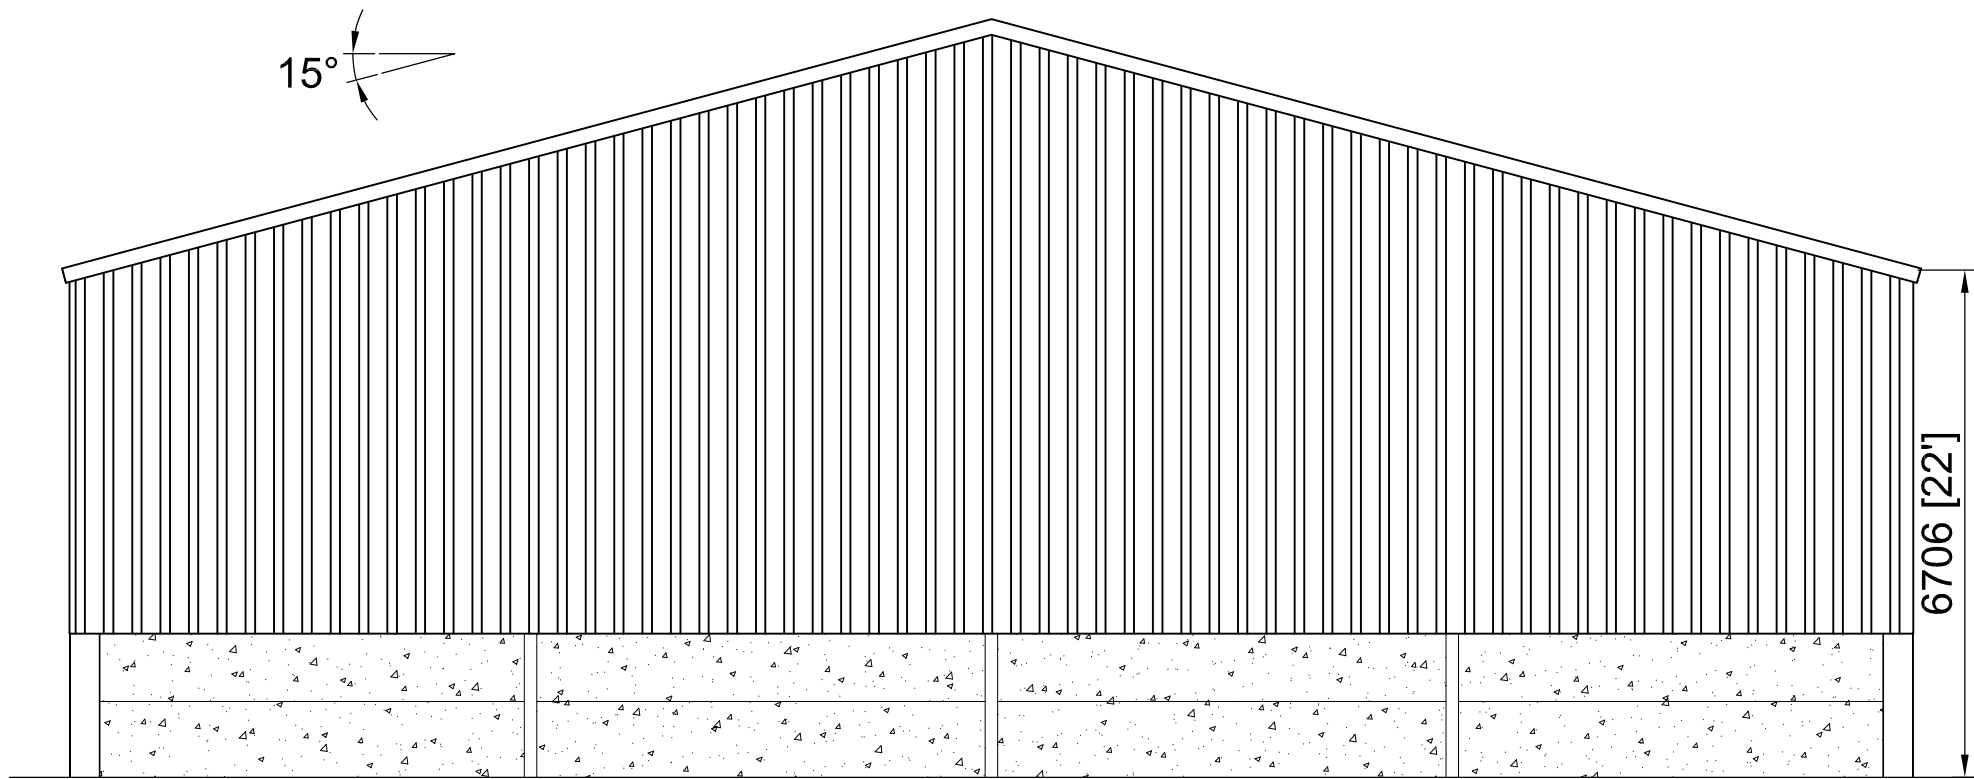

WEST ELEVATION

- Roof Cladding
Slate blue coloured plastisol box profile,
with closed ridge and barge boards at the
gable ends
- Side Cladding
Slate blue coloured plastisol box profile to
2m concrete panels excluding roller shutter
door and personnel door

A	11.02.25	Scaled 1:100 @ A1
A	11.02.25	Changed door positions and added orientation
Rev	Date	Description

M J BARRETT
CONSTRUCTIONS

Brookside Business Park
Brookside Road
Uttoxeter Staffs.
ST14 8AT
tel 01889 564253 fax 01889 564210

Client
Mr Robert Whitehurst

Project
Proposed site at
Parkfields Farm,
Cherry Lane,
Cheadle,
Staffordshire, ST10 4QS

Title
Planning

Drawn	KJ	Date	10/2/25
Checked		Scale	1:100 @ A1
Status	-		

Dwg No.	Rev
4082 80'x200'	B

DO NOT SCALE. IF IN DOUBT ASK

This drawing is Copyright. It is sent to you in confidence. It must not be copied or disclosed to third parties without our written permission. It remains our property and must be returned on request.