
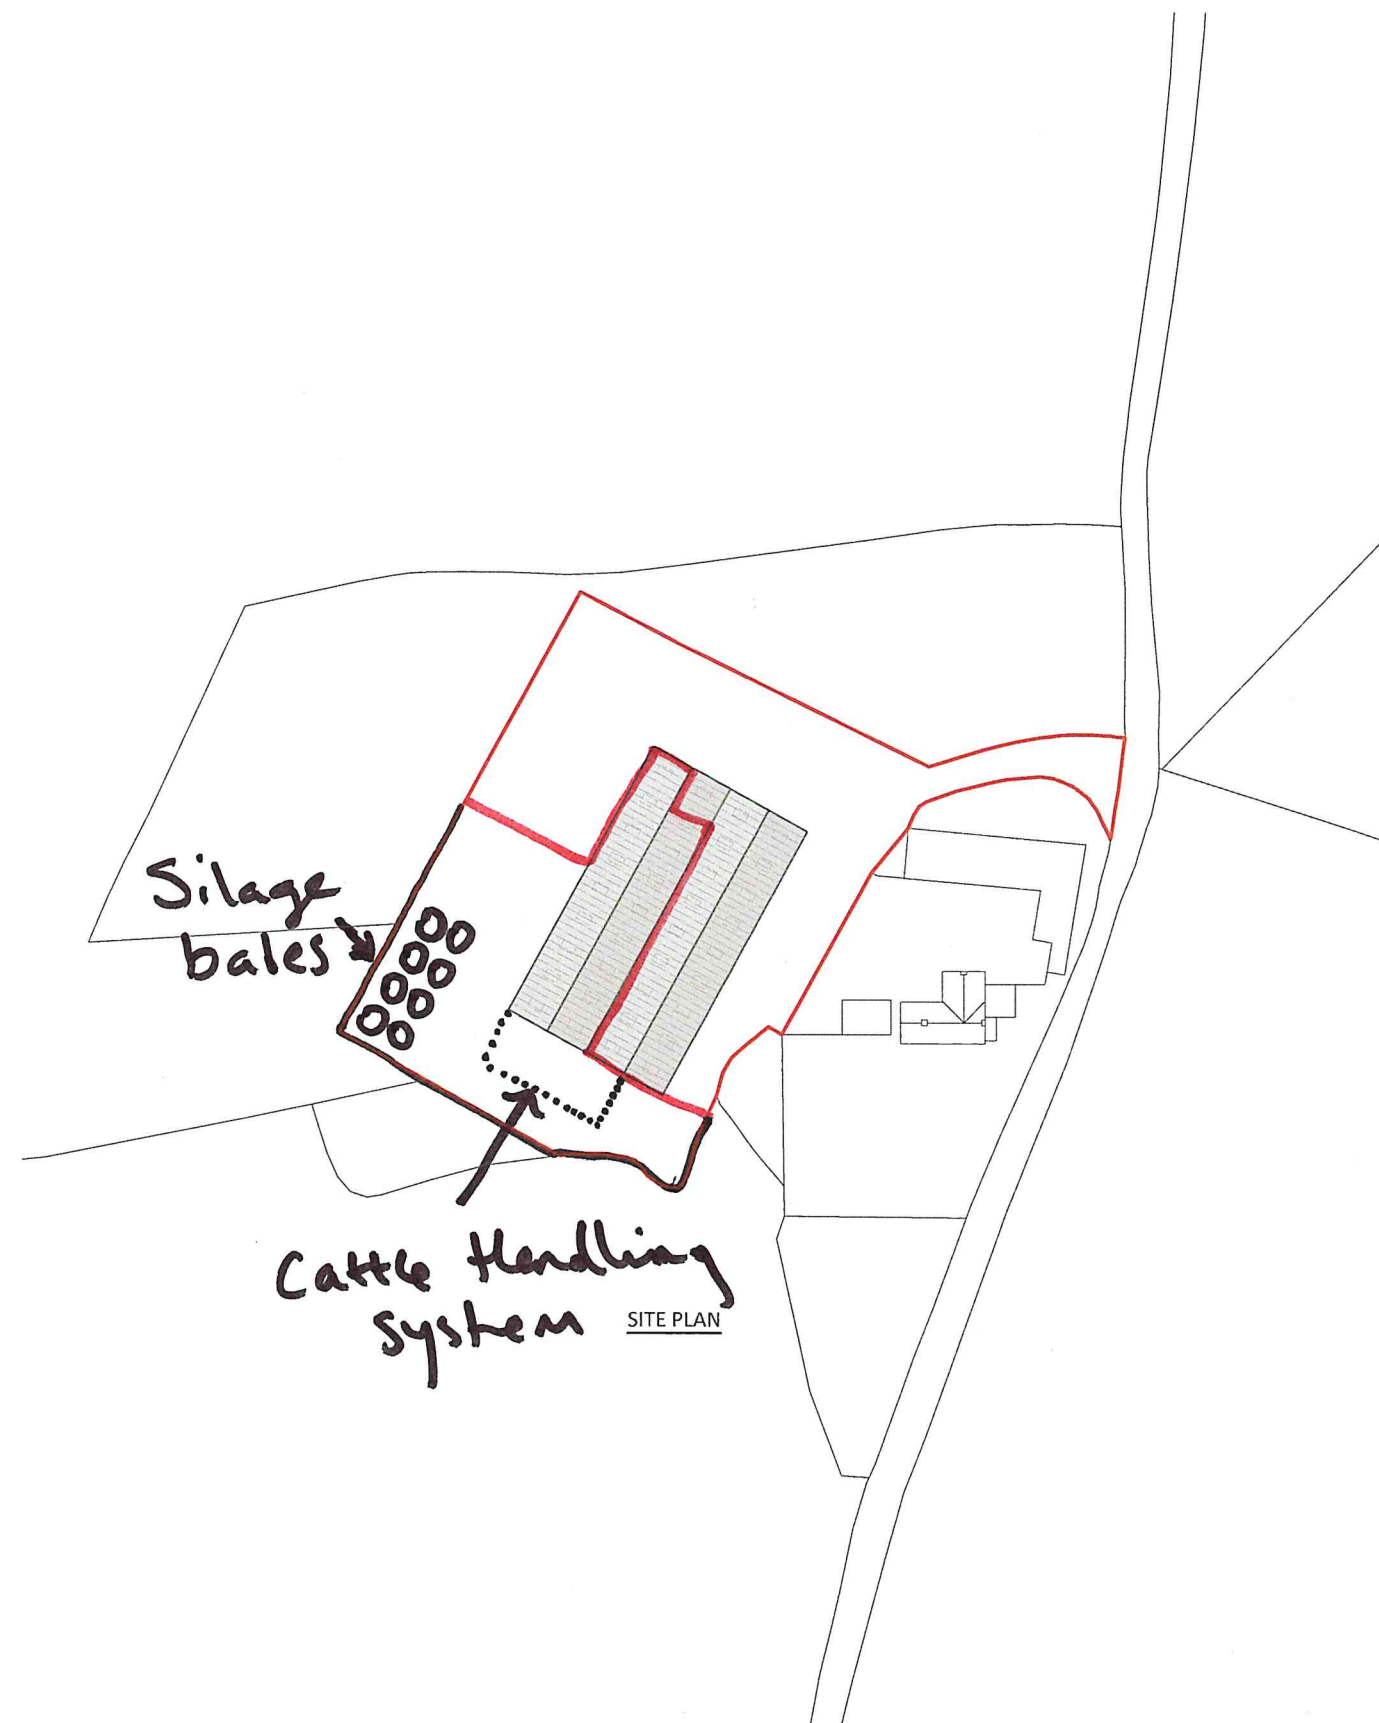
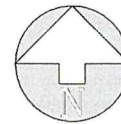


 


Nigel Forrester MCIOS
Building Design Services

ILETT HOUSE, SMITHY BANK, ALTON, STAFFS, ST10 4AD
TEL 01538 702164
www.nigelforrester.co.uk

CLIENT

Mr R & Mrs H Stevenson

PROJECT

Continued use of agricultural building for
mixed use of agricultural and log processing
and storage
at
Gorsty Hill Farm
Gorsty Hill Road
Upper team
Staffordshire
ST10 4EL

DRAWING NUMBER 24/703/03

Site Plan

SCALES 1/500 @ A1