






ELEVATION FROM STANLEY STREET

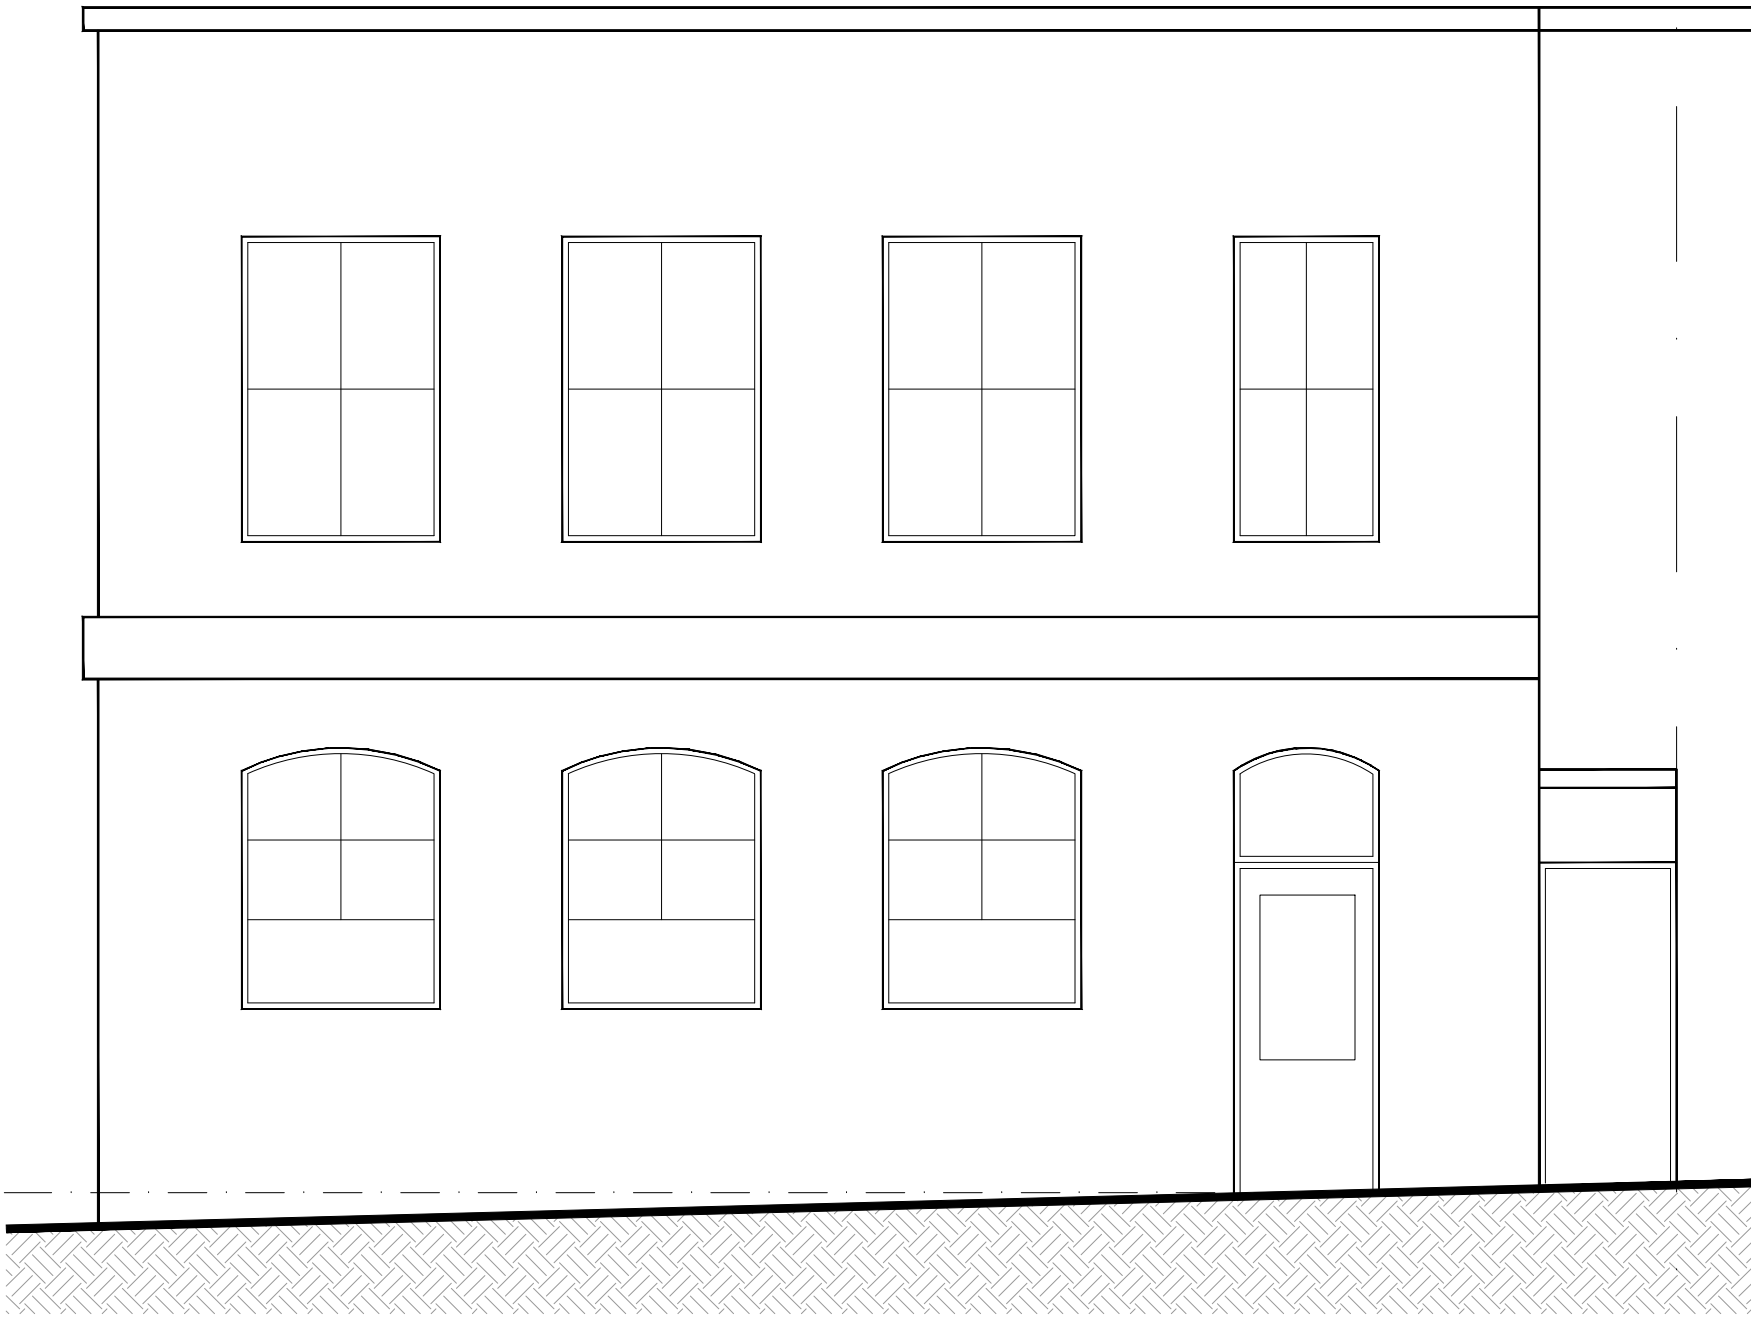

ELEVATION FROM ST. EDWARDS STREET

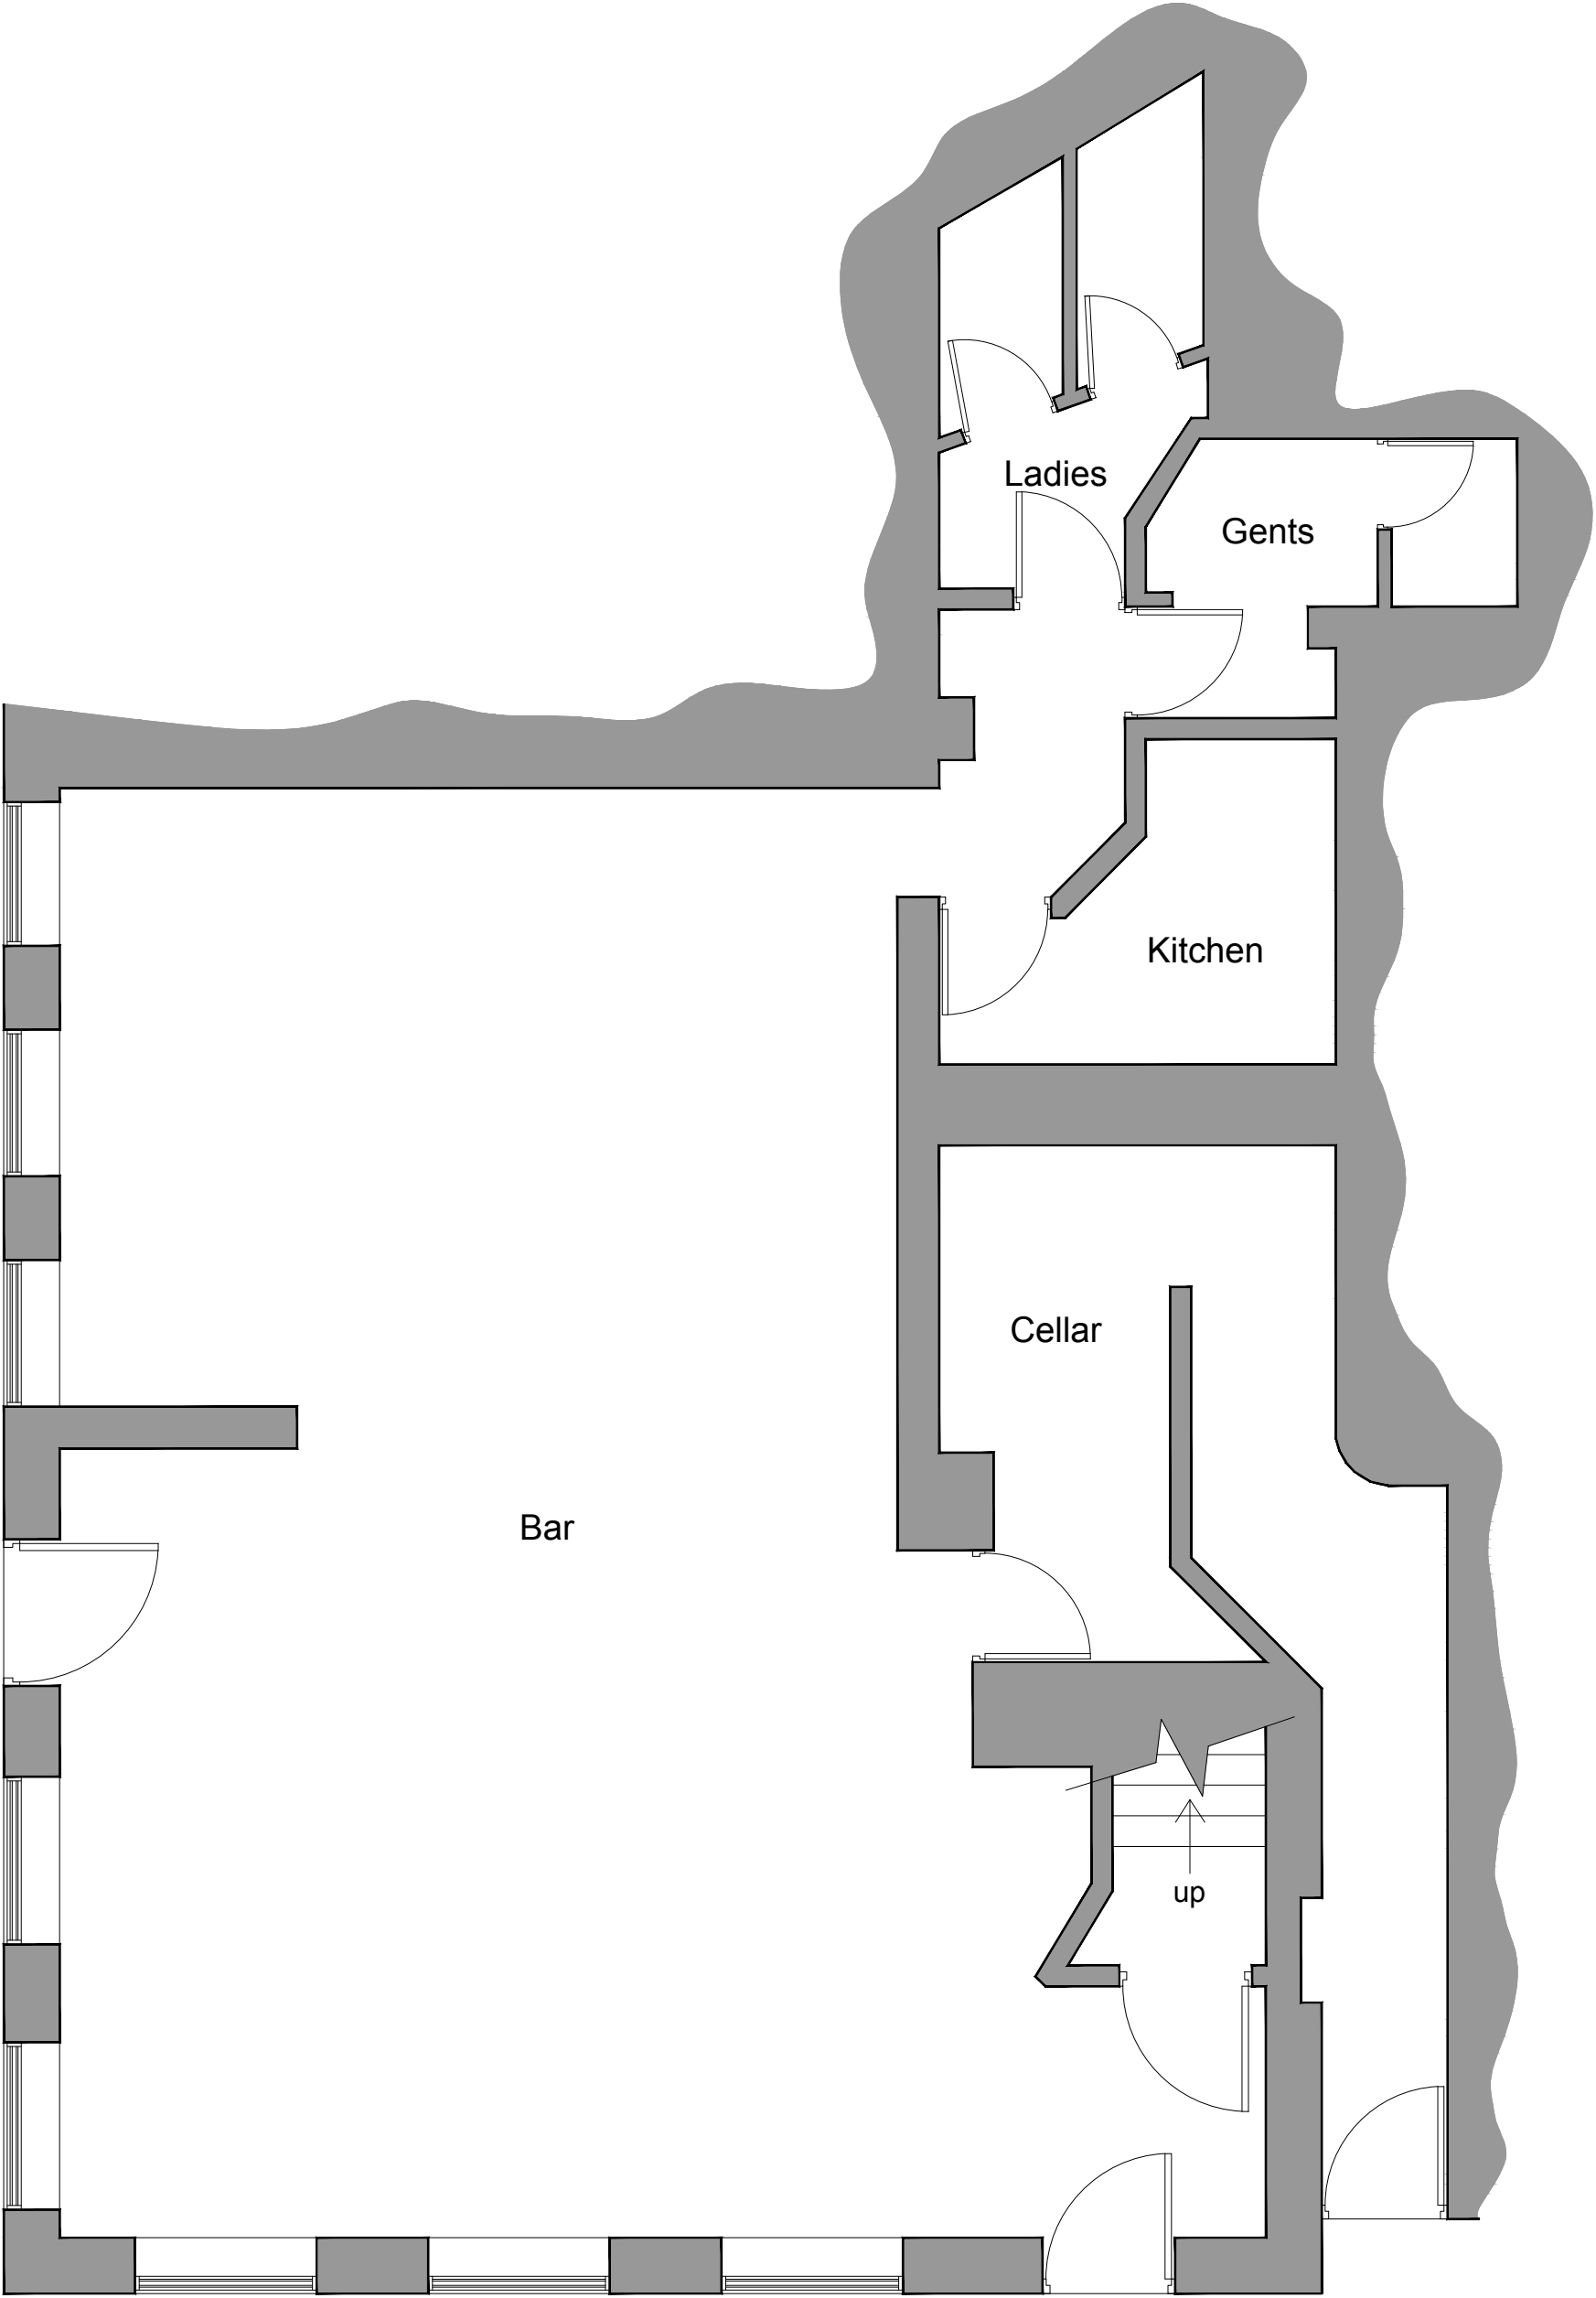



EXISTING GROUND FLOOR PLAN

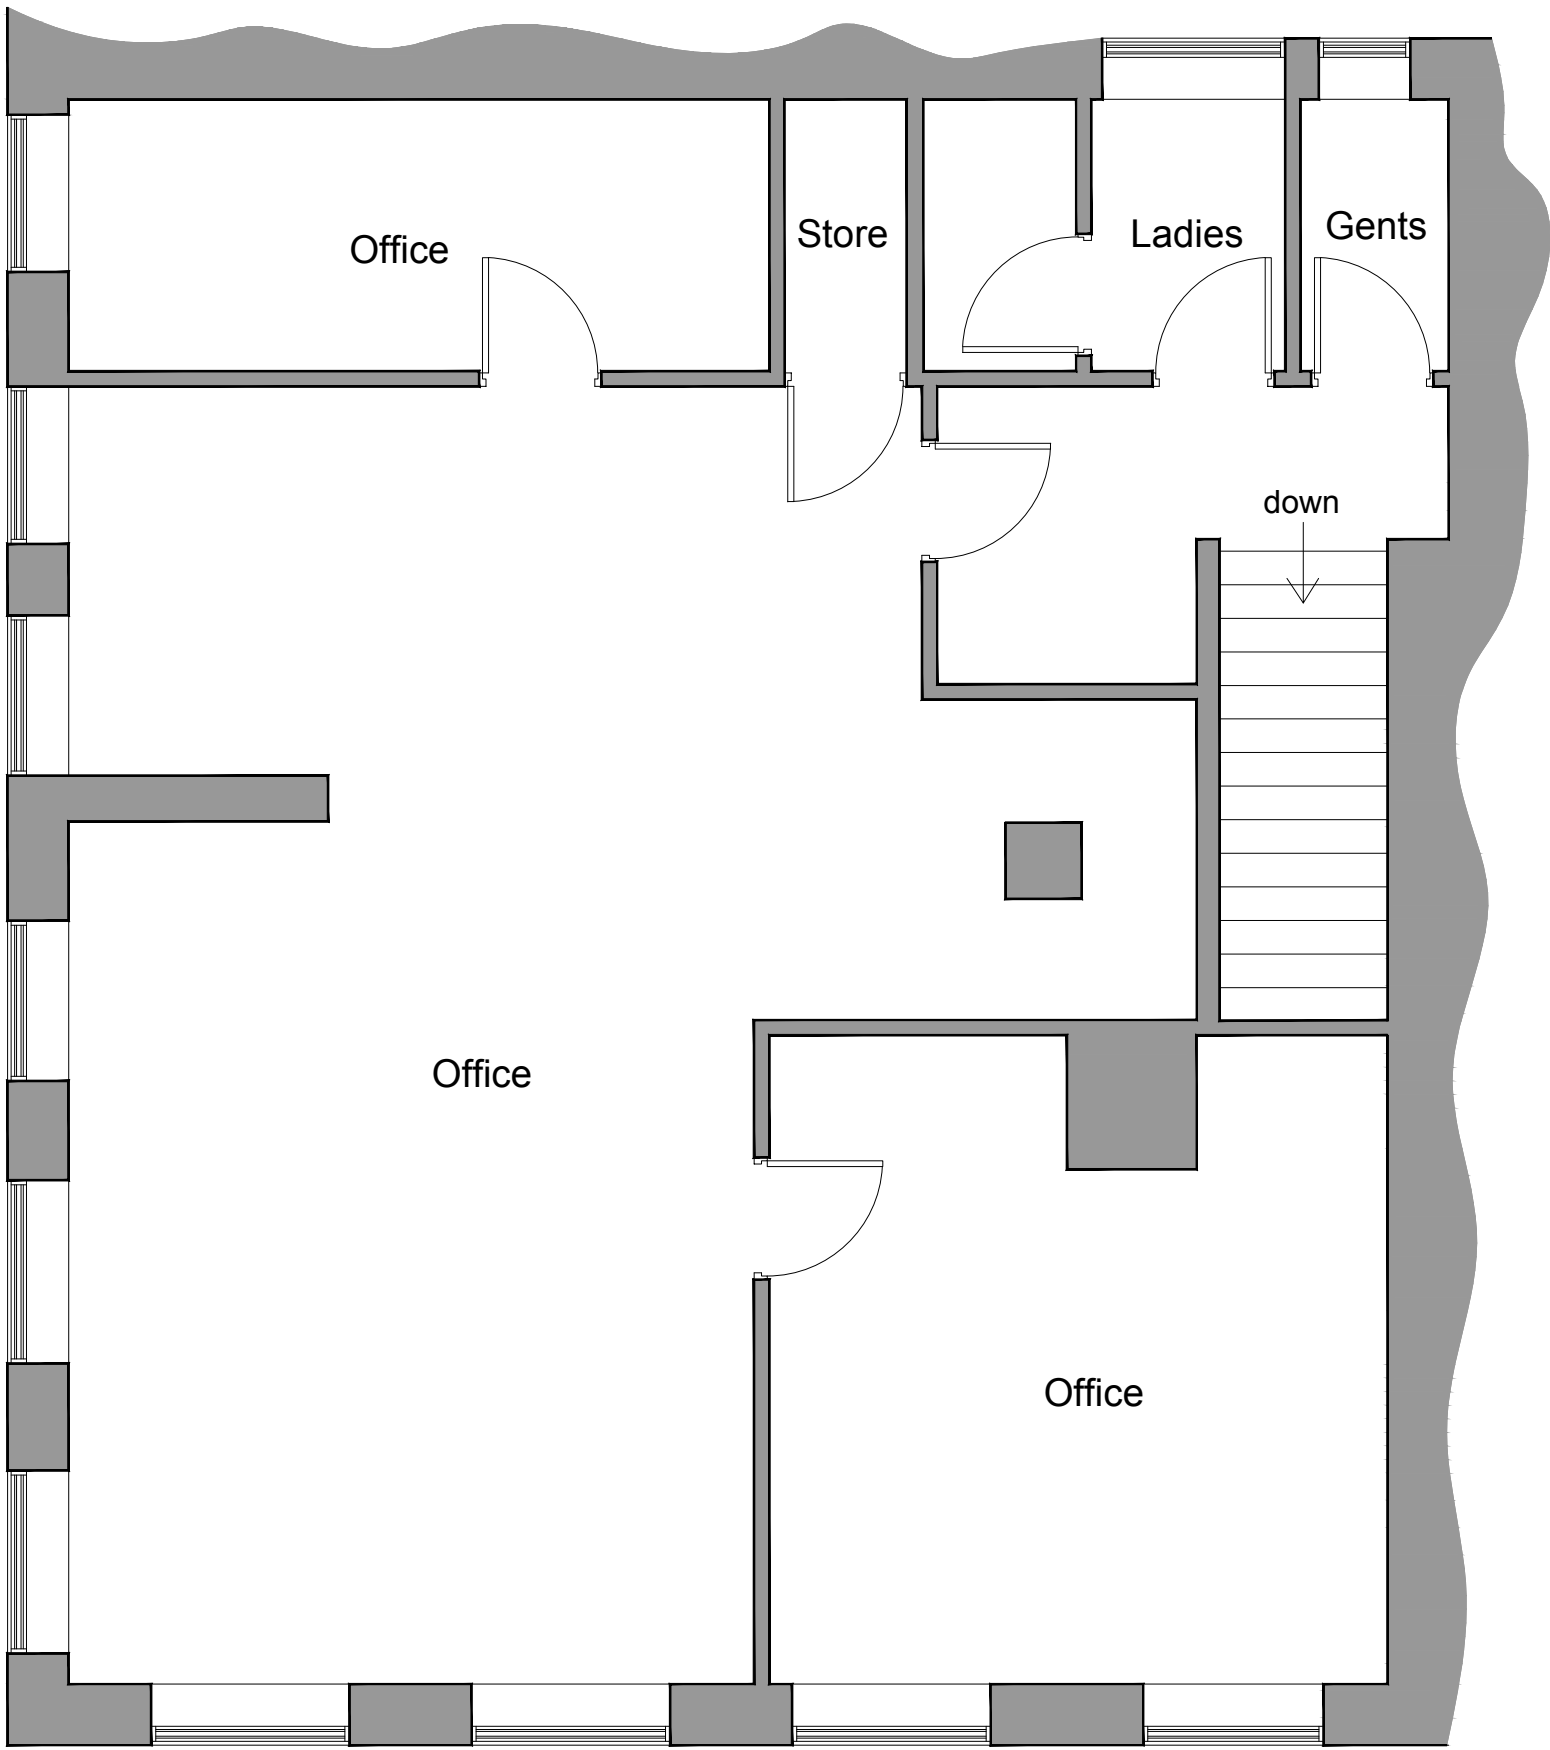


EXISTING FIRST FLOOR PLAN

This drawing is the copyright of Forefront Development Consulting Ltd and should not be reproduced without our written consent.

The contractor is to check dimensions and levels on site prior to the commencement of works. Any discrepancies are to be reported immediately.

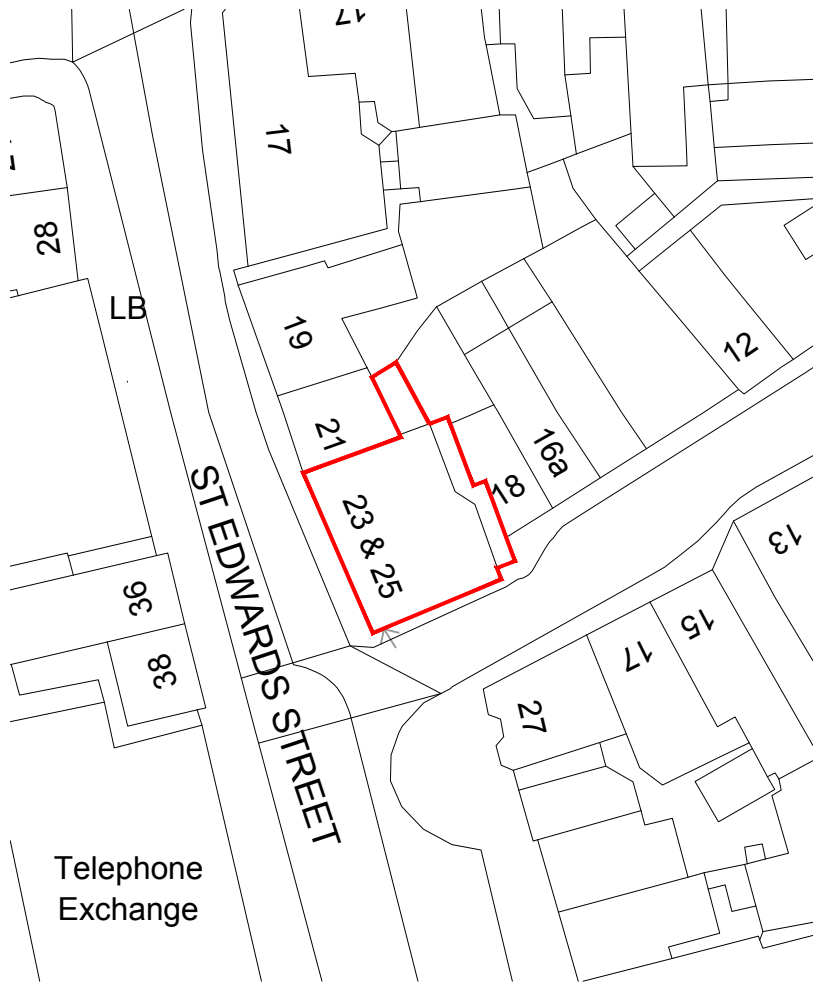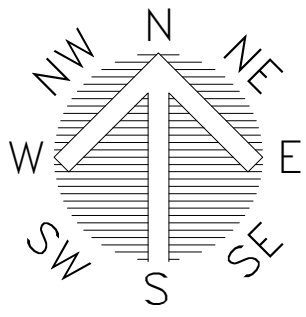

EXISTING SITE PLAN - 1:500

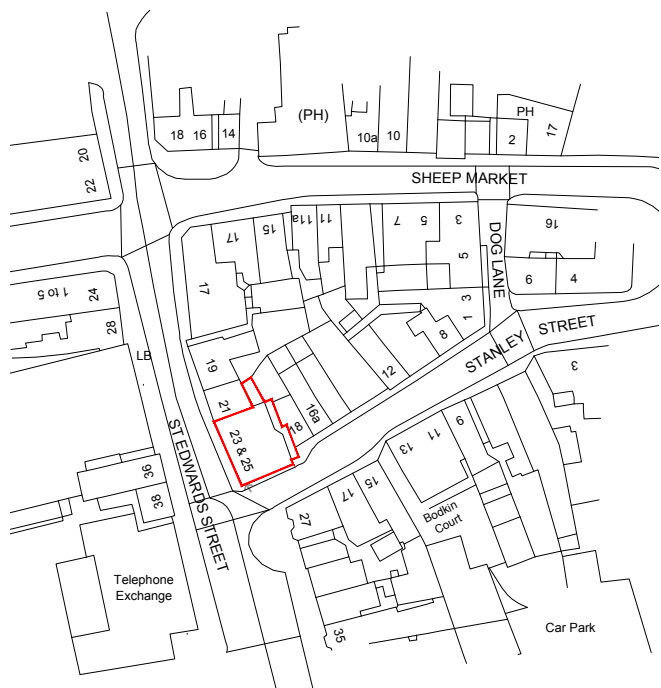

EXISTING LOCATION PLAN - 1:1250



FOREFRONT

DEVELOPMENT CONSULTING

4 Ridge House, Ridge House Drive, Festival Park, S-O-T, ST1 5SJ
Office 01782 216912 WWW.FOREFRONTDC.COM

CLIENT

BO-BELLES KIDS LTD

PROJECT

Proposed change of use from drinking establishment to retail at 23-25 St Edwards Street, Leek, Staffs. ST13 5DR

TITLE

Existing Floor Plans
Crown copyright and Ordnance Survey 0100031673

SCALE

1:50 @ A1

DRG NO.

25-106-01

DRAWN

ATG

DATE

20 / 03 / 25

REV

DESCRIPTION

DATE

PLANNING