


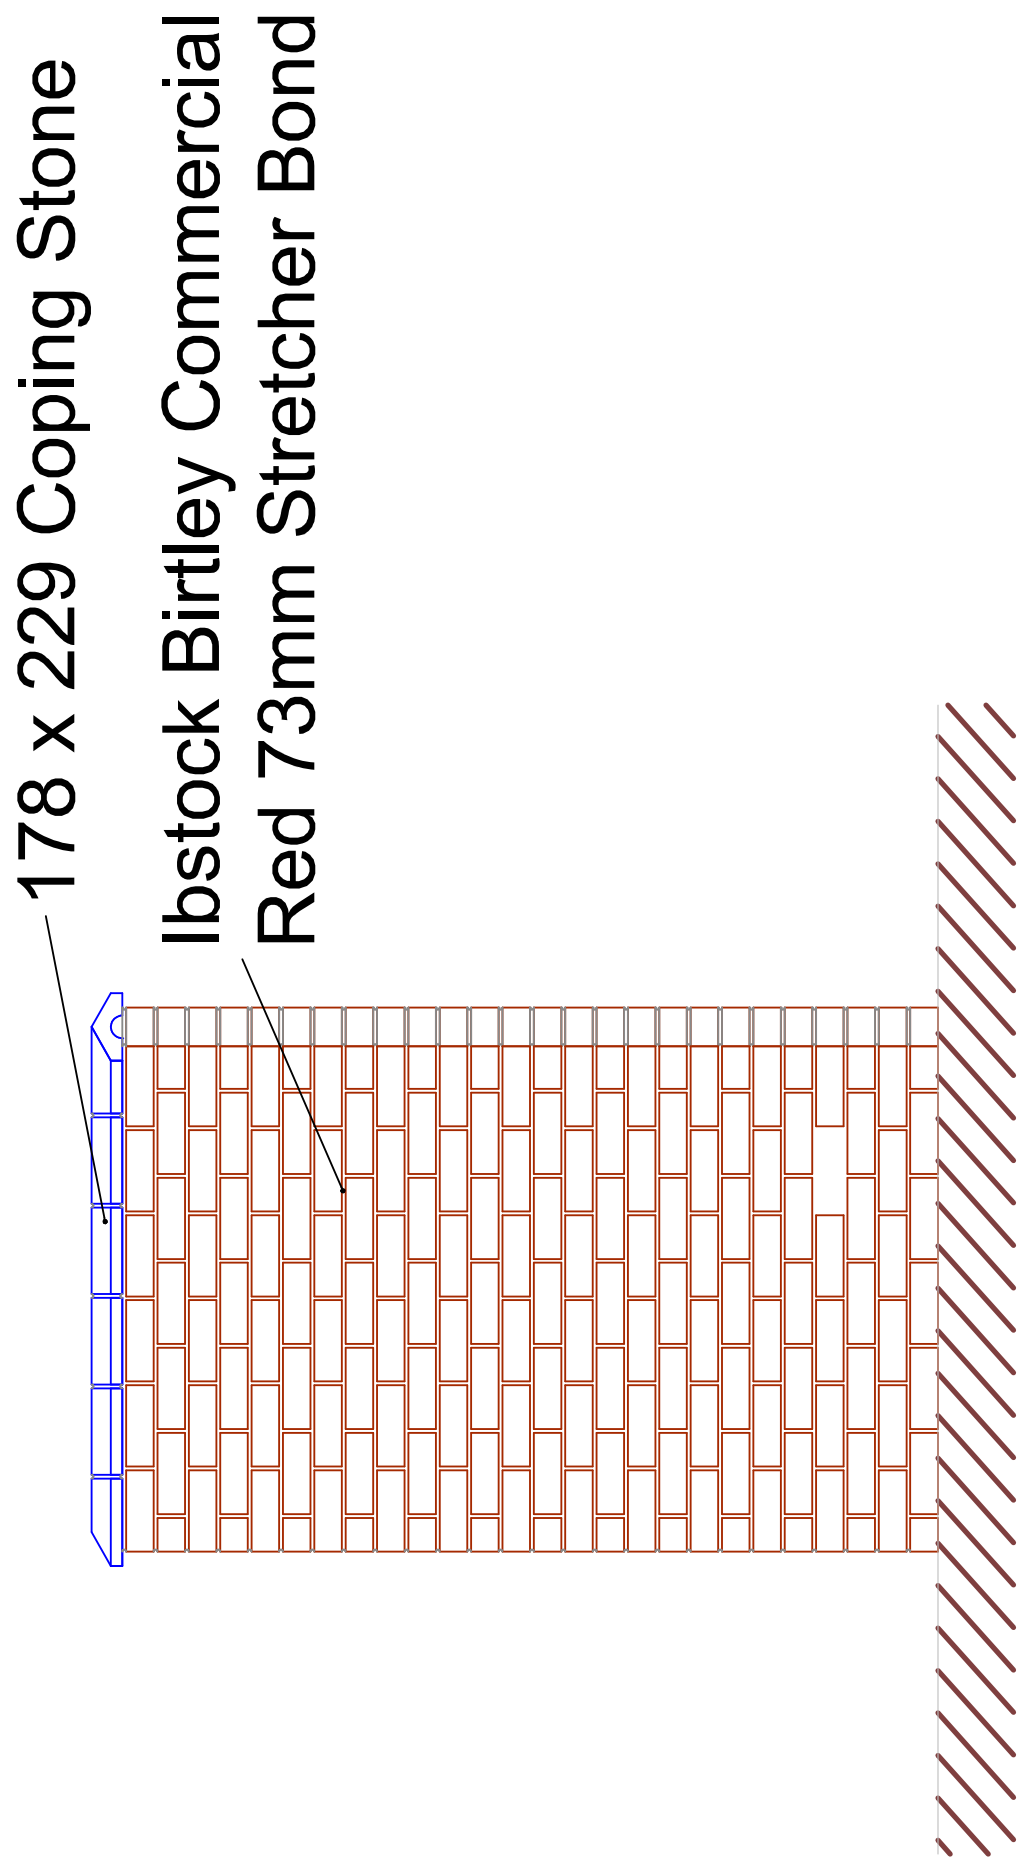
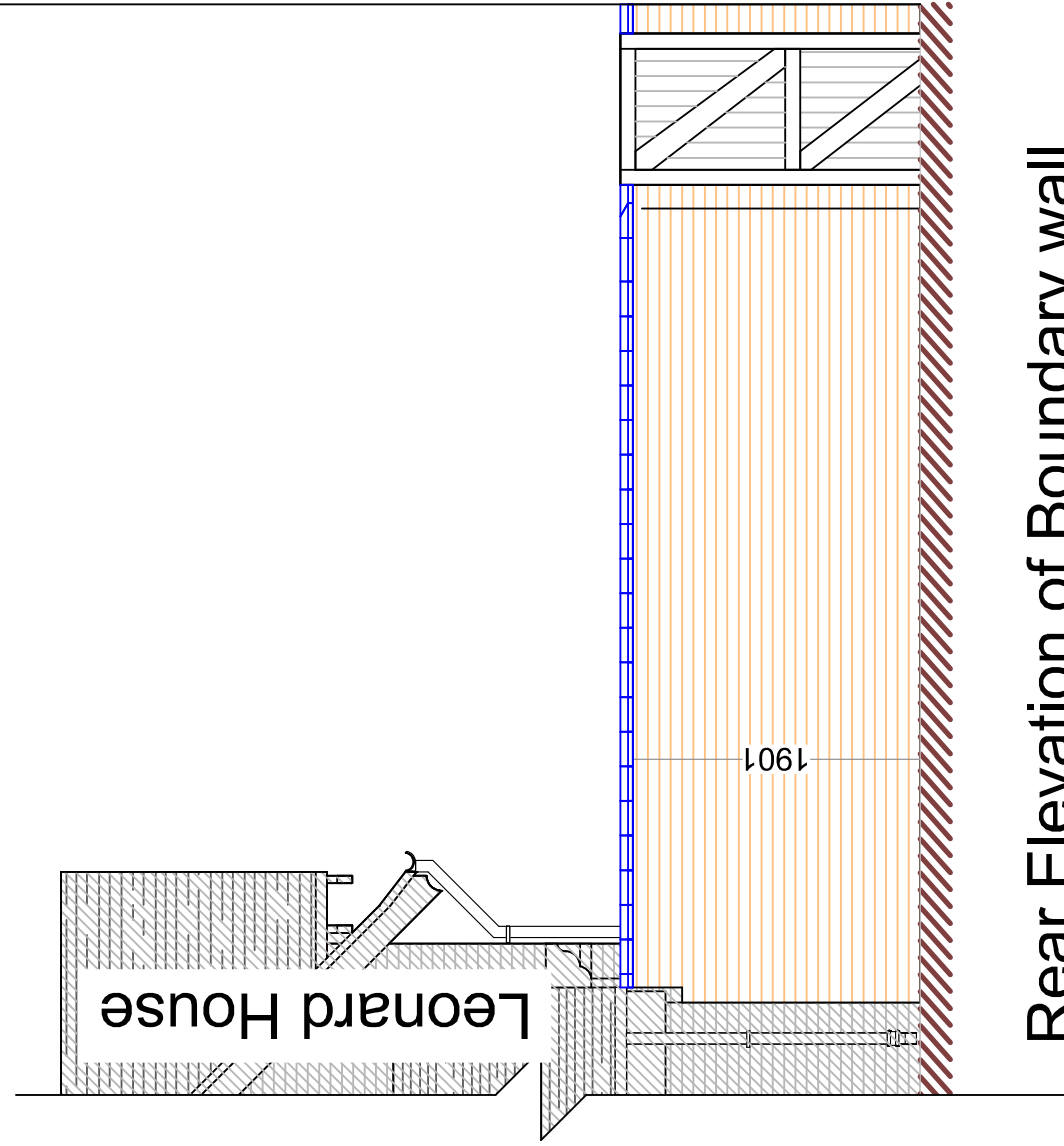


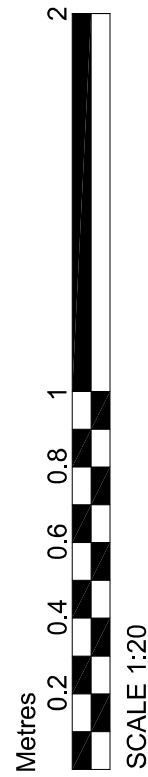

Section of Boundary wall

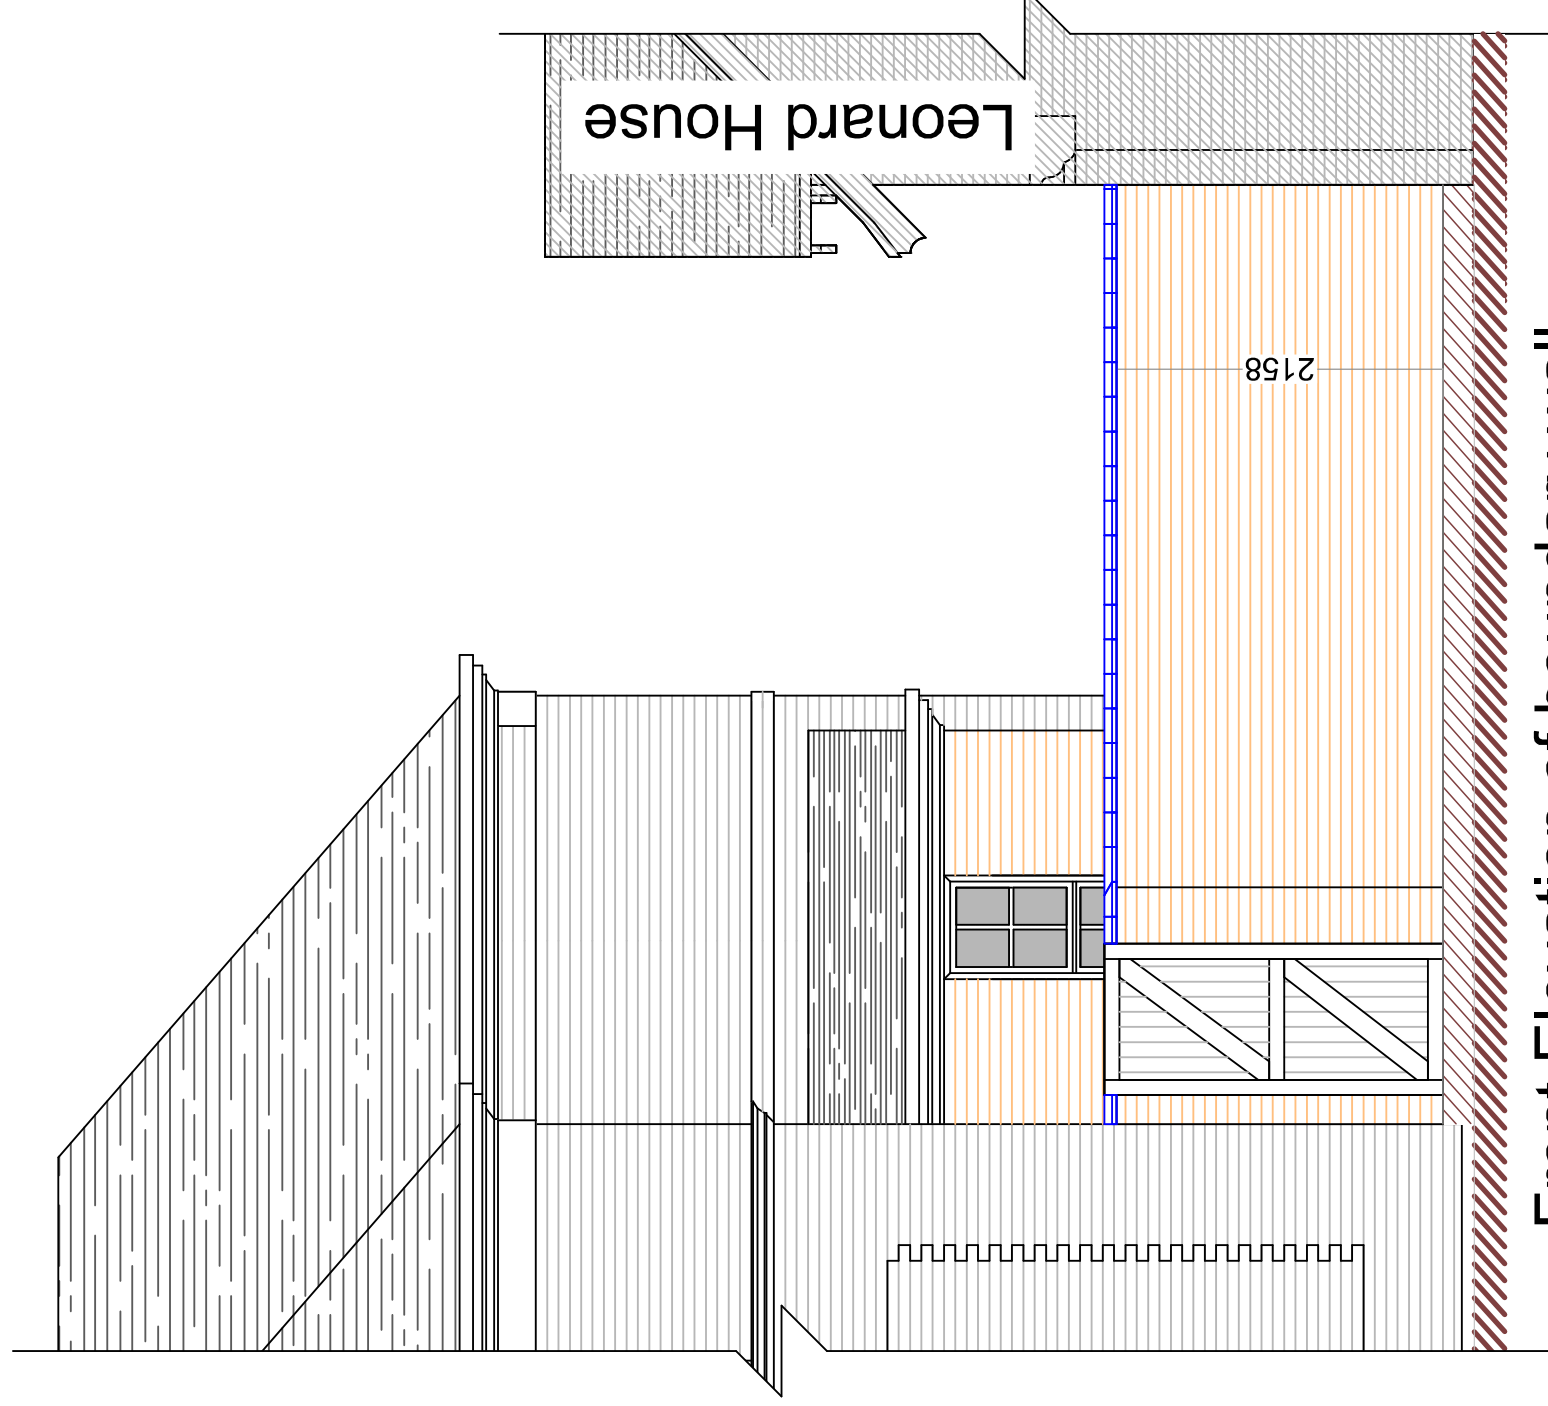

Rear Elevation of Boundary wall

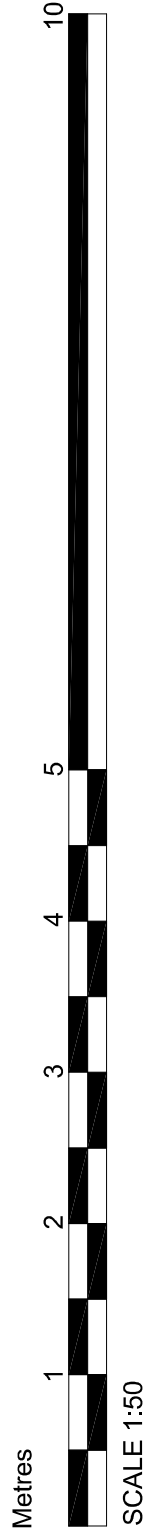

Front Elevation of boundary wall

Initial draft scheme for comments

**DBD Architectural
Consultancy Ltd ©2025**

1. Copyright is vested with DBD Architectural Consultancy Ltd.

2. All dimensions to be checked on site before proceeding.

3. Contractor to check/adjust dimensions of new work to suit existing conditions. Do not assume existing structure or details are plumb square or level.

4. Contractor must notify the architect of any discrepancies before proceeding.

5. All drawings to be read in conjunction with all other consultants drawings and specs.

Rev	Date	Description



Mr D Creagh
Court Lodge
Leonard Street
ST13 5JP

Removal of existing rear extension and addition of proposed single storey lean-to extension

Title
Boundary Wall Detail

Stage: Planning			
Start: A2		Date: 14.03.25	JOB NO: 2458
Scale: 1:50			
Drawing Number:		PL 05	