



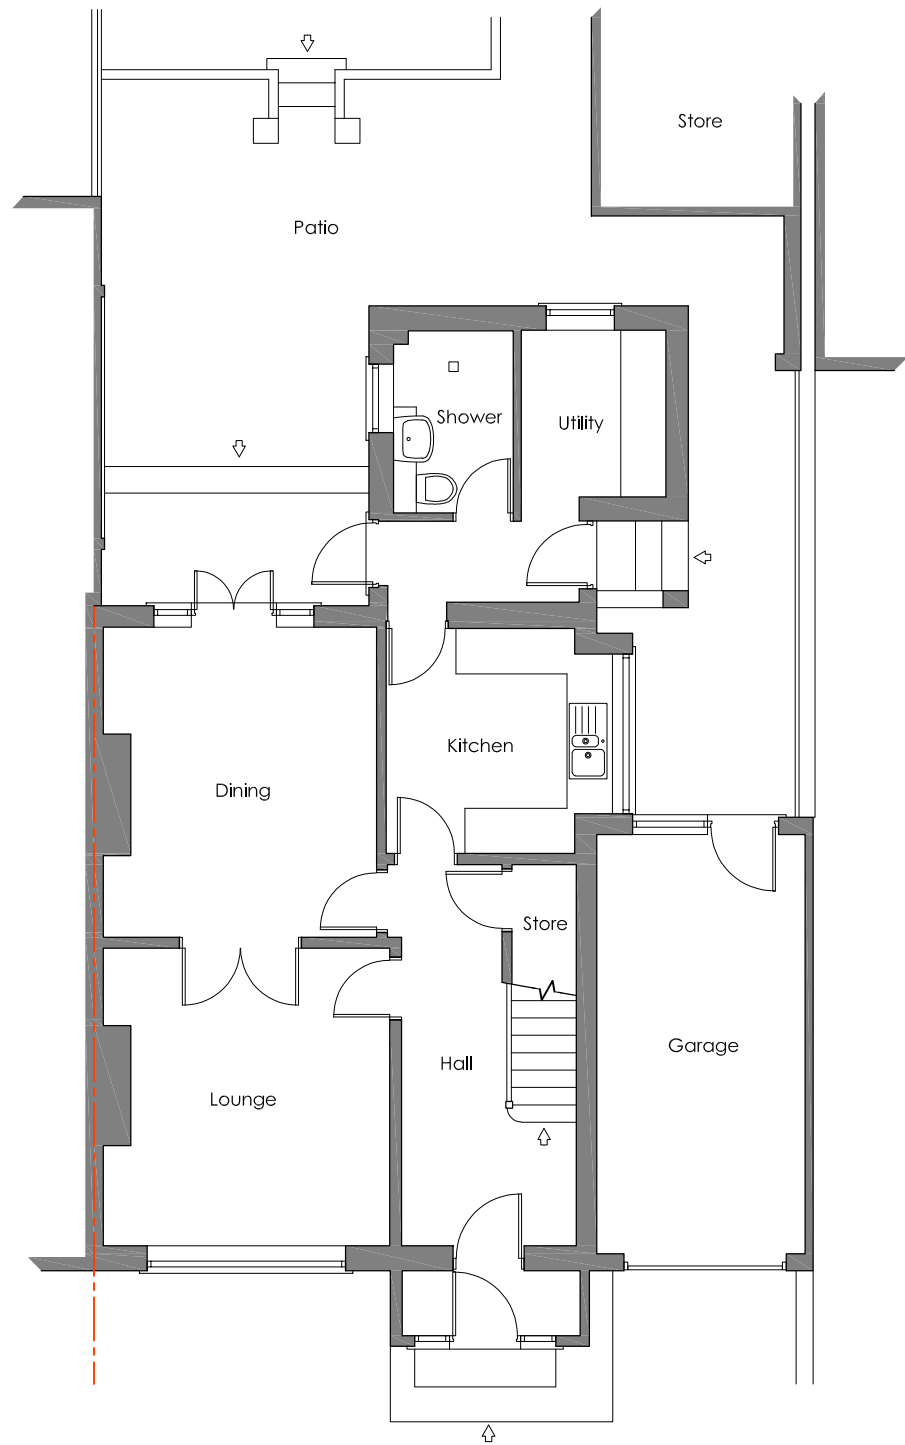


Existing Ground Floor Plan



Existing Side Elevation

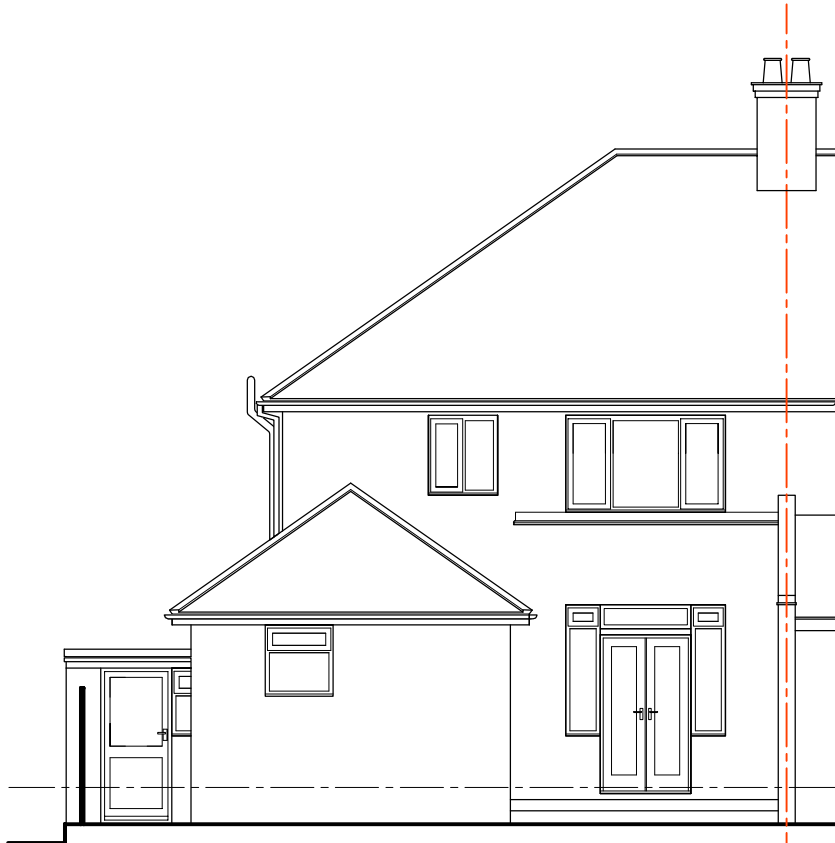


Existing Rear Elevation

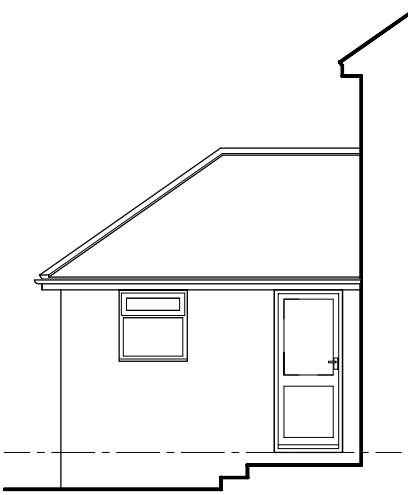


Existing Side Elevation




SCALE BAR 1:500

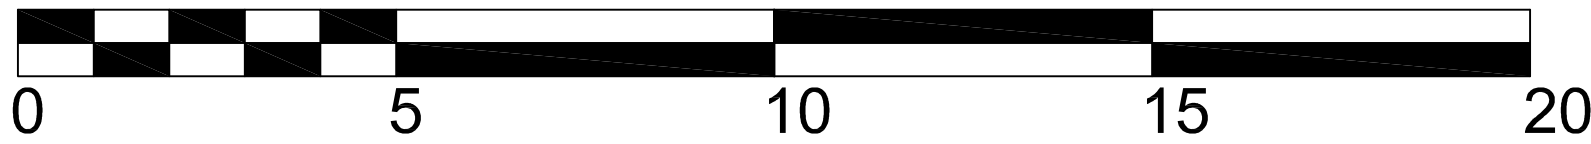

SCALE BAR 1:100

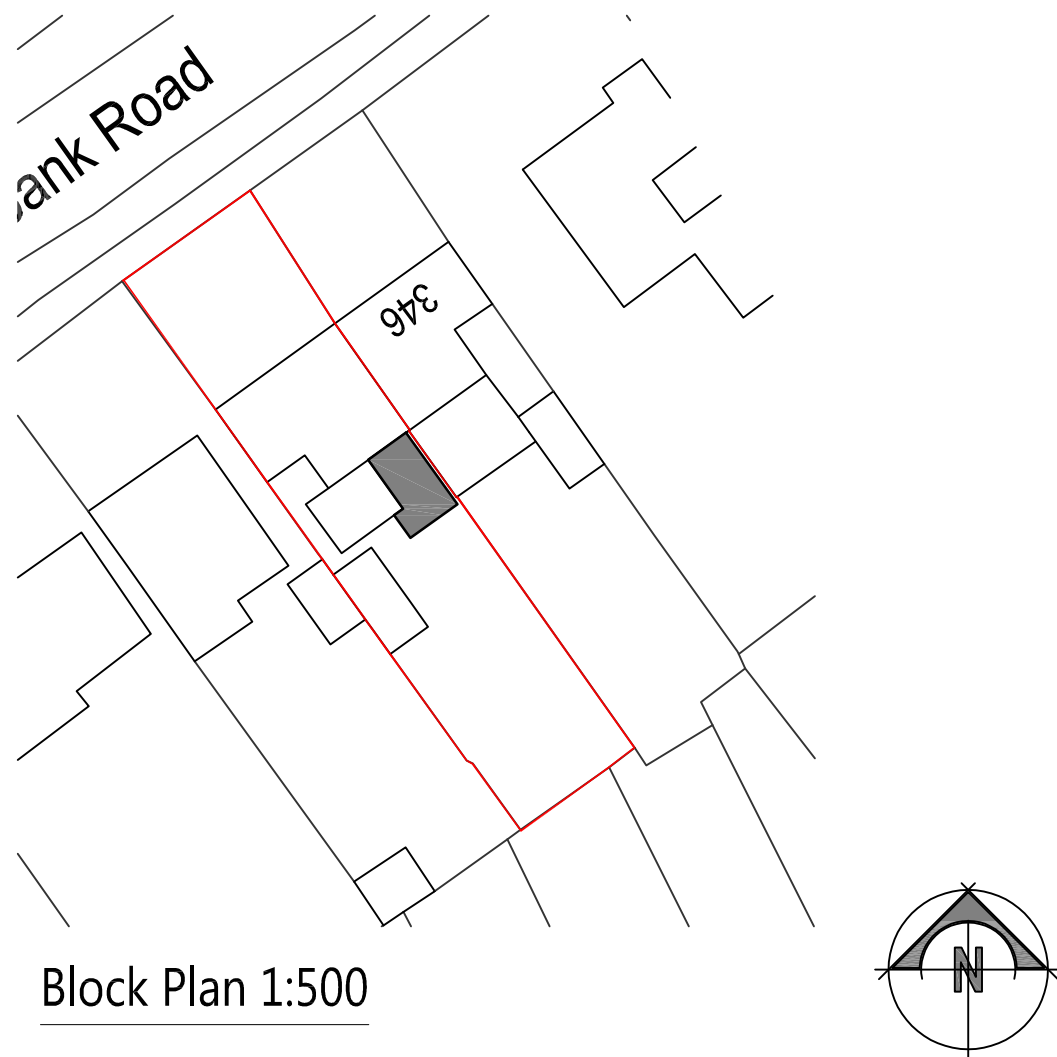


Block Plan 1:500

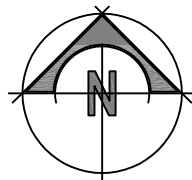

Ordnance Survey, (c) Crown Copyright 2025. All rights reserved. Licence number 100022432


Location Plan 1:1250

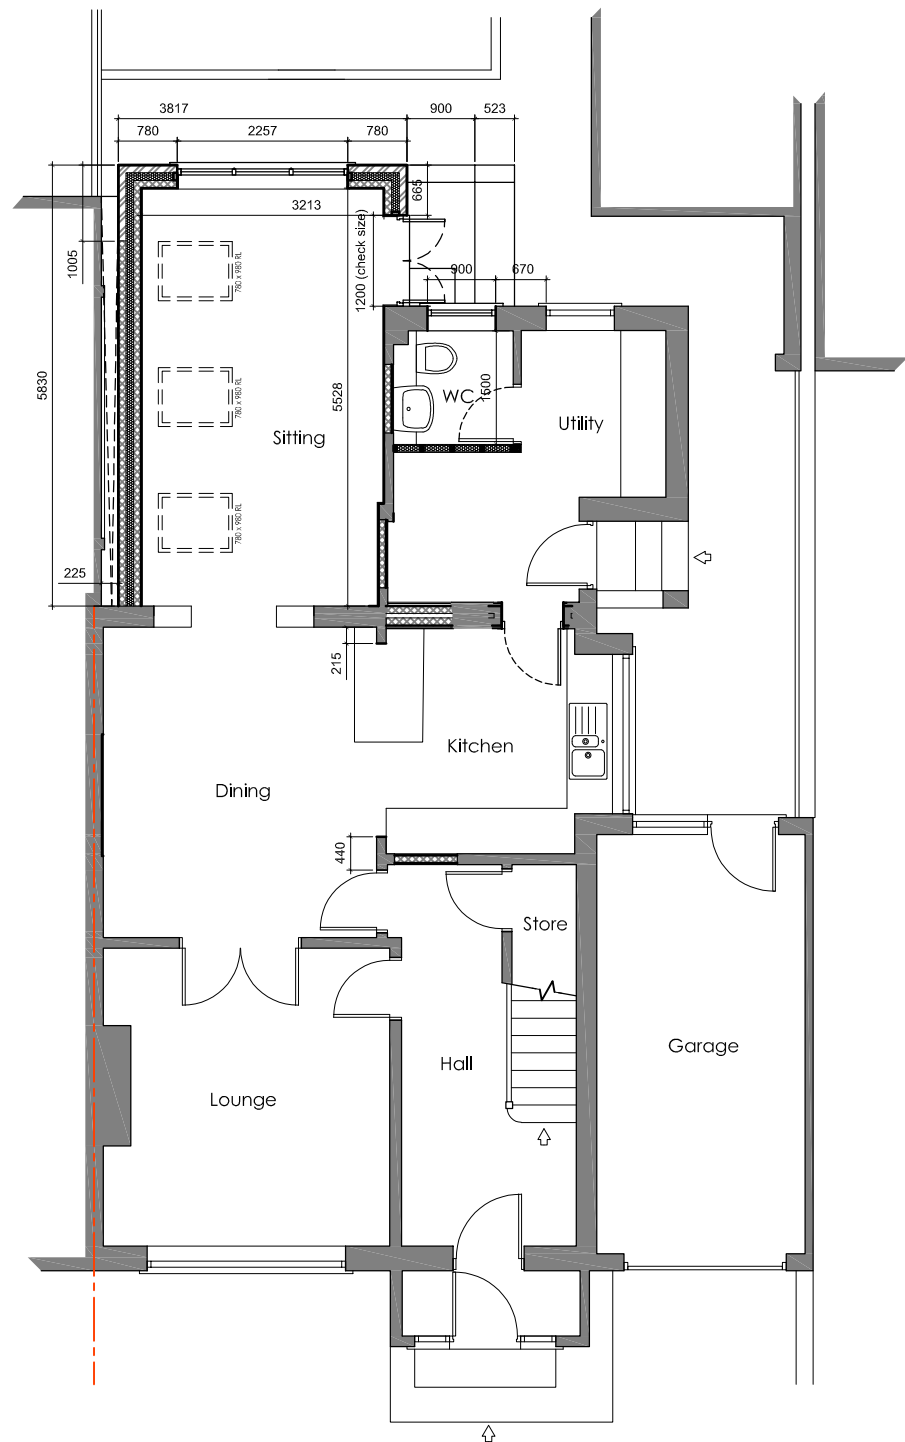


Proposed Ground Floor Plan



Proposed Side Elevation

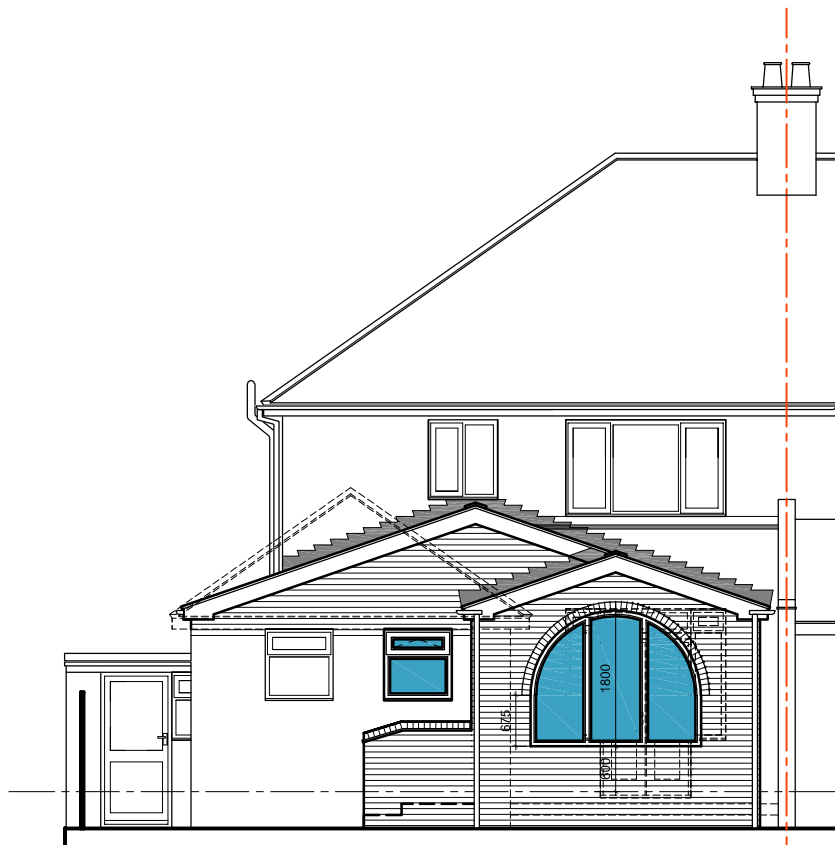

Proposed Rear Elevation

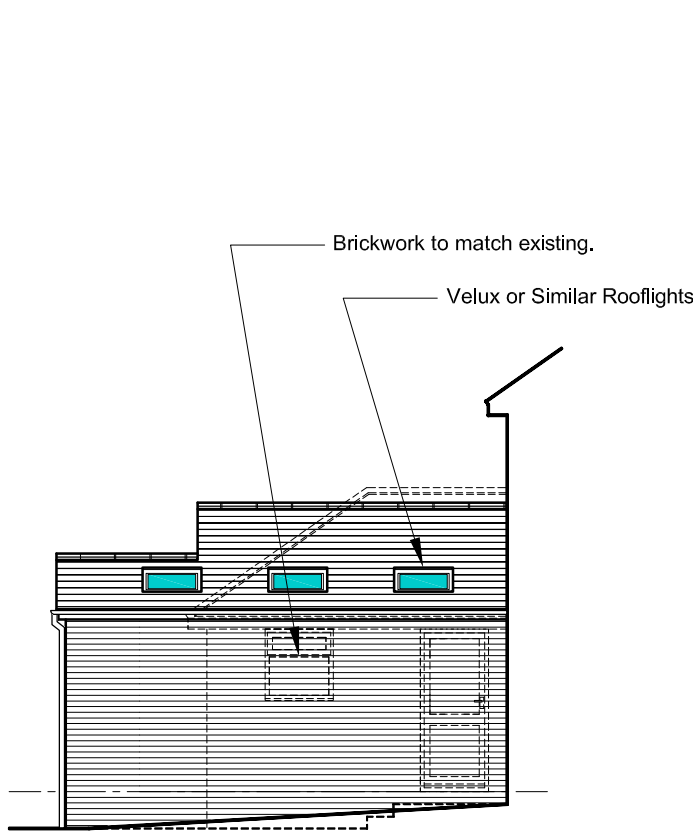

Proposed Side Elevation

Rev:	Drawn:	Comments:	Date:
GNC Architectural Services BUILDING PLANS			
CLIENT: Mr. E. Cavalli			
Site: 344 Ashbank Road, Werrington, Stoke-on-Trent. ST9 0JS			
Project: Proposed Extension to Rear			
Date: March 2025	Scale @ A1: 1:1250;1:500;1:100		
Drawing No: GNC/25/148/2	Drawing Title: Planning Drawing	Revision:	

Dimensions only are to be taken from this drawing. All contractors must visit the site and be responsible for taking and checking all dimensions relative to their work. To be read in conjunction with other specialist drawings and documentation.