





North Elevation




East Elevation

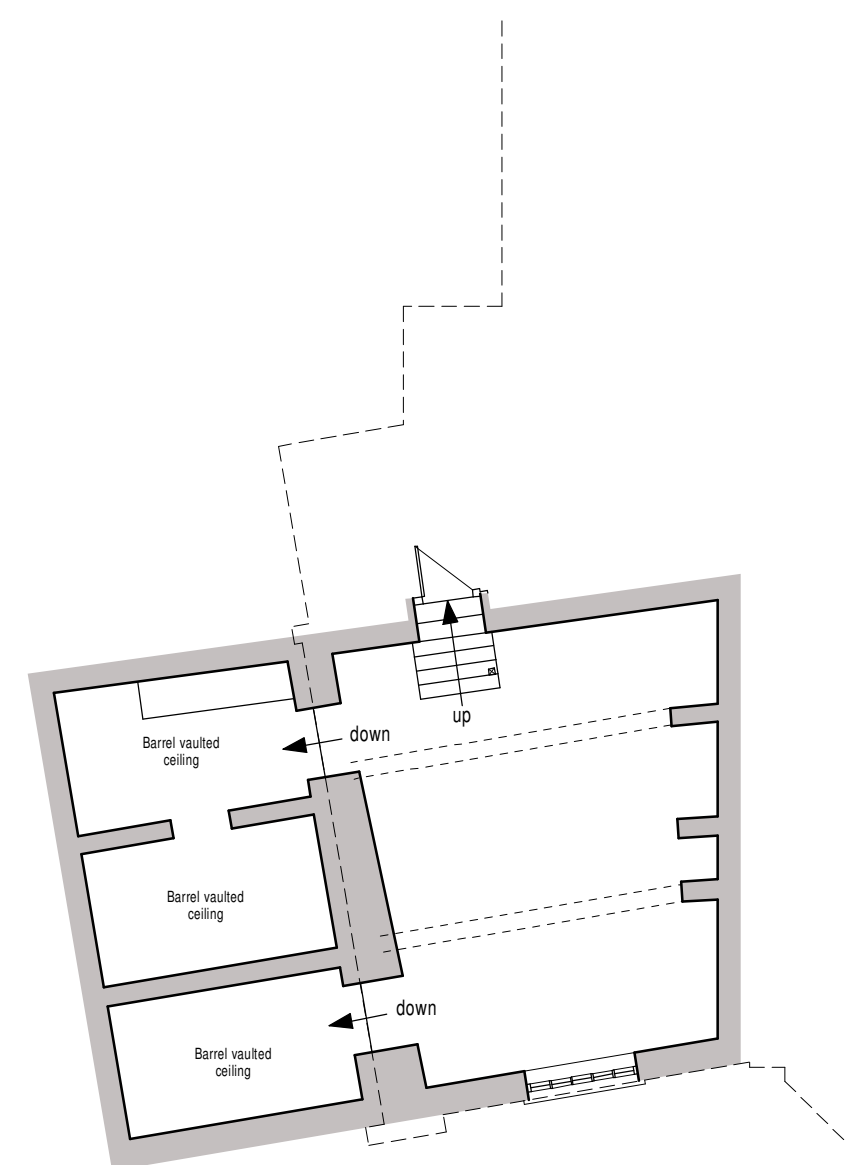

Basement Floor Plan

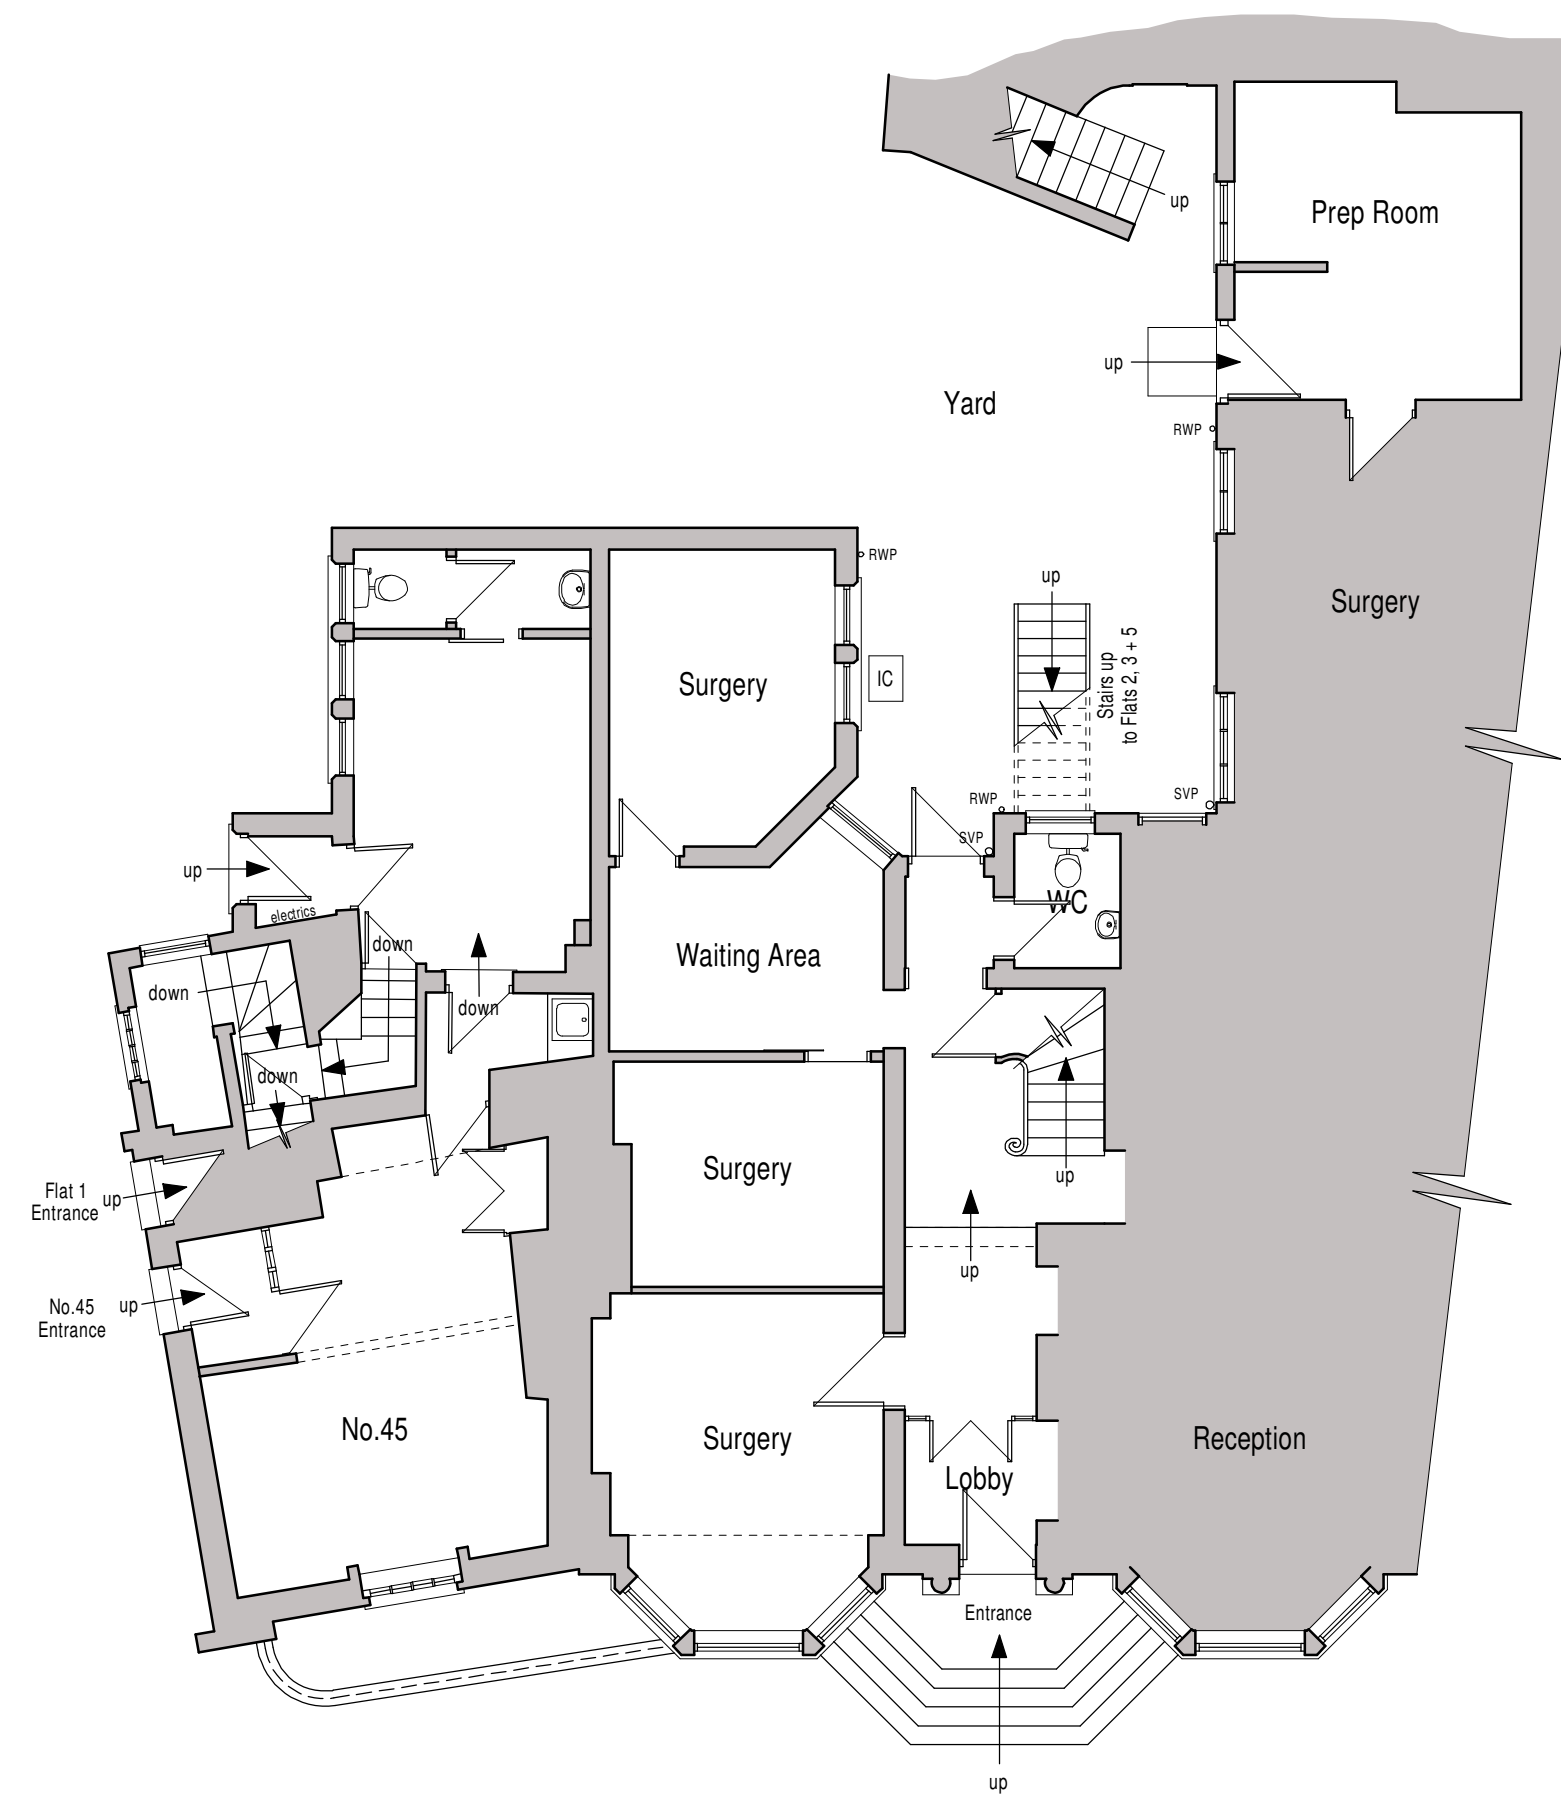

Ground Floor Plan

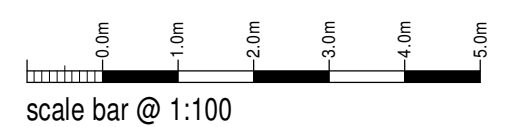

St Edward Street Dental Practice

Proposed Extension, Alterations and
Expansion of Dental Practice into
Adjacent Premises at
47 St Edward Street,
Leek, Staffs,
ST13 5DN

Existing Conditions
Floor Plans and Elevations

Date	Sheet	Scale
February 2025	A1	1:100
Dwg No	Rev.	Drawn
2025-2973-01	-	NAW



10 Cawdry Buildings, Fountain Street, Leek, ST13 6JP
Telephone: 01538 386002
E-mail: info@sammonsltd.co.uk
Web: www.sammonsltd.co.uk

This drawing is copyright.
All dimensions must be checked prior to commencement.