

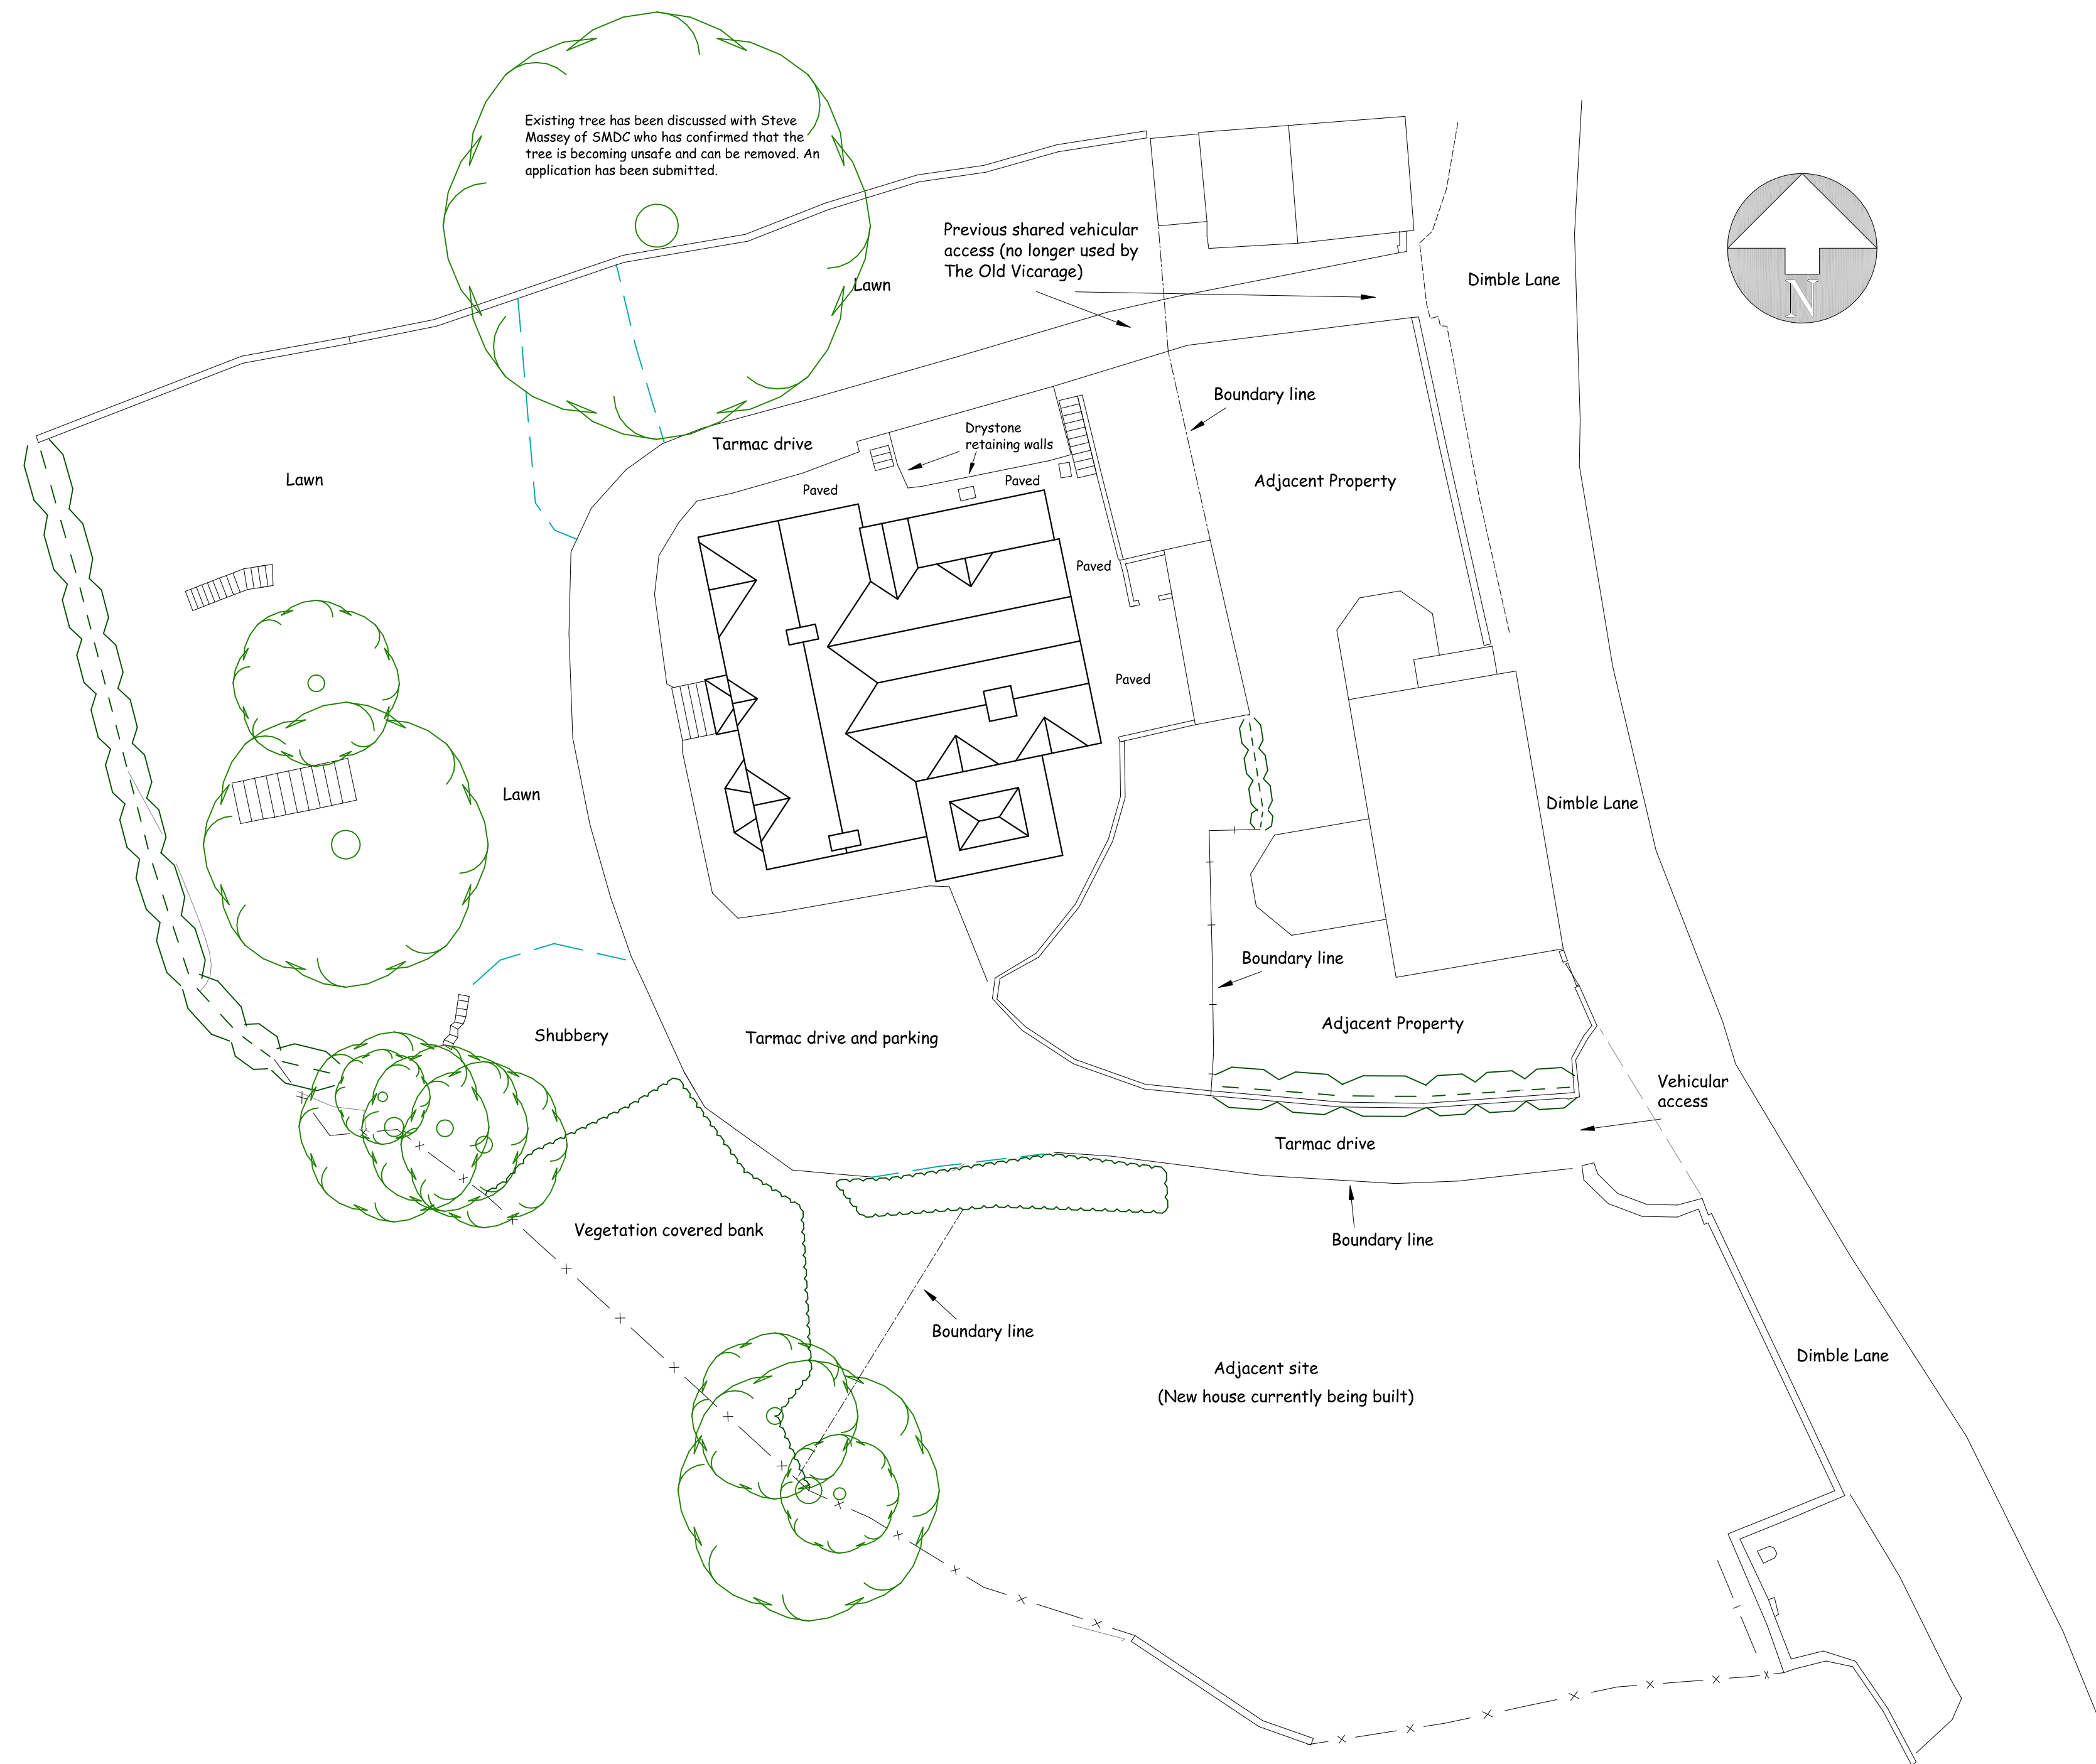


 

EXISTING SITE PLAN (Scale 1/200)

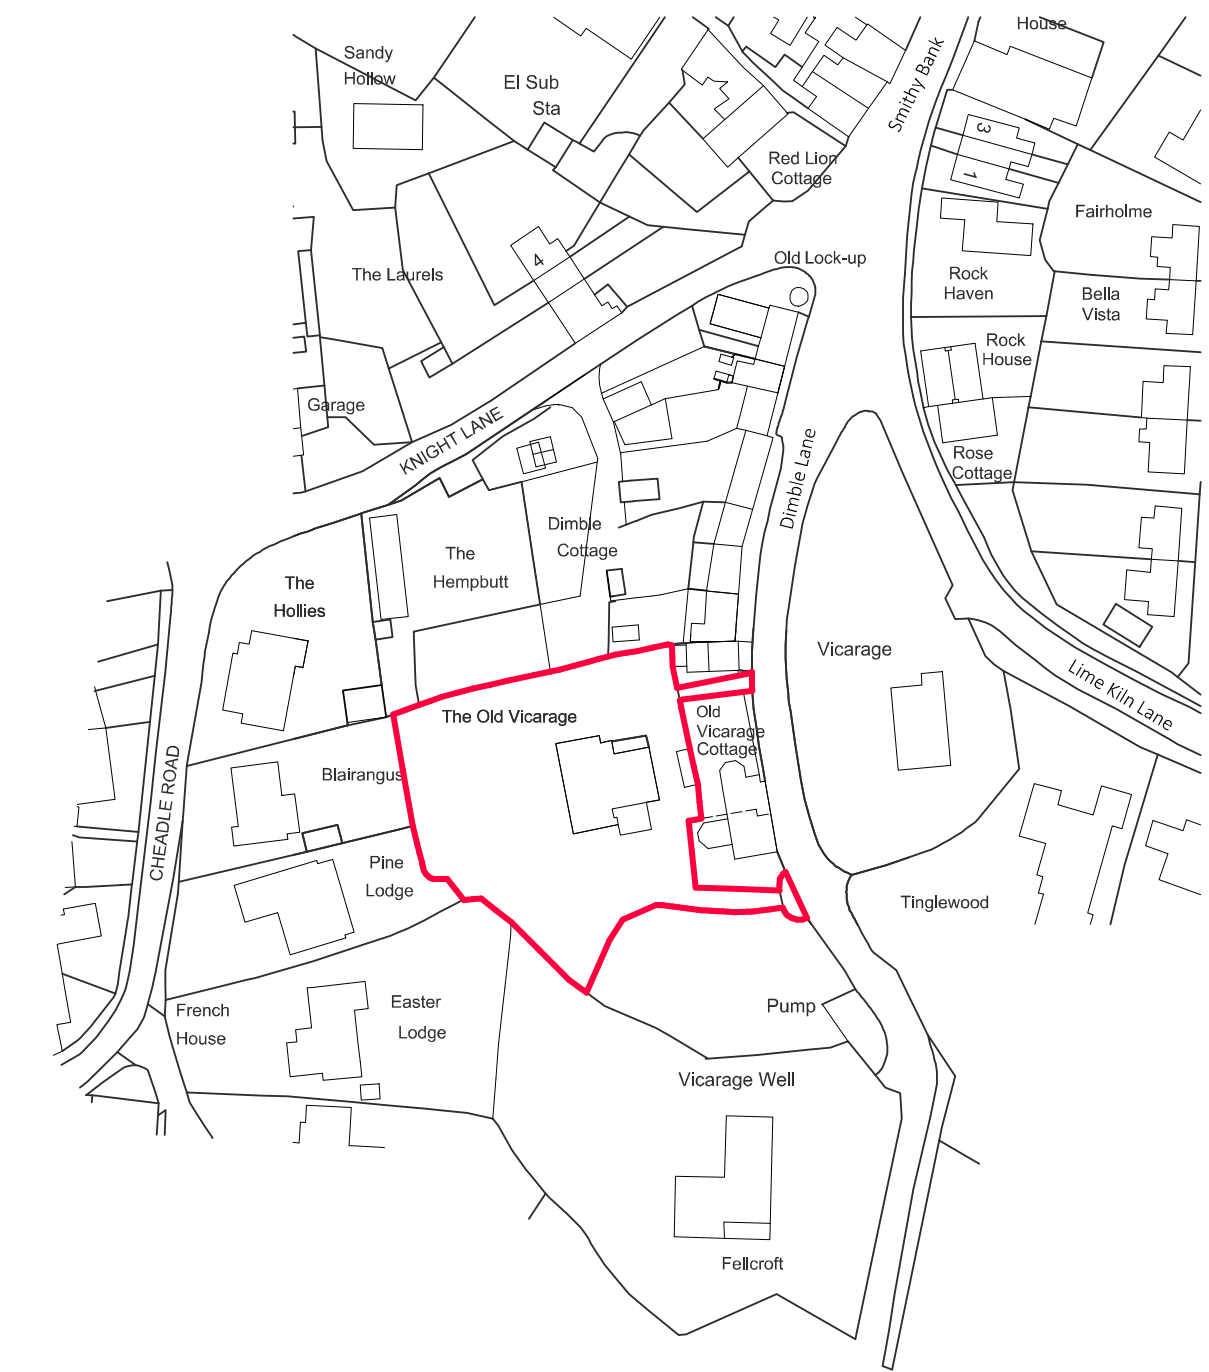

LOCATION PLAN Scale 1/1250

Nigel Forrester MCIOD
Building Design Services

ILETT HOUSE, SMITHY BANK, ALTON, STAFFS, ST10 4AD
TEL 01538 702164
www.nigelforrester.co.uk www.sap-calc.co.uk

CLIENT

Mr I & Mrs H Tate

PROJECT

Proposed extension to form Living Kitchen
at
The Old Vicarage
Dimble Lane
Alton
Staffordshire
ST10 4BL

DRAWING NUMBER 25/706/05

Location & existing site plan

SCALES 1/200 & 1/1250 @ A1