


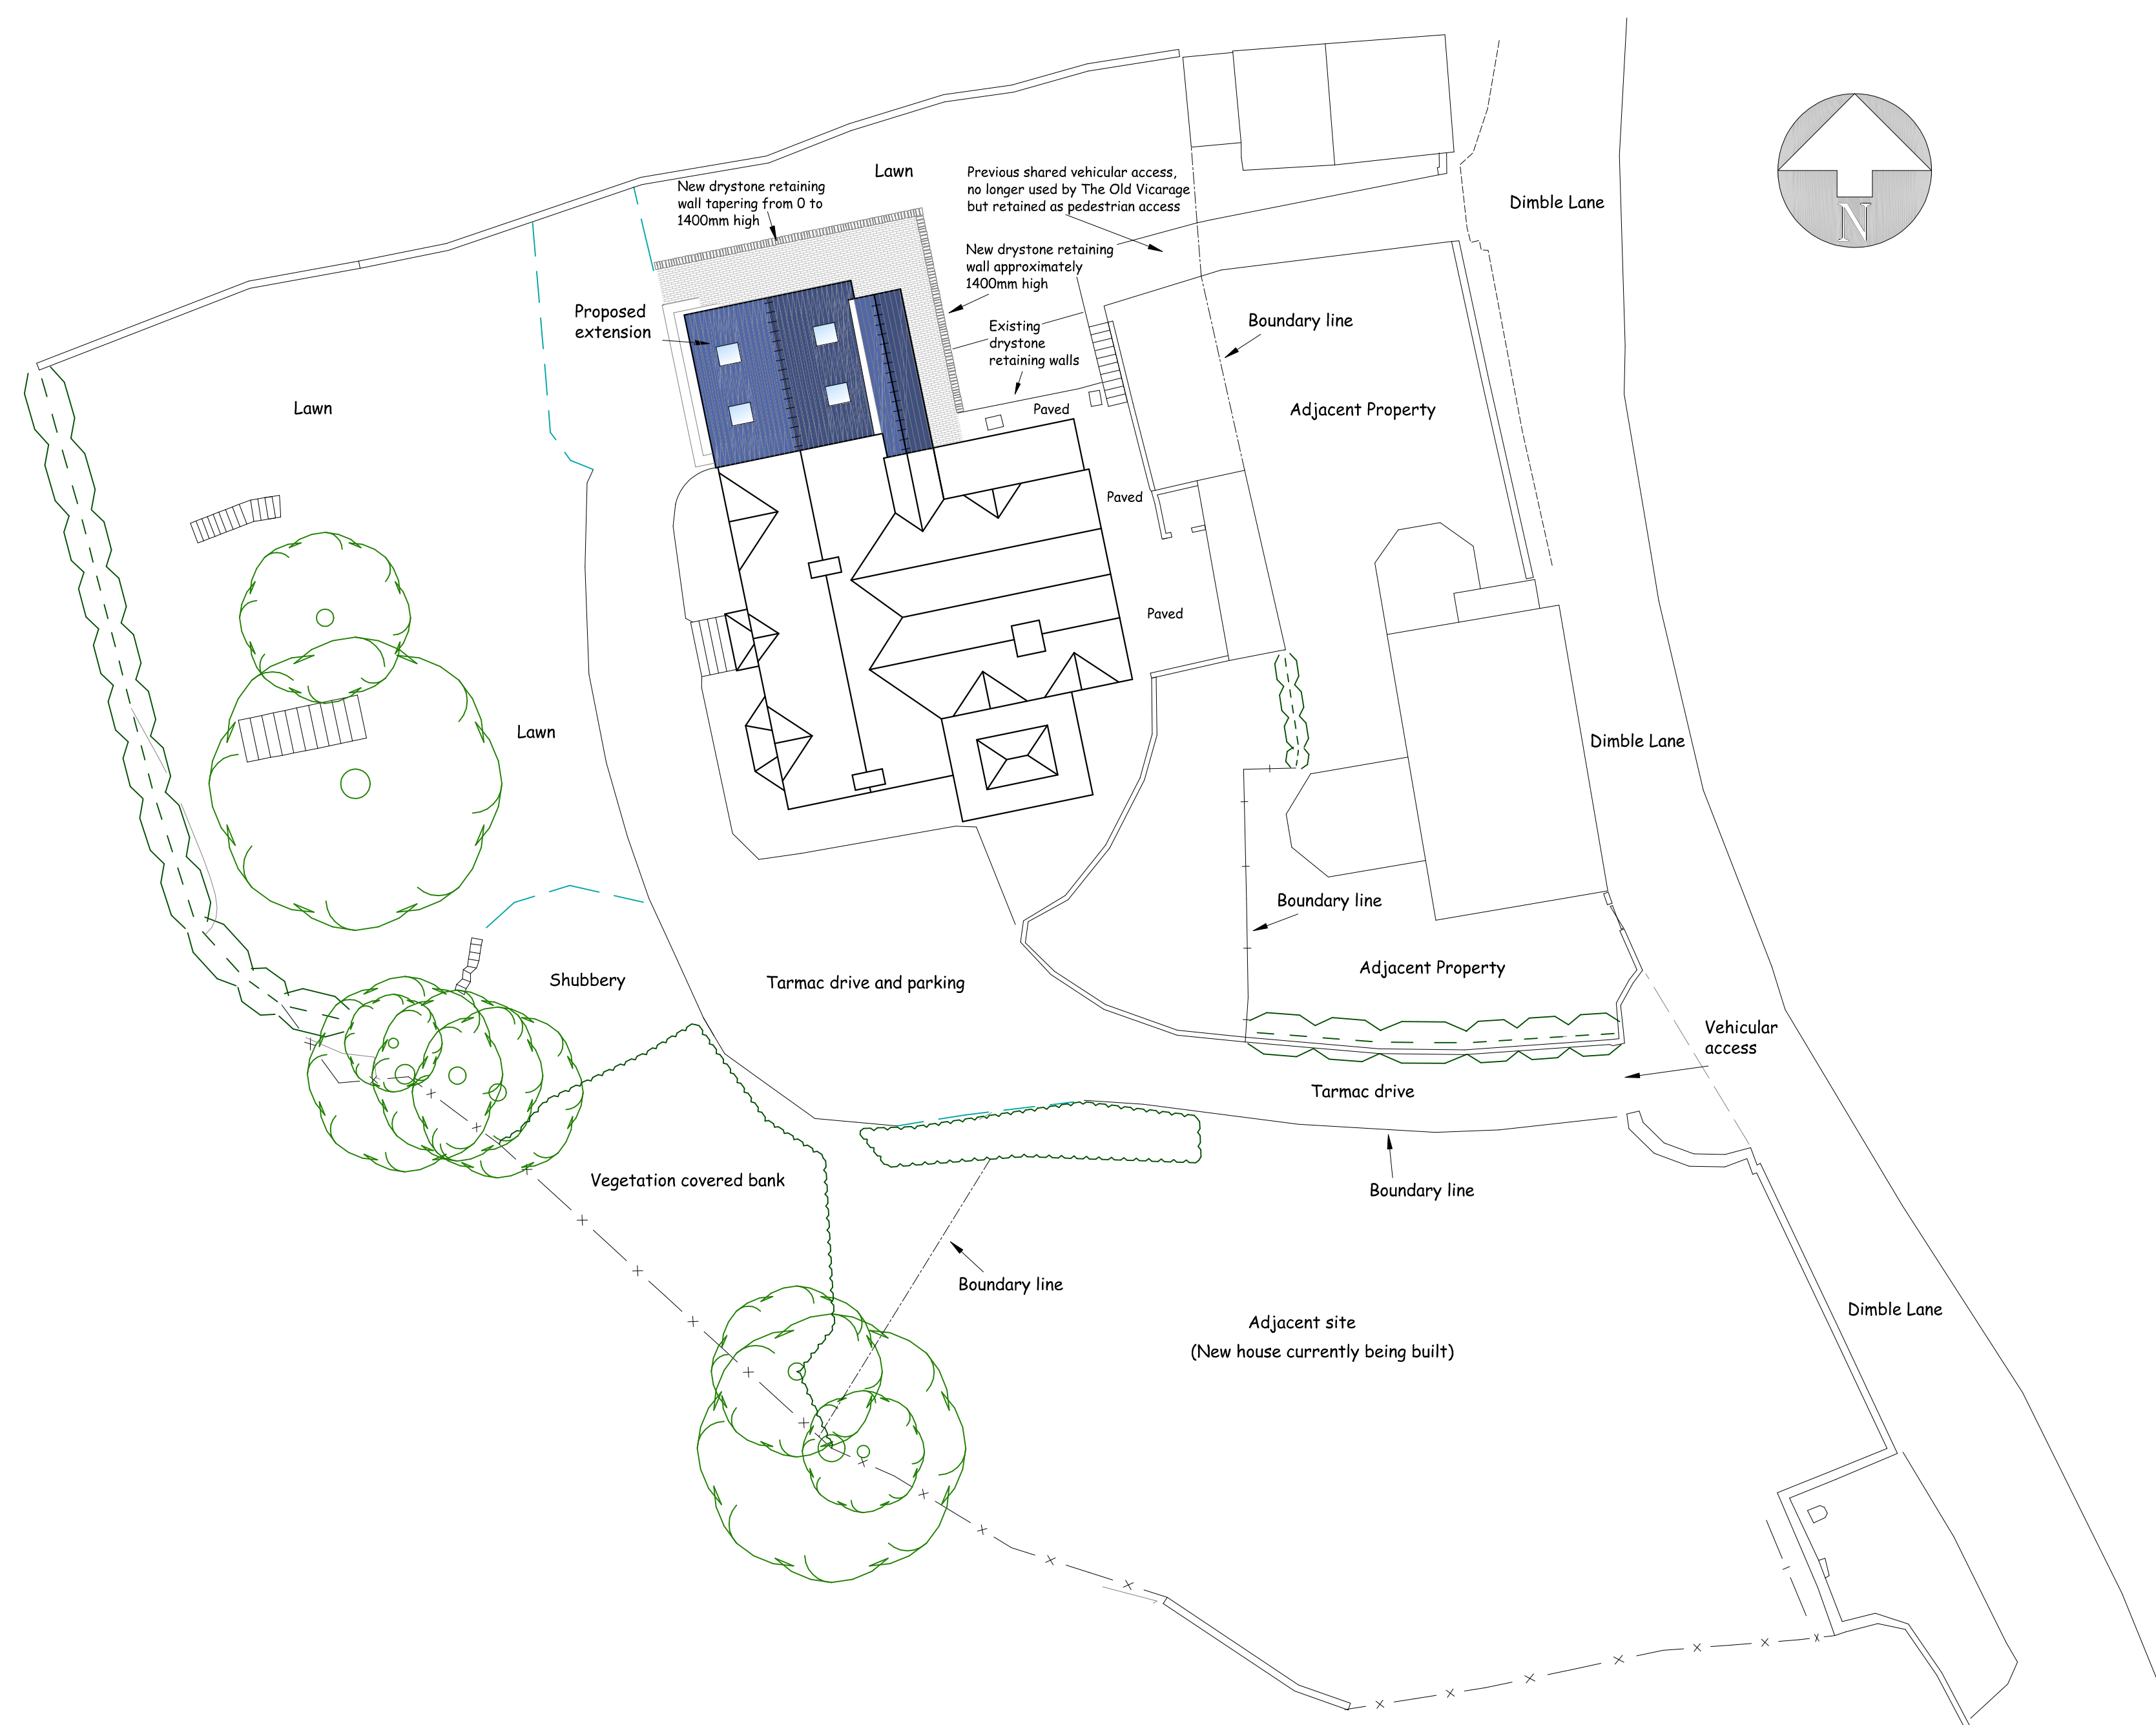

PROPOSED SITE PLAN (Scale 1/200)



ILETT HOUSE, SMITHY BANK, ALTON, STAFFS, ST10 4AD
TEL 01538 702164

www.nigelforrester.co.uk www.sap-calc.co.uk

CLIENT

Mr I & Mrs H Tate

PROJECT

Proposed extension to form Living Kitchen
at
The Old Vicarage
Dimble Lane
Alton
Staffordshire
ST10 4BL

DRAWING NUMBER 25/706/06

Proposed site plan

SCALES 1/200 @ A1