




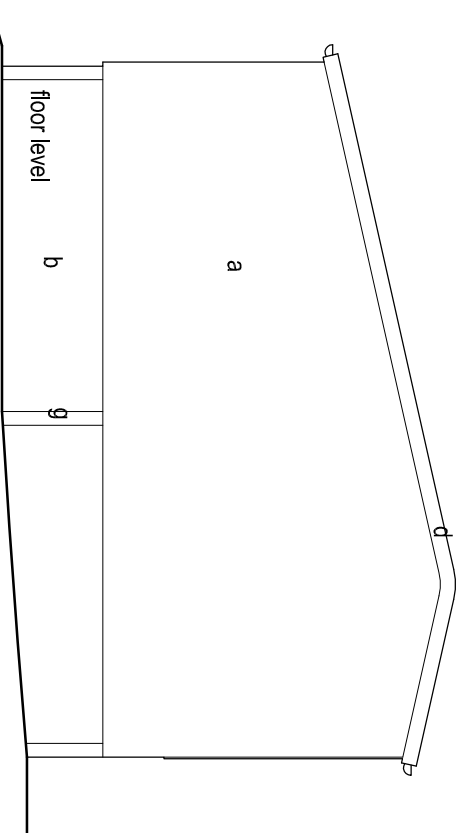


END ELEVATION (N)

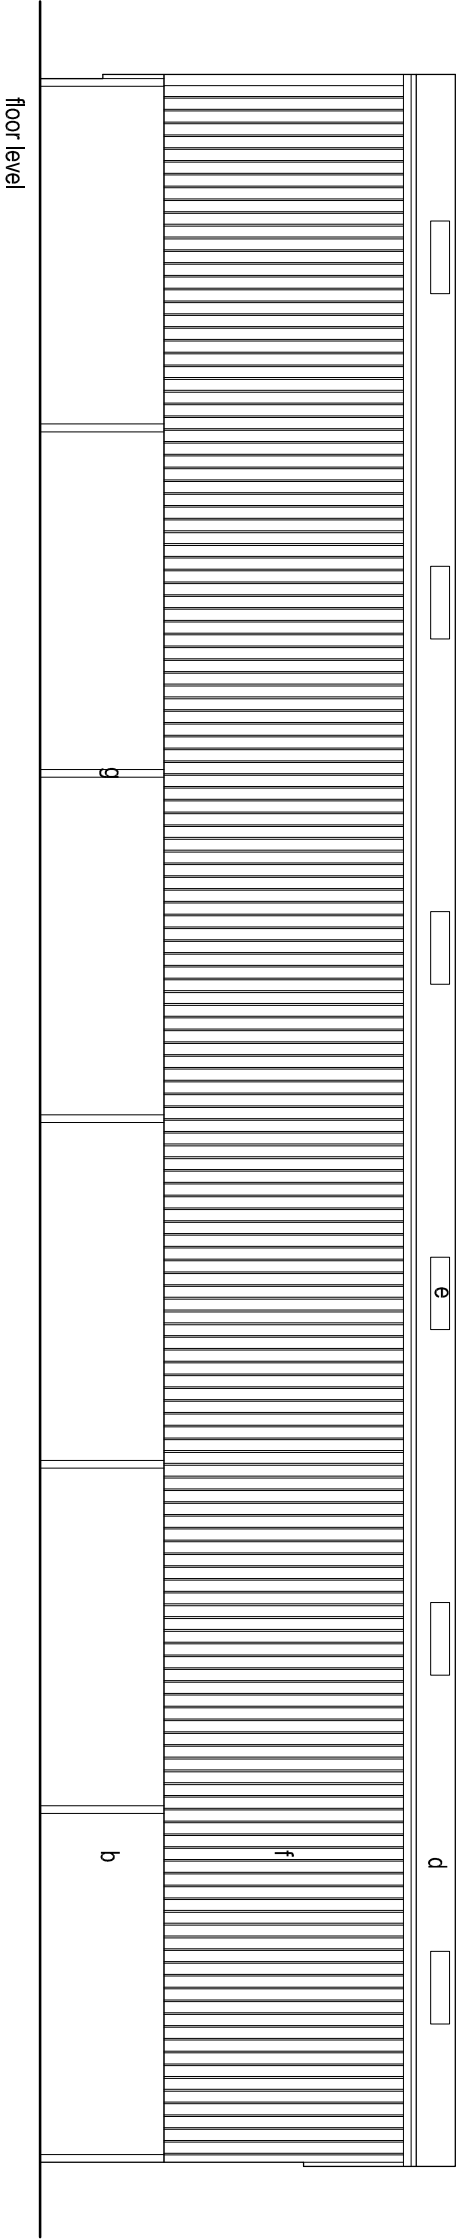

REAR ELEVATION

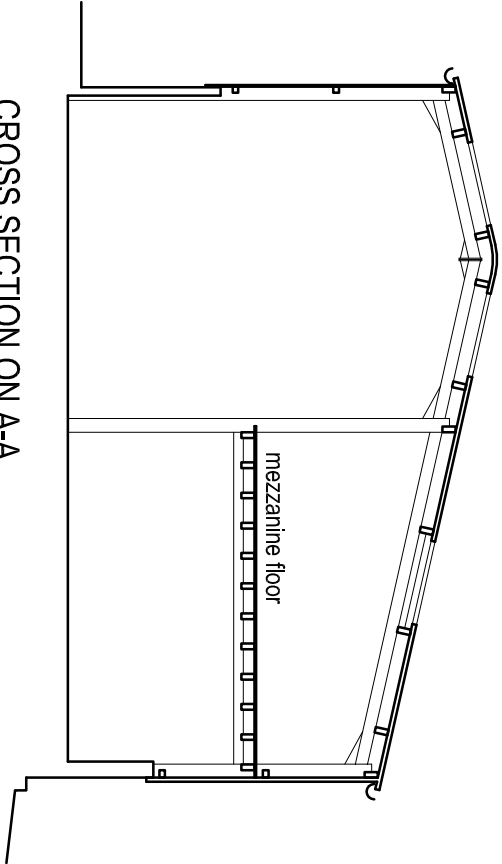


CROSS SECTION ON A-A

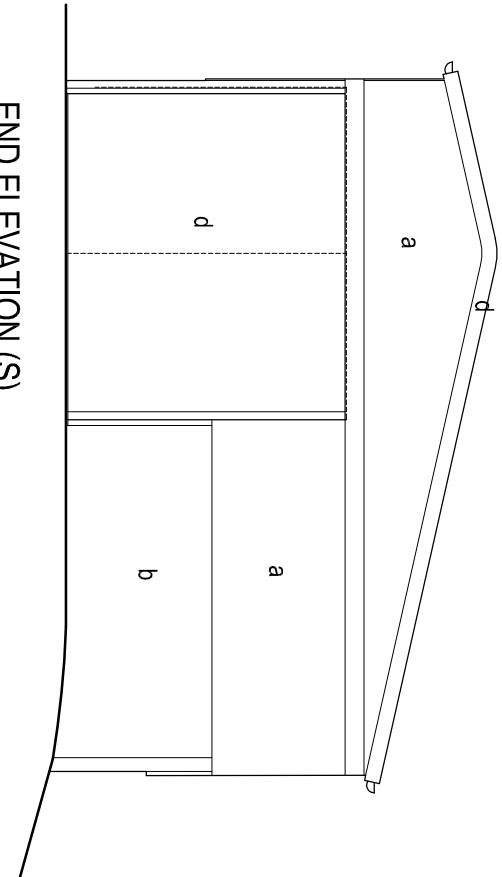

END ELEVATION (S)

- EXTERNAL MATERIALS KEY
- a profiled metal cladding
 - b concrete block
 - c profiled fibre cement sheeting
 - d metal clad sliding doors
 - e rooflights
 - f hit and miss timber boarding
 - g painted steel stanchions

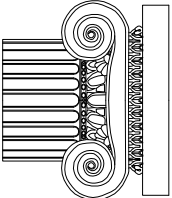

job Barnes Lea Farm, Rushton Spencer Barn Conversion to Dwelling							
title Elevations and Section as Existing				Building and Design Consultants Ryecroft Farm, Rushton Spencer, Macclesfield, SK11 0RP t 01260 546944 e ian@ianankers.co.uk w www.ianankers.co.uk			
date 17.03.22	scale 1/100 @ A3	drawn by ..	dwg. no. BLF5-04	rev. .			