




Number	Description	Date
A	Removal of lean to and re design for option 2	19-10-16 JAM
B	Additional external stairs & Topo detail	23-11-16 JAM
C	Scheme redesign	26-05-17 JAM
D	Amendment to WC / Utility position Dimention in bedroom Utility window	06-06-17 JAM
E	Amendment to scheme to comply with Class Q rules	26-07-17 JAM
F	Amendment to scheme to comply with Class Q rules & meeting amendments	19-09-17 JAM
G	Amendment to fenestration	05-01-18 MC

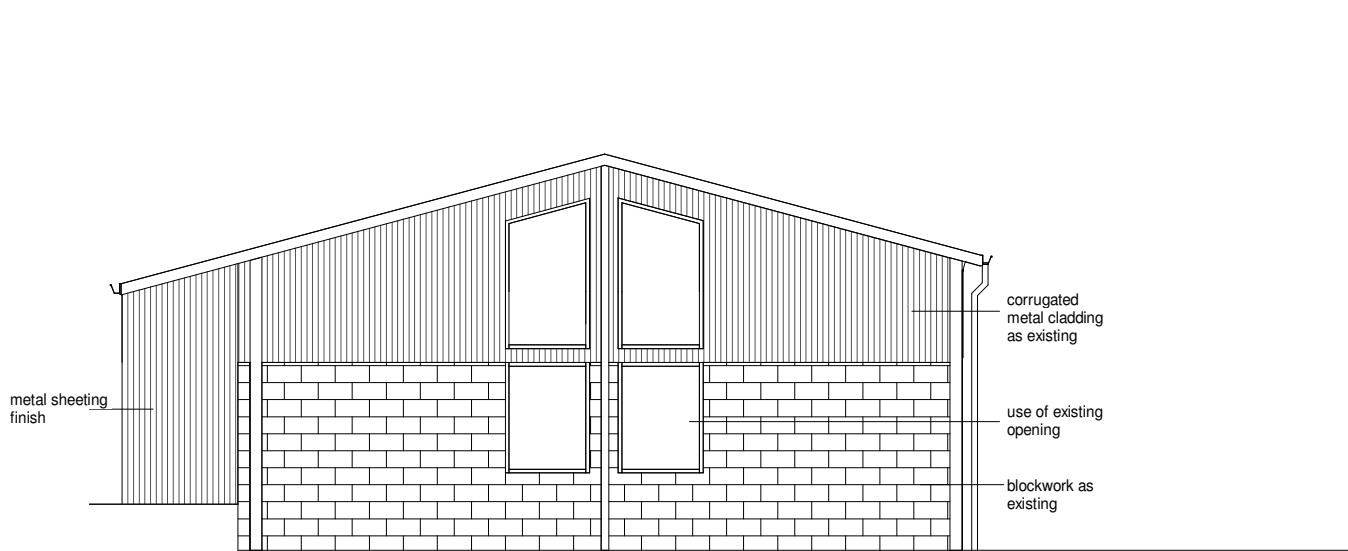


North - West Elevation as Proposed
1 : 100

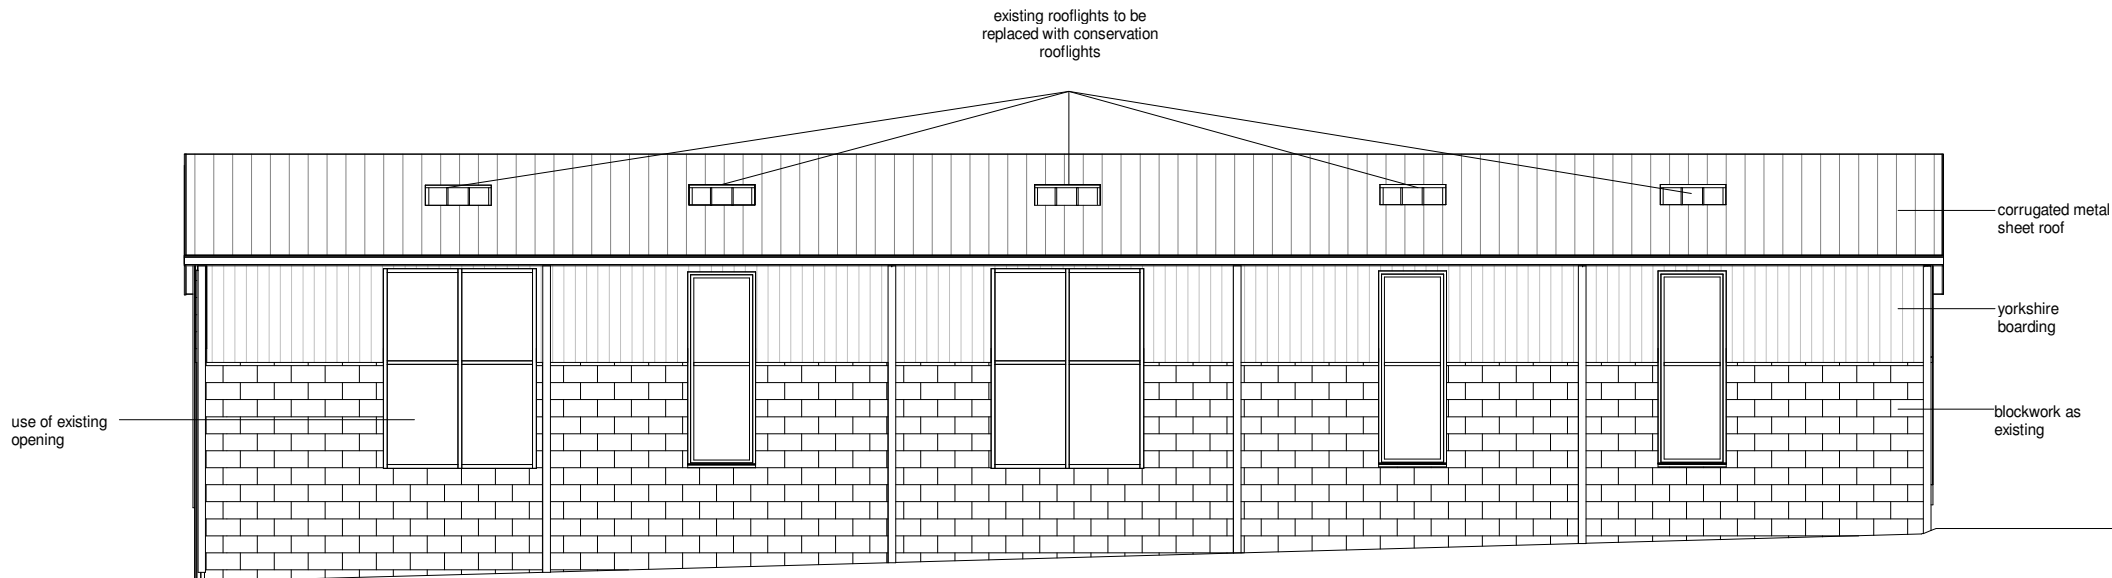


South - West Elevation as Proposed
1 : 100

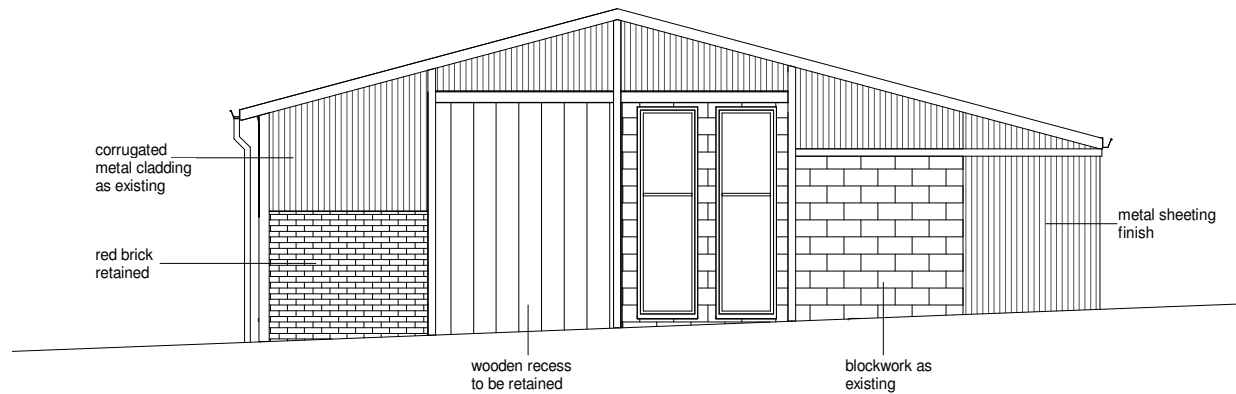

South- East Elevation as Proposed
1 : 100

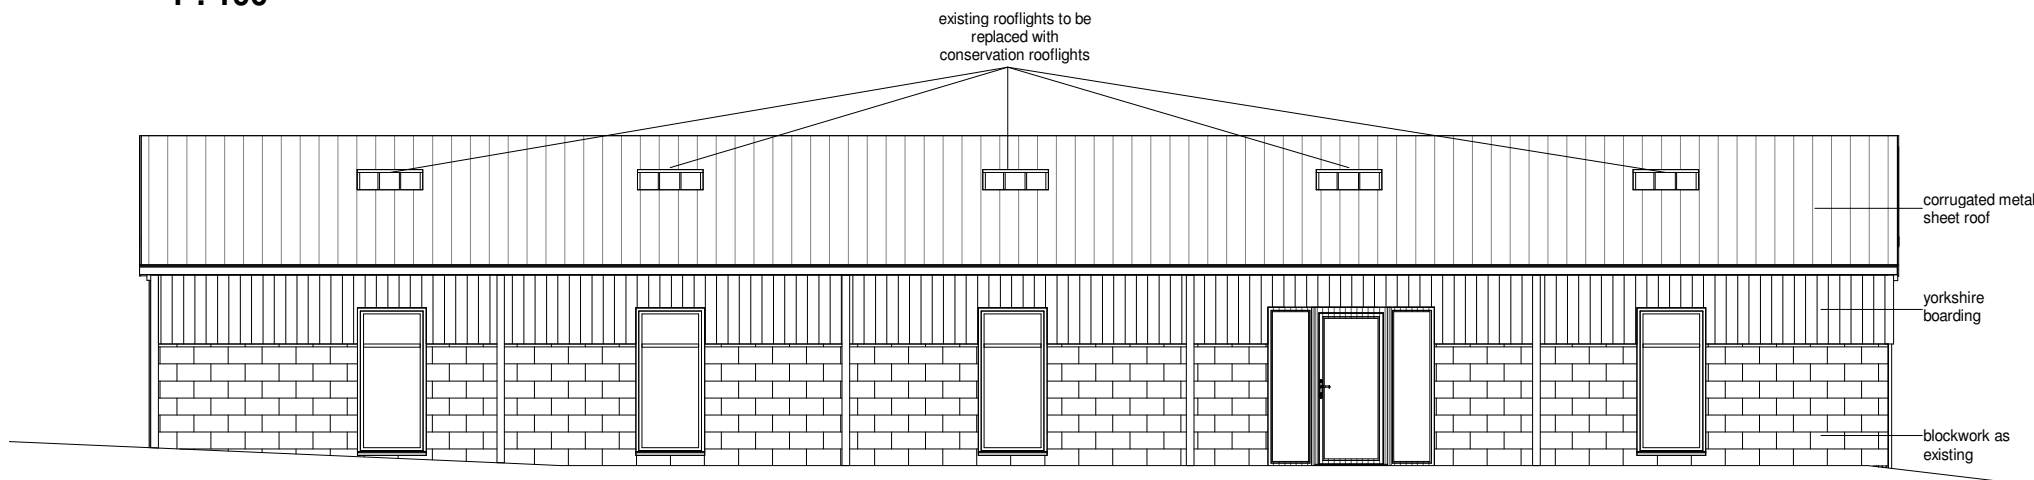

North - East Elevation as Proposed
1 : 100

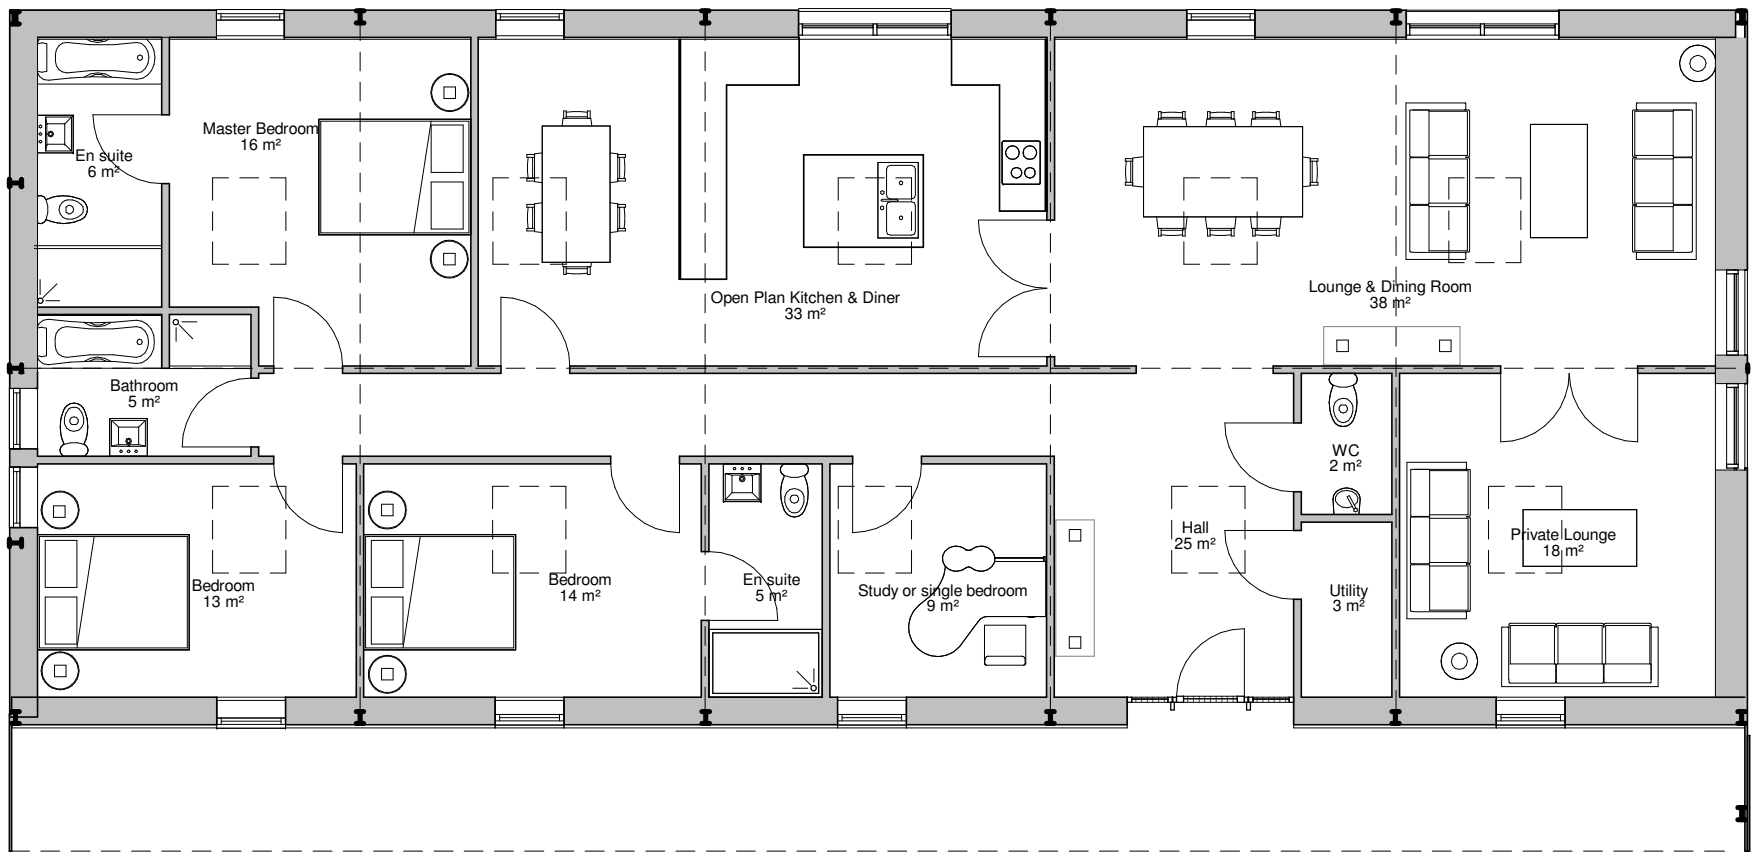

Ground Floor as Proposed
1 : 100



West Elevation - Visual
All external material colours are indicative

Total Floor Area - 224m²



Second Floor, Suite 3
Woburn House
Vernon Gate
Derby
DE1 1UL

Tel: 01332 347 371
Fax: 01332 347 555
E-mail:
info@planningdesign.co.uk

CLIENT:
Mr & Mrs M Mellor

STATUS:
PLANNING

PROJECT DESCRIPTION:
Class Q conversion at Hayes Gate Farm, Star Road, Oakamoor,
Stoke-on-Trent, ST10 3BN

DRAWING TITLE:
Plans as Proposed

DRAWN BY:
JAM

CHECKED BY:
MB

DRAWING NUMBER:
005

REVISION:
G

SCALE:
1 : 100 @A2

DATE:
October 2016

DRAWING REF:
1565 -005G

© COPYRIGHT EXISTS ON THE DESIGNS AND INFORMATION SHOWN ON THIS DRAWING :
The Contractor must verify all dimensions on site before making shop drawings
or commencing work of any kind. No dimensions to be scaled from this drawings.
Architect to be notified of any discrepancies in dimensions immediately