



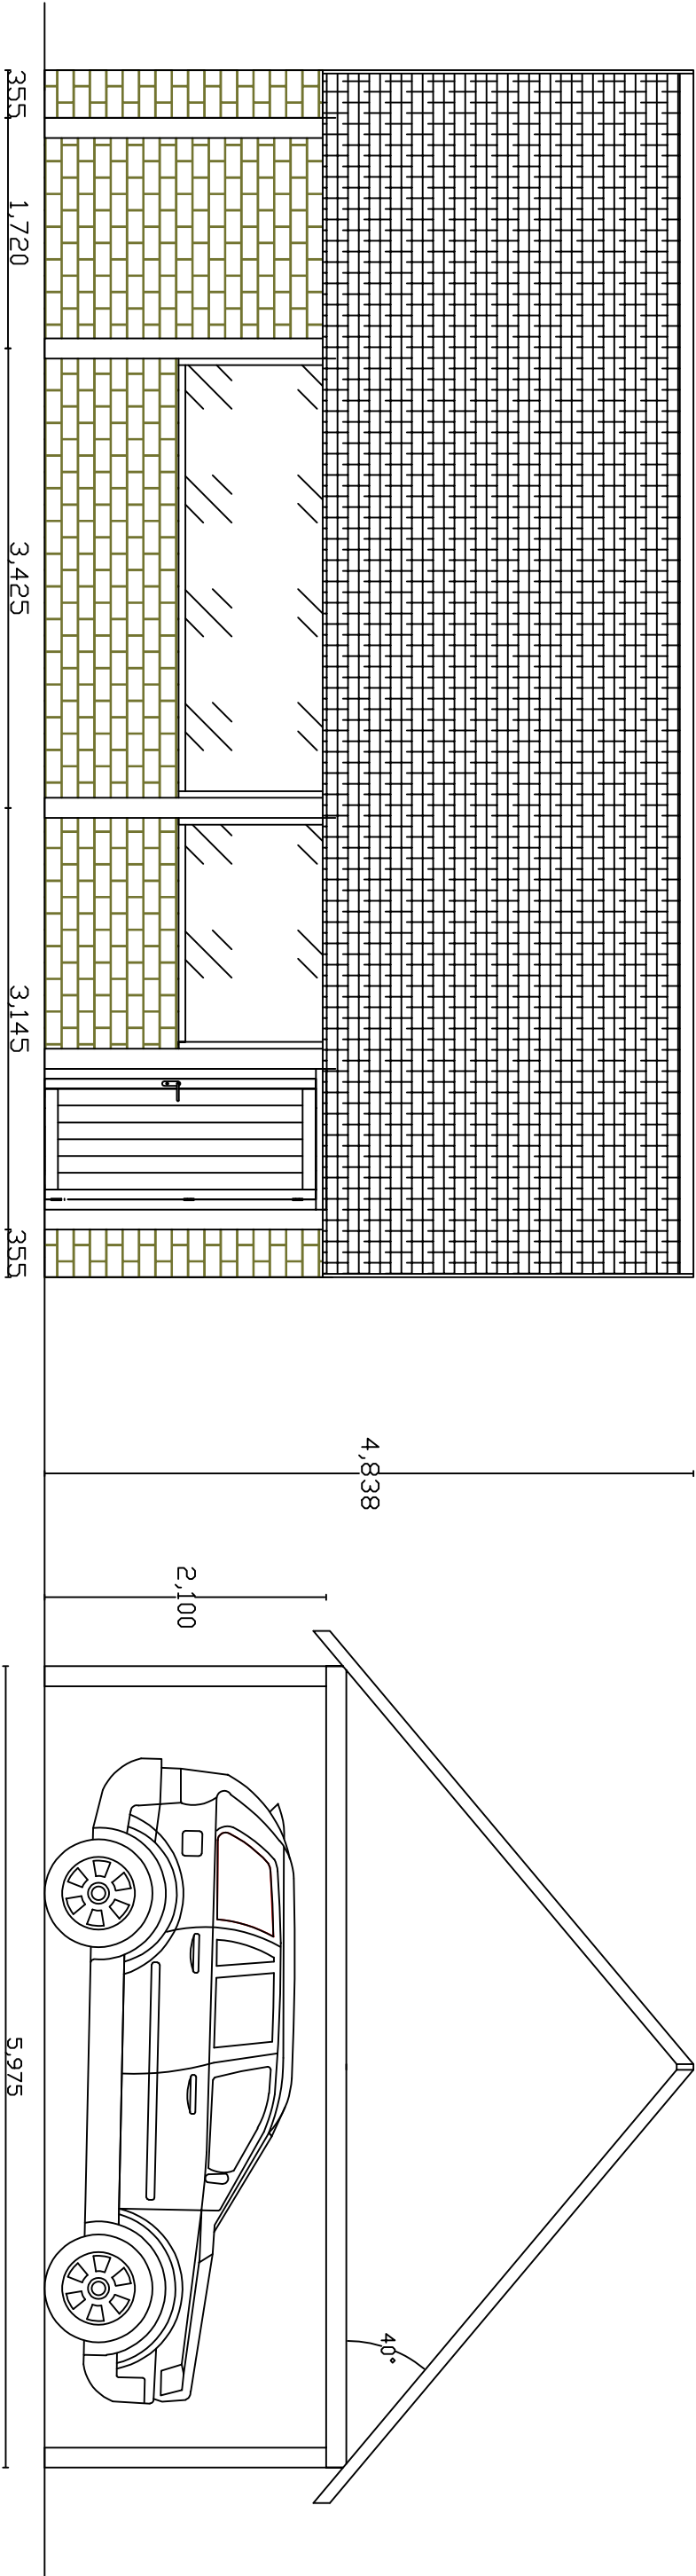

Rear elevation


Section

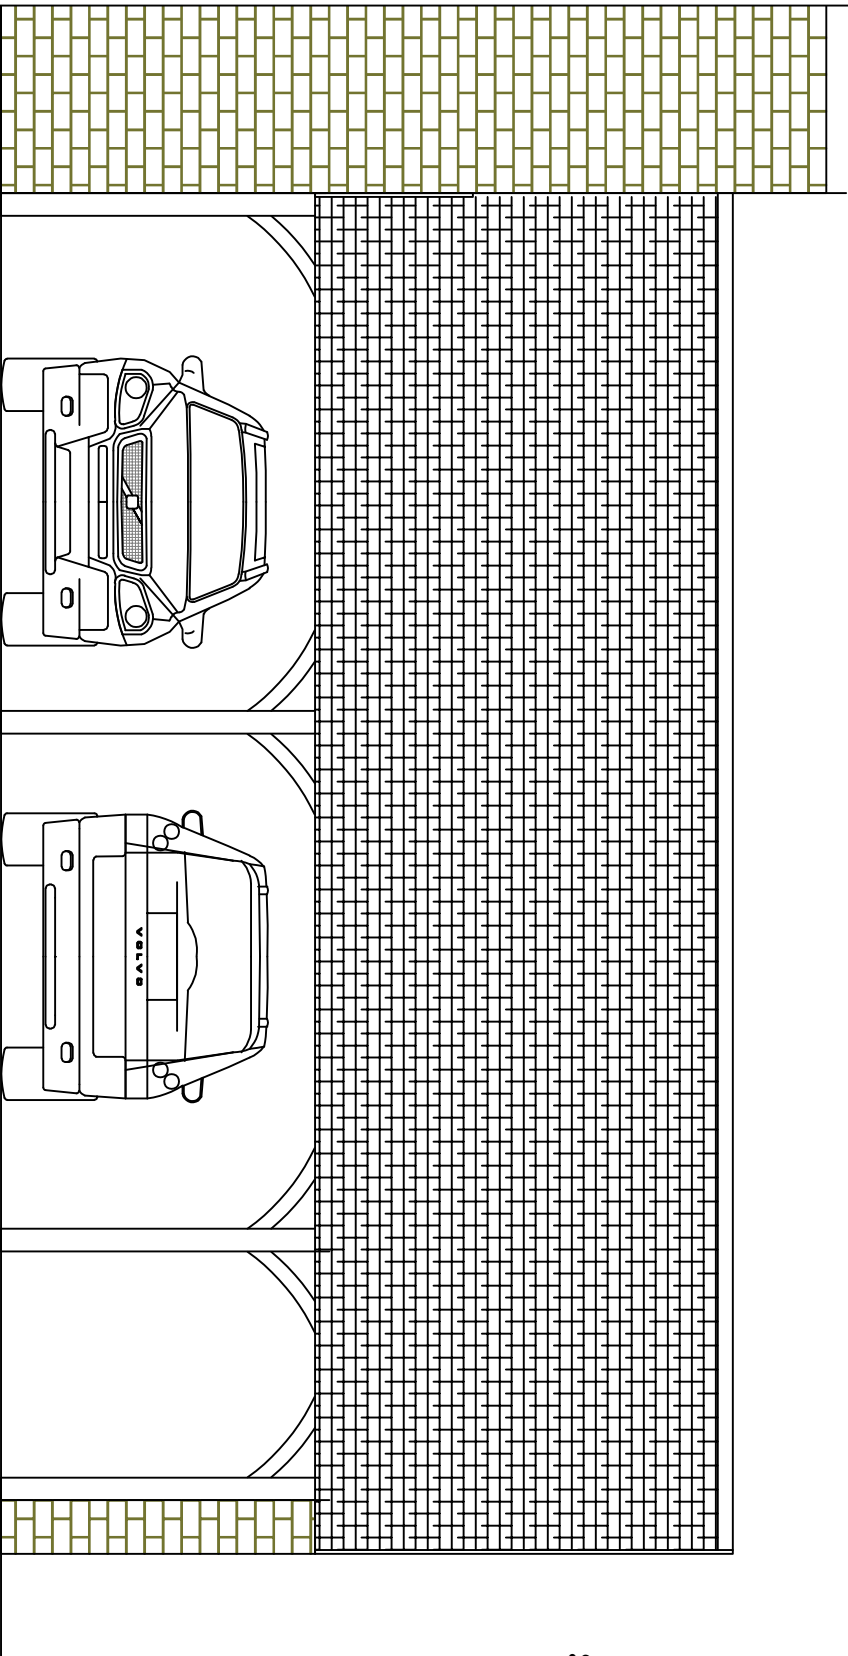

Front elevation

gable end

Dom and Jackie Hill
Oak framed structure
145mm² oak
Redwood rafters
clay tile roof roof @ 40° pitch,
Brick to match existing house to
rear and sides

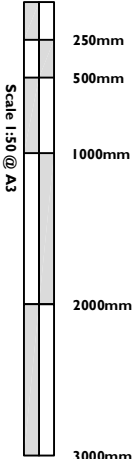

Drawing Number: HILL001		Status: approval	Revision:	Rev A: 27.12.23 mods to rear elevation
Drawing title: Hill - 15 Villa Road, Cheddleton		Tech. manager:	Rev B: 23.6.24 structure to brickwork - pitch to 40°	
Project: Bespoke Structures		General Manager:		
Drawn By: Dom Hill	Date: 18.6.22	Scale: (1:50 when printed at A3)		