


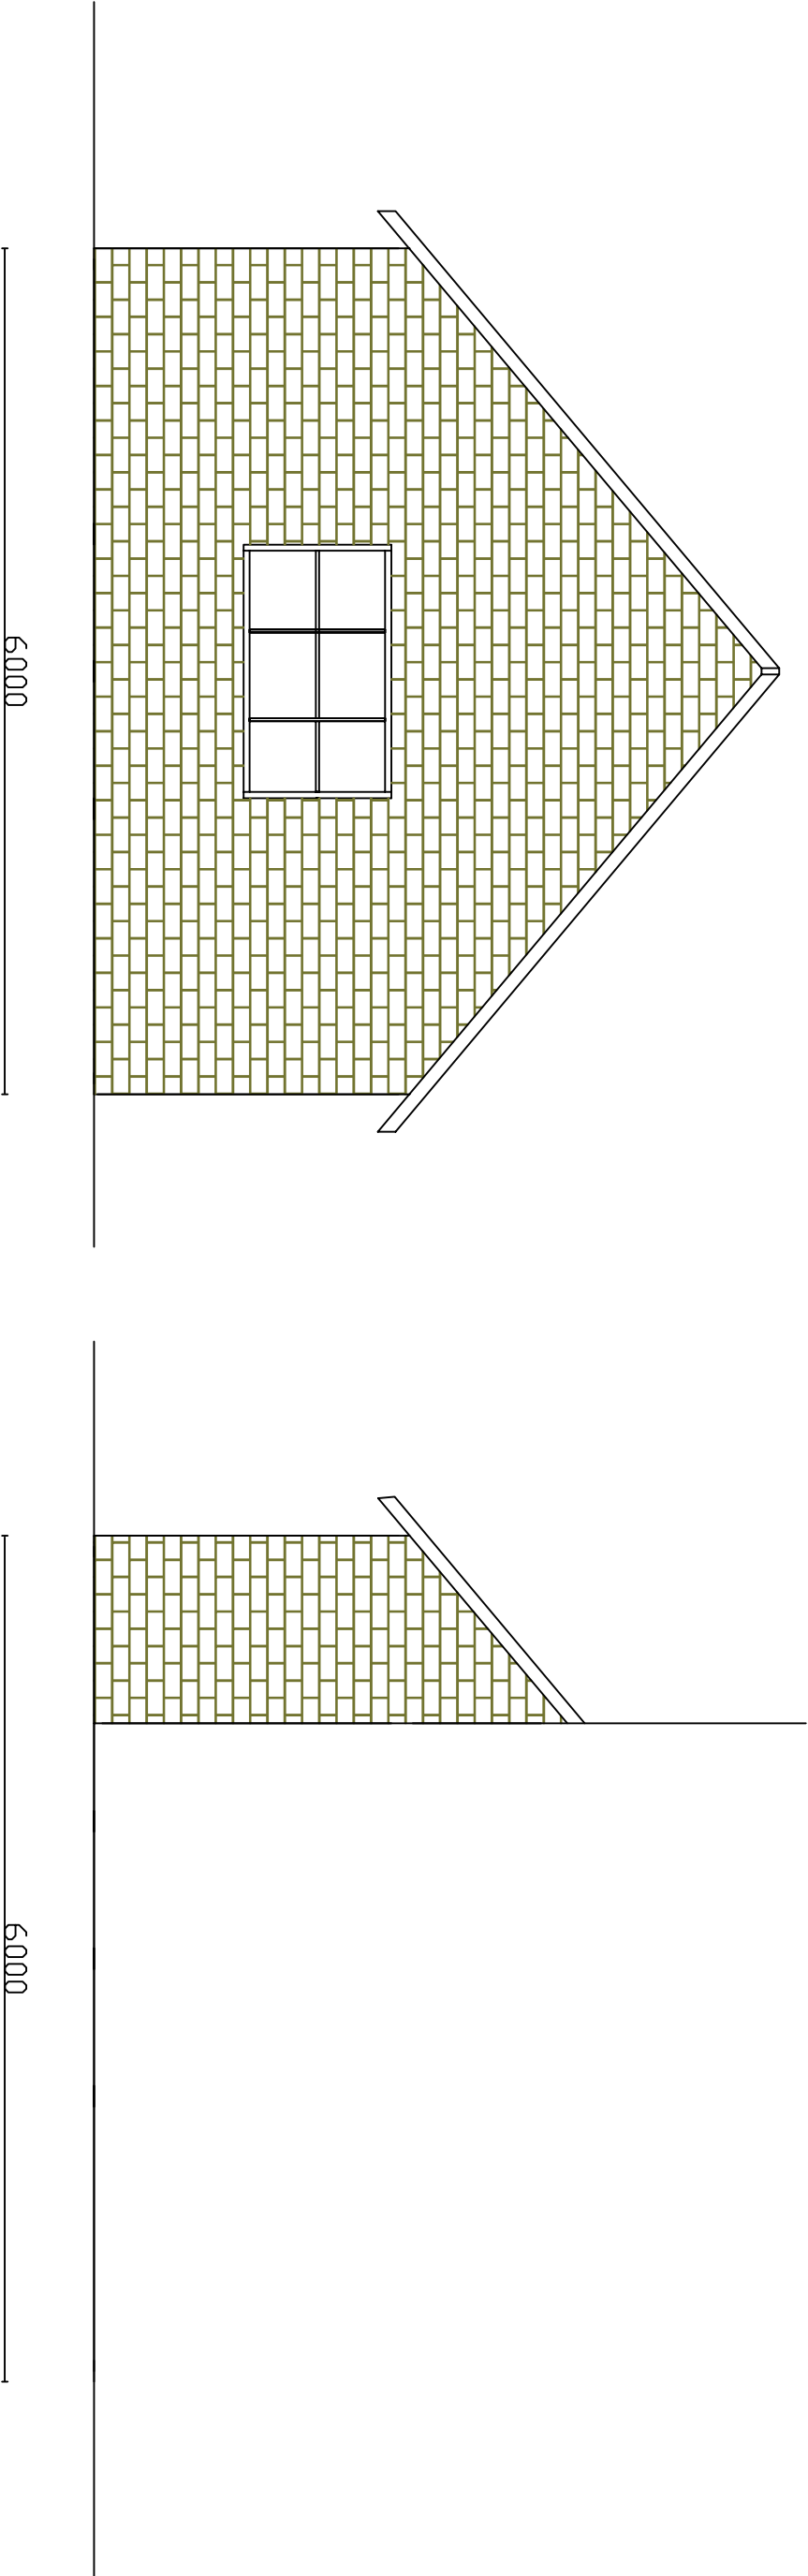

Section

East elevation

Section

West elevation

Drawing Number: HILL007		Status: approval	Revision:	Rev A: 23.6.24 Gable end to brick
Drawing Title: Hill - 15 Villa Road, -Elevations		Tech. manager:		
Project: Bespoke Structures		General Manager:		
Drawn By: Dom Hill	Date: 27.12.23	Scale: (1:50 when printed at A3)		
This design/drawing remains the property of Breeze House Designs Ltd. All rights reserved. Any unauthorised copying will constitute an infringement of copyright. Copyright © Breeze House Ltd.				