




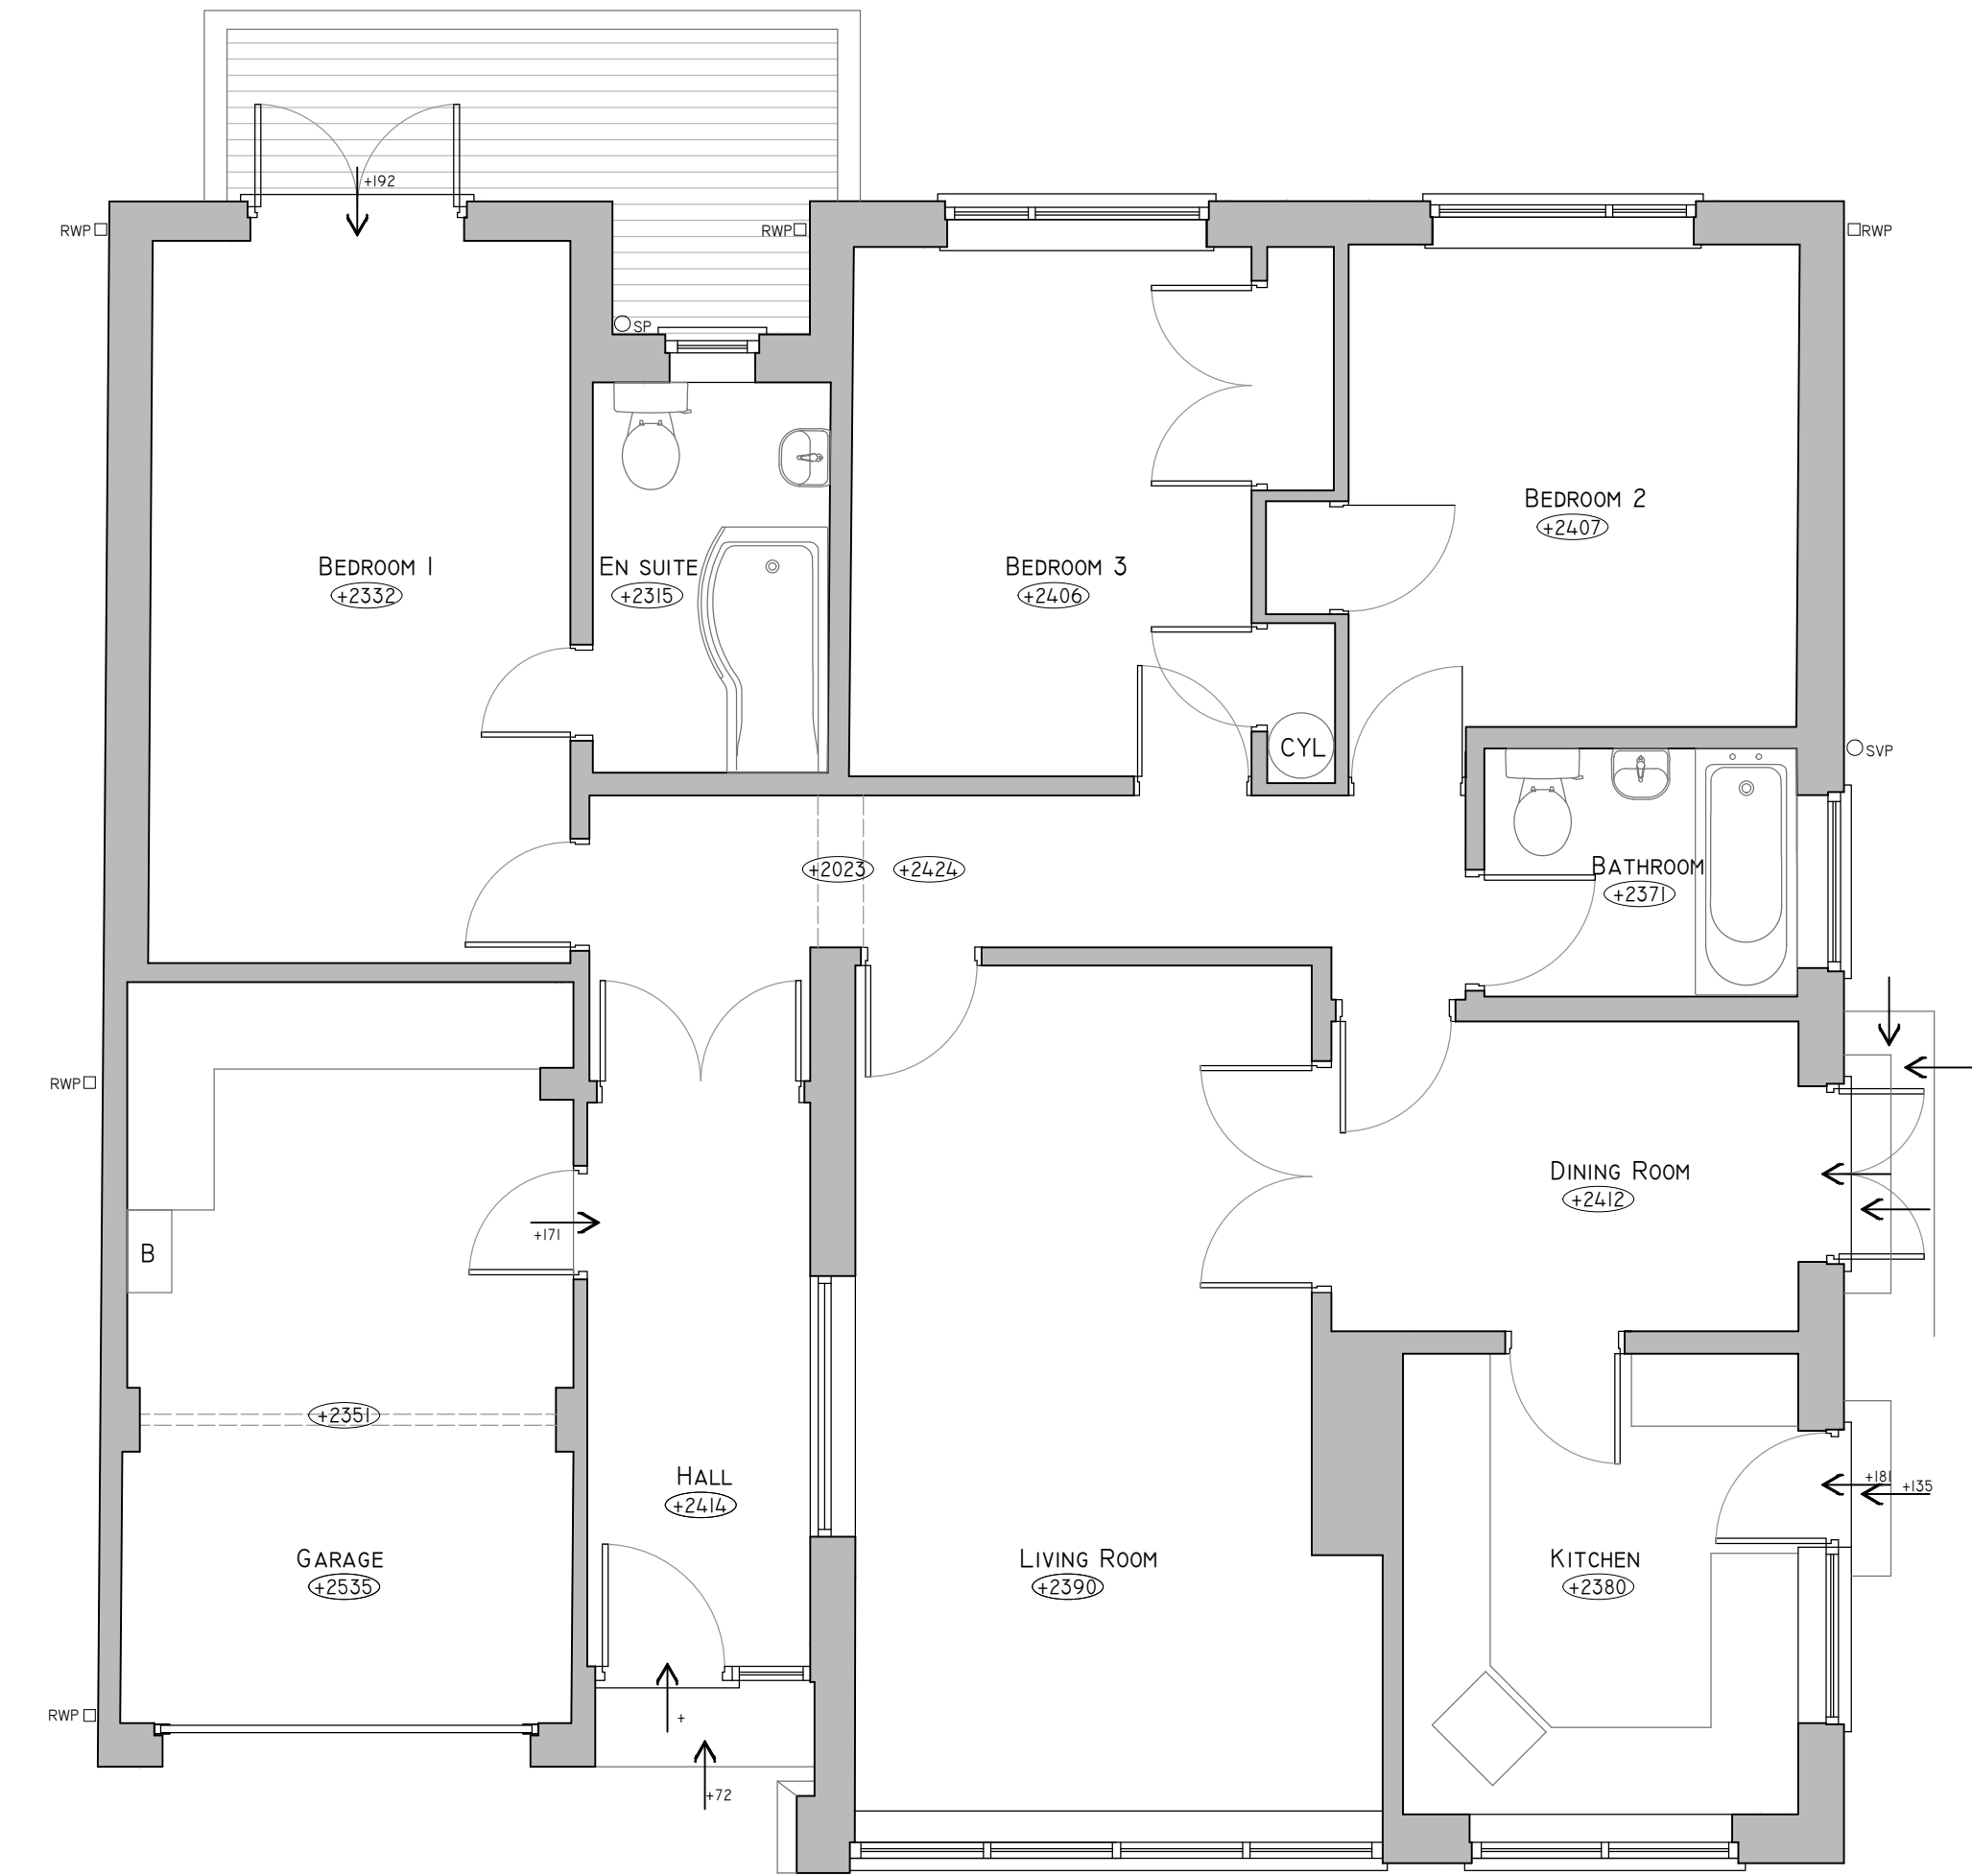


GROUND FLOOR PLAN. SCALE 1:50

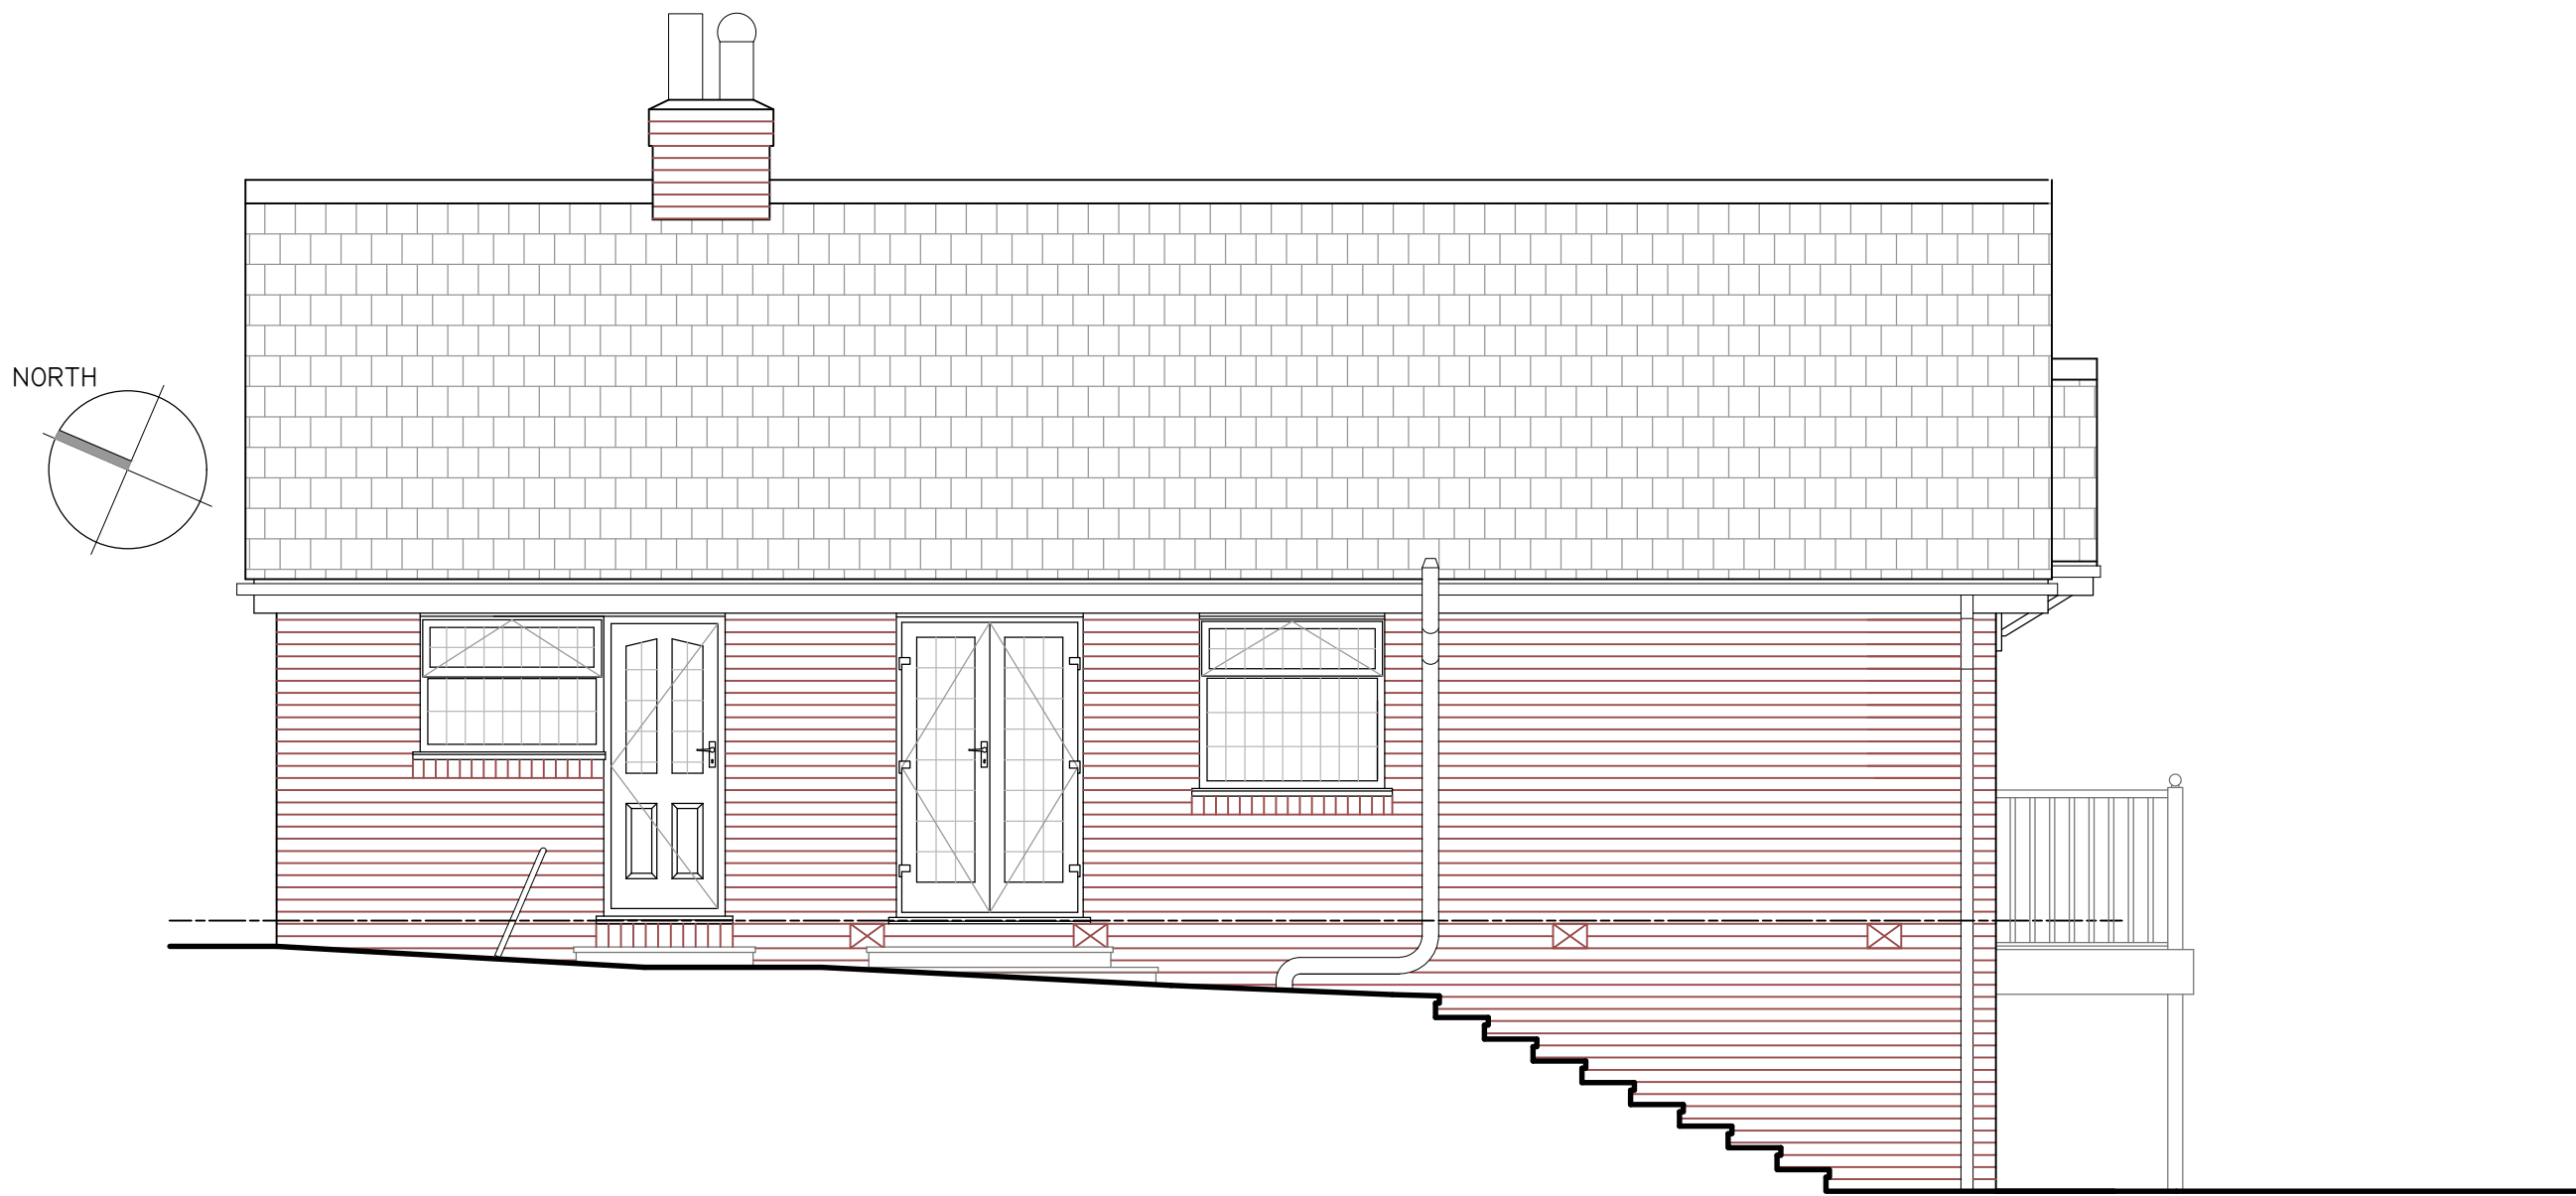

SIDE (SOUTH) ELEVATION. SCALE 1:50

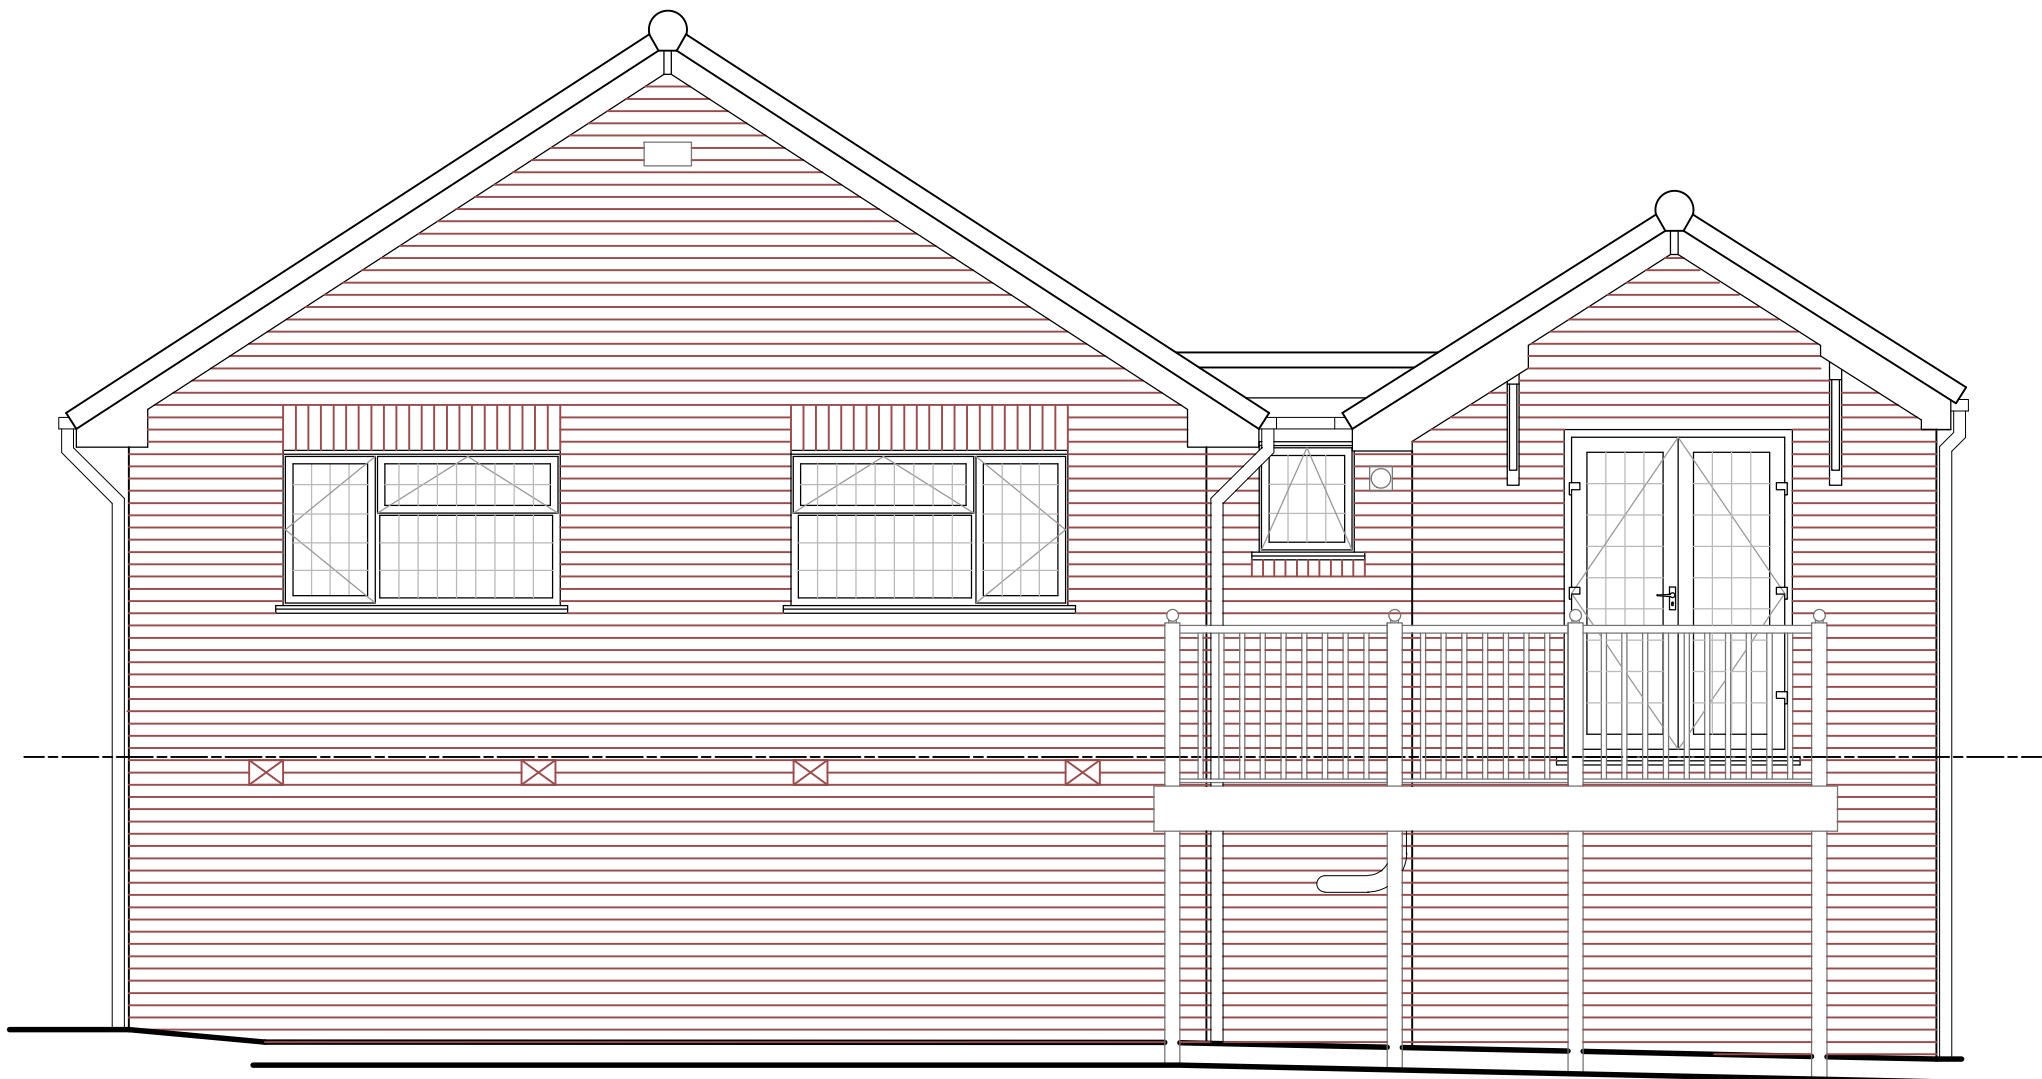


REAR (WEST) ELEVATION. SCALE 1:50

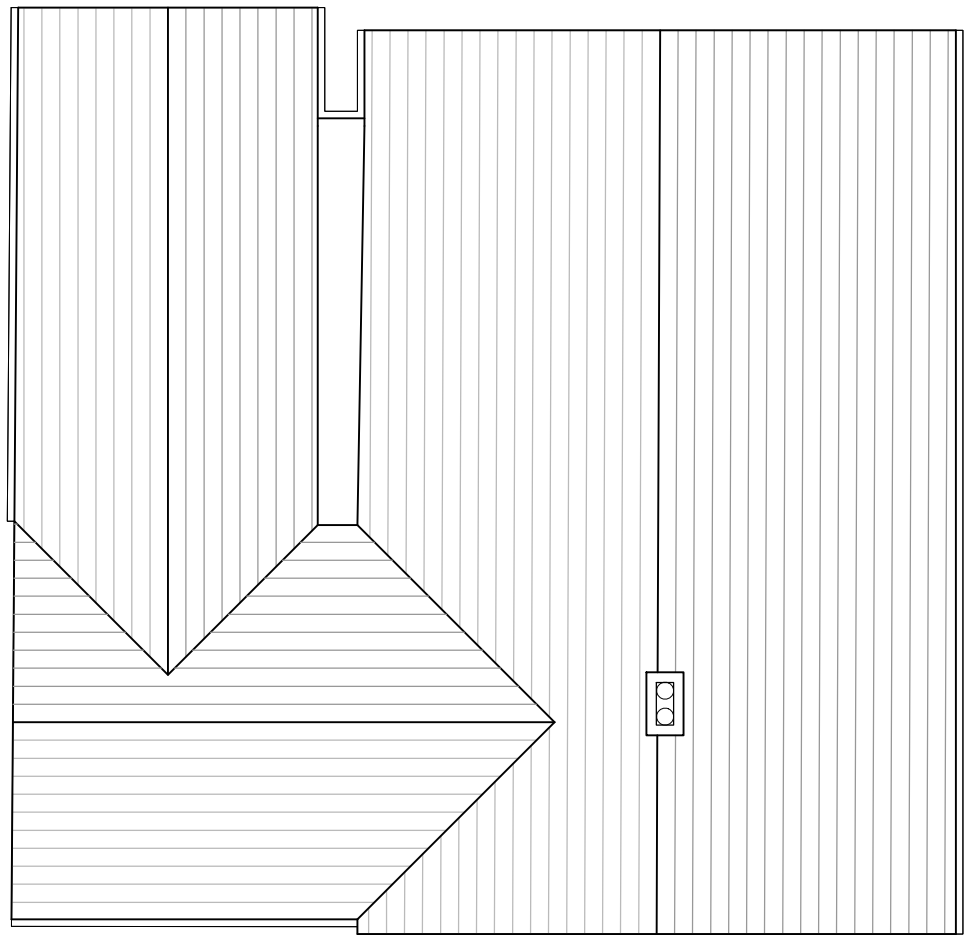


ROOF PLAN. SCALE 1:100




FRONT (EAST) ELEVATION. SCALE 1:50

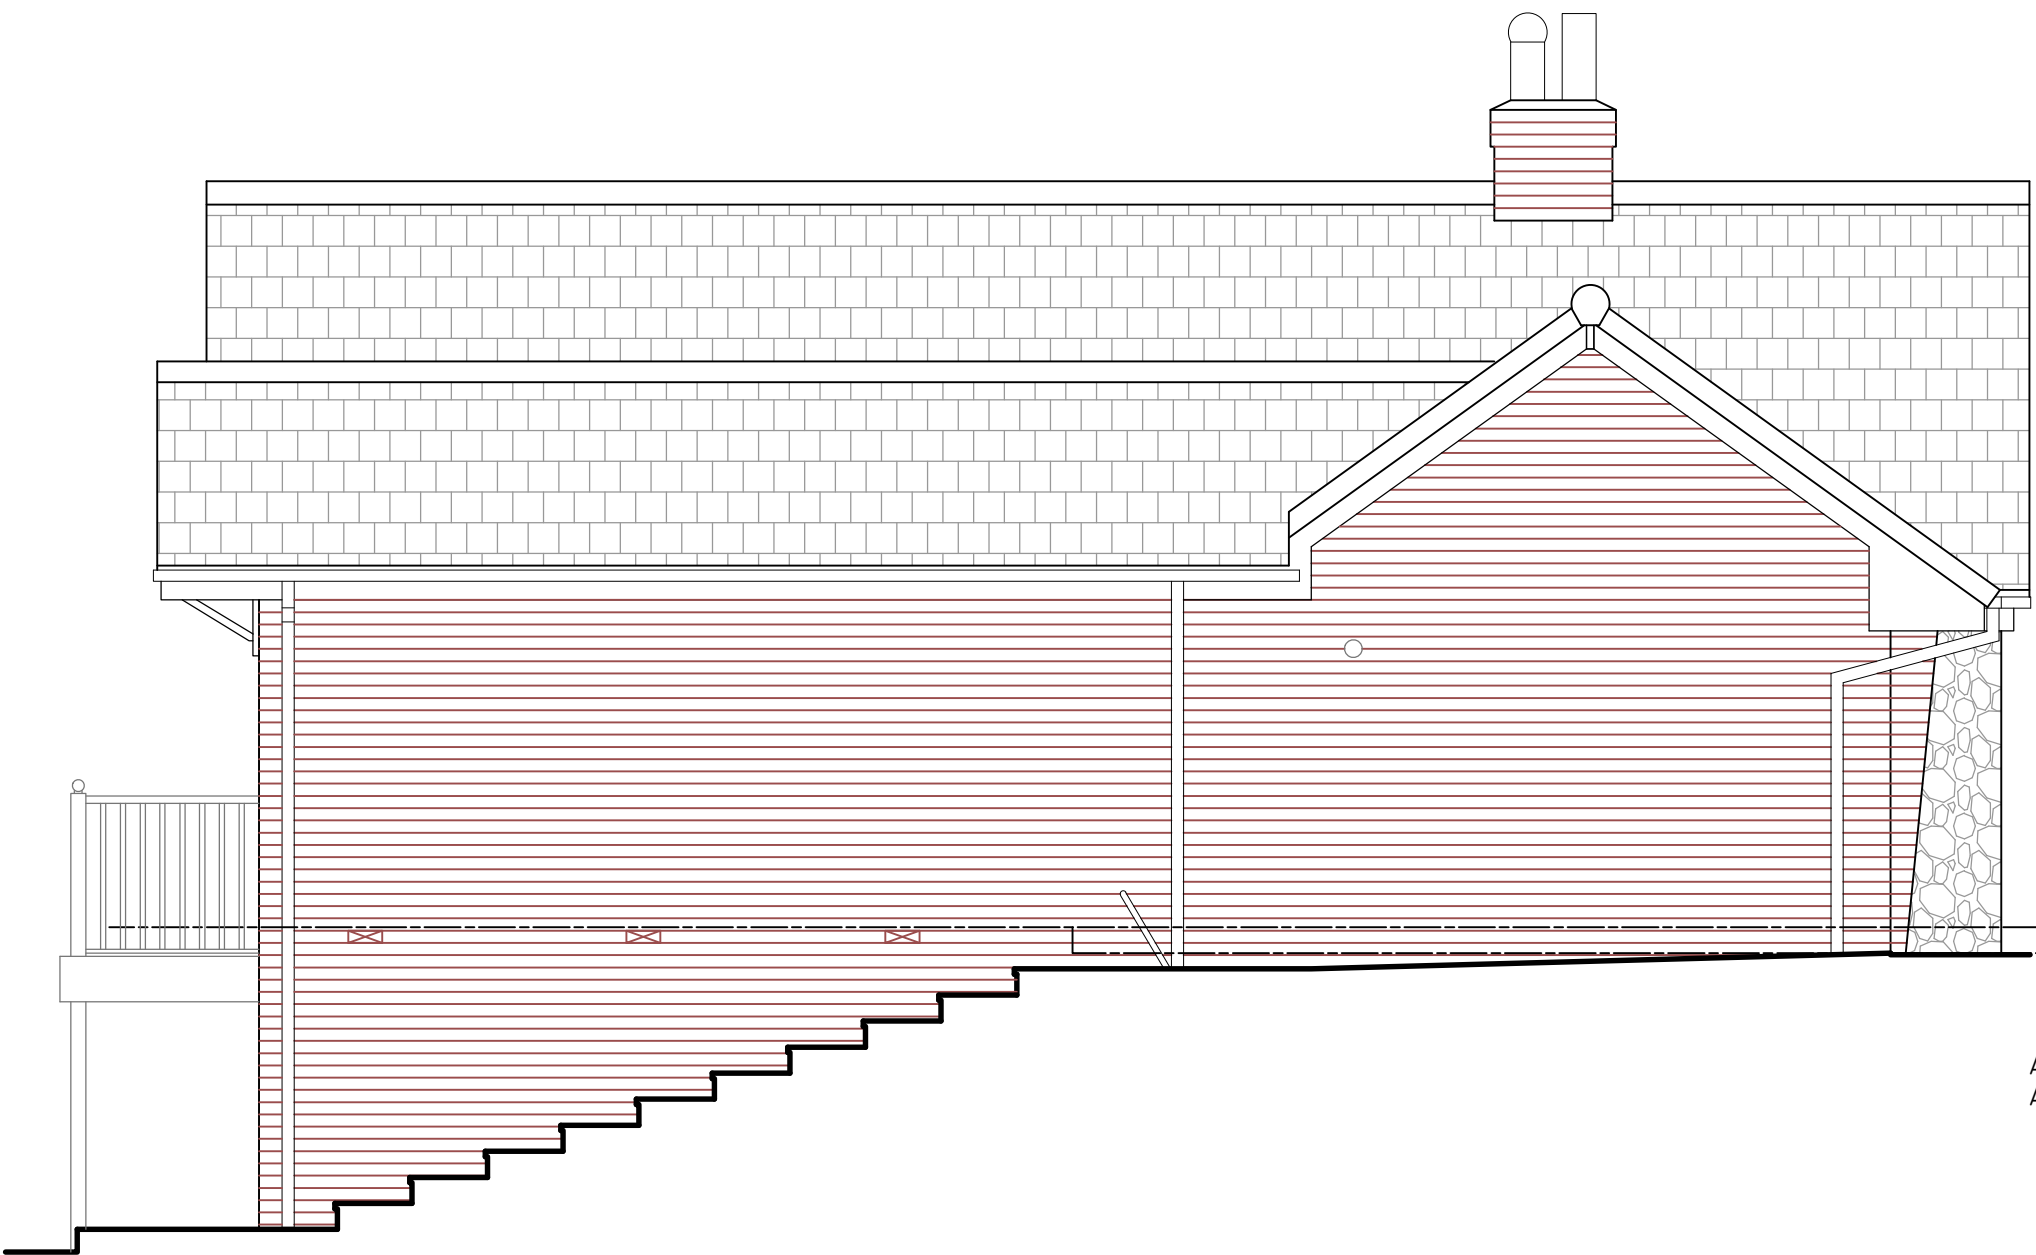

SIDE (NORTH) ELEVATION. SCALE 1:50

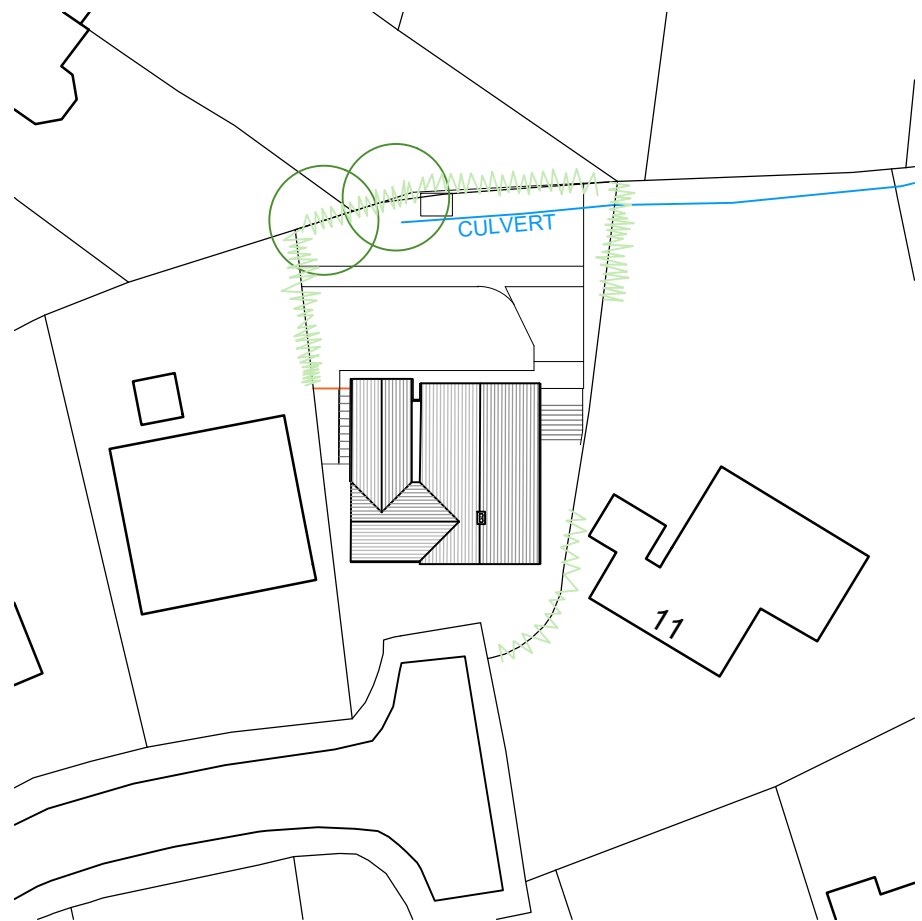

BLOCK PLAN. SCALE 1:500

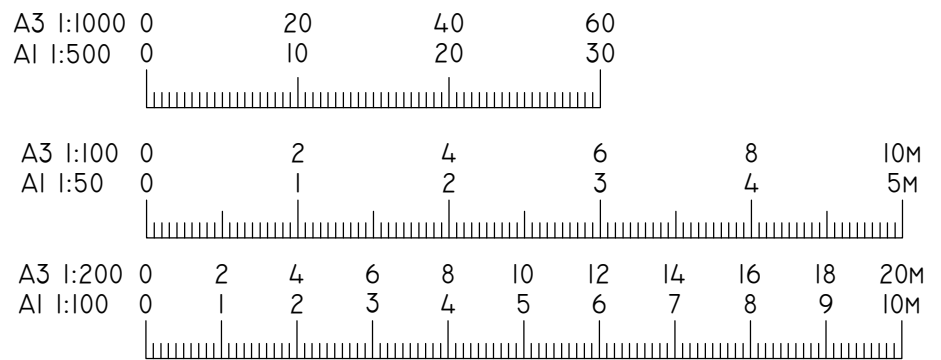

SITE LOCATION. SCALE 1:1250

© ASPIRE DESIGN STUDIO LTD 2019

2 HERBACEOUS COURT,
CROFTON, WAKEFIELD,
WEST YORKSHIRE. WF4 1FF
07368 544787 phil@aspire-studio.co.uk
www.aspire-studio.co.uk

ASPIRE DESIGN STUDIO LTD

CLIENT
MR & MRS BROWN

PROJECT
PROPOSED EXTENSION
AND ALTERATIONS
9 WOODVALE CRESCENT
ENDON
STAFFORDSHIRE
ST9 9BN

DRAWING NO
A(00)-01

JOB NO
25-1140

DATE DRAWN
12/02/25

SCALE
AS SHOWN@A1

DRAWN BY
PJC

AUTHORISED BY
PJC

PURPOSE OF ISSUE
COMMENT ☐ FEASIBILITY ☐
PLANNING ☒ PLANNING APPROVED ☐
LEGAL ☐ CONTRACT ☐
BUILDING RESE ☐ TENDER ☐
CONSTRUCTION ☐ AS BUILT ☐