



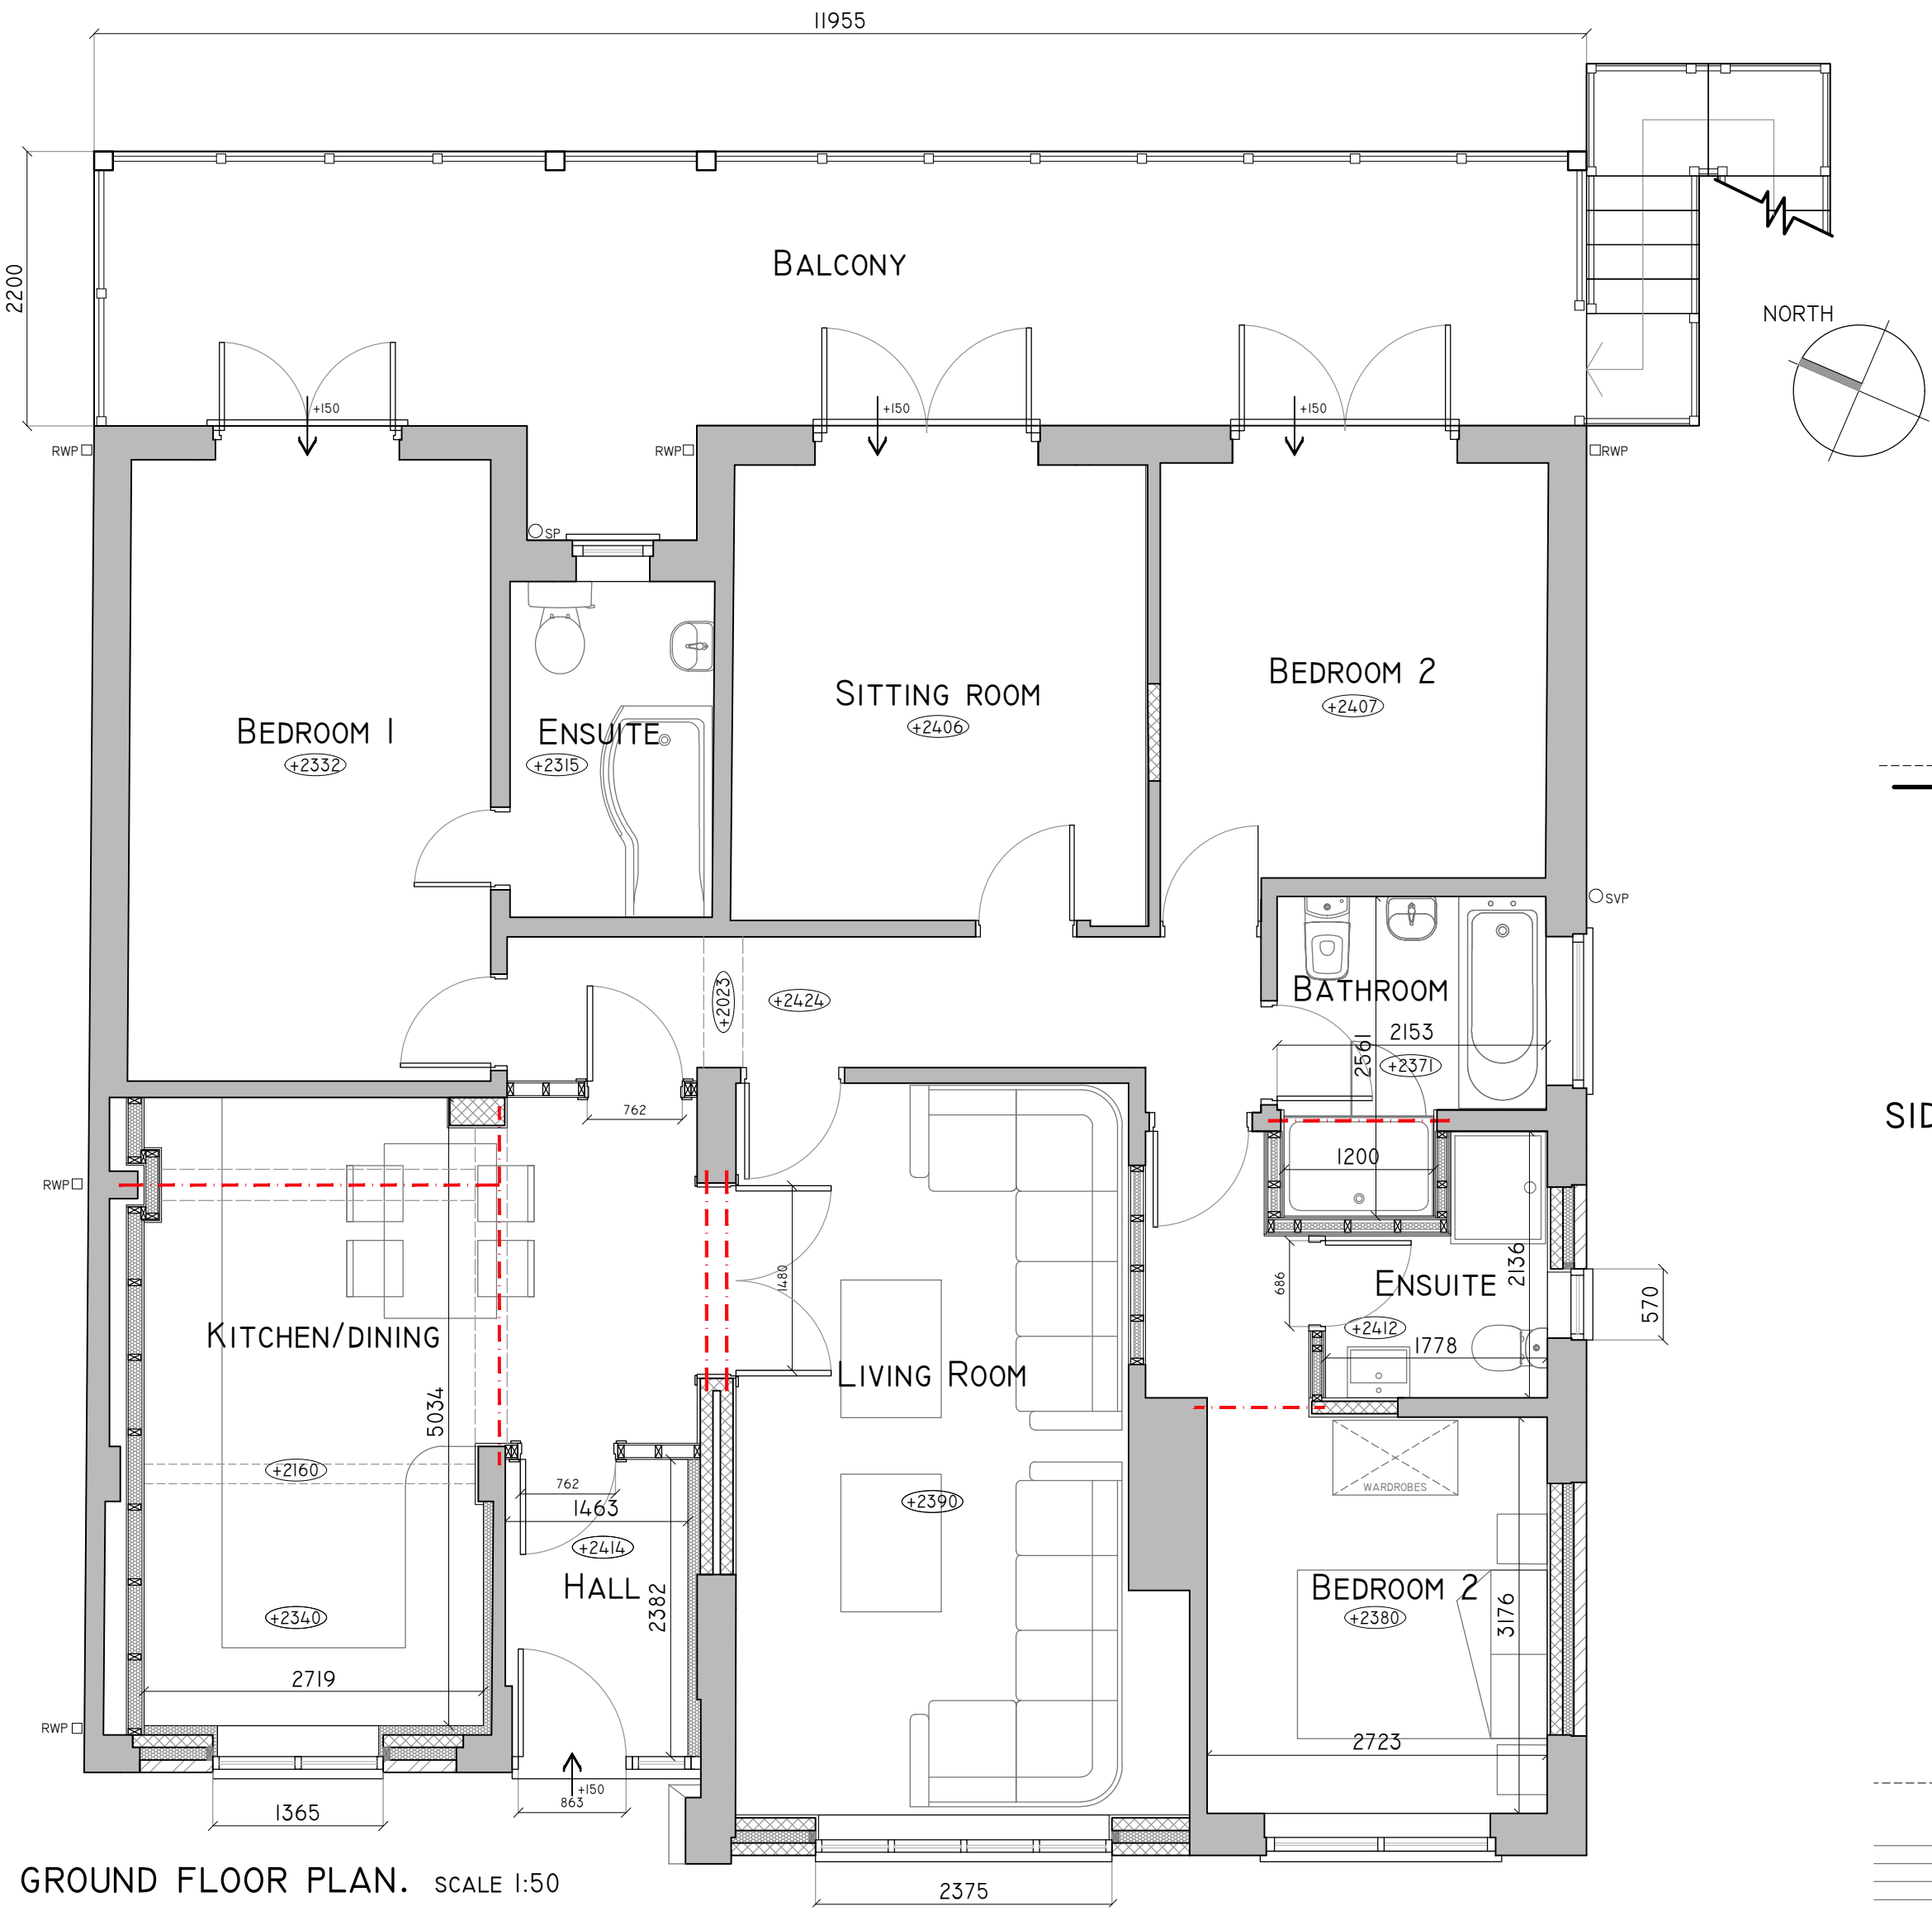


GROUND FLOOR PLAN. SCALE 1:50

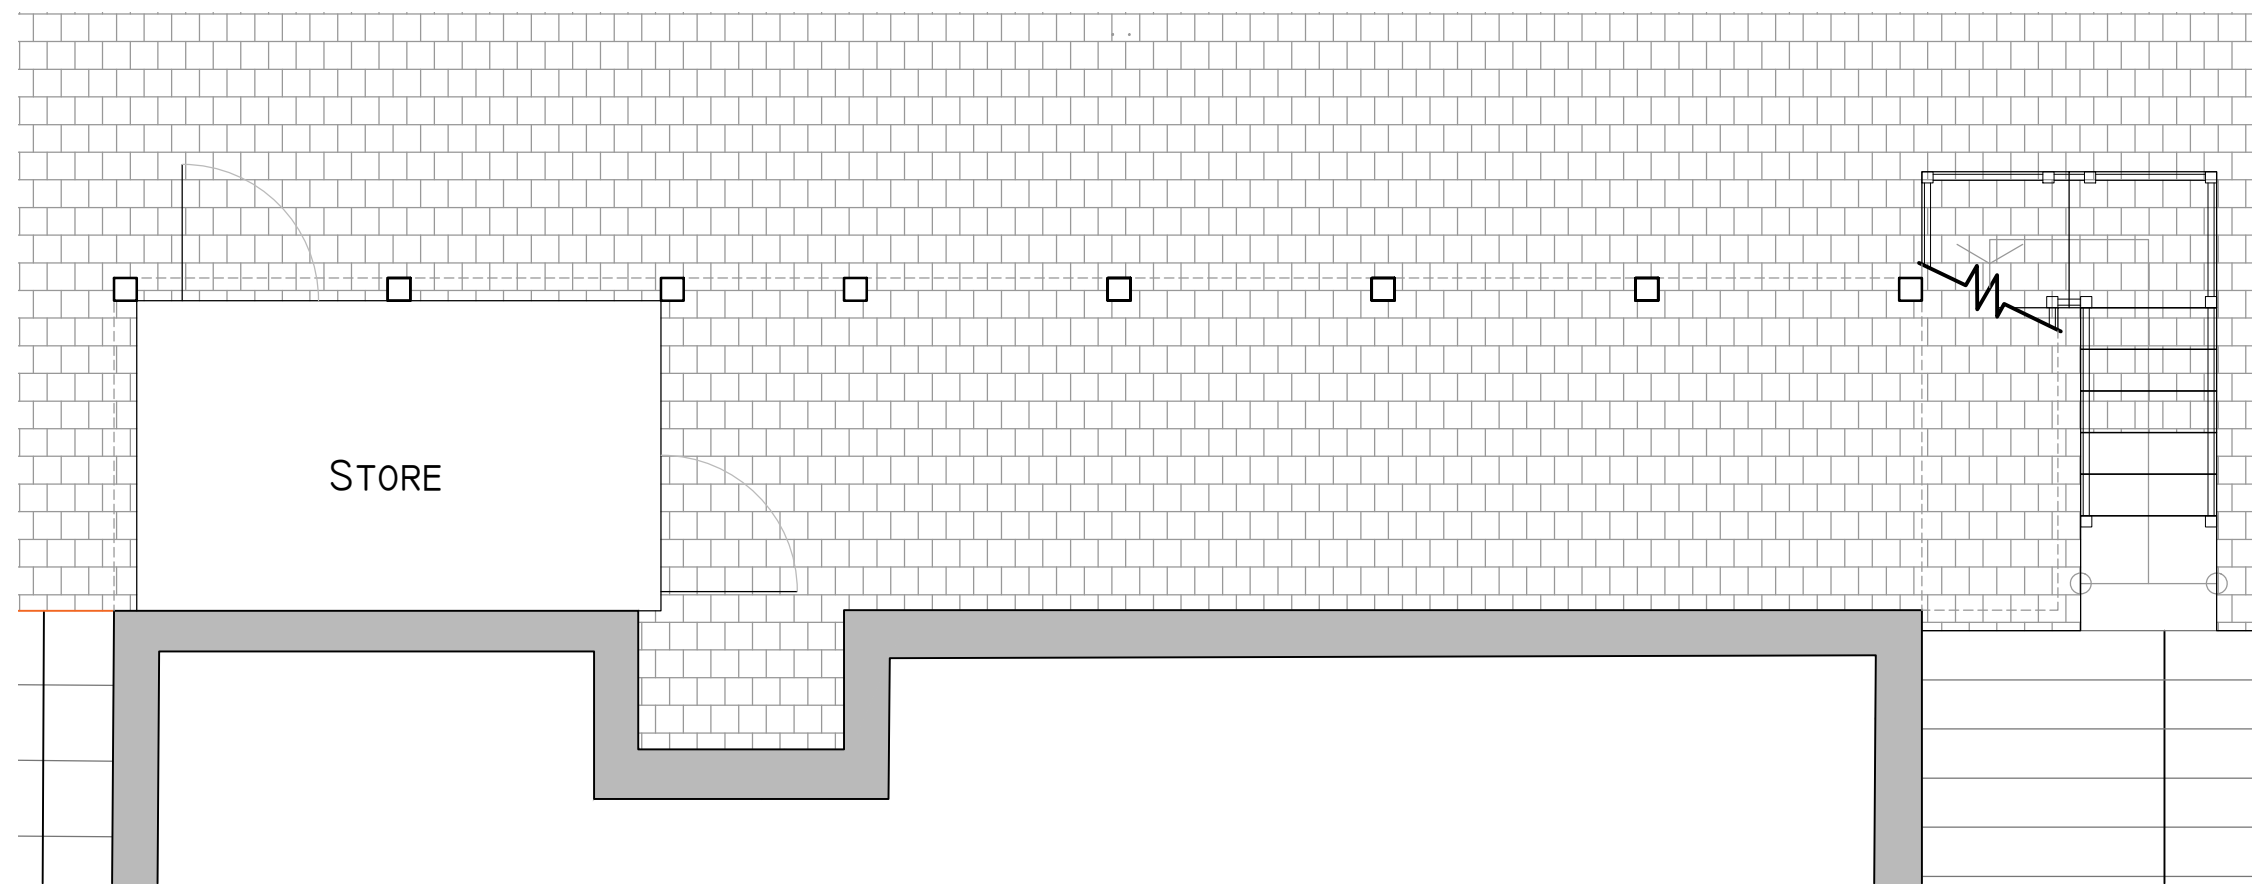


LOWER GROUND FLOOR PLAN. SCALE 1:50




FRONT (EAST) ELEVATION. SCALE 1:50

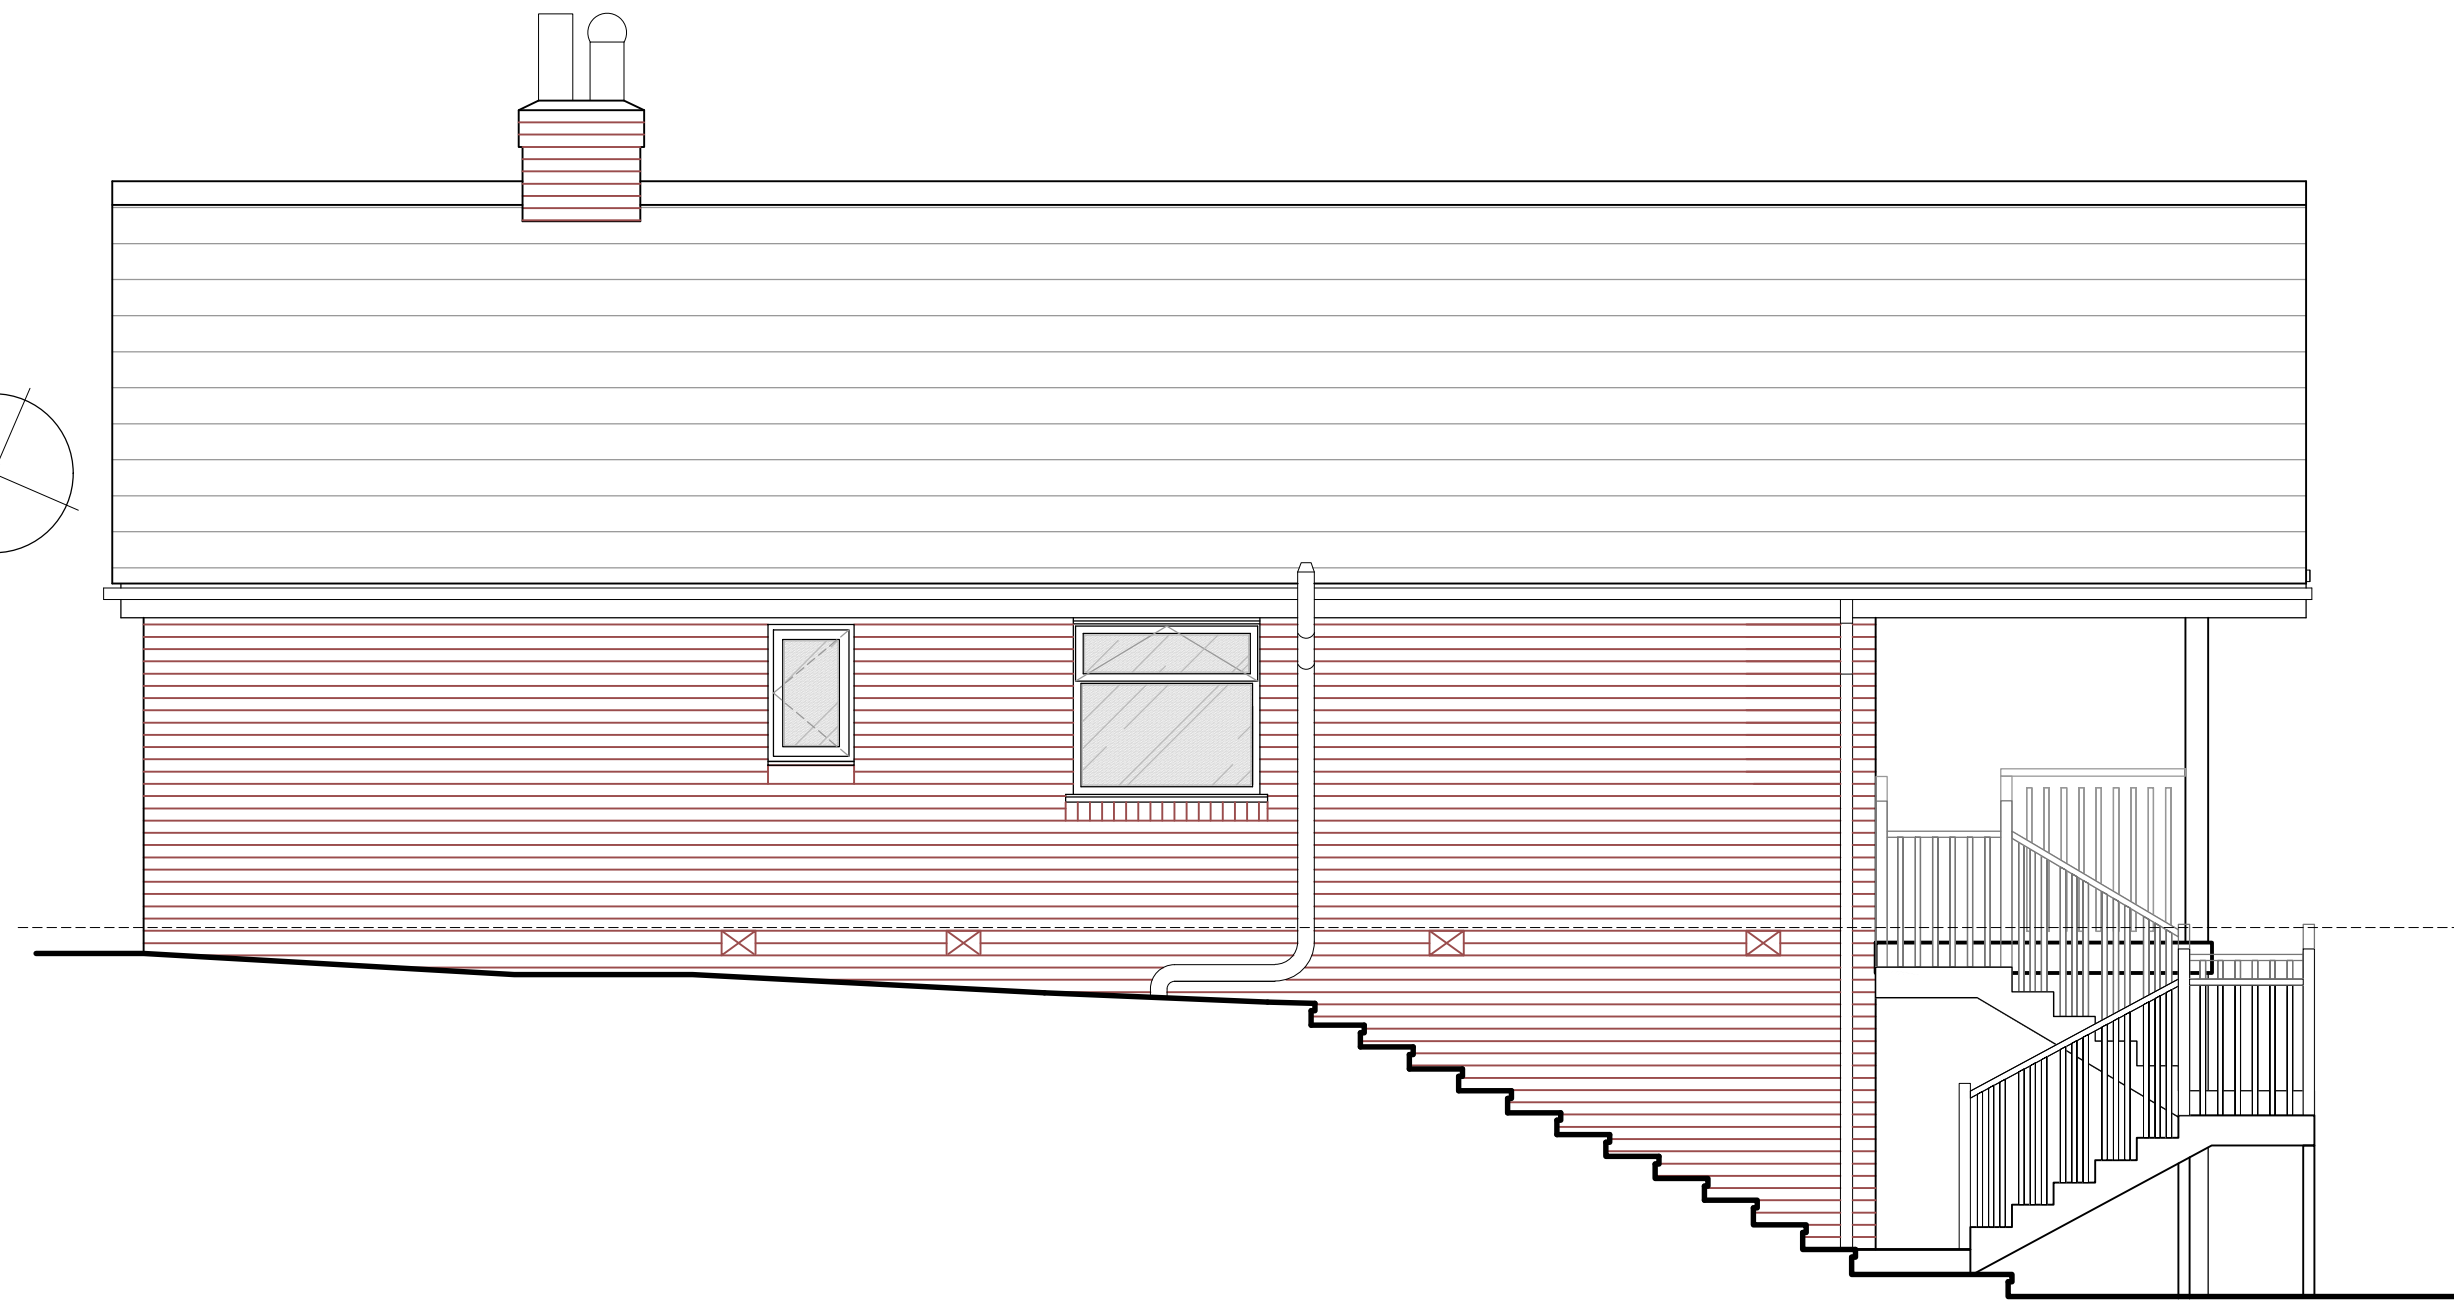


SIDE (SOUTH) ELEVATION. SCALE 1:50

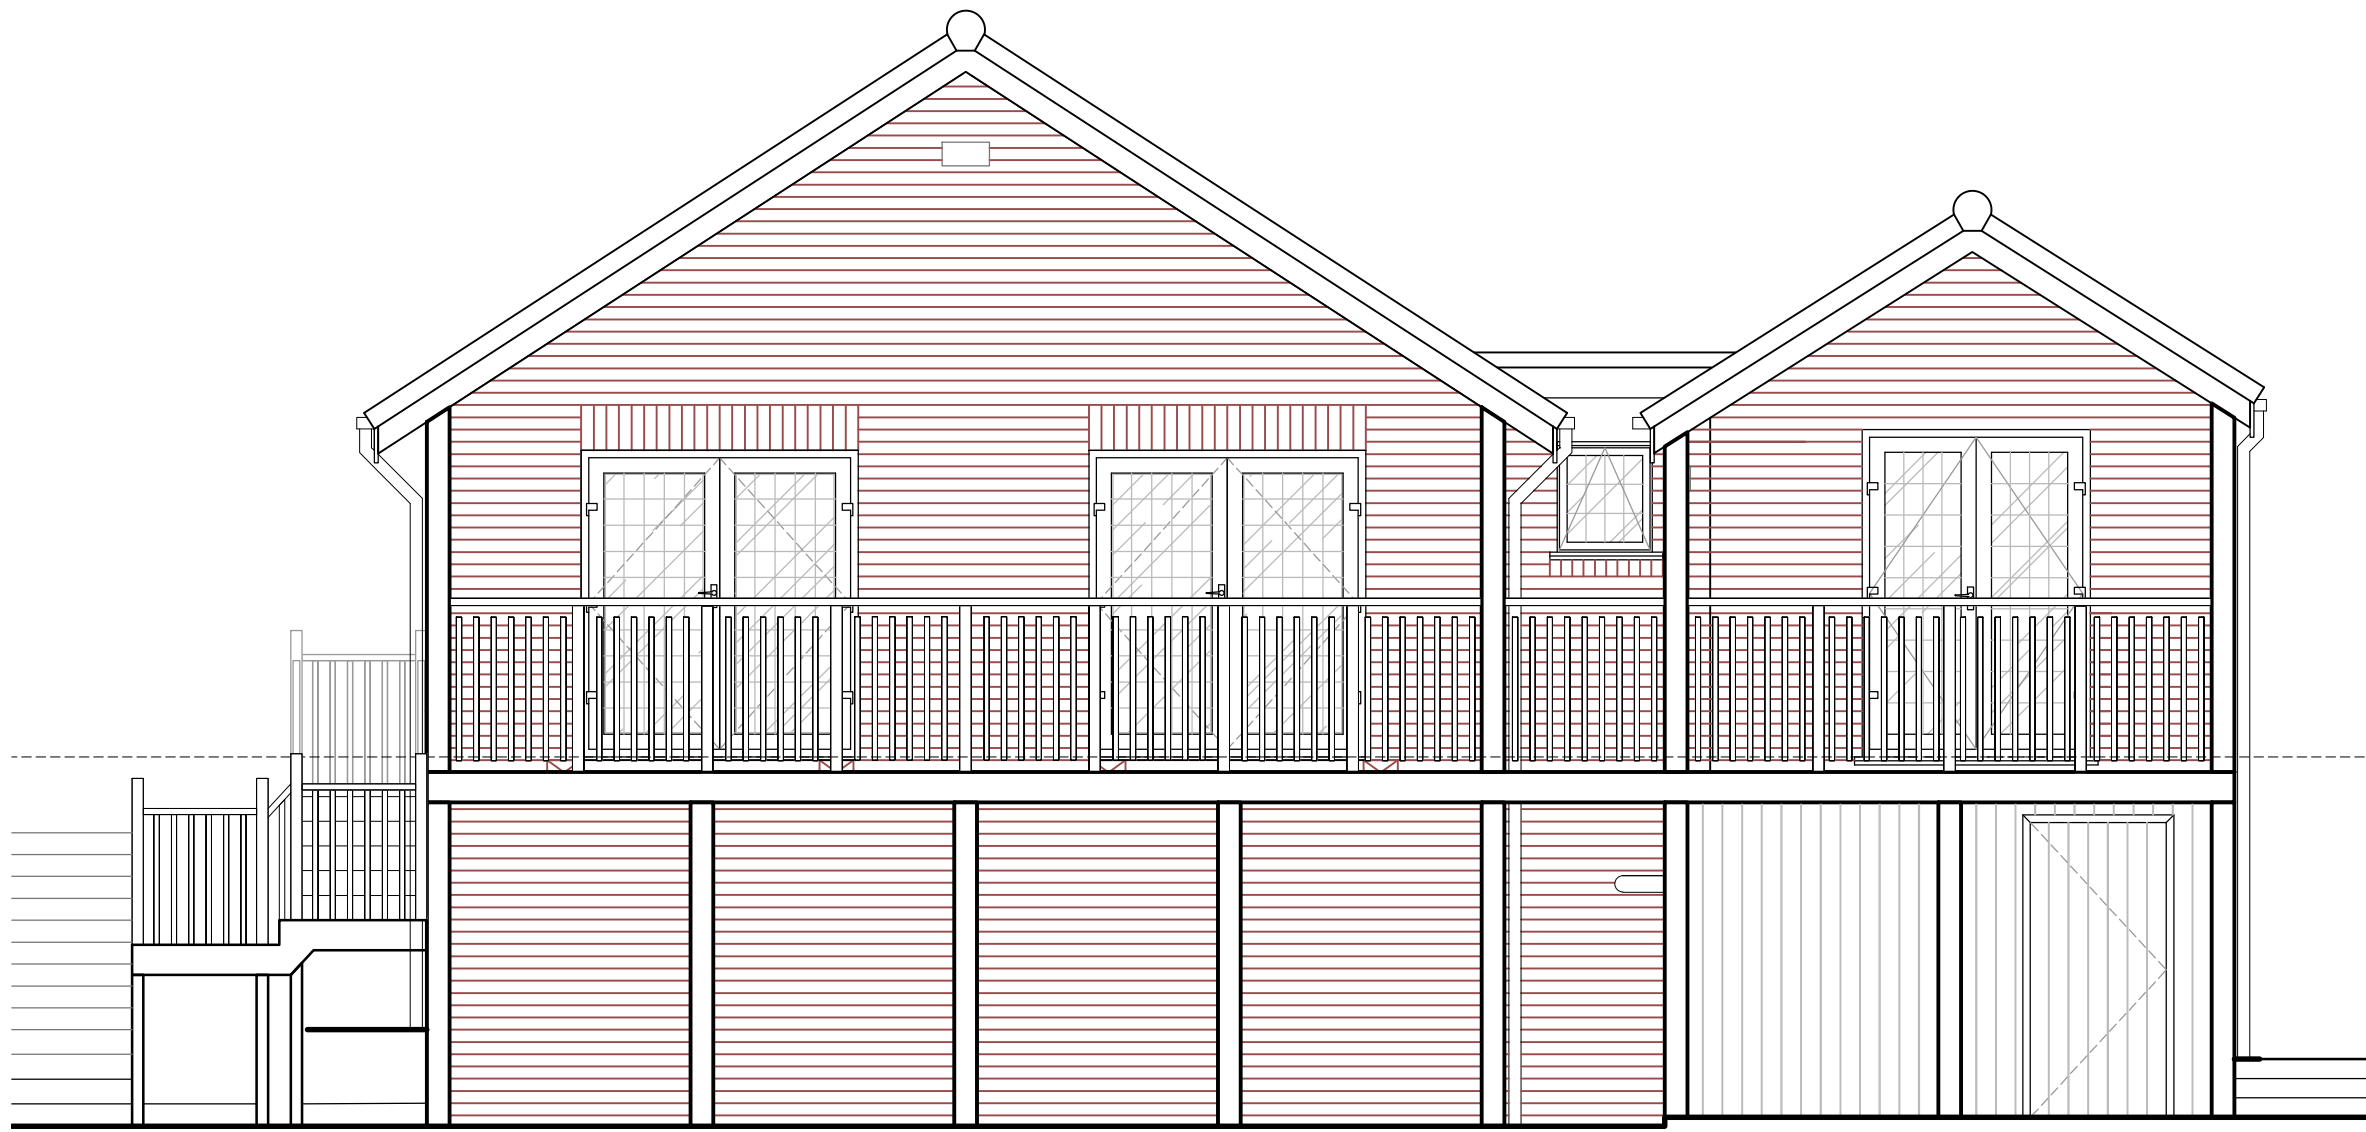

REAR (WEST) ELEVATION. SCALE 1:50

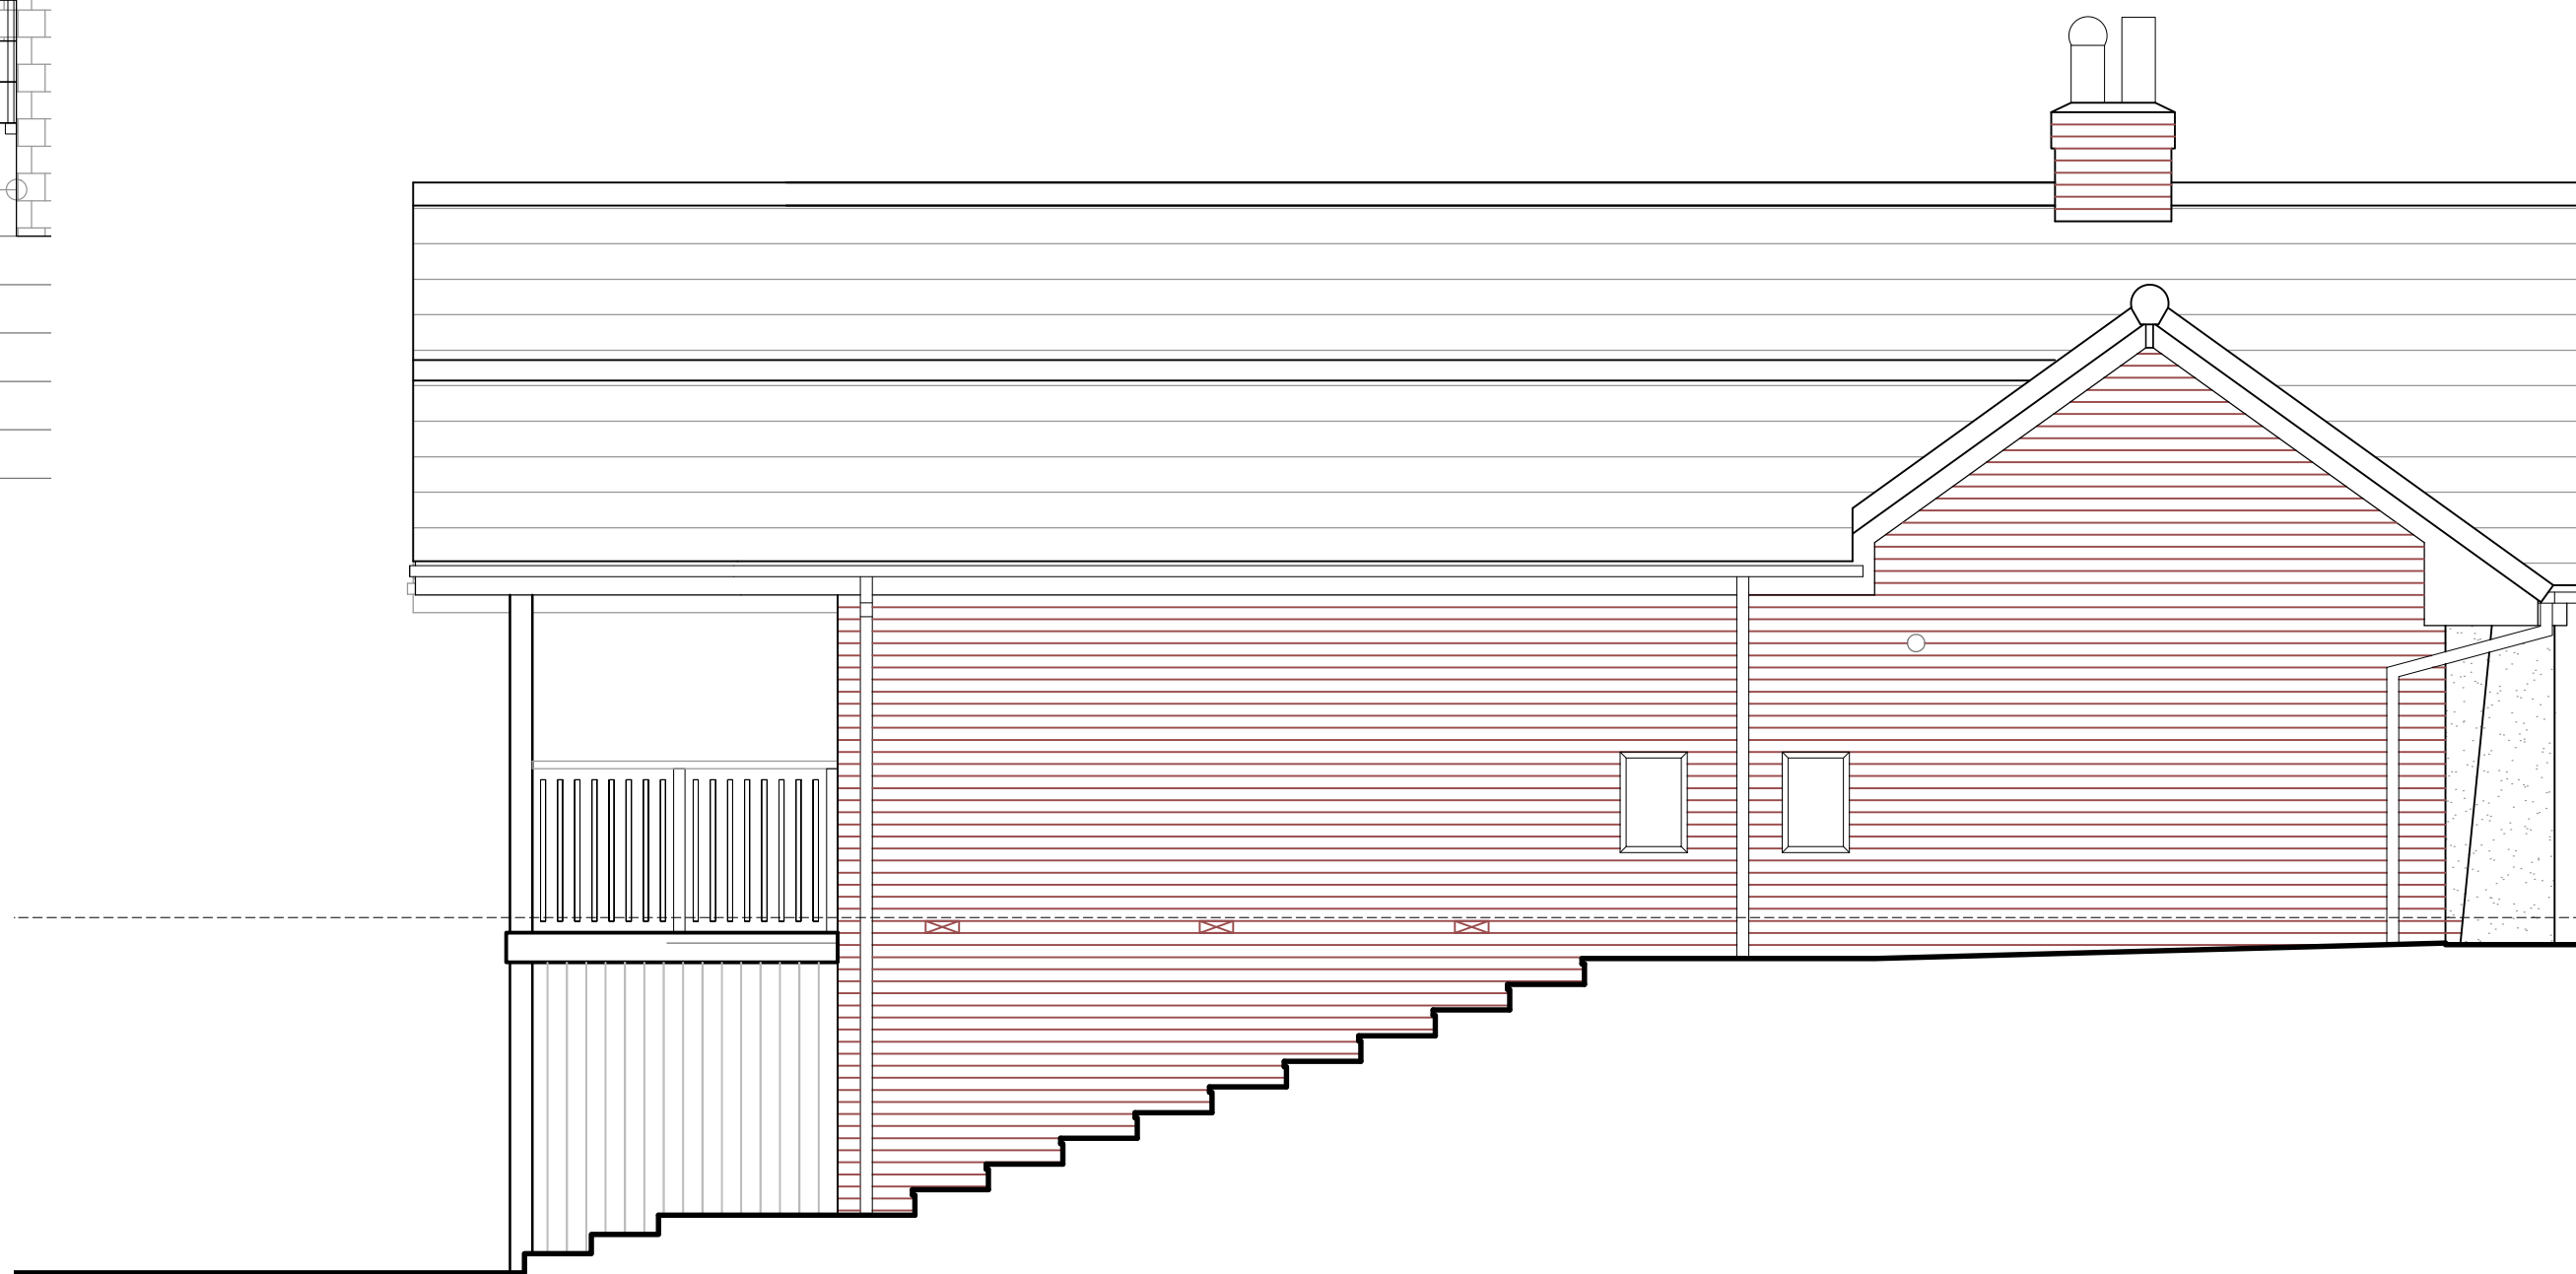


SIDE (NORTH) ELEVATION. SCALE 1:50

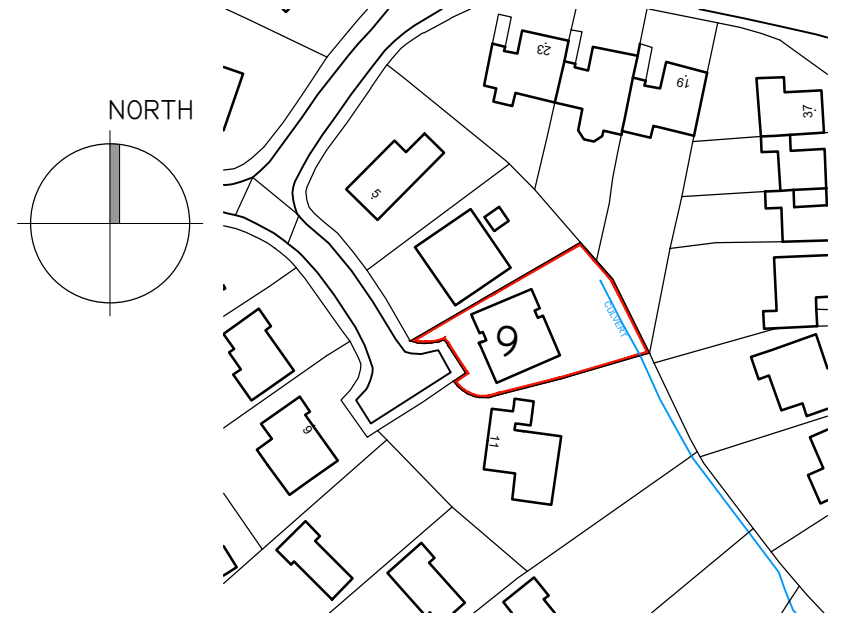


SITE LOCATION. SCALE 1:1250


- MATERIALS.
- BRICKWORK TO MATCH EXISTING & THROUGH COLOURED RENDER TO FRONT ELEVATION.
 - NEW TILED PITCHED ROOF TO MATCH EXISTING.
 - GLAZED PATIO DOORS TO BALCONY.
 - UPVC WINDOWS TO MATCH EXISTING
 - PAINTED METAL POSTS TO SUPPORT BALCONY
 - COMPOSITE DECKED BALCONY WITH MATCHING GAURDING/BALUSTRADE
 - METAL STEPS DOWN FROM BALCONY

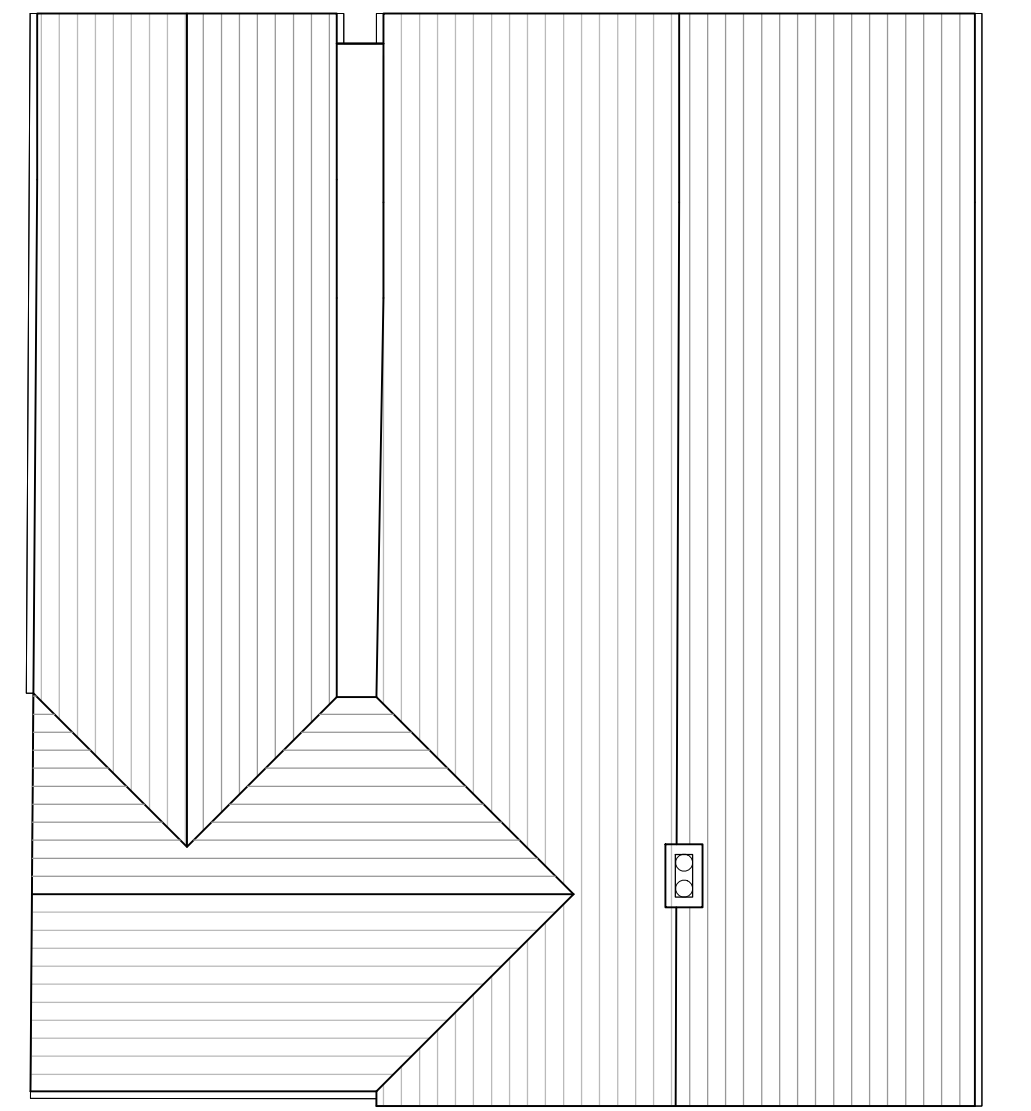

ROOF PLAN. SCALE 1:100

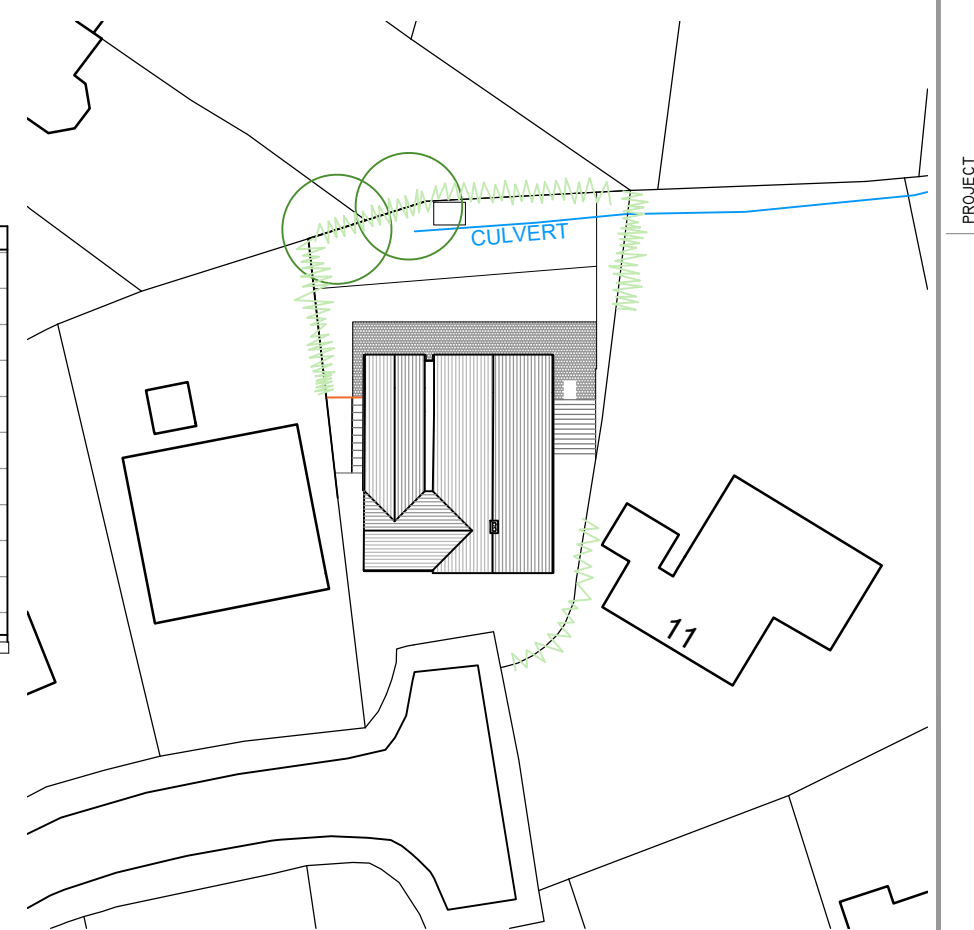

BLOCK PLAN. SCALE 1:500

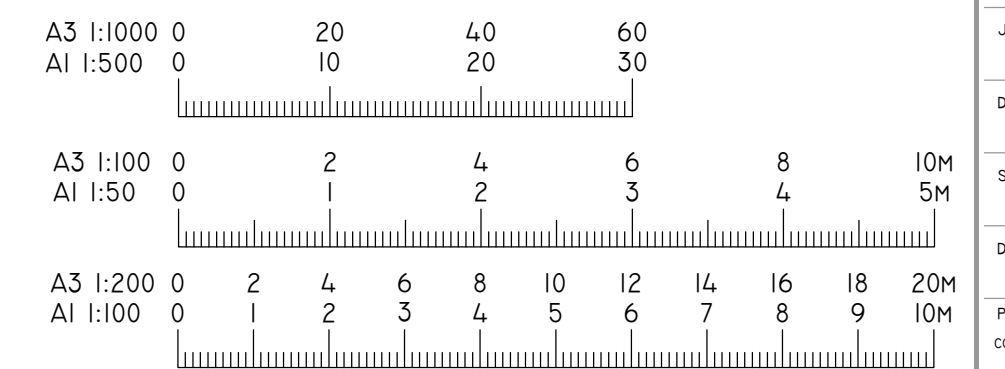

©7 ASPIRE DESIGN STUDIO LTD 2019

2 HERBACEOUS COURT,
CROFTON, WAKEFIELD,
WEST YORKSHIRE. WF4 1FF
07368 544787 phil@aspire-studio.co.uk
www.aspire-studio.co.uk

ASPIRE DESIGN STUDIO LTD

PROJECT
PROPOSED EXTENSION
AND ALTERATIONS
9 WOODVALE CRESCENT
ENDON
STAFFORDSHIRE
ST9 9BN

CLIENT
MR & MRS BROWN

DESCRIPTION - C:\ASPIRE\25-11409 WOODVALE CRESCENT
PLANS AND ELEVATIONS
AS PROPOSED

DRAWING NO
A(10)-01

JOB NO
25-1140

DATE DRAWN
12/02/25

SCALE
AS SHOWN@A1

DRAWN BY
PJC

AUTHORISED BY
PJC

PURPOSE OF ISSUE
COMMENT
PLANNING
LEGAL
BUILDING RESE
CONSTRUCTION

FEASIBILITY
PLANNING APPROVED
CONTRACT
TENDER
AS BUILT