





12 As Proposed Front Elevation 1:50

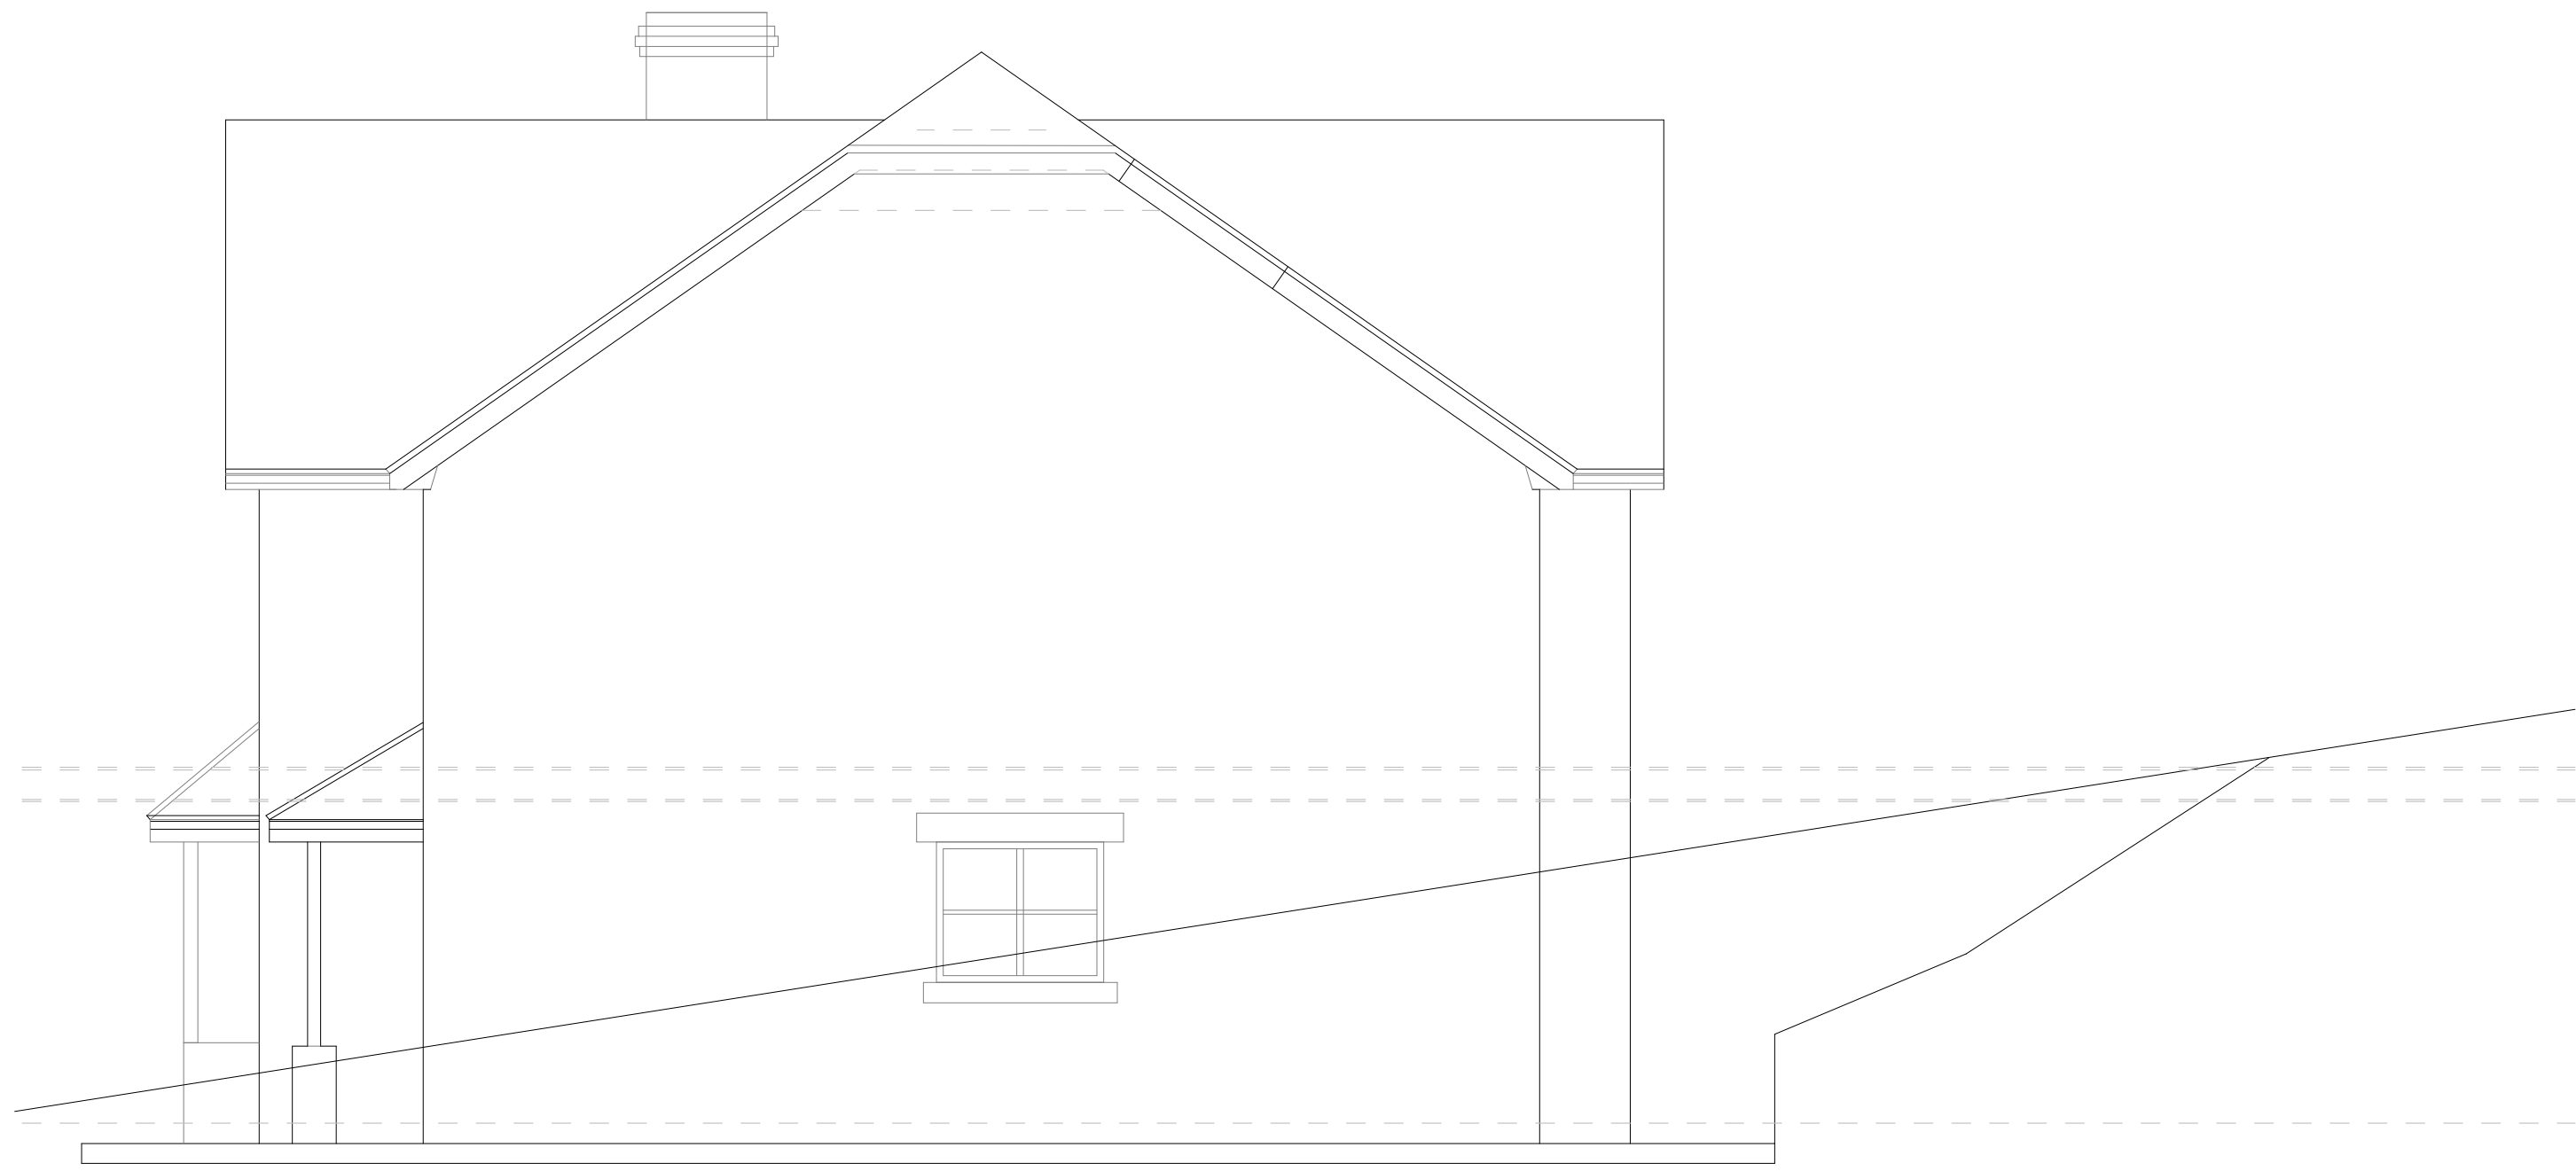


13 As Proposed Side Elevation (SE) 1:50




14 As Proposed Rear Elevation 1:50

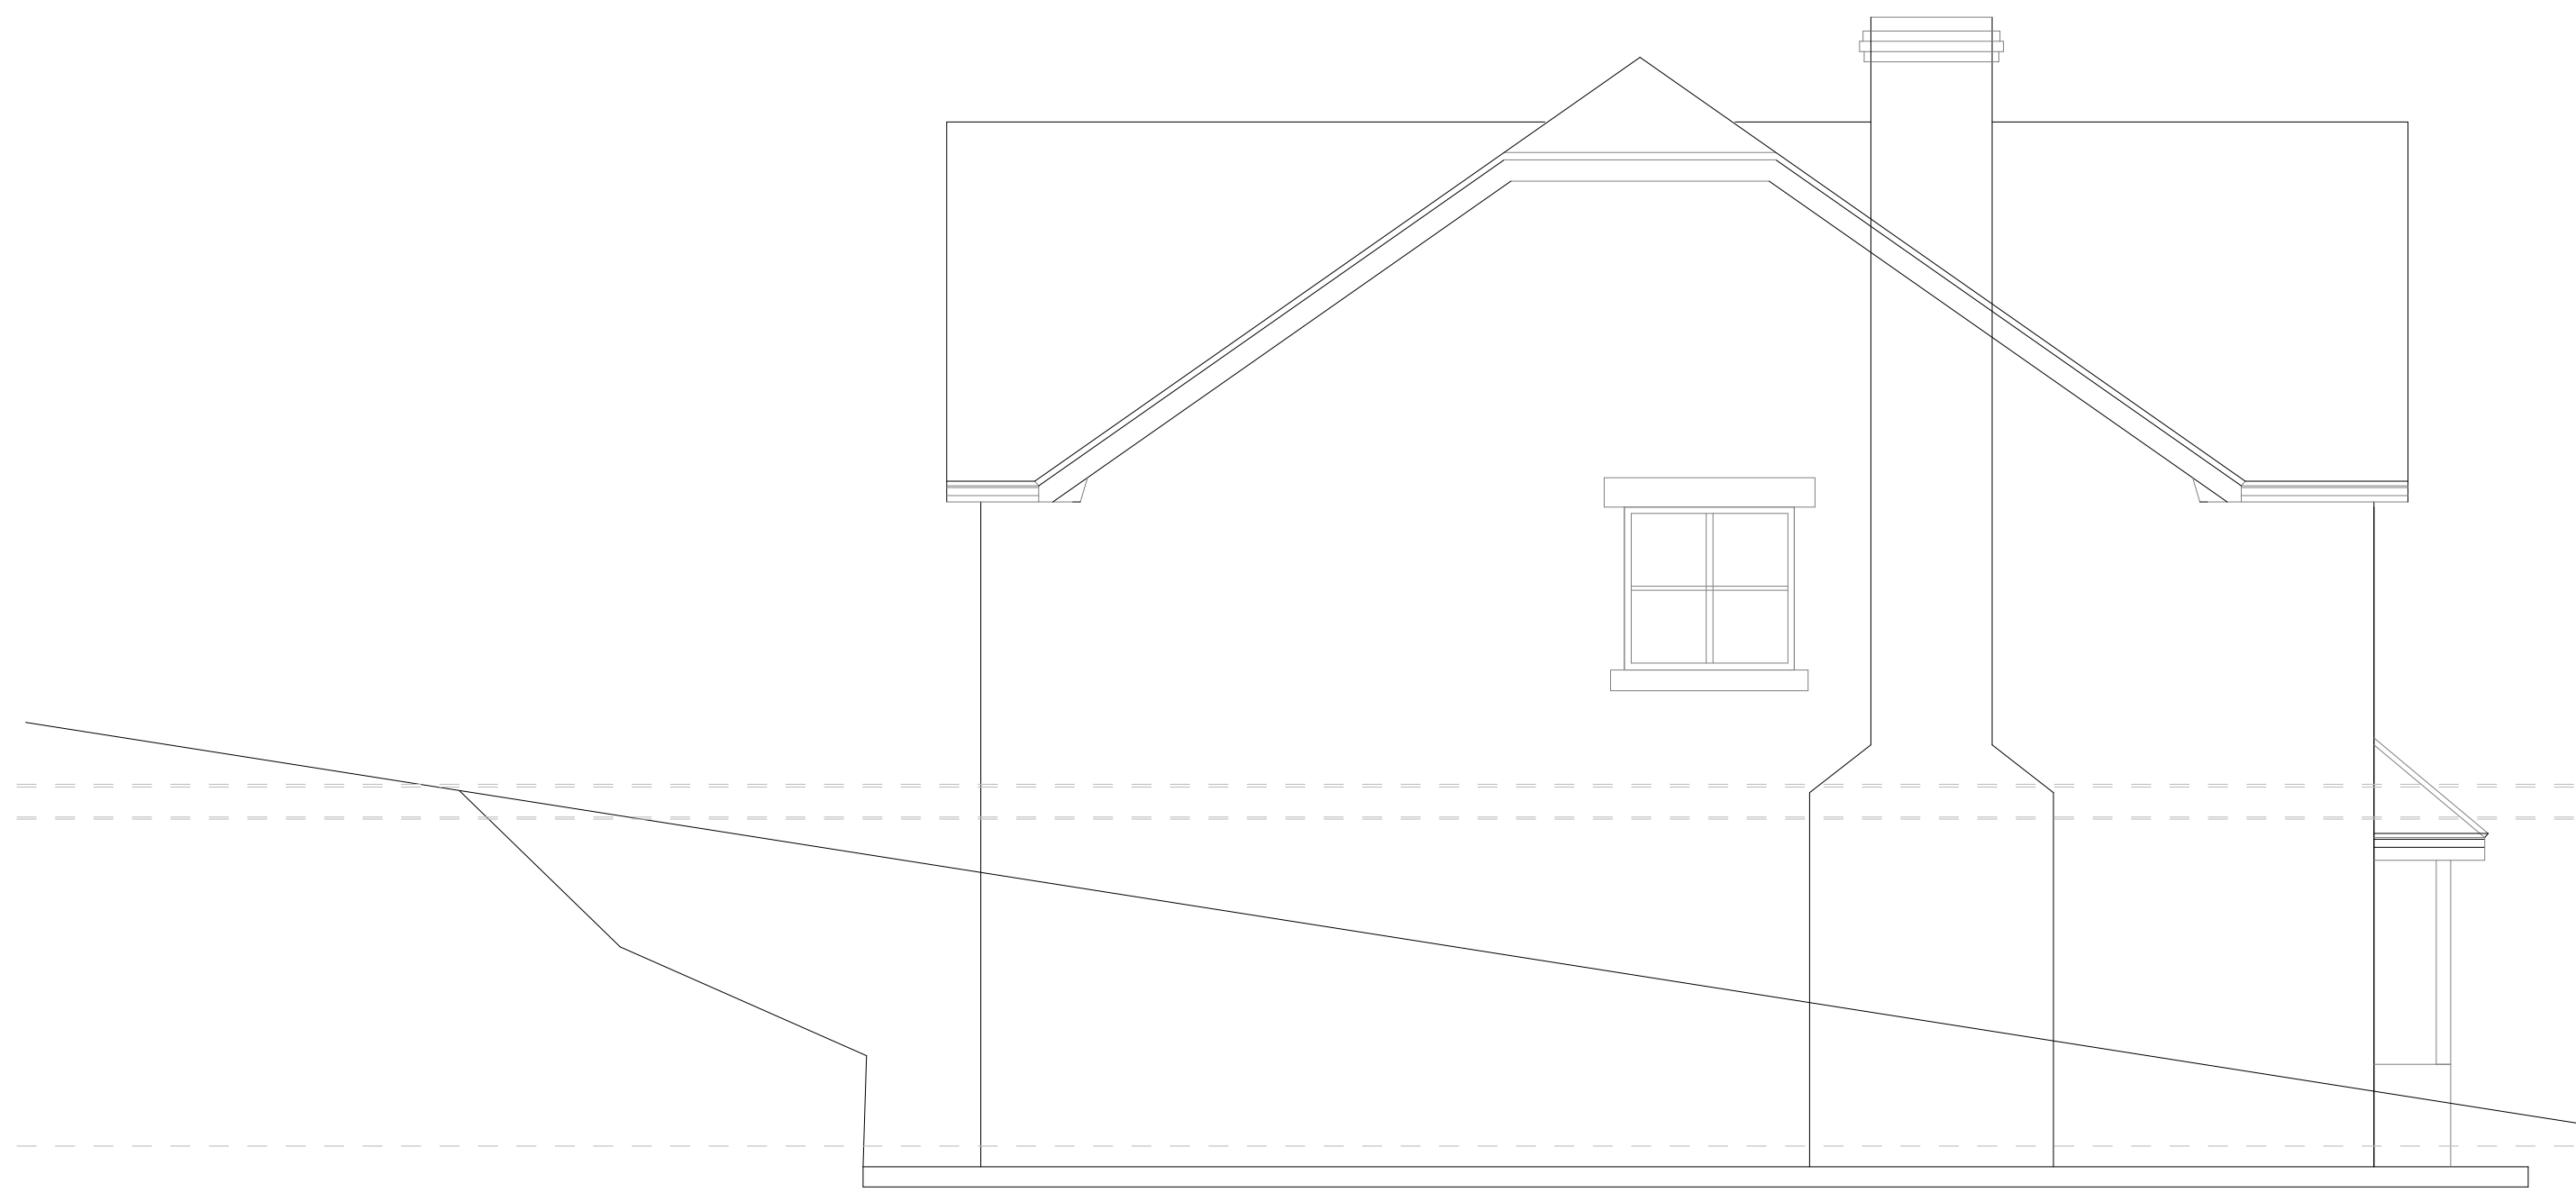


15 As Proposed Side Elevation (SW) 1:50

 


11 1:100 Scale Bar 1:100

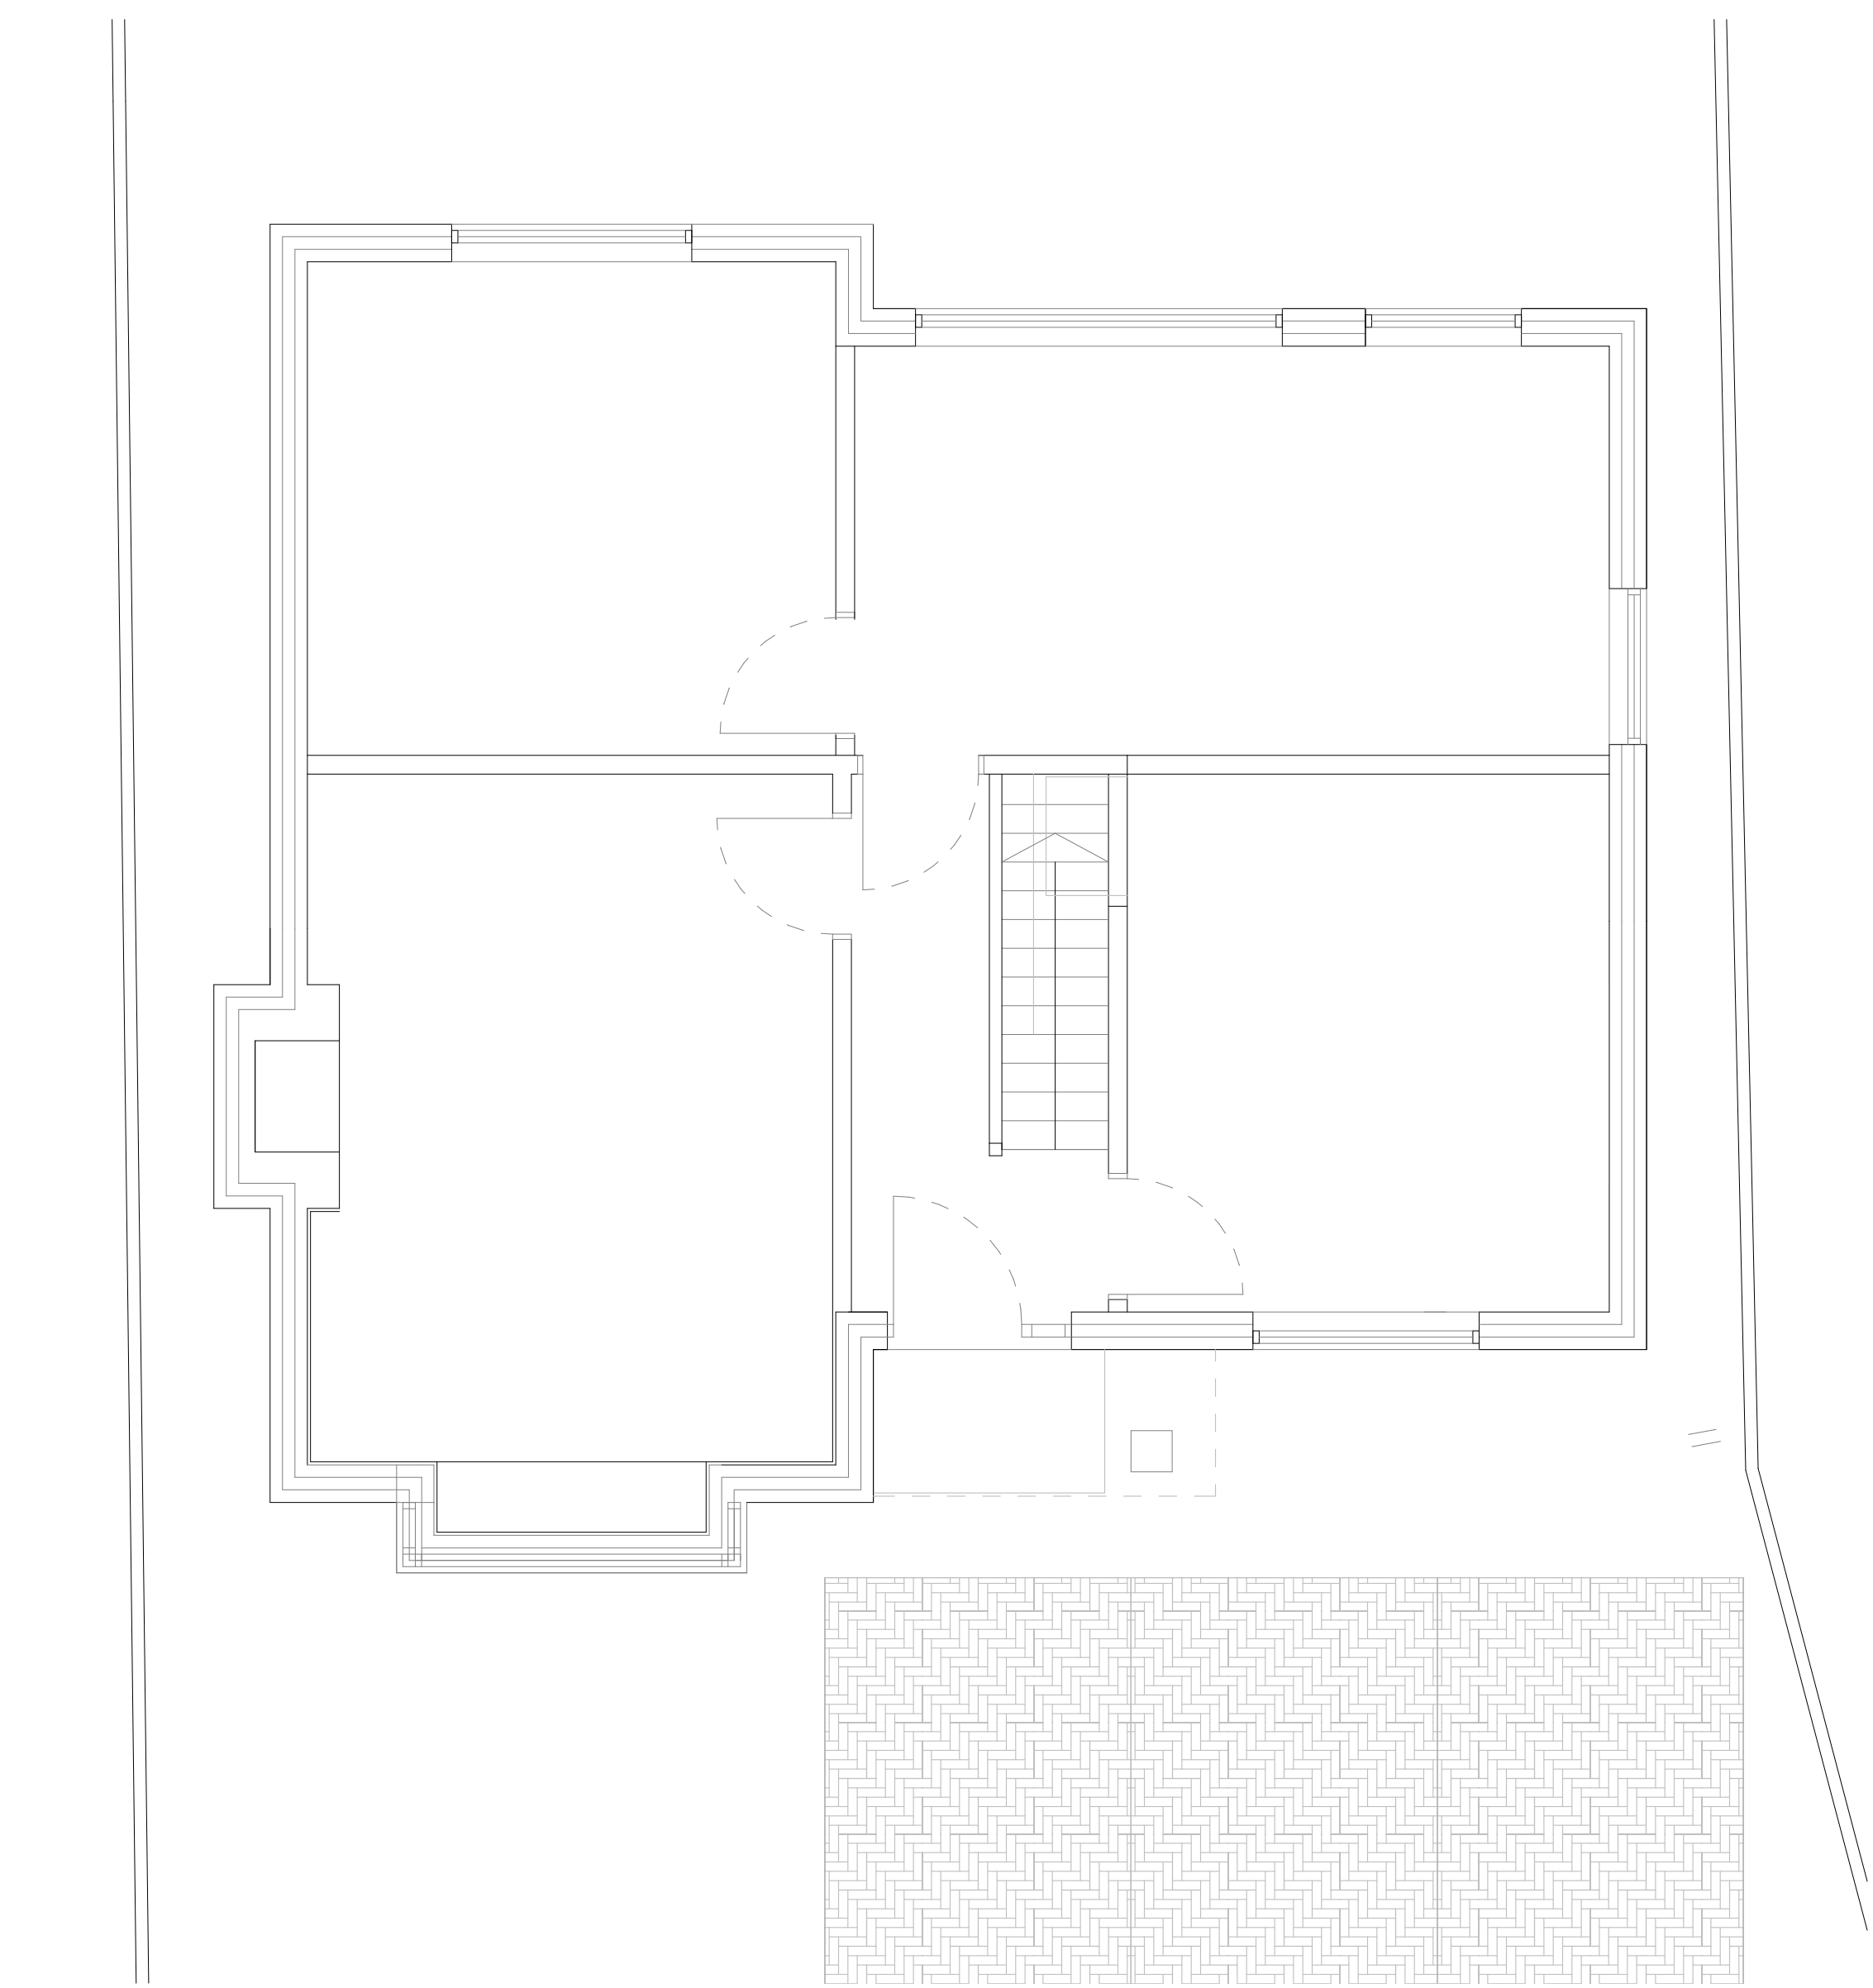


7 As Proposed Ground Floor Plan 1:50

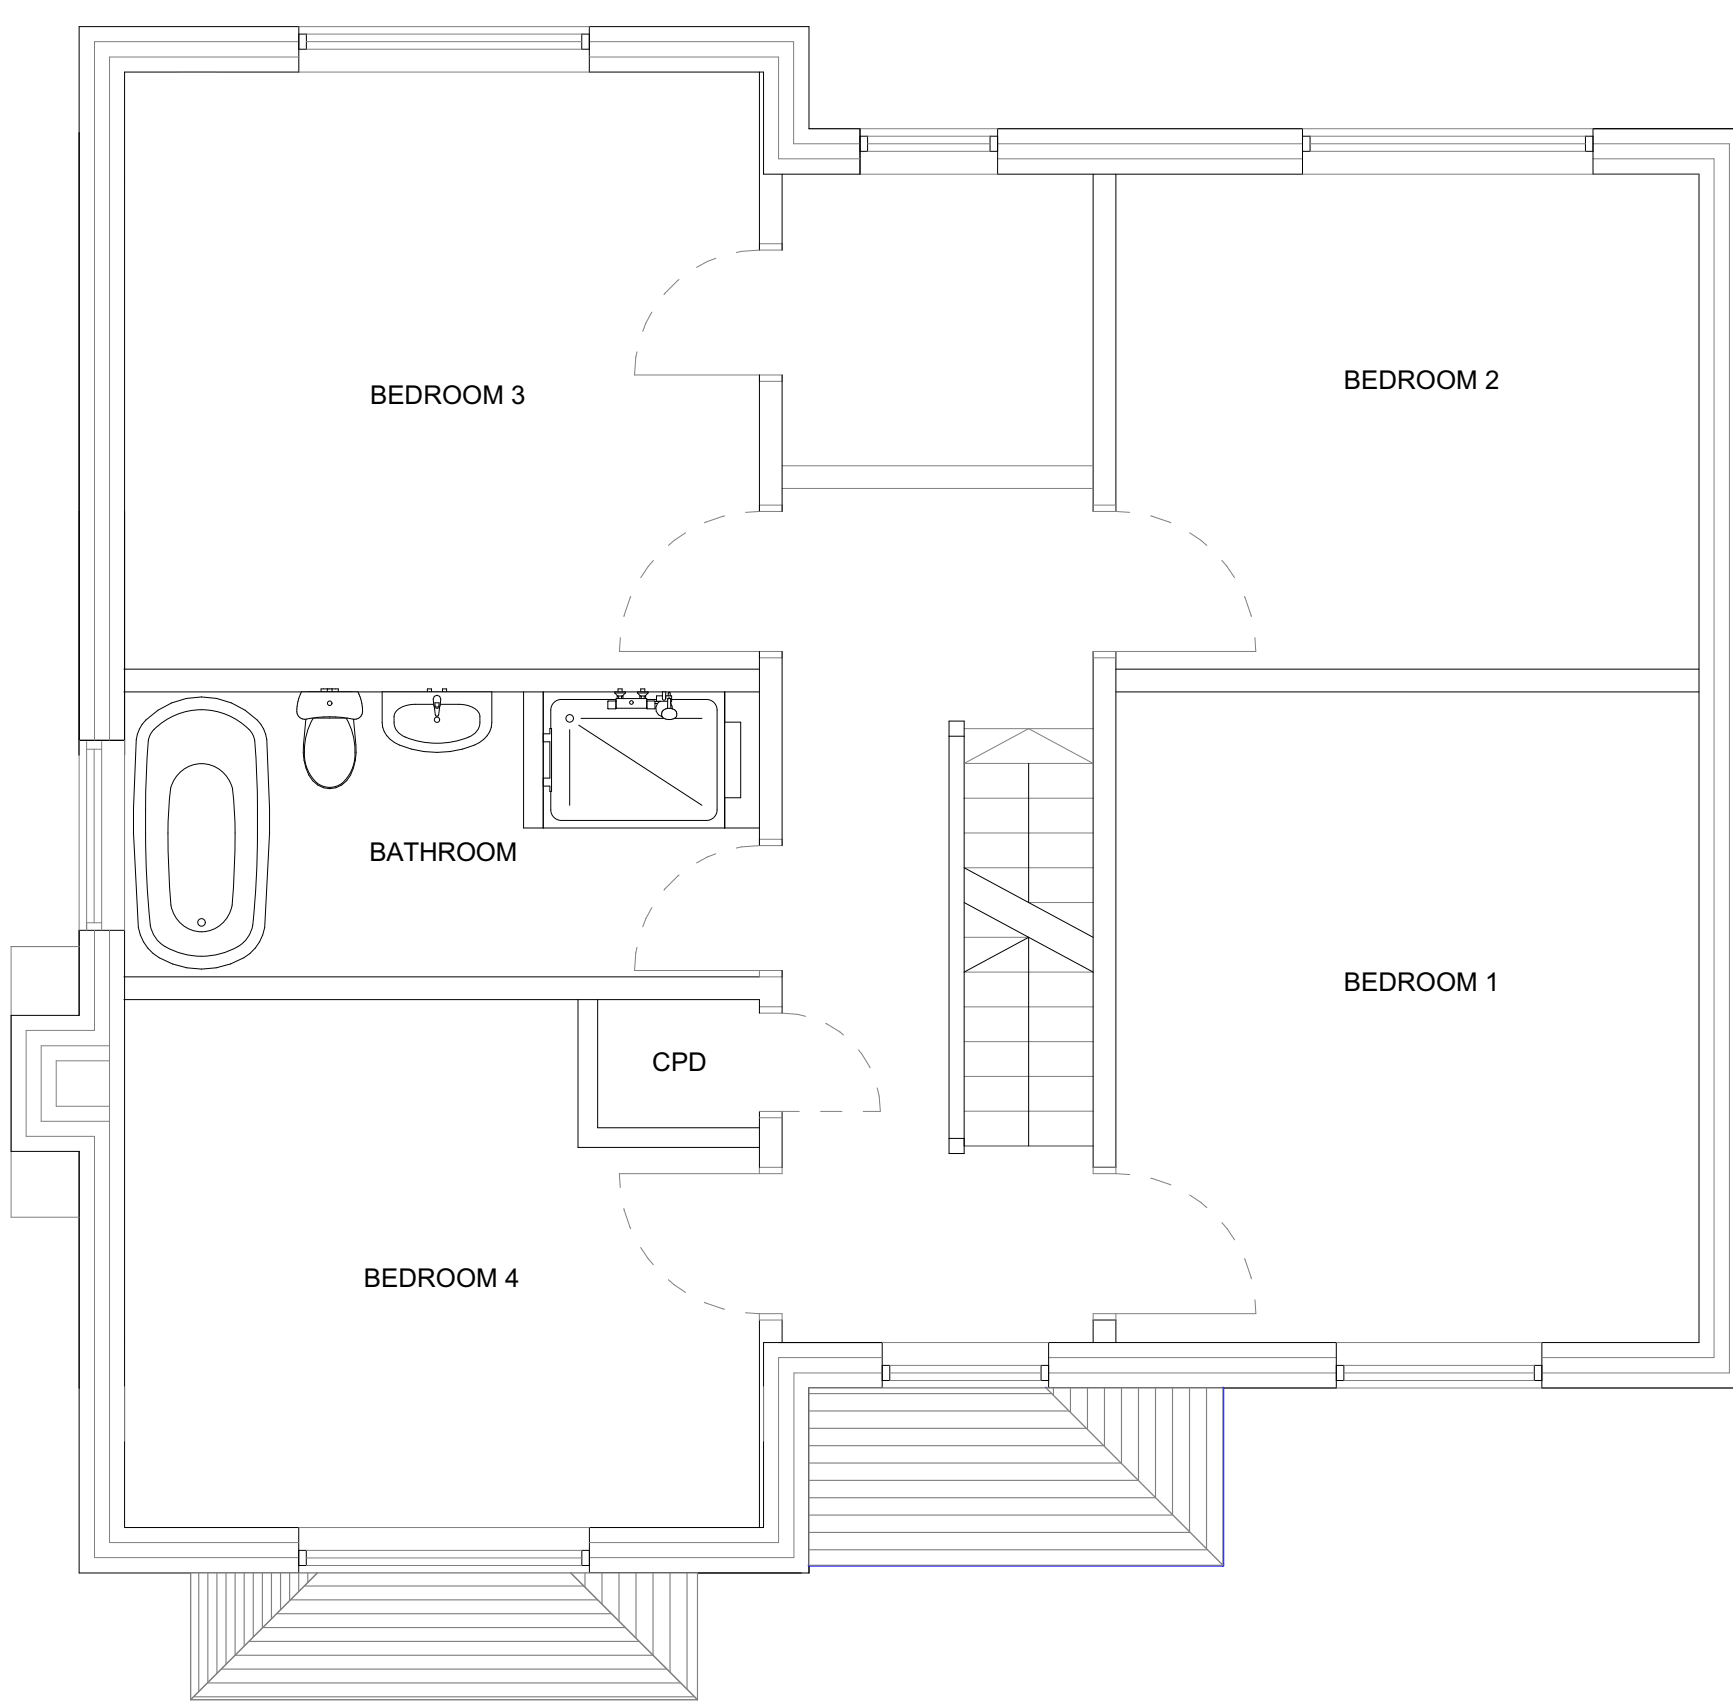


8 As Proposed First Floor Plan 1:50

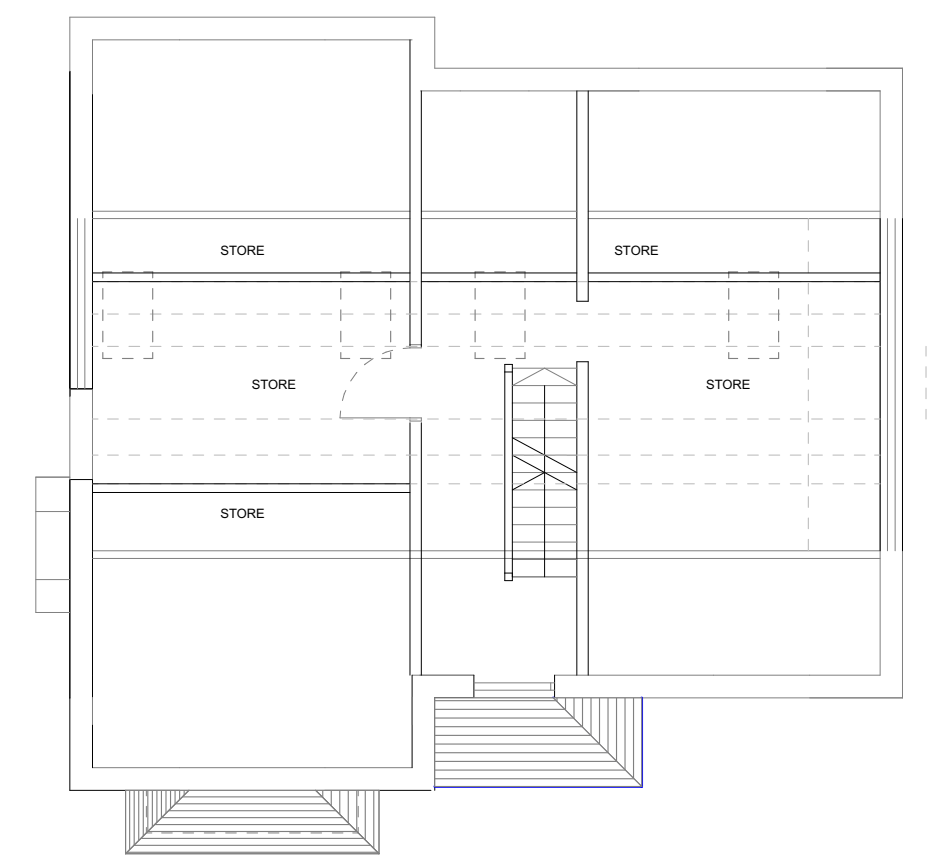


9 As Proposed Second Floor Plan 1:100

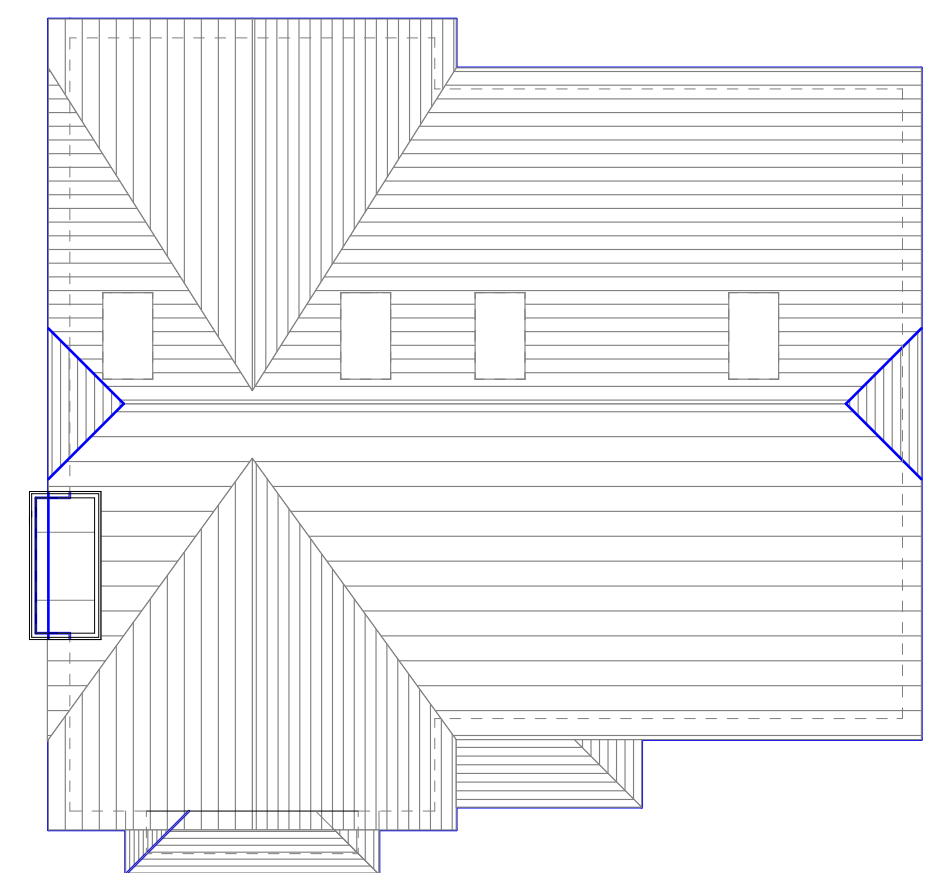

10 As Proposed Roof Plan 1:100

 

1 1:50 Scale Bar 1:50

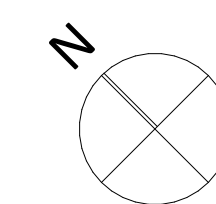

Client:
Mr L Kirkham

Project:
Proposed New Build - Land off
Anvil Road

Scale:
1:50, 1:100

Issue Date:
01/03/2025

Sheet Size:
A0

Title:
As Proposed Plans and Elevations

Drawing Number:
1685-01