




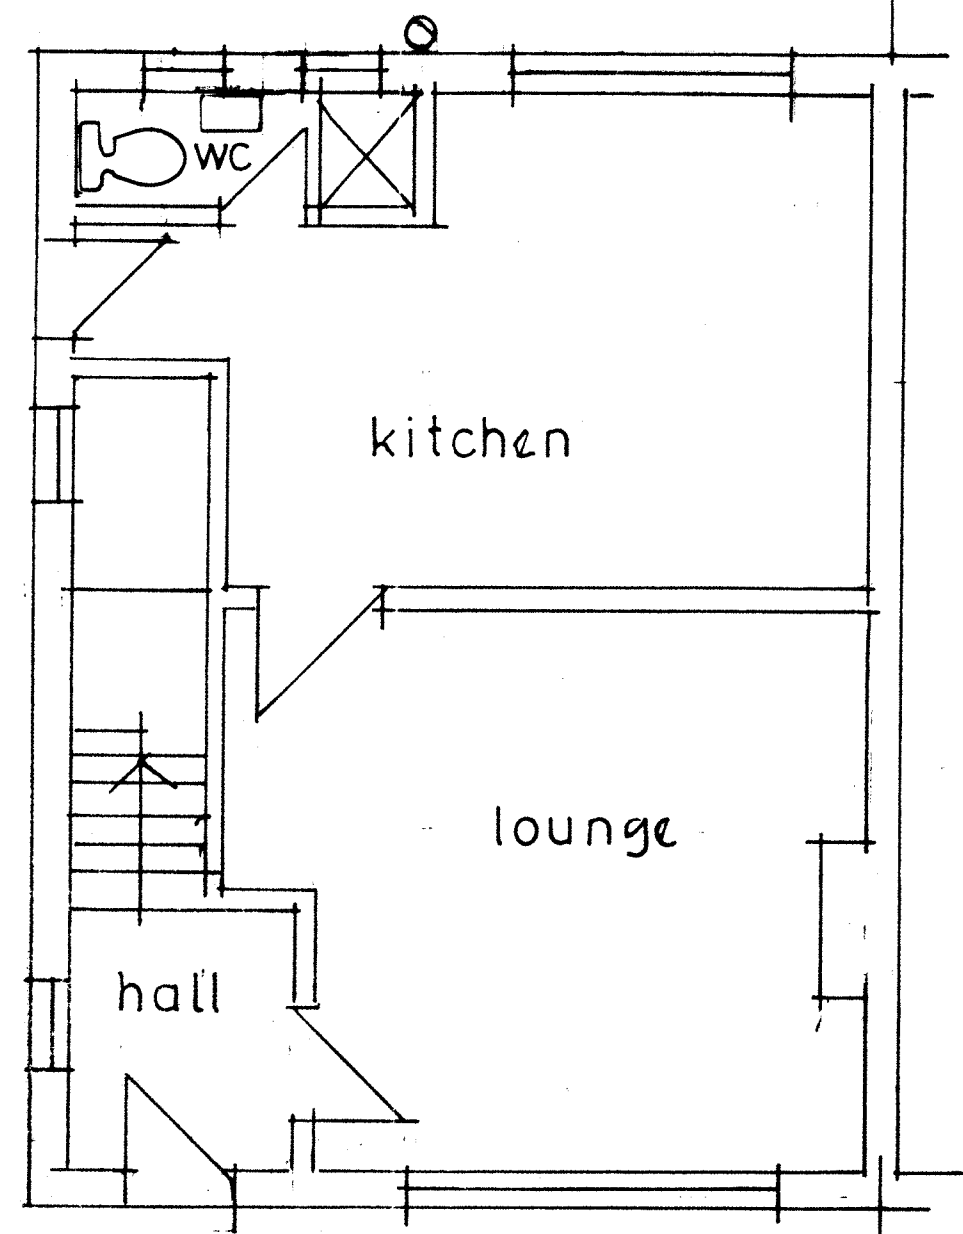


GROUND FLOOR PLAN

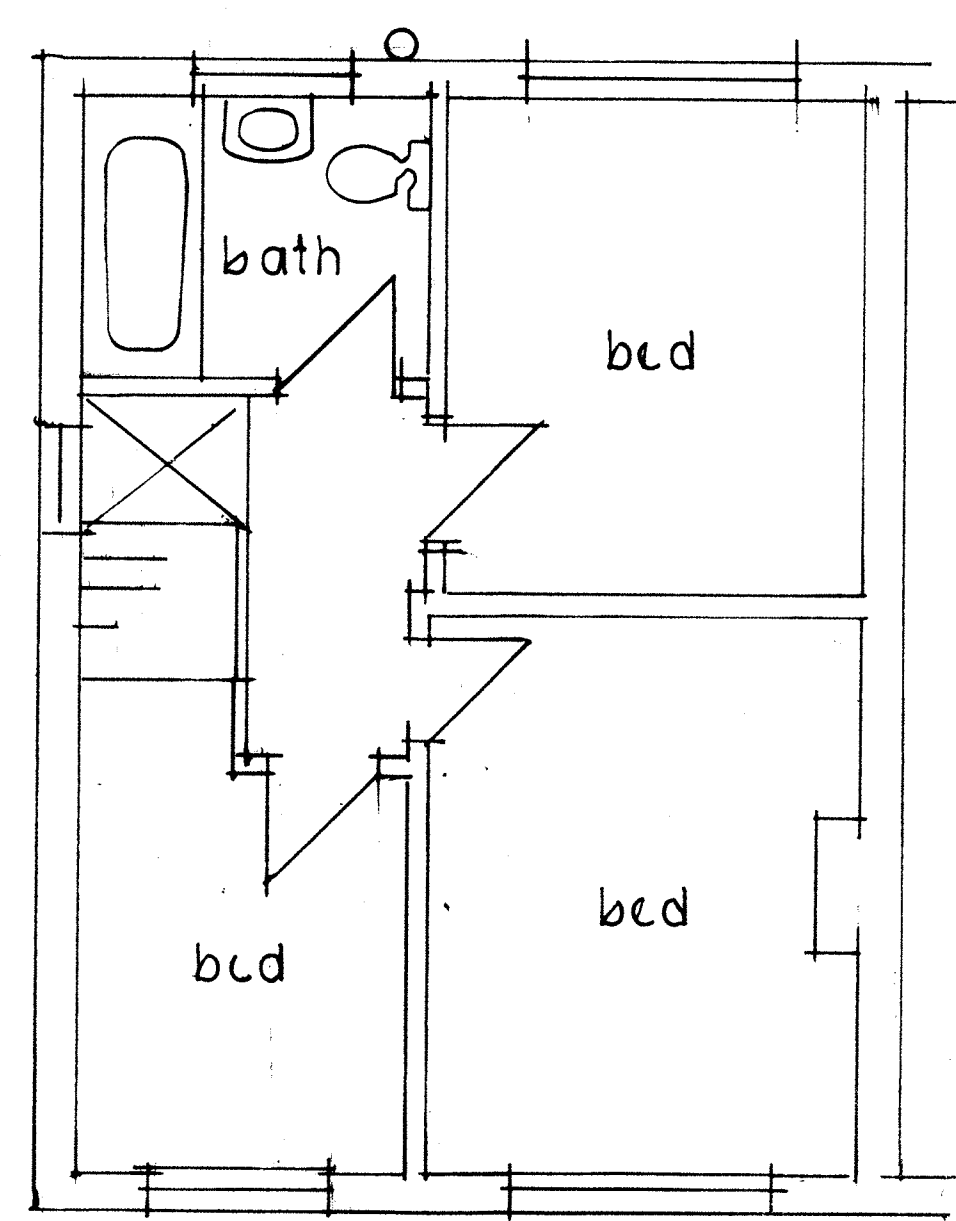


1ST FLOOR PLAN

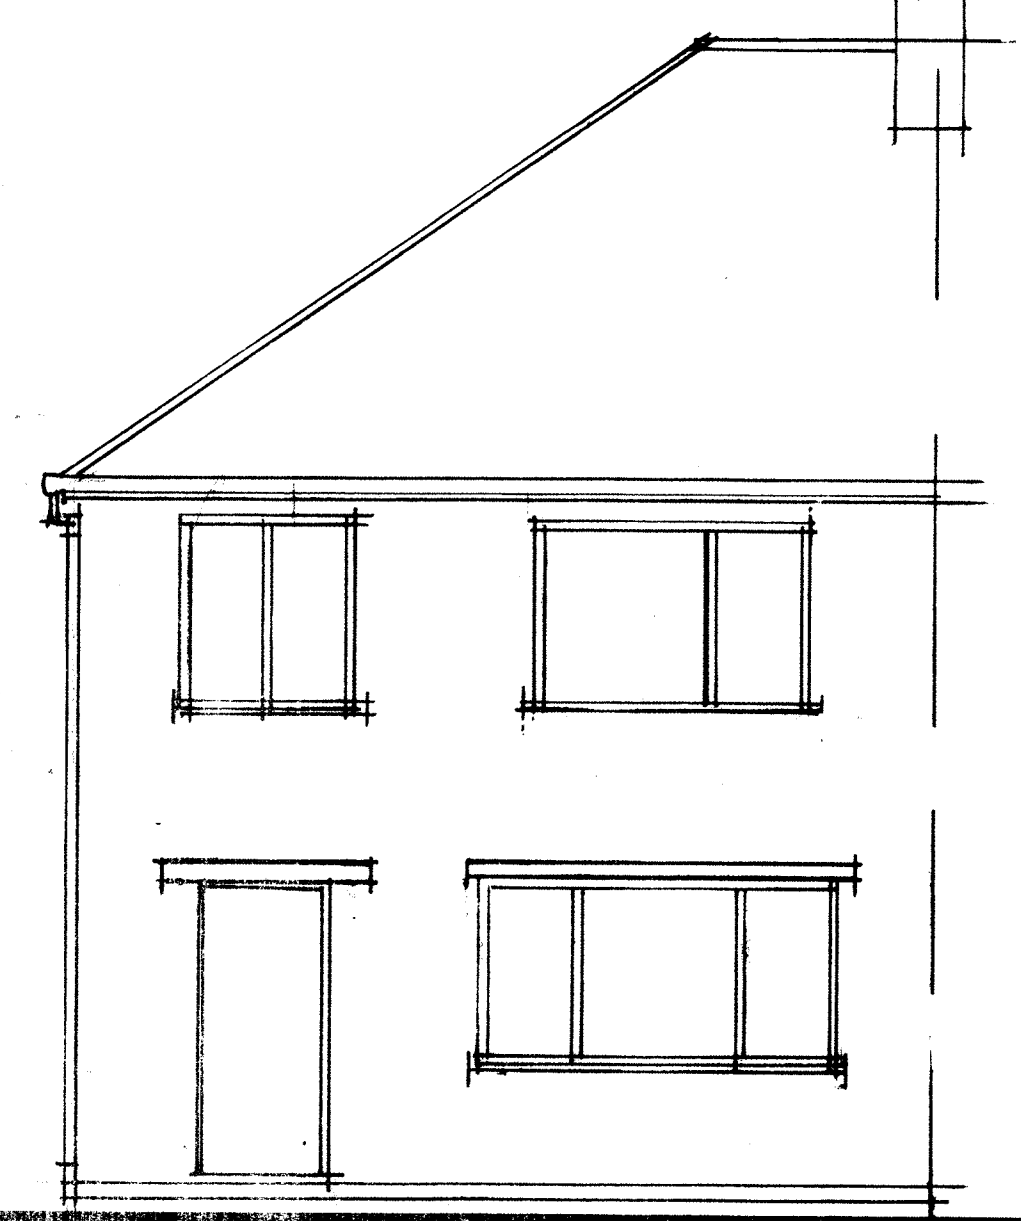

FRONT ELEVATION

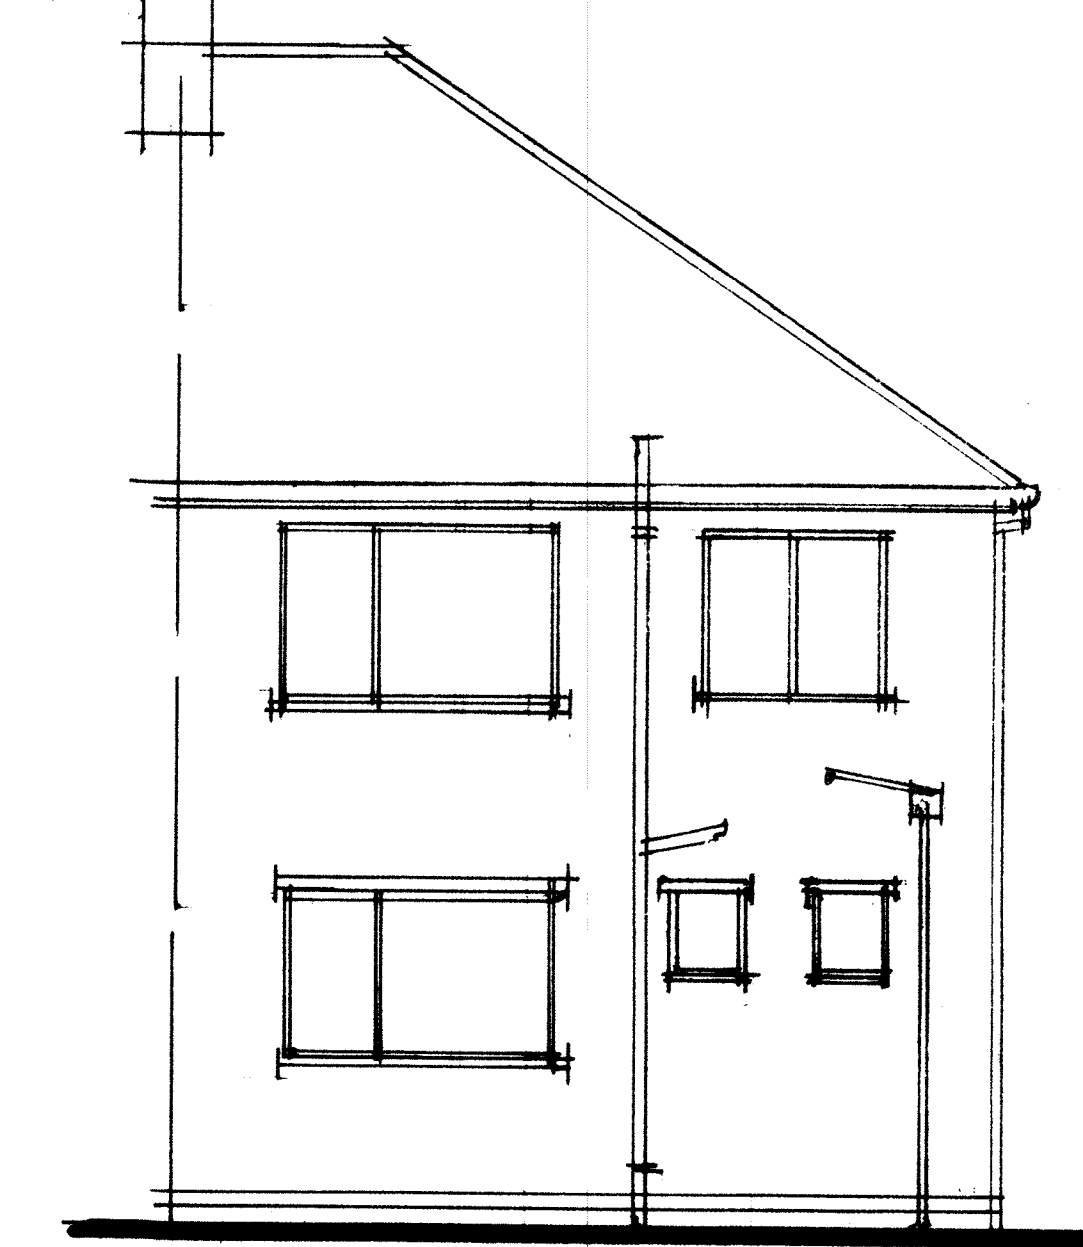


REAR ELEVATION

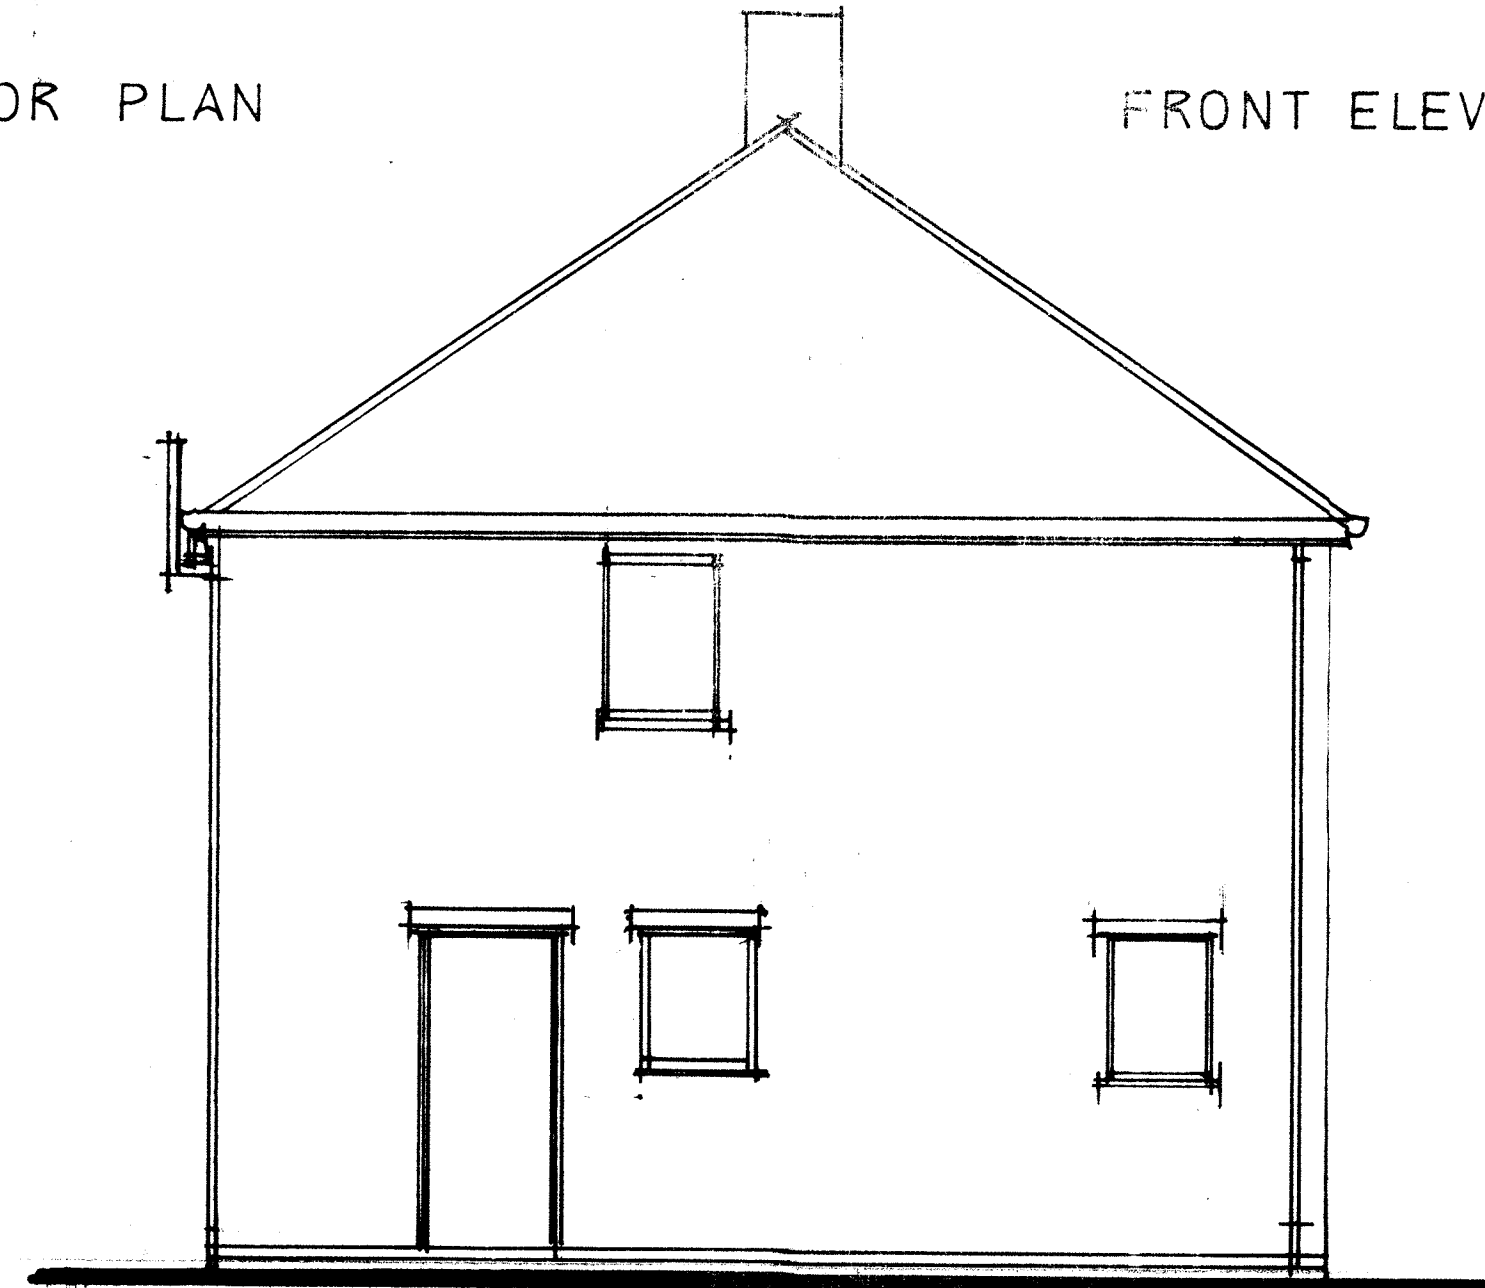

SIDE ELEVATION

SCALE 1:50

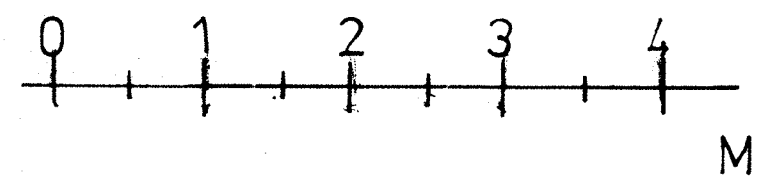

94, ATTLEE ROAD, CHEADLE. ST 10 1LJ
EXISTING DETAILS.
DRWG REF 01.