

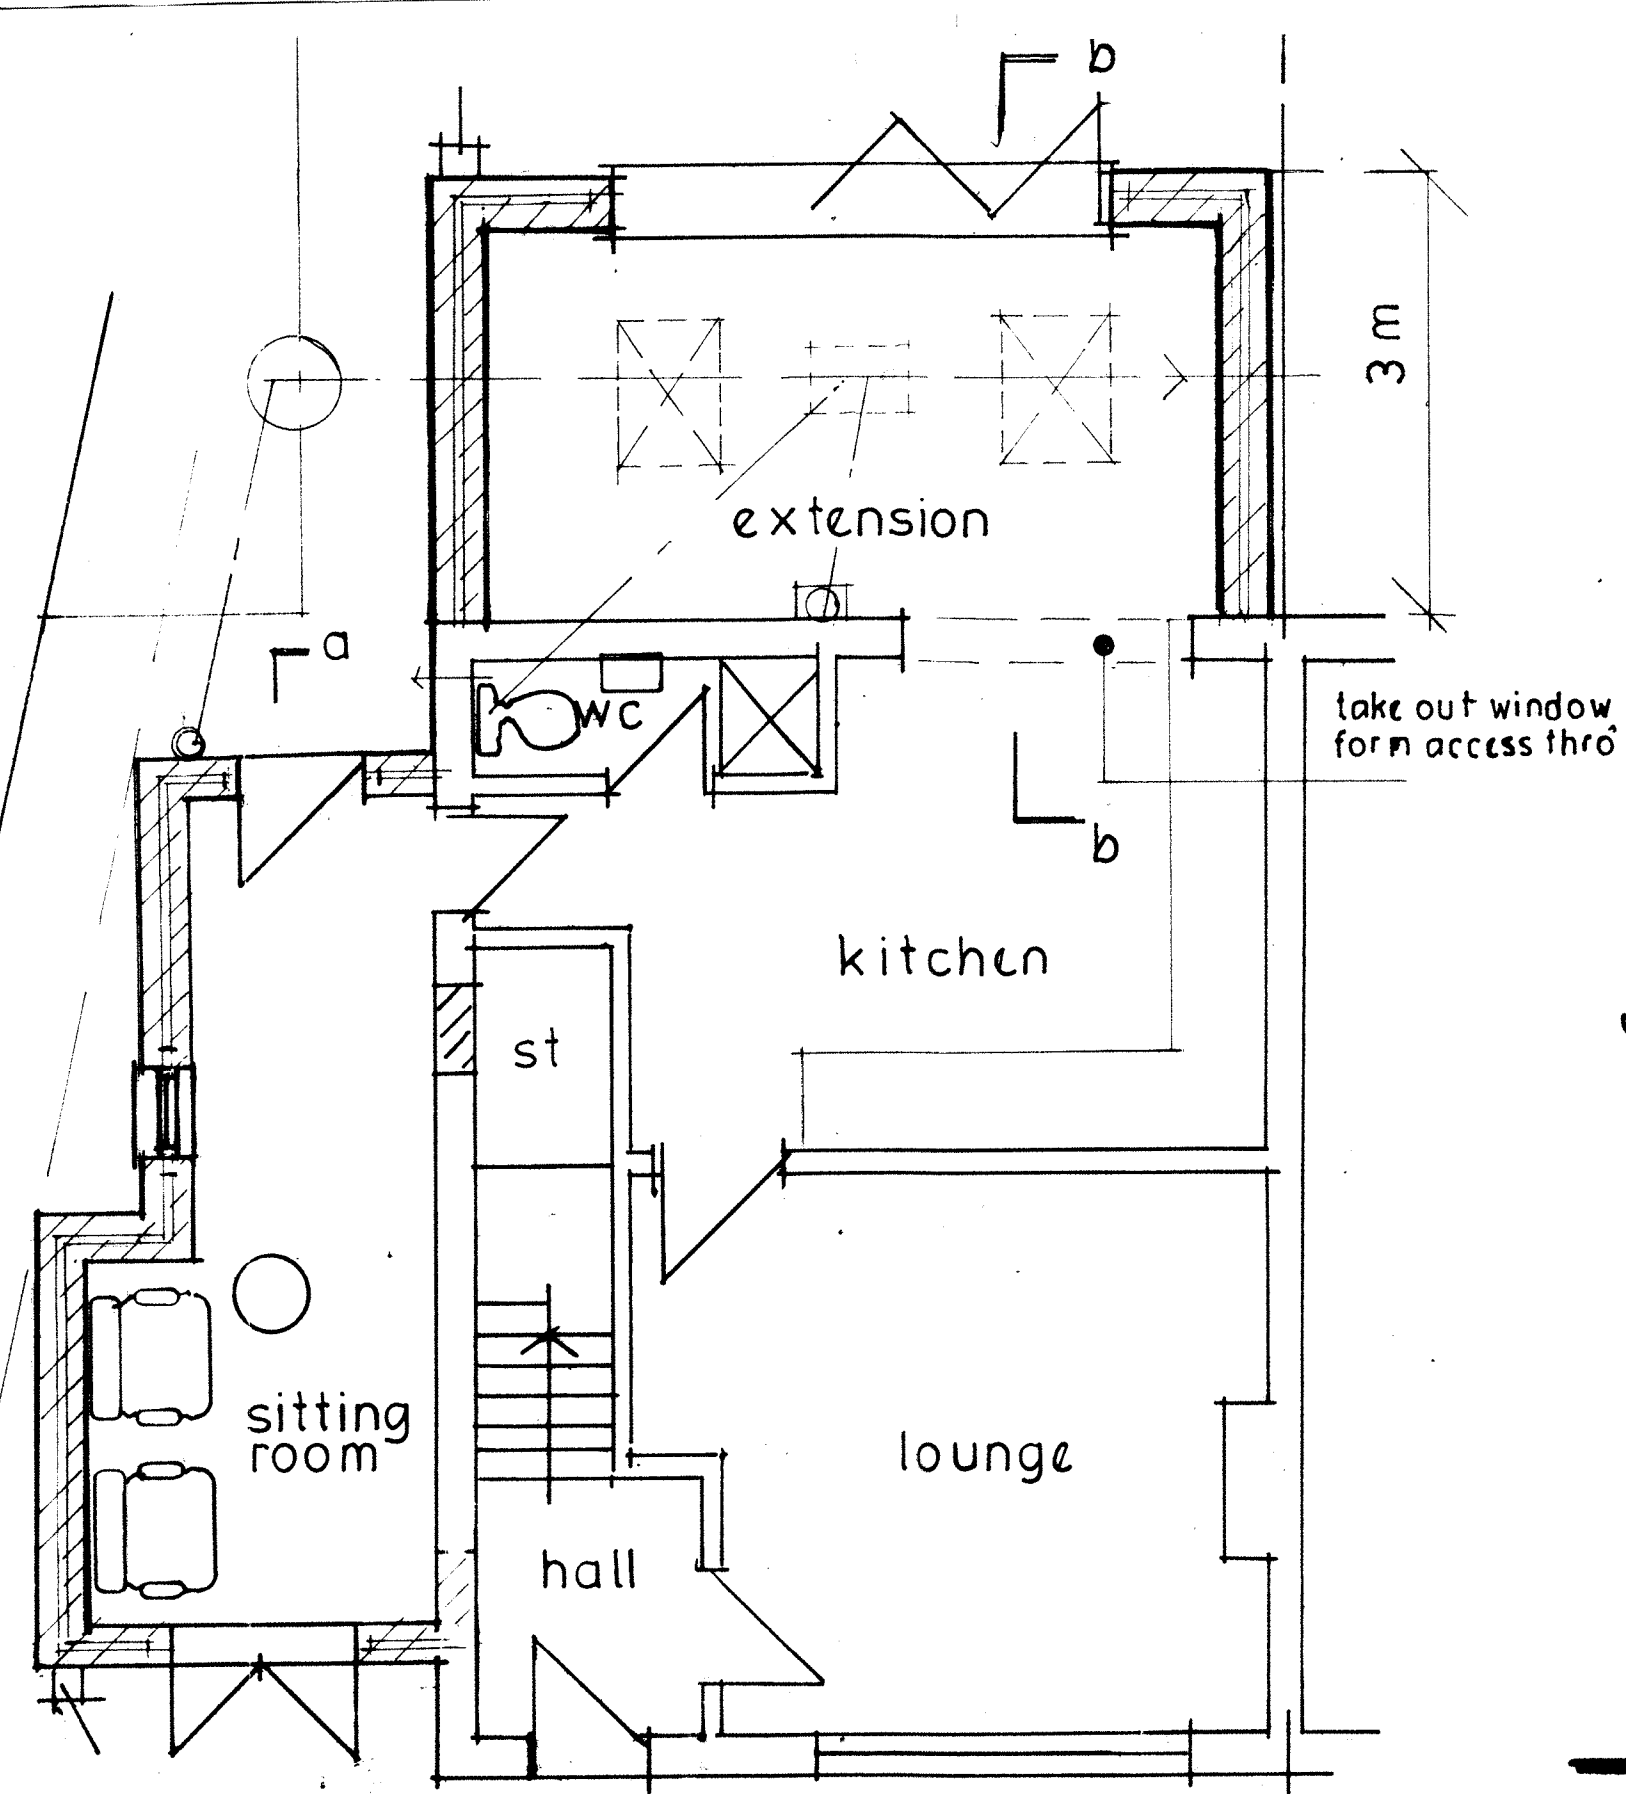



PROPOSED EXTENSIONS TO 94, ATTLEE ROAD, CHEADLE ST10 1LJ
DRWG 02 SCALE 1:50

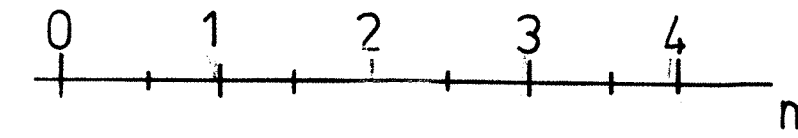


PROPOSED GROUND FLOOR

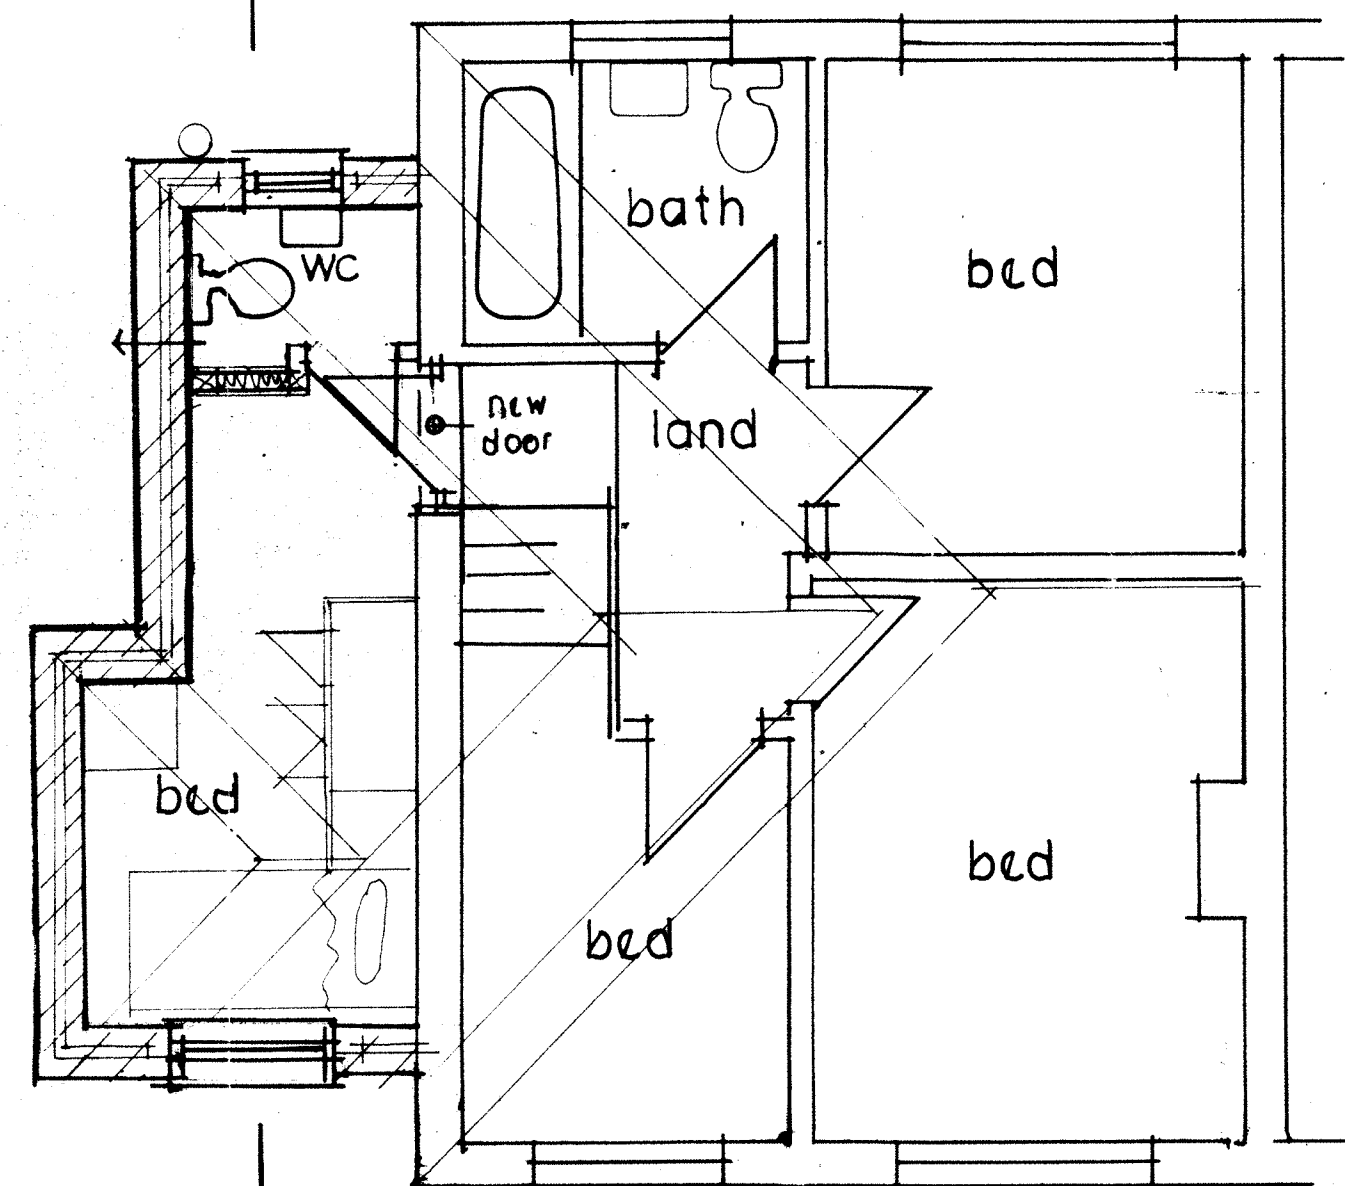

PROPOSED 1ST FLOOR

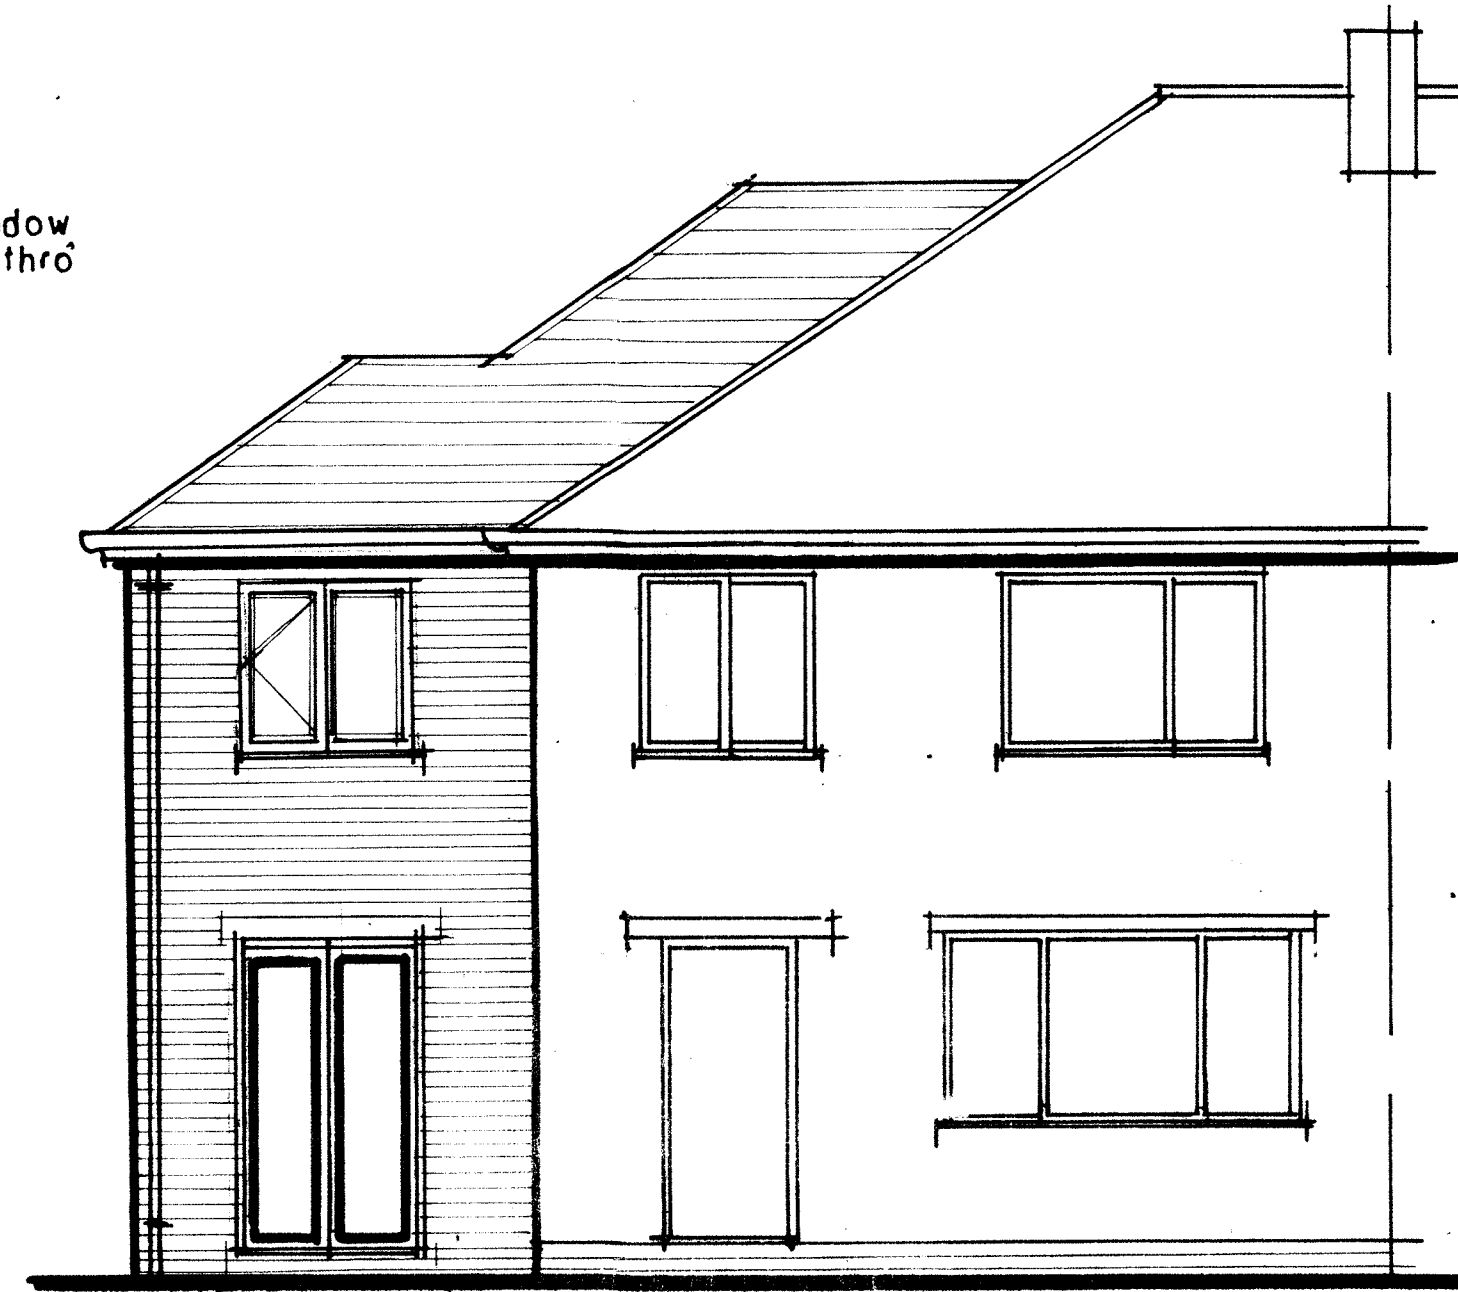


FRONT ELEVATION

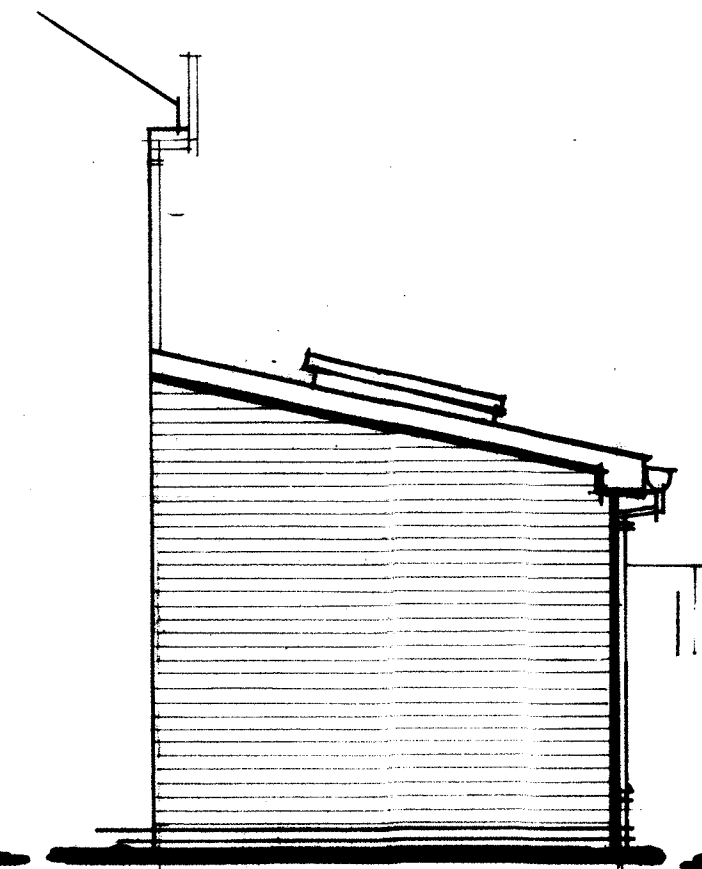


SIDE ELEVATION




REAR ELEVATION

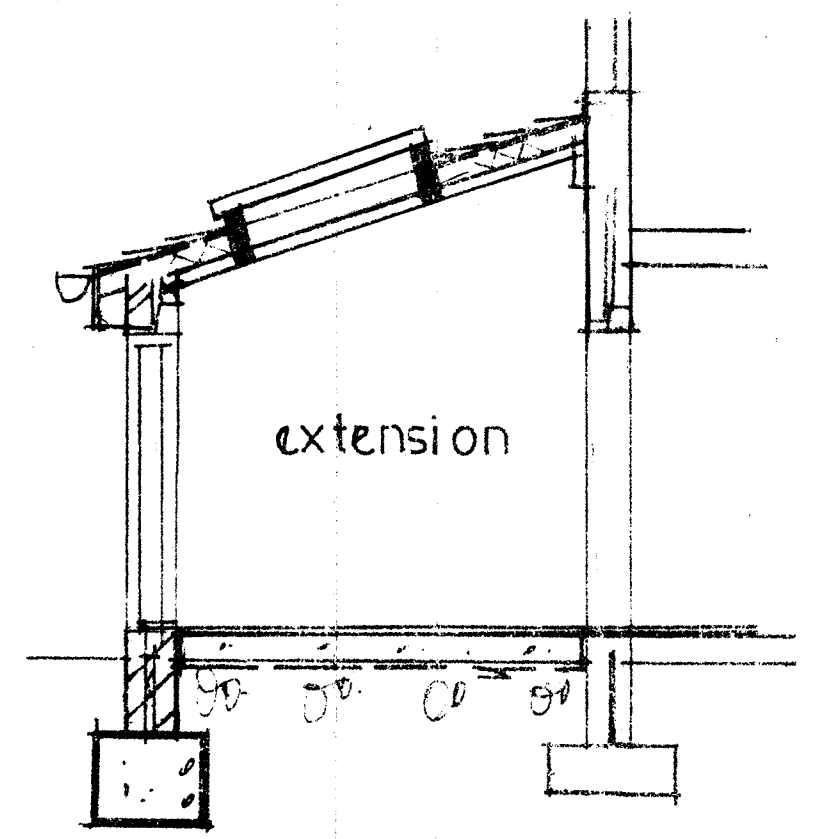

SECTION B-B

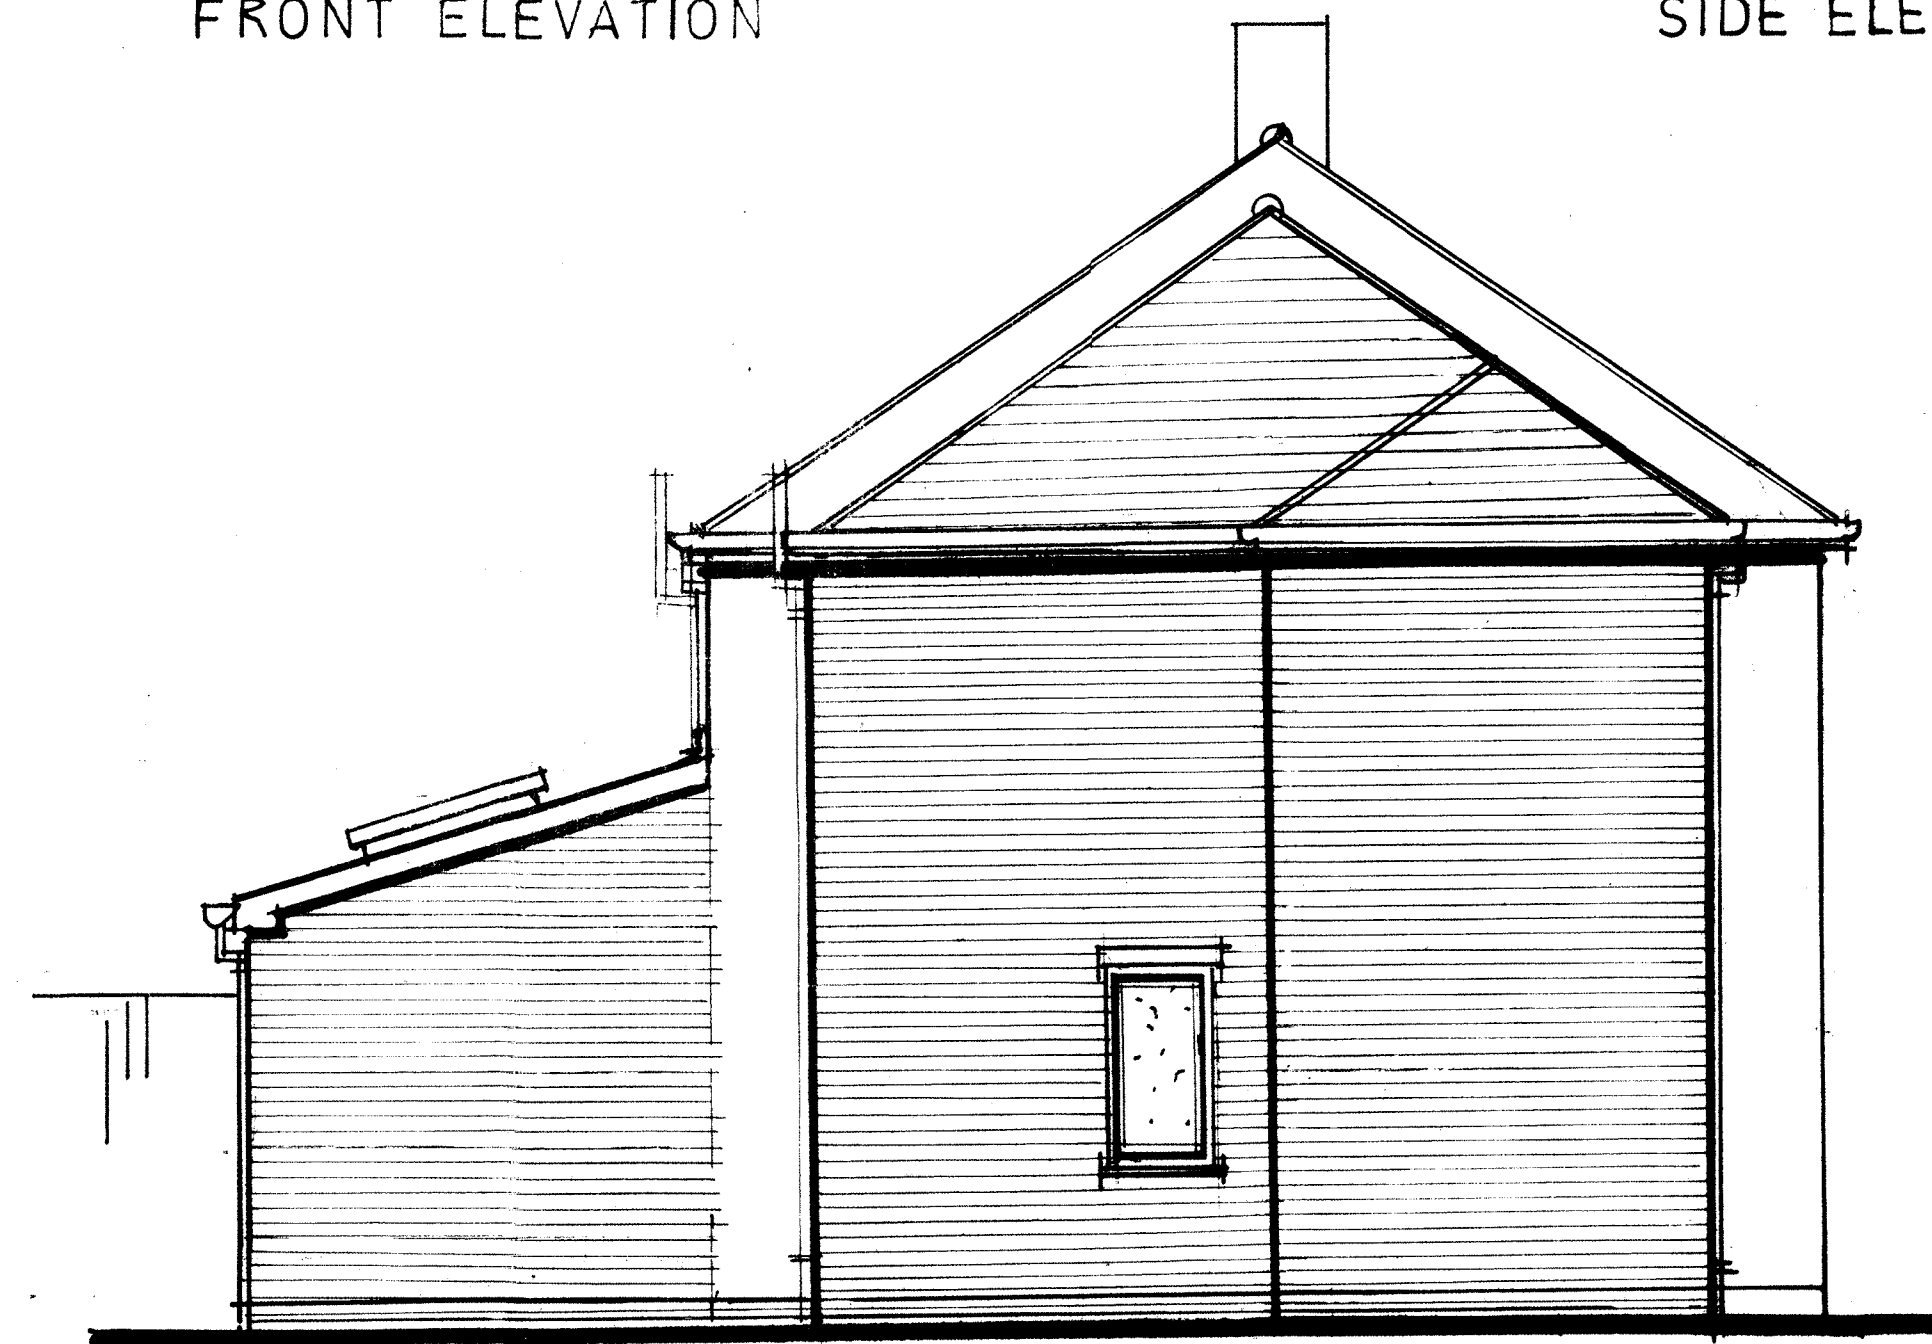

SIDE ELEVATION

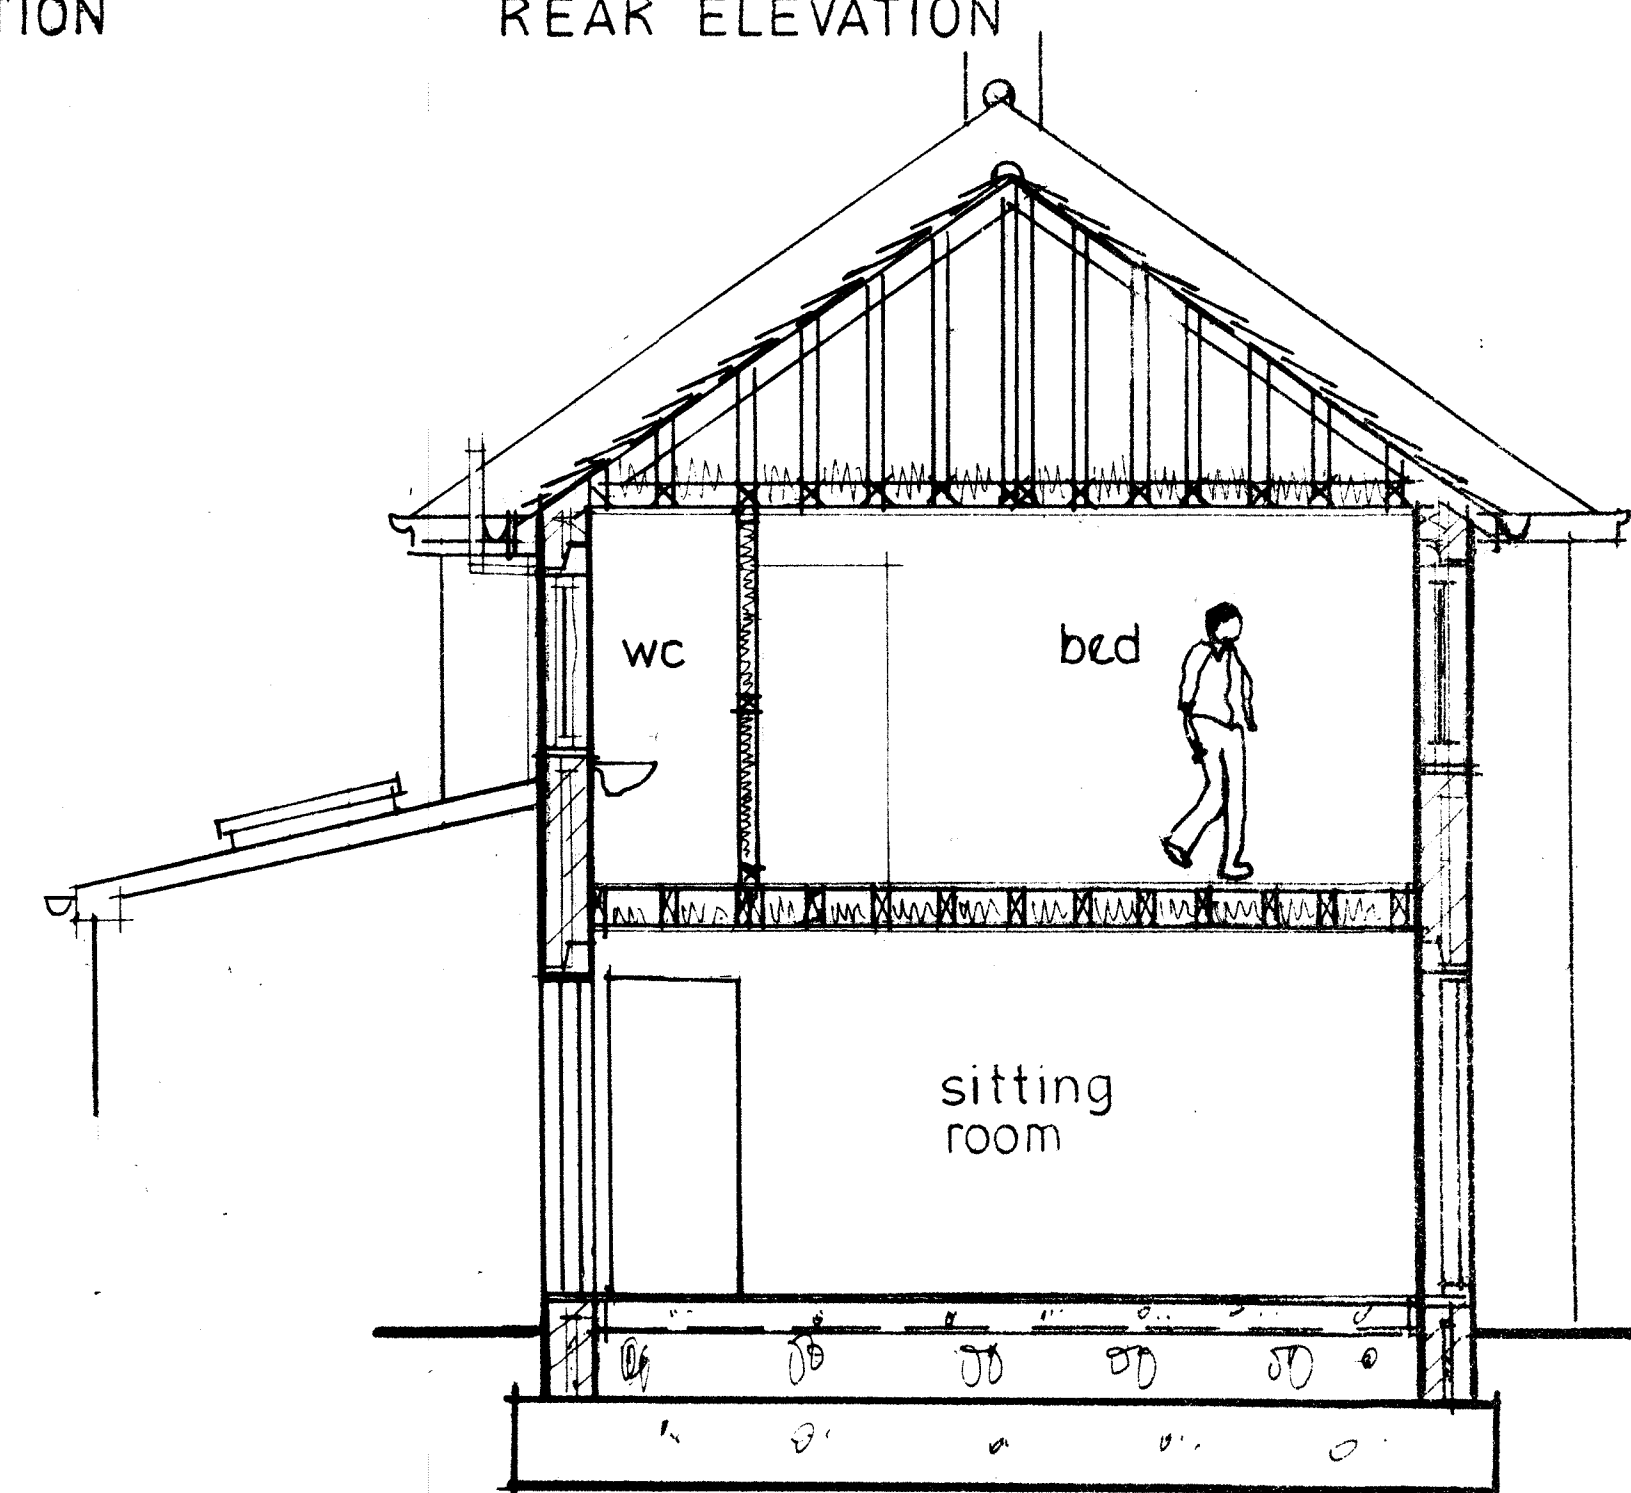

SECTION A-A