




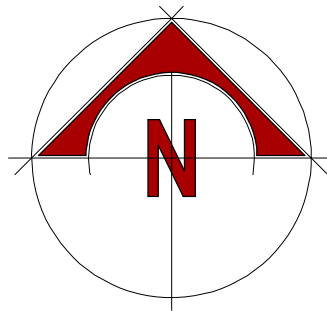

Site Plan - Existing

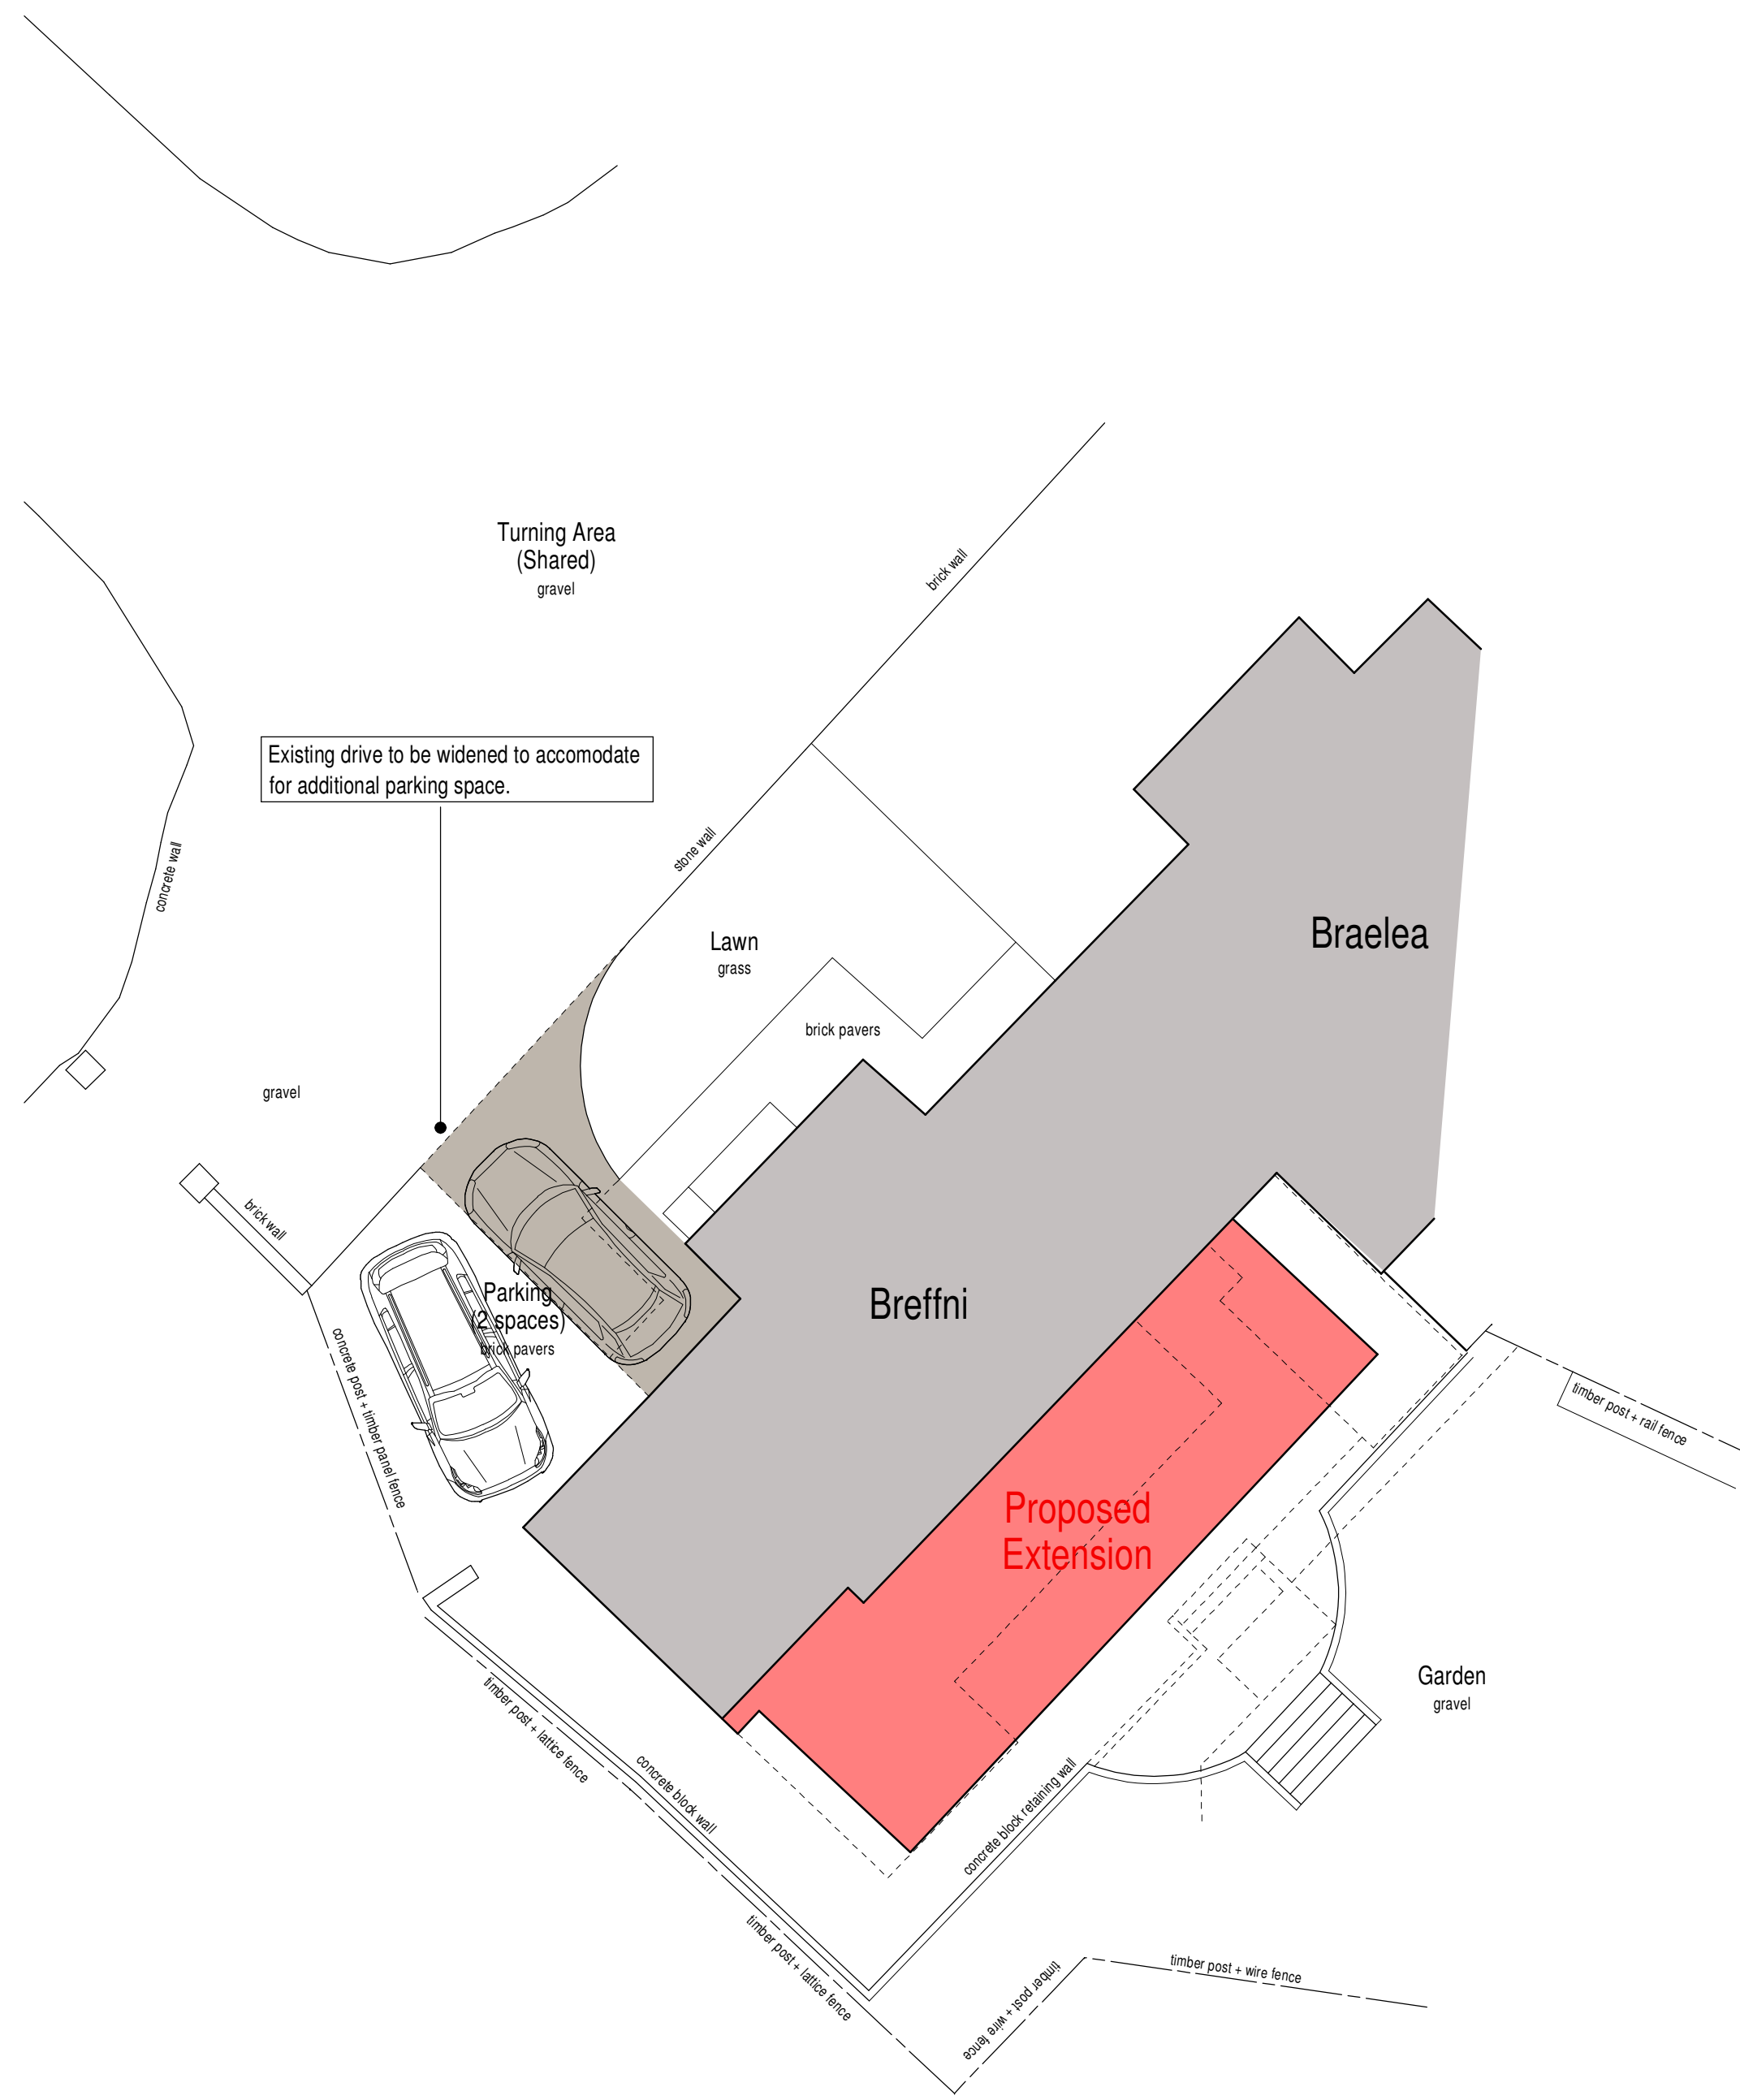

Site Plan - Proposed

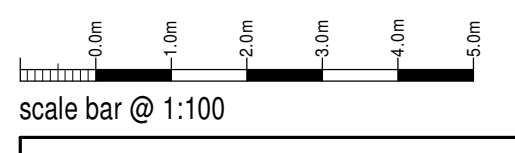

Ms Machin

Proposed Single Storey and
Two Storey Rear Extension +
First Floor Side Extension and
Alterations at
Brefni, Spicerstone Estate,
Leek, ST13 7DS

Planning Proposal
Existing and Proposed Site Plans

Date	Sheet	Scale
March 2025	A1	1:100
Dwg No.	Rev.	Drawn
2025-2972-04	-	NAW



10 Cawdry Buildings, Fountain Street, Leek, ST13 6JP
Telephone: 01538 386002
E-mail: info@sammonsltd.co.uk
Web: www.sammonsltd.co.uk

This drawing is copyright.
All dimensions must be checked prior to commencement.