




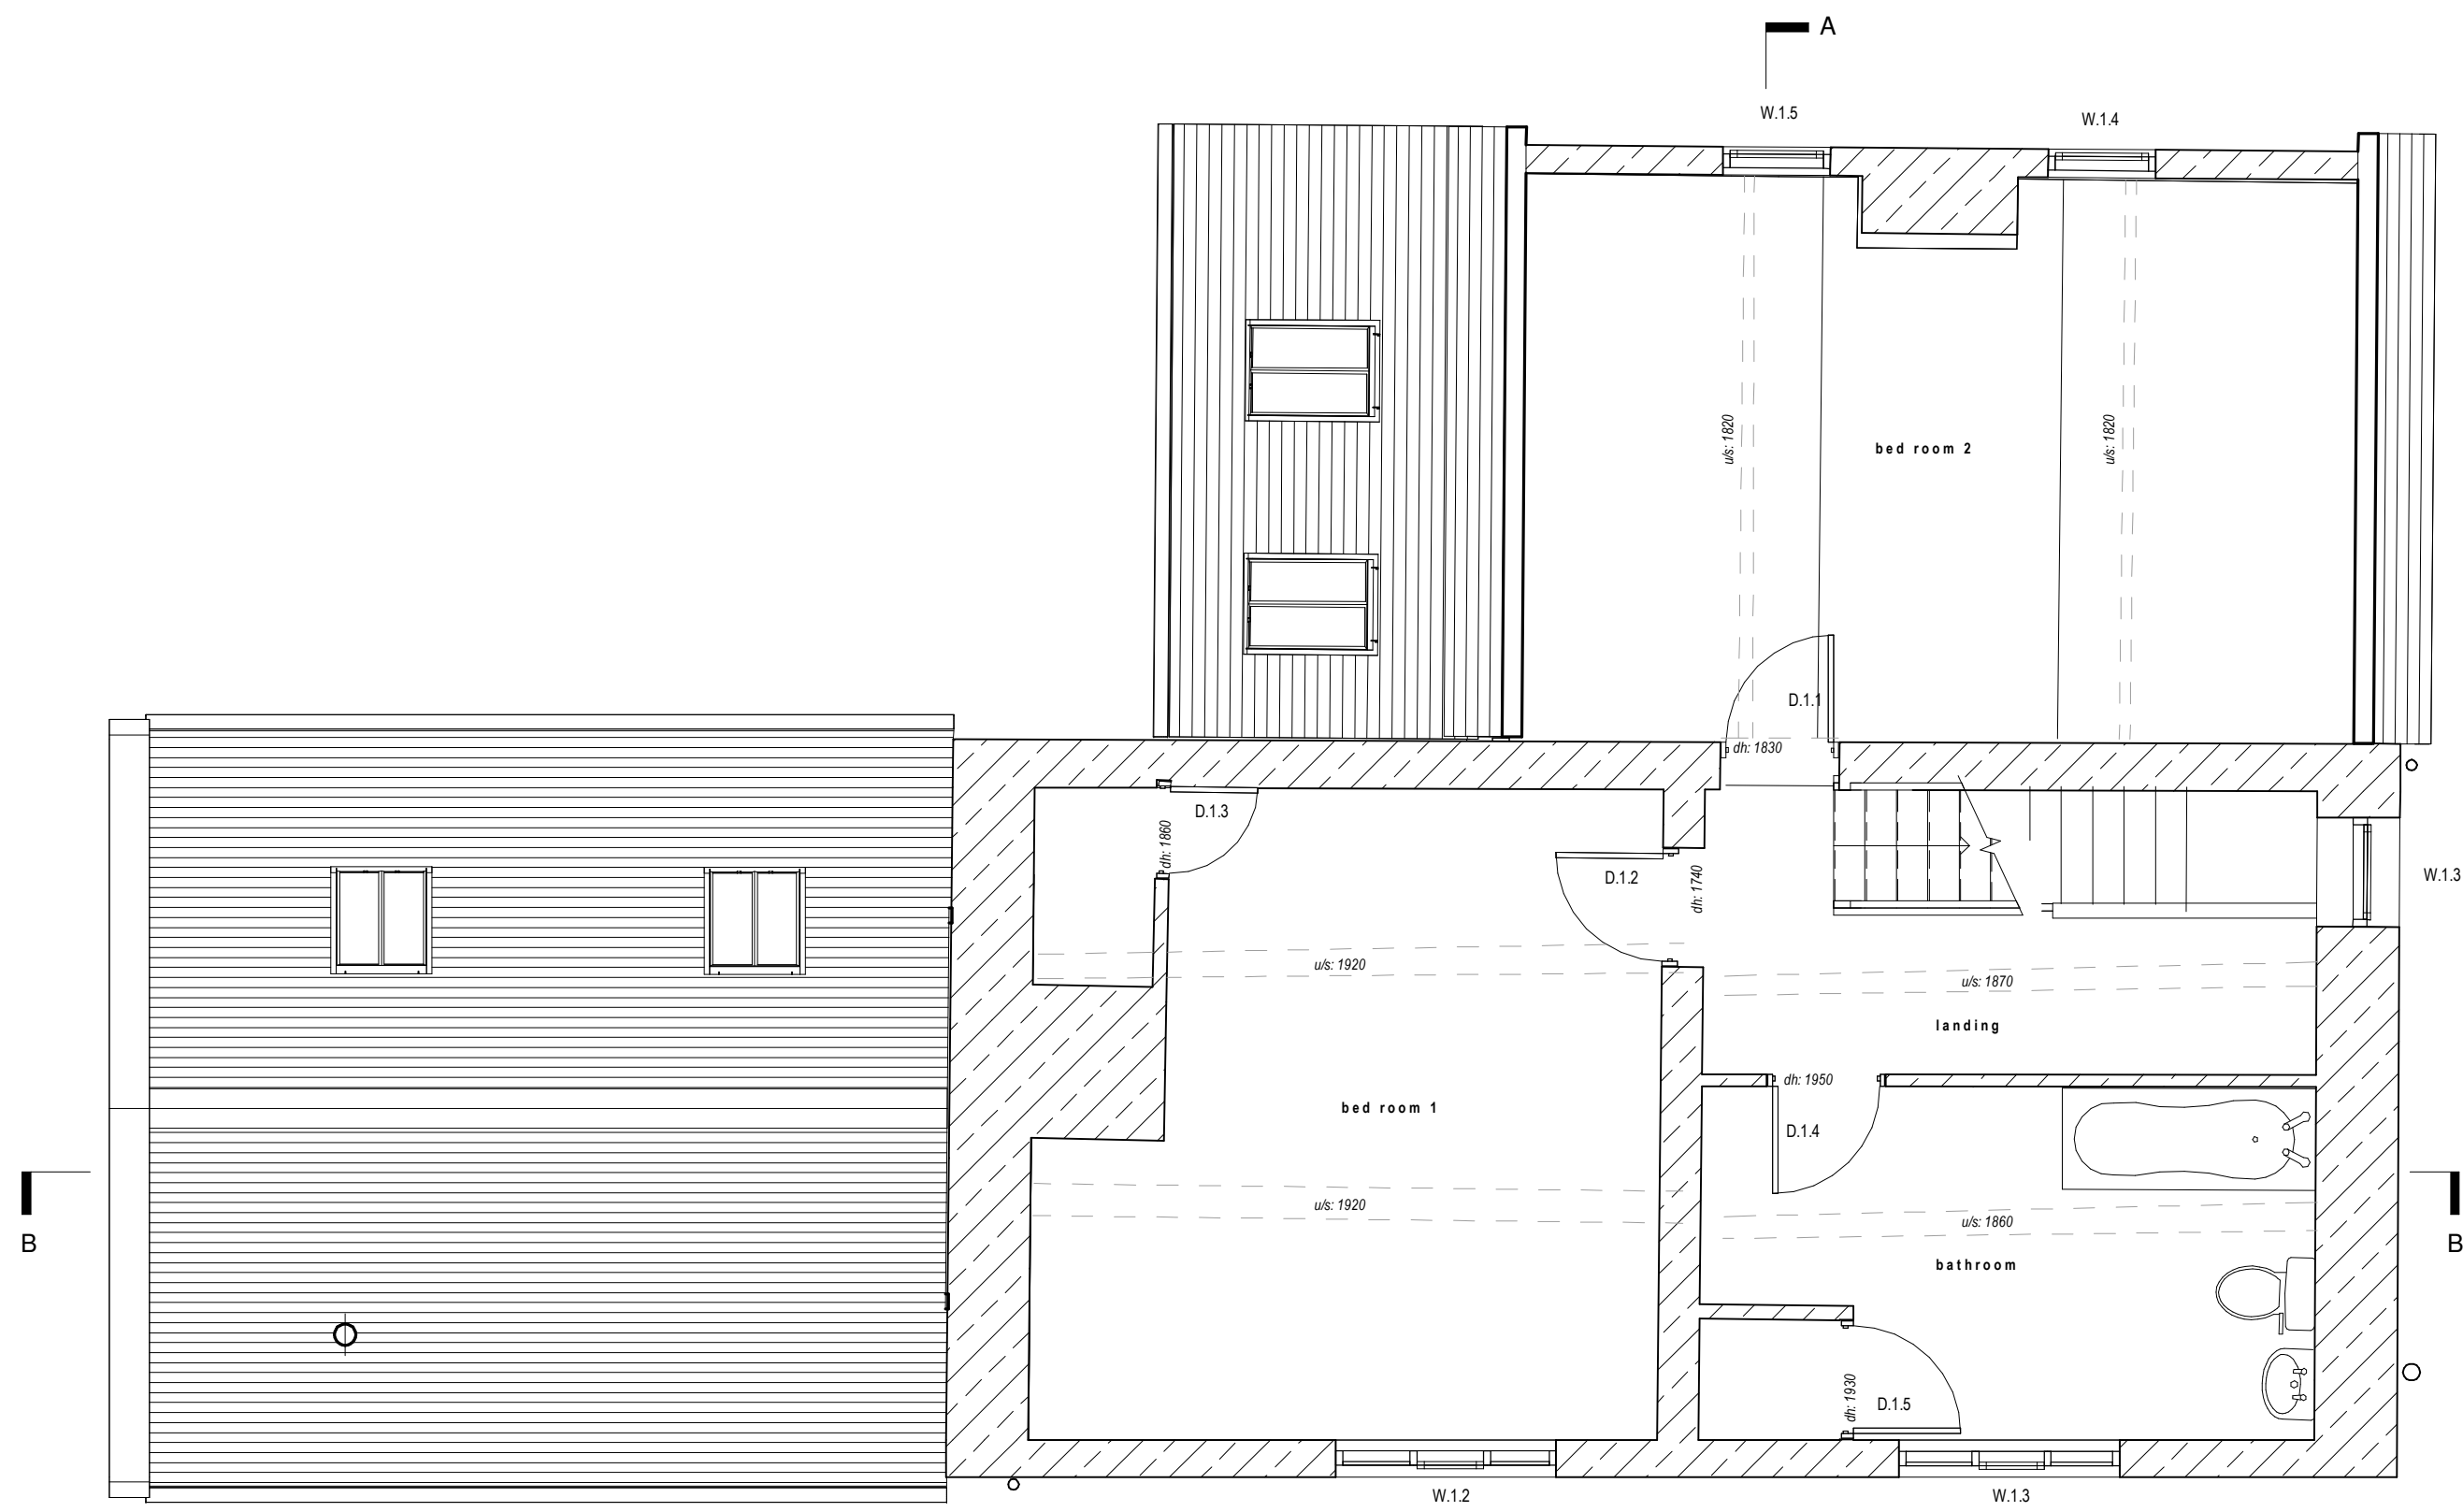


first floor plan 'as proposed'
1:50

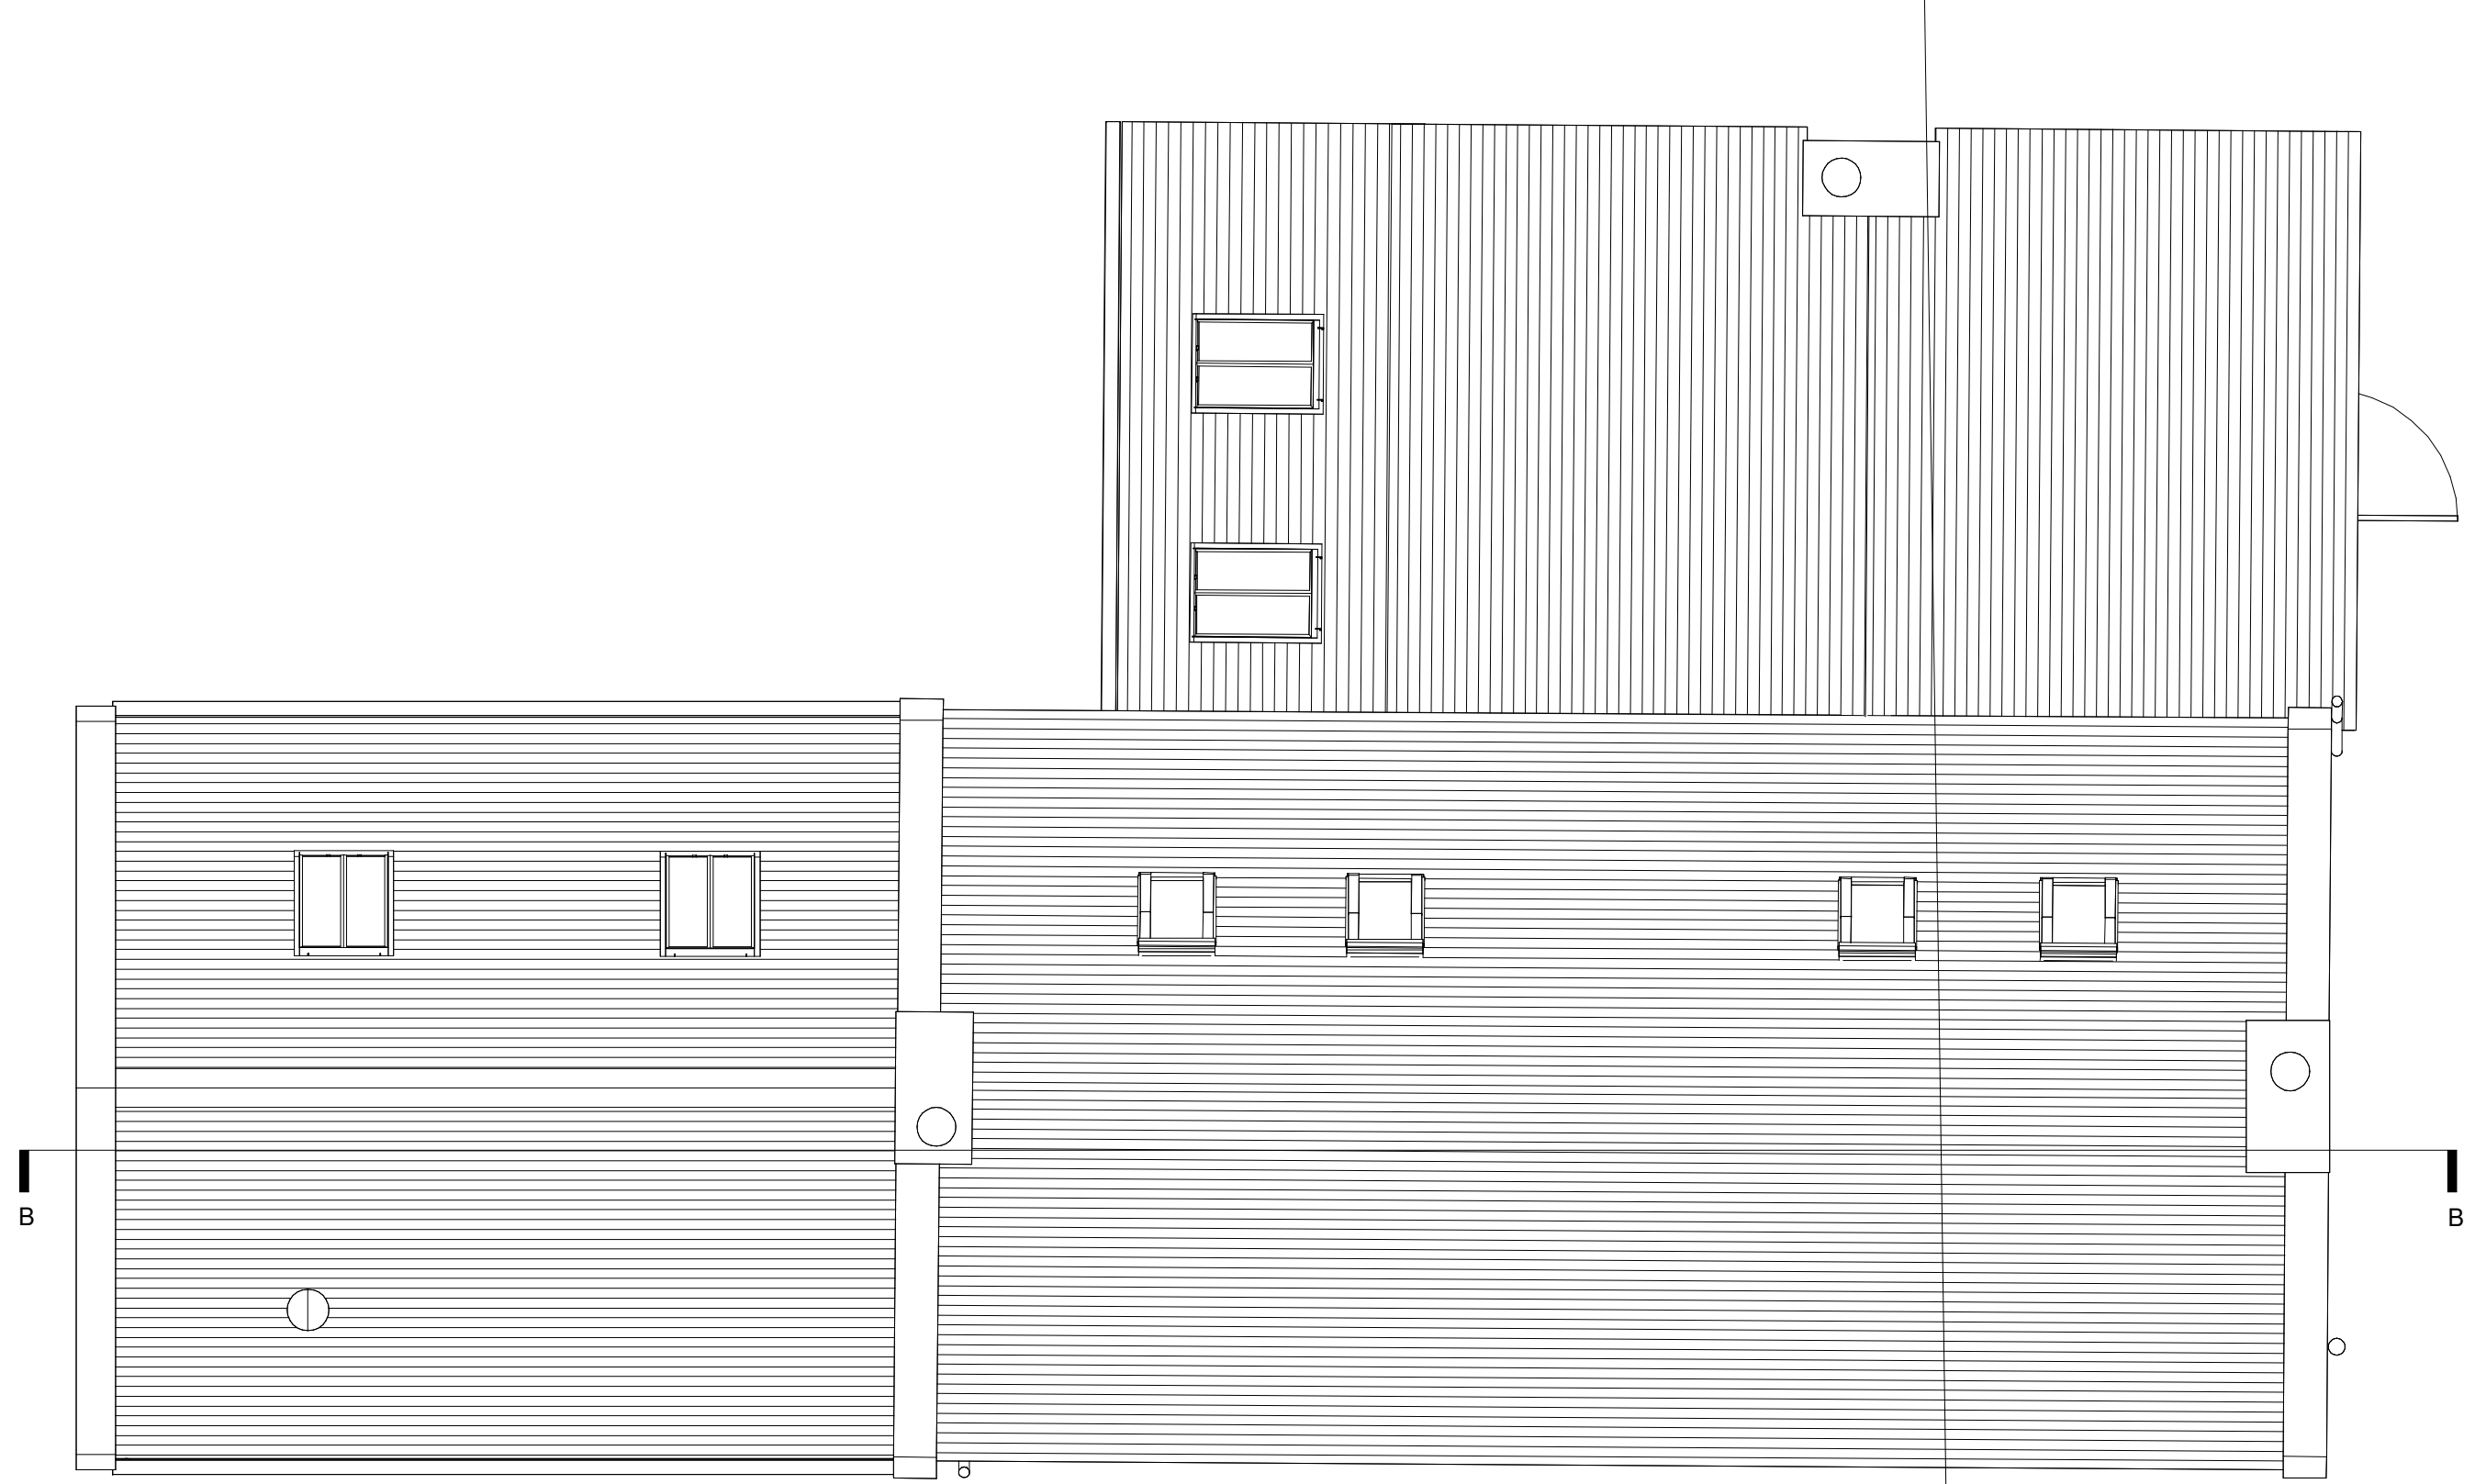

roof plan 'as proposed'
1:50

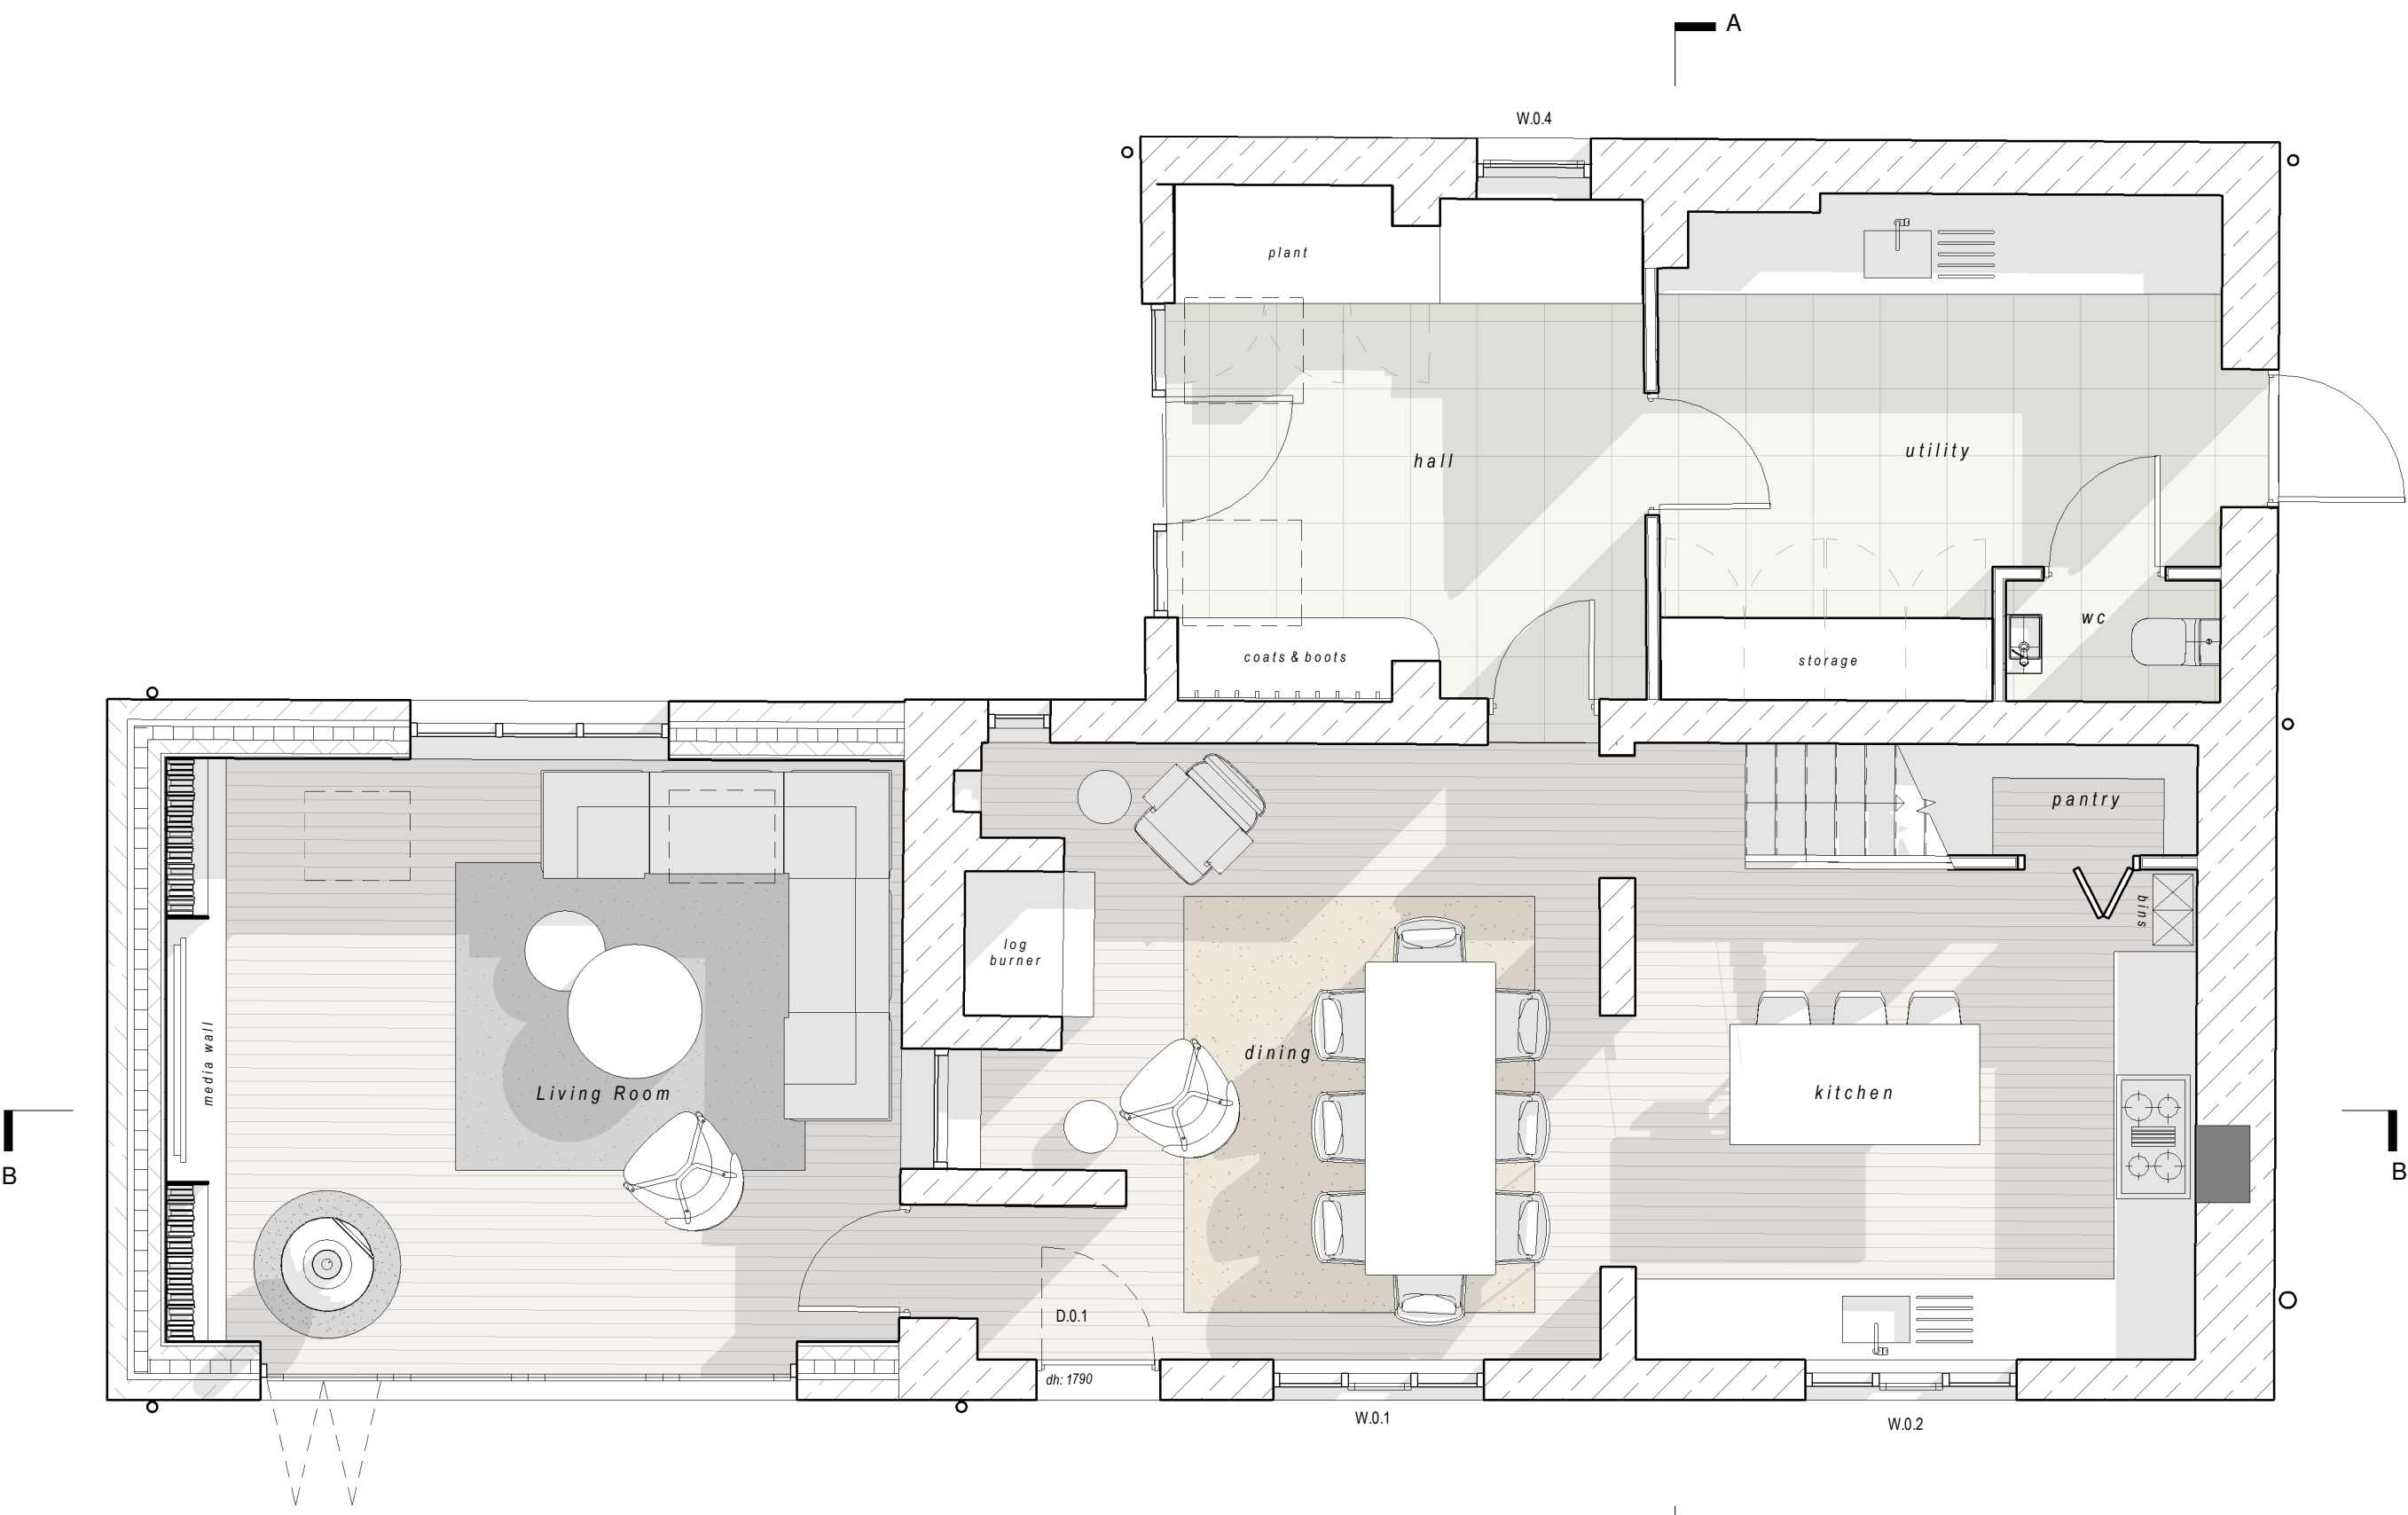

ground floor plan 'as proposed'

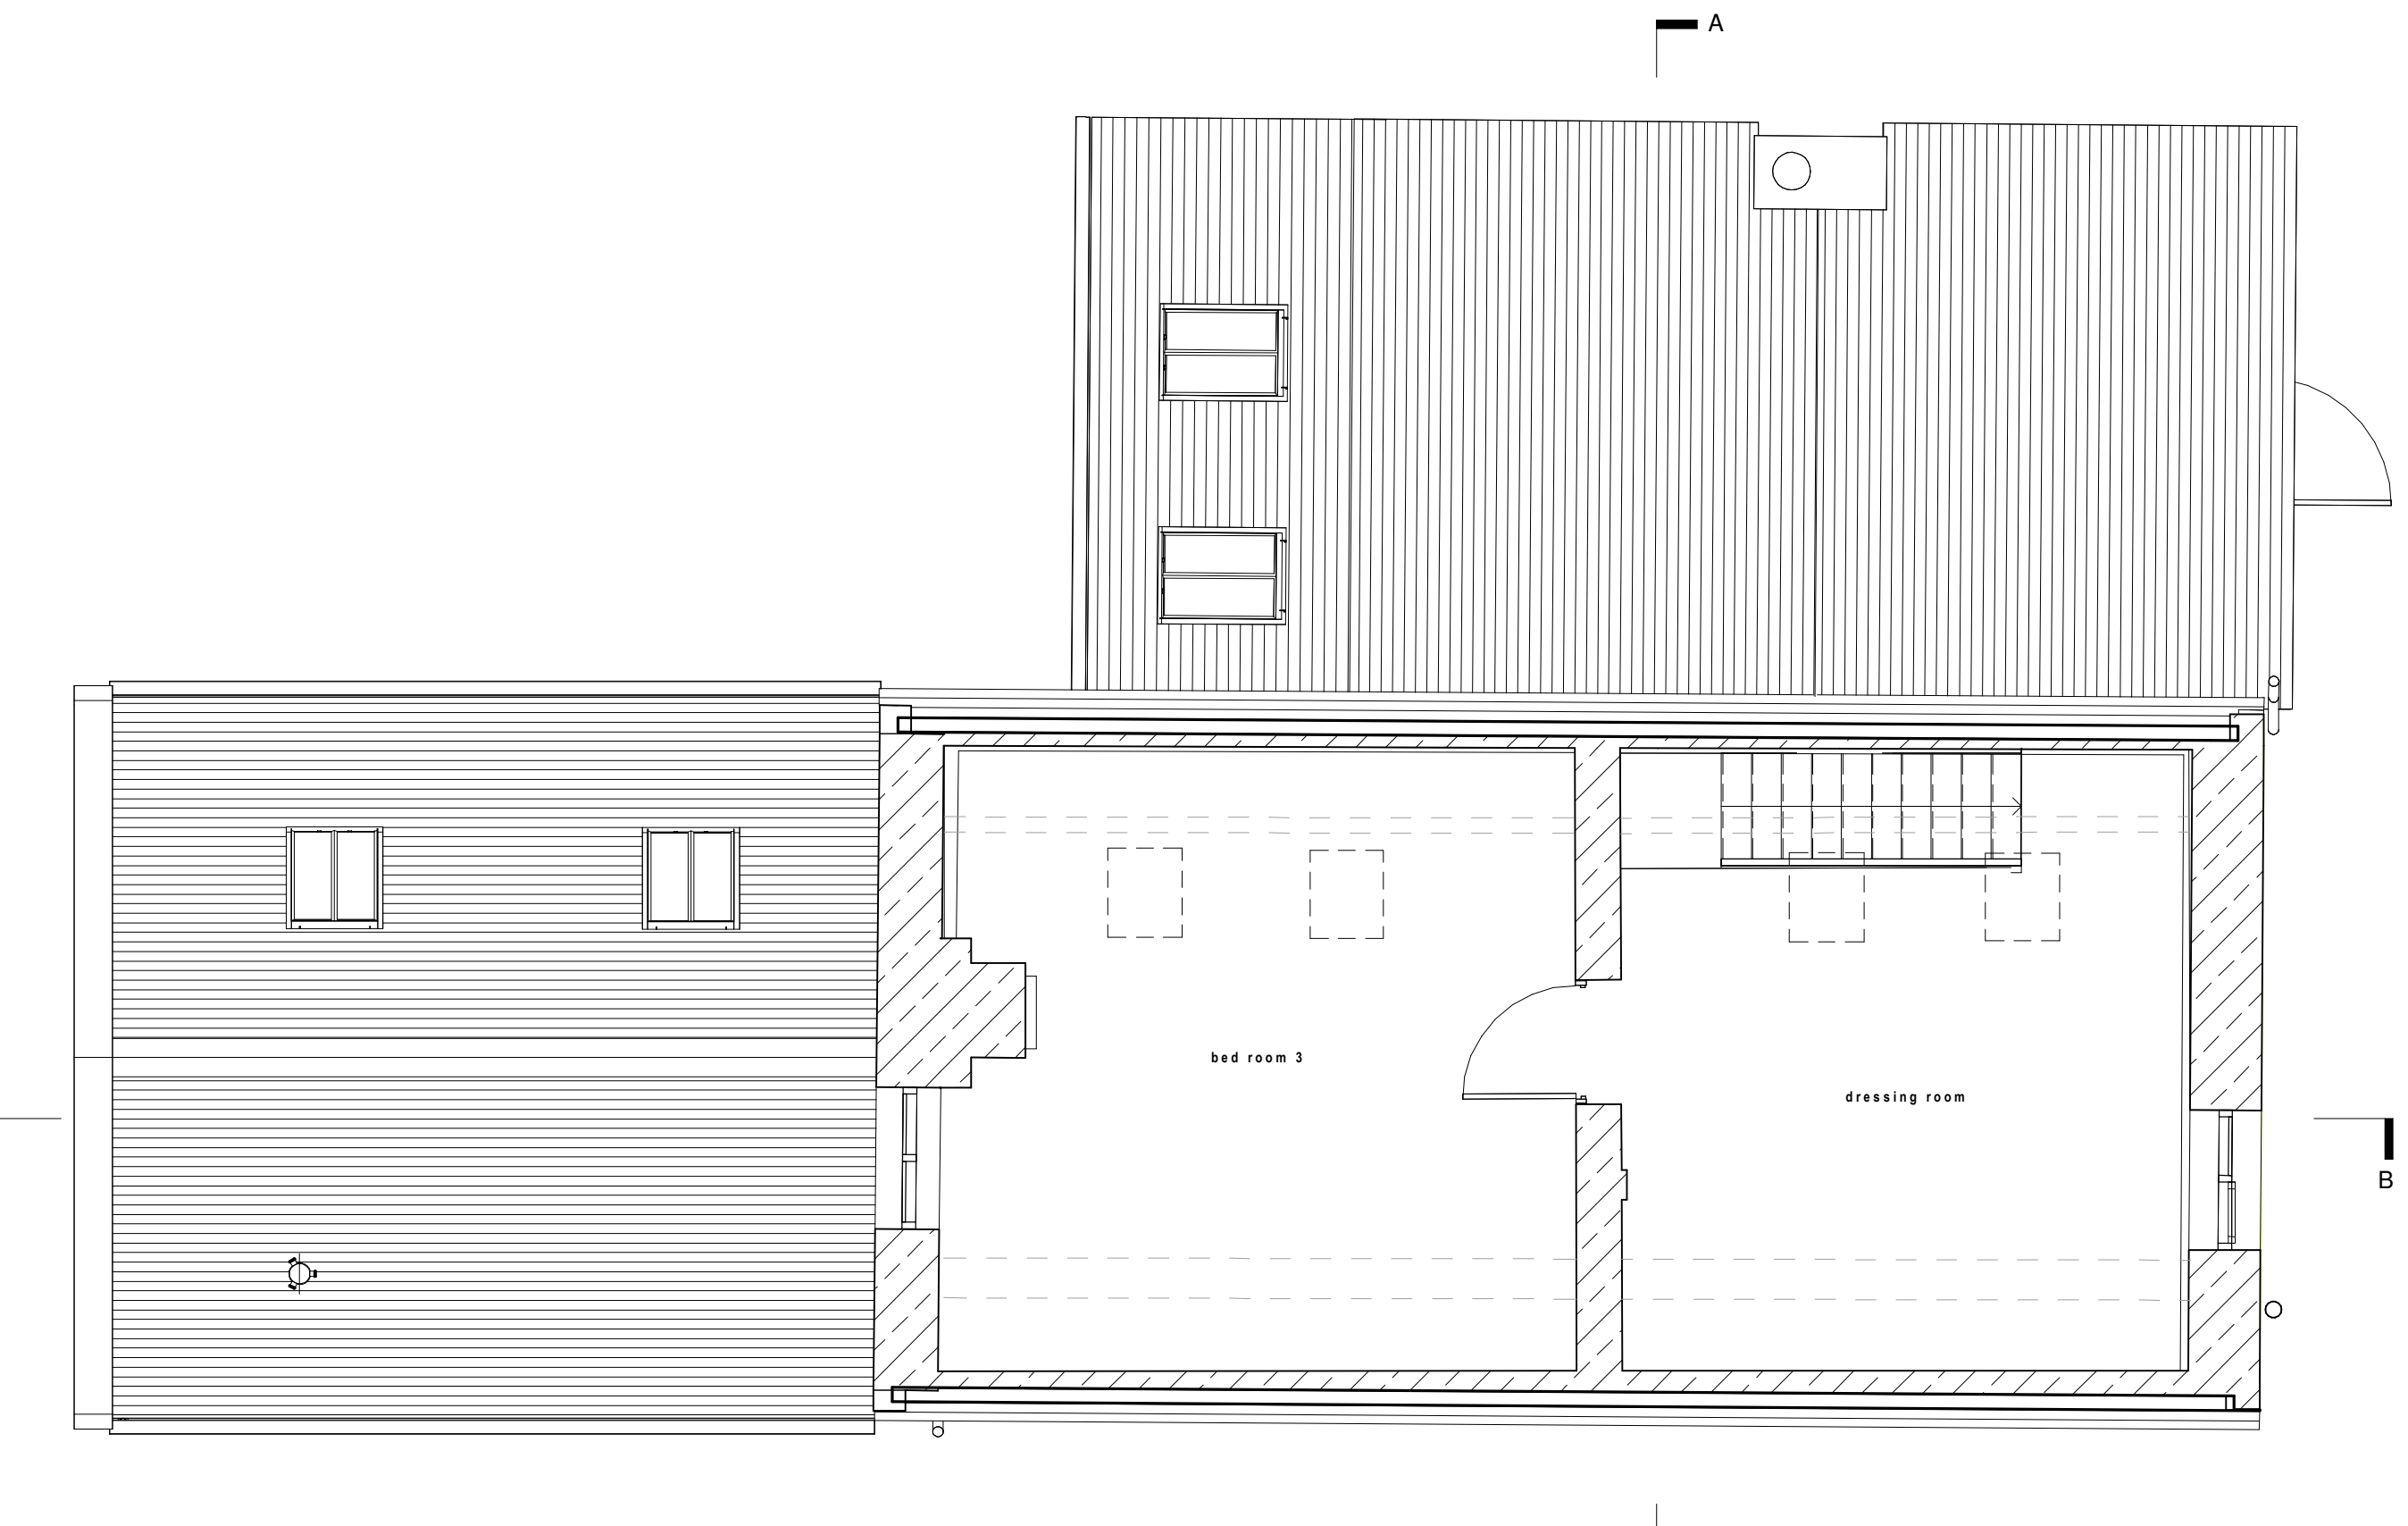

second floor plan 'as proposed'
1:50



Rev	25/03/2025	AC	Amended to suit client comments		
A	24/03/2025	AC	Lounge Dimensions added		
Rev	Date	Drawn	Description		
ctd architects			Clerk Bank House Clerk Bank LEEK Staffordshire ST13 5HE		
1:01538 373477 t: 01538 386503			e: info@ctdarchitects.co.uk w: www.ctdarchitects.co.uk		
Client Mr & Mrs Hankinson			Project Longhurst Farmhouse Longhurst Farm, DIMMINGDALE, ST10 3AS		
Title Floor Plans & Roof Plan 'as proposed'			Scale 1:50		
Status PLANNING ISSUE			Job No 2340		
Drawing No AL56			Rev. B		