


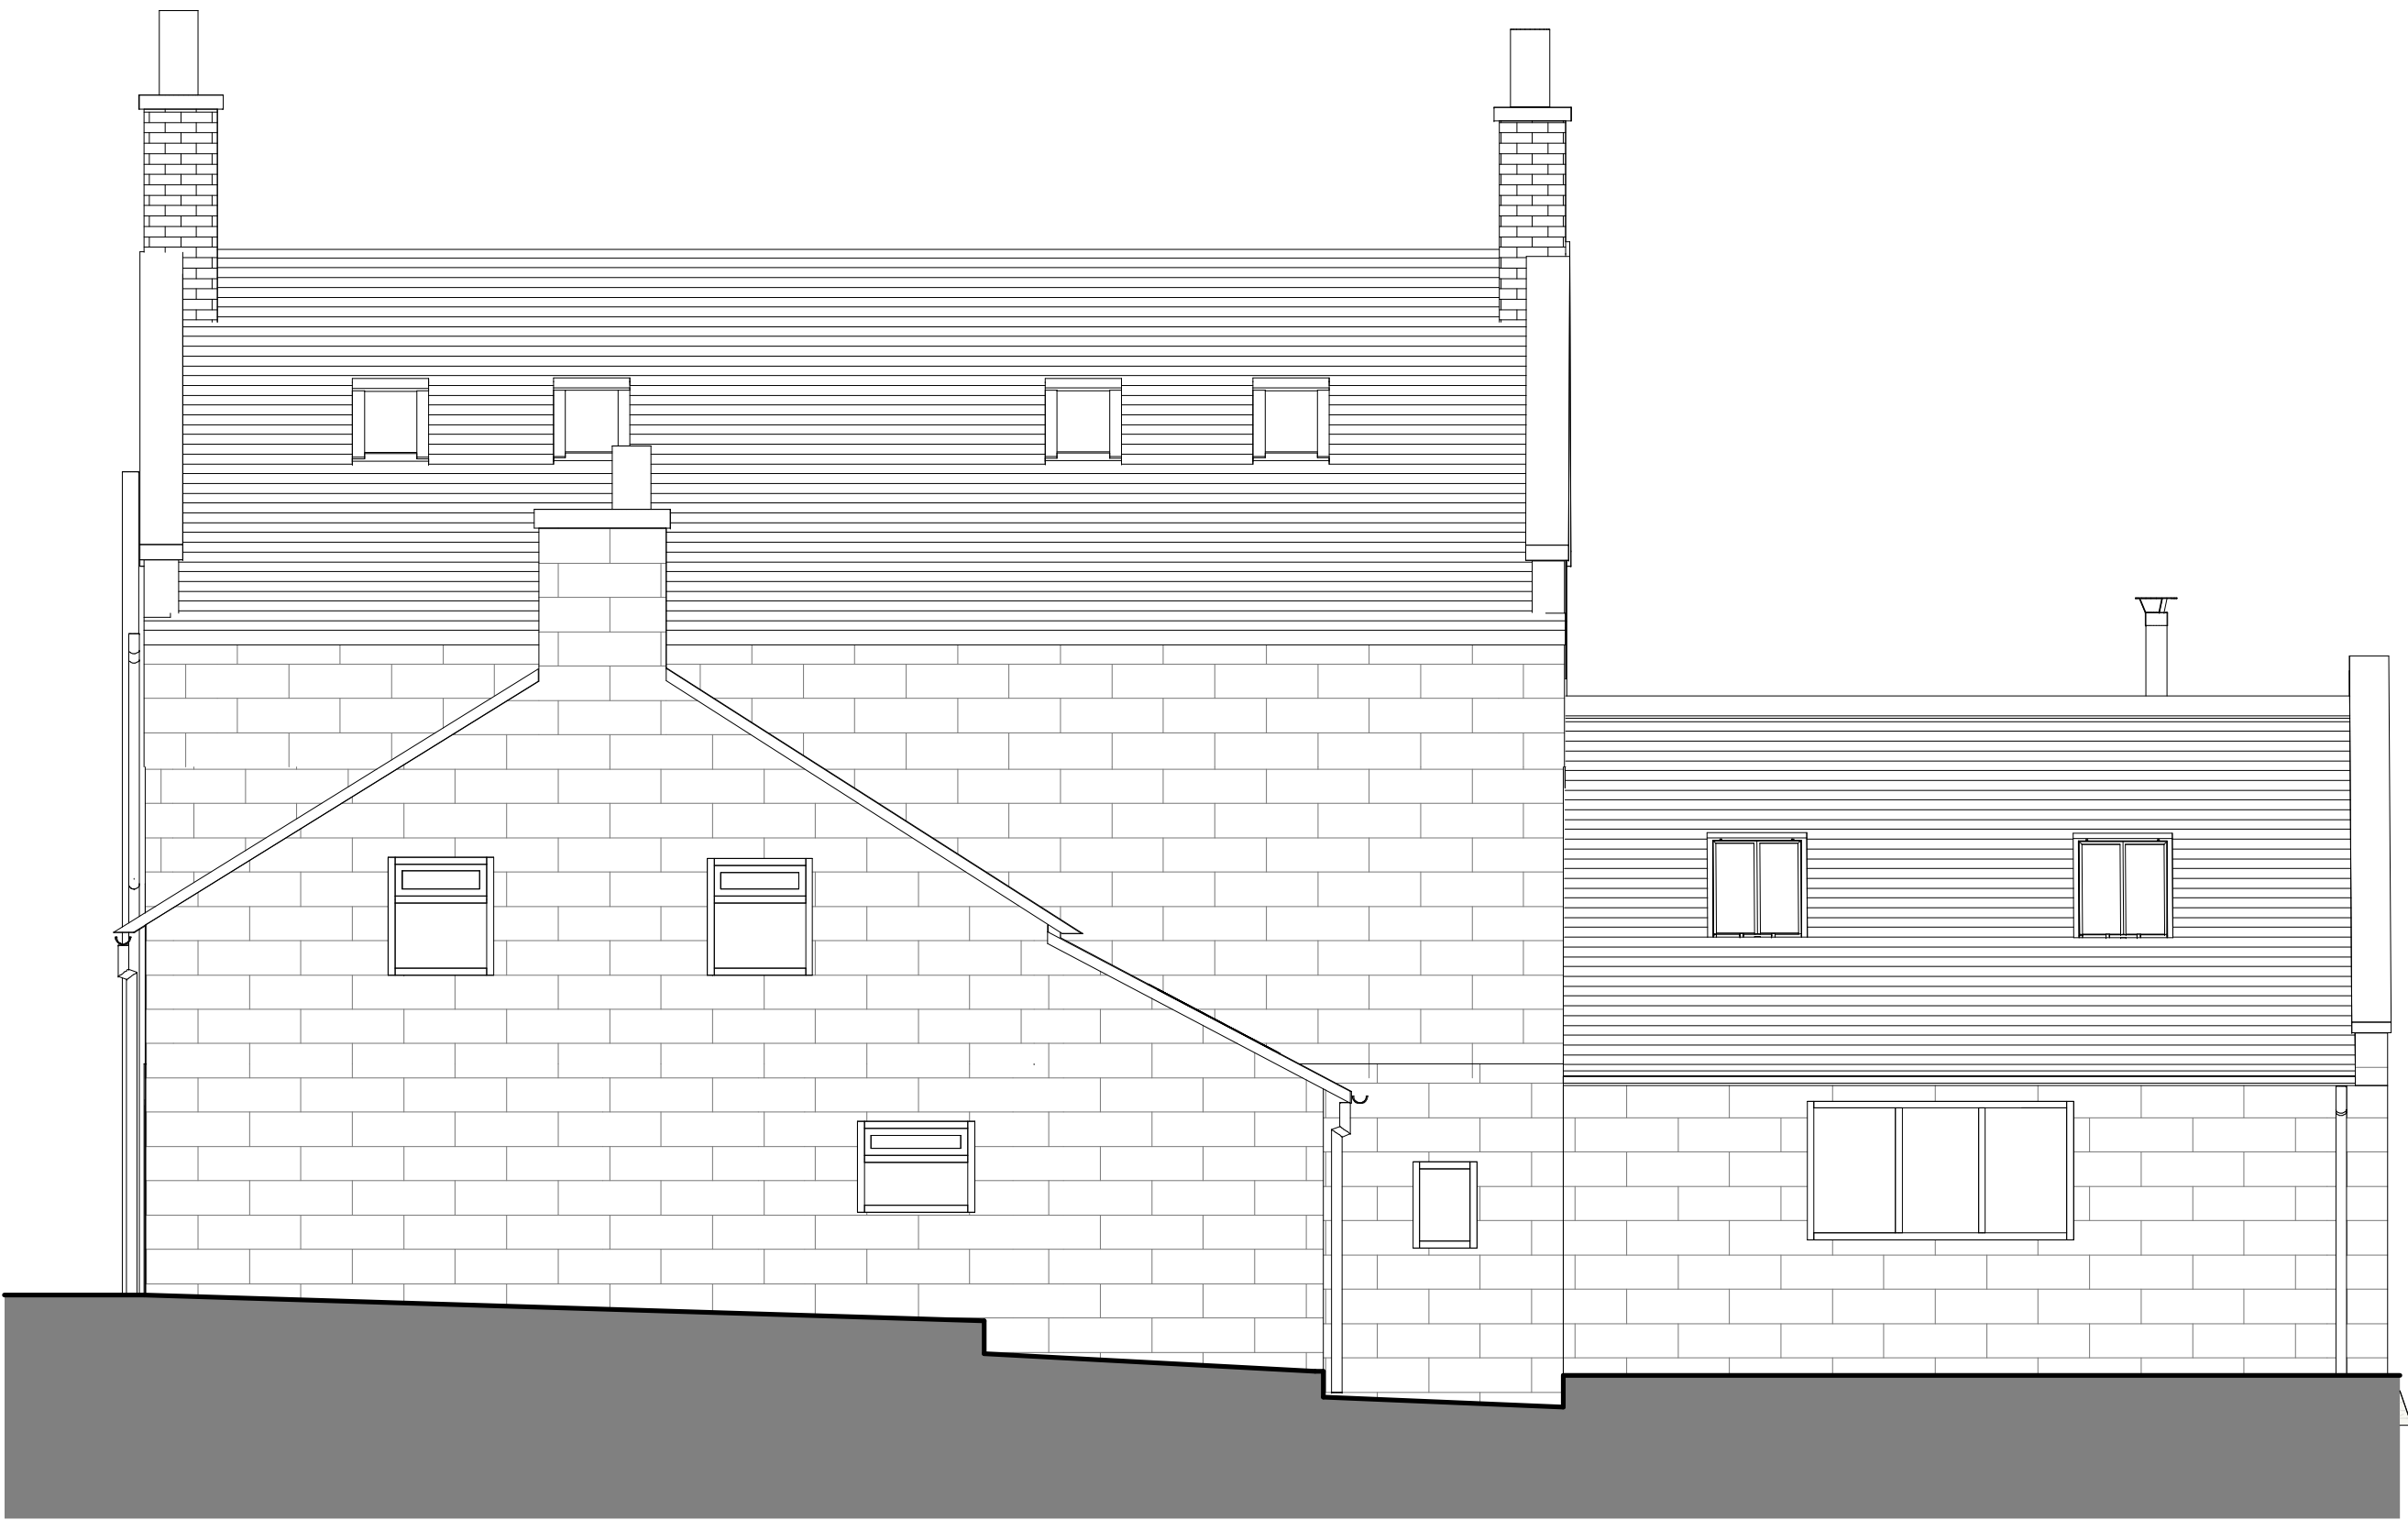

North Elevation 'as proposed'

1 : 50



East Elevation 'as proposed'

1 : 50




South Elevation 'as proposed'

1 : 50



West Elevation 'as proposed'

1 : 50

 

A		AC		Amended to suit client comments			
Rev	Date	Drawn	Description				
				Clerk Bank House Clerk Bank LEEK Staffordshire ST13 5HE			
				ctd architects © 2025 • This drawing is copyright. • All dimensions to be checked on site before proceeding. • Contractor must notify the architect of any discrepancies before proceeding. • Contractor to check/adjust dimensions of new work to suit existing conditions. Do not assume existing structure or details are plumb, square or level. • All drawings to be read in conjunction with all other consultants drawings and specs.			
Client		Project		Scale		Size	
Mr & Mrs Hankinson		Longhurst Farmhouse Longhurst Farm, DIMMINGDALE, ST10 3AS		1 : 50		A1	
		Title		Status		Date	
		Elevations 'as proposed'		PLANNING ISSUE		20/03/25	
		Job No		Drawing No		Rev.	
		2340		AL57		A	

architects | historic building advisors | project managers | landscape & urban designers