




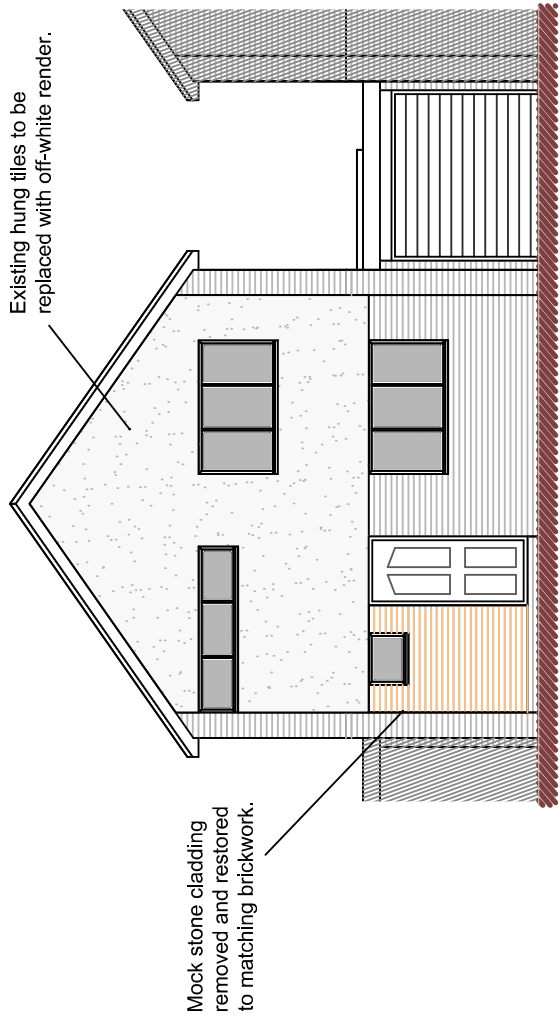


Front Elevation

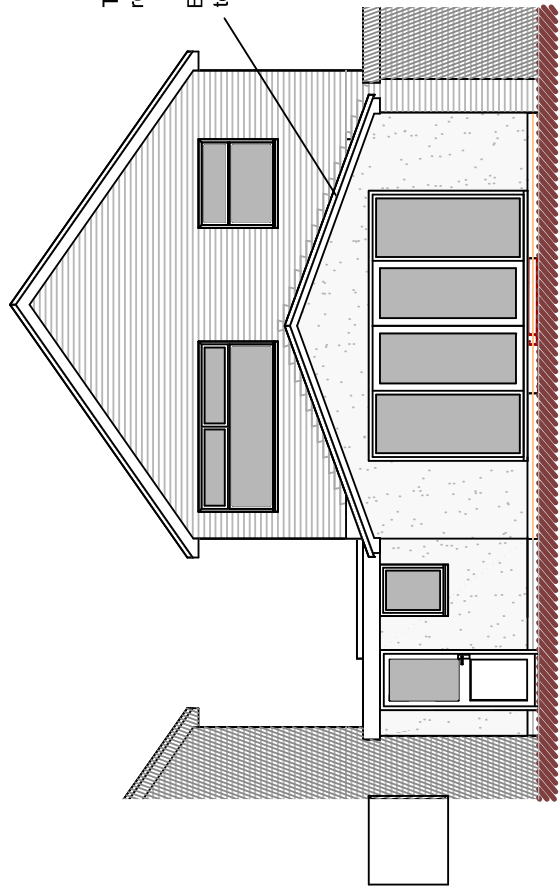



Rear Elevation

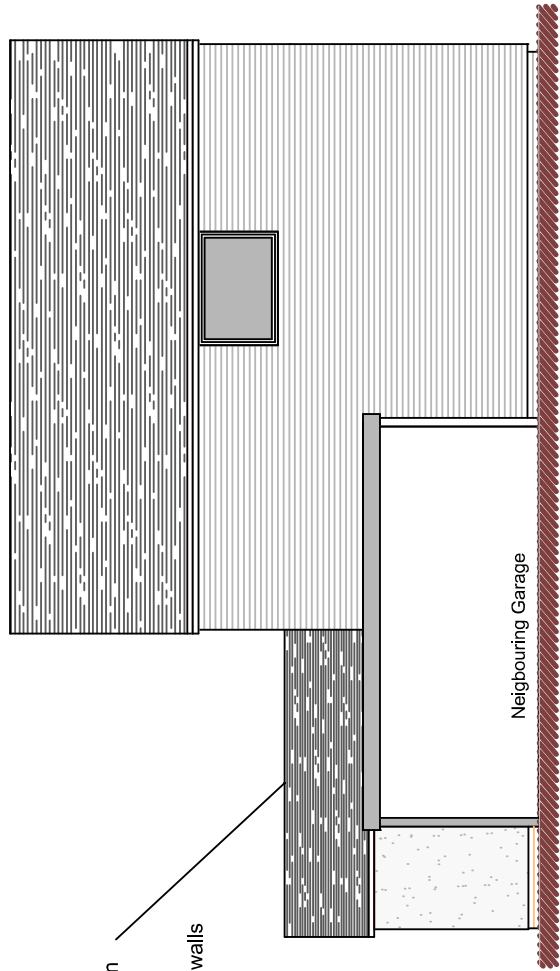

Side Elevation

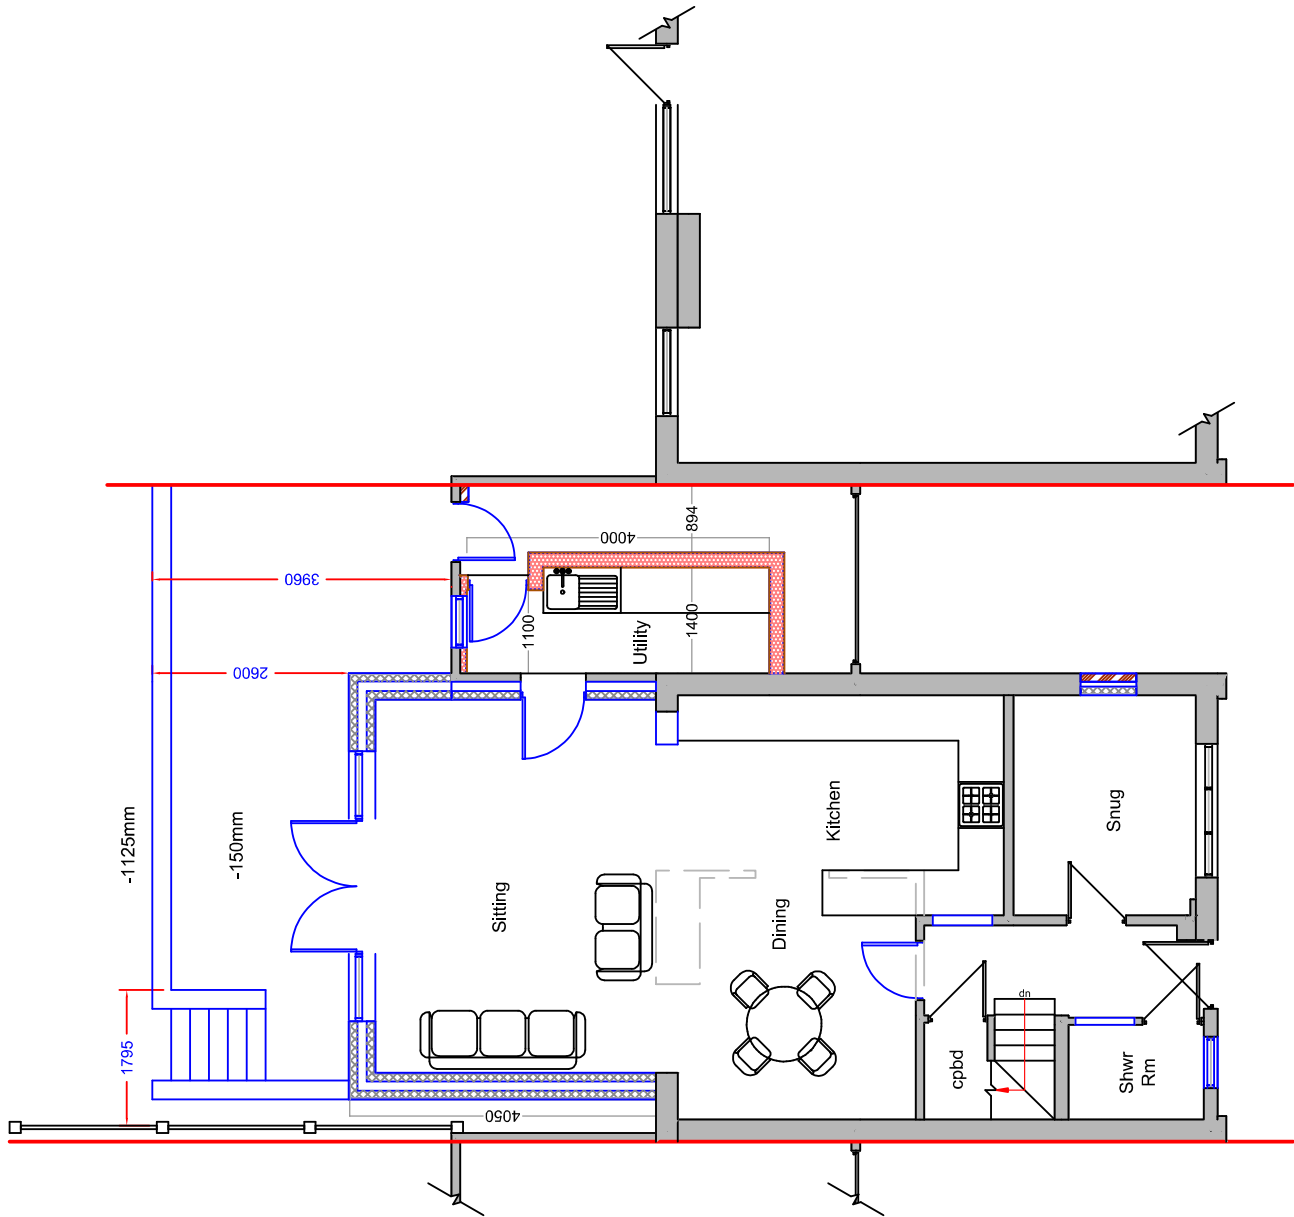

Ground Floor Plan

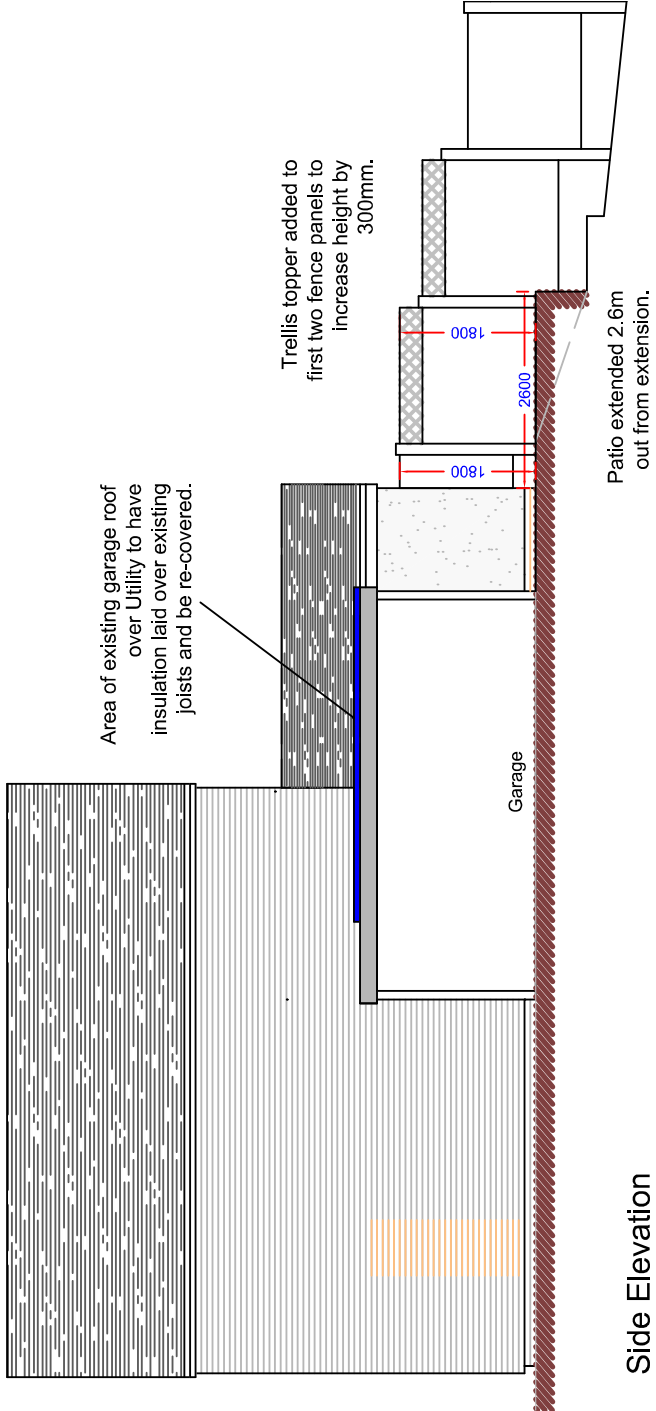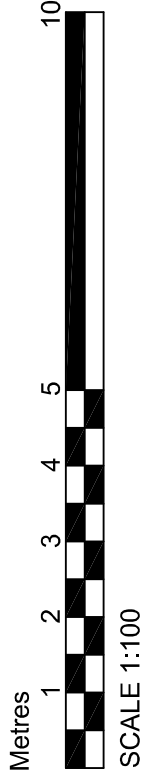

Side Elevation

DBD Architectural Consultancy Ltd ©2025

1. Copyright is vested with DBD Architectural Consultancy Ltd.
2. All dimensions to be checked on site before proceeding.
3. Contractor to check/adjust dimensions of new work to suit existing conditions, ensuring existing structure or details are plumb, square or level.
4. Contractor must notify the architect of any discrepancies before proceeding.
5. All drawings to be read in conjunction with all other construction drawings and specifications.

Rev	Date	Description
A	10.04.24	Amendments made following comments
B	12.04.24	Amendments made following comments
C	15.04.24	Amendments made following comments
D	17.04.24	Amendments made following comments
E	19.04.24	Amendments made following comments
F	21.04.24	Amendments made following comments
G	23.04.24	Amendments made following comments
H	25.04.24	Amendments made following comments
I	27.04.24	Amendments made following comments
J	29.04.24	Amendments made following comments
K	31.04.24	Amendments made following comments



Mr & Mrs Riley
Crimmer Road
Crimmer
ST13 7JQ

Single storey rear extension and part
garage conversion with raised roof

Plans as Existing

Drawn	Reviewed	Date	Scale	Sheet No.
AS	AS	04.03.24	1:100	2414

PL 03K