


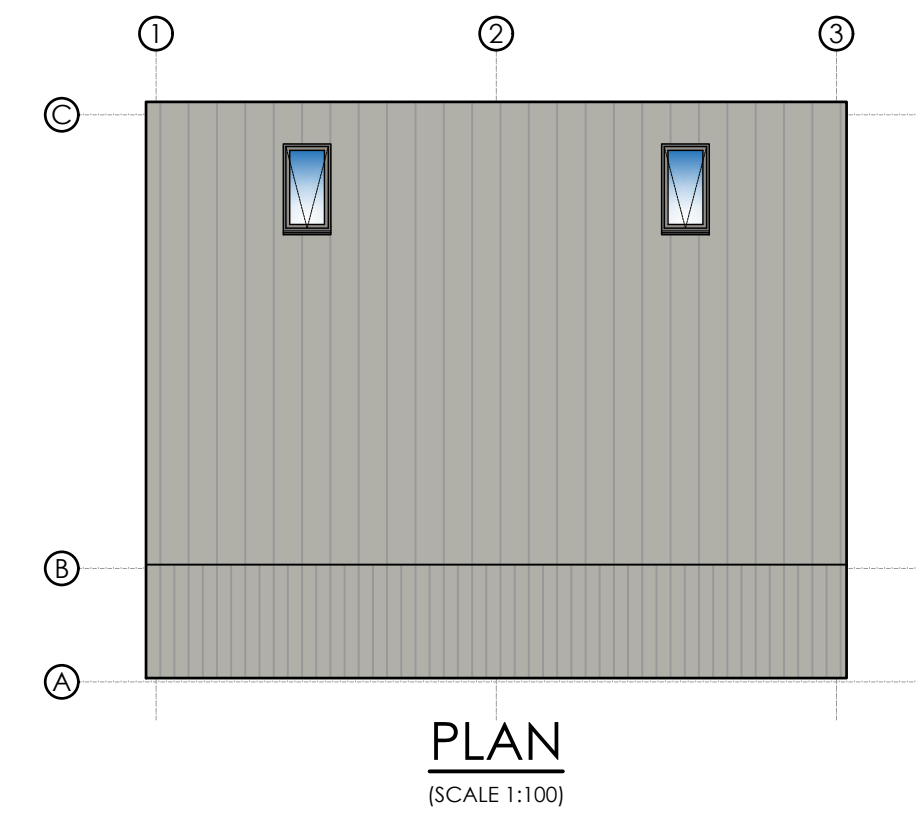
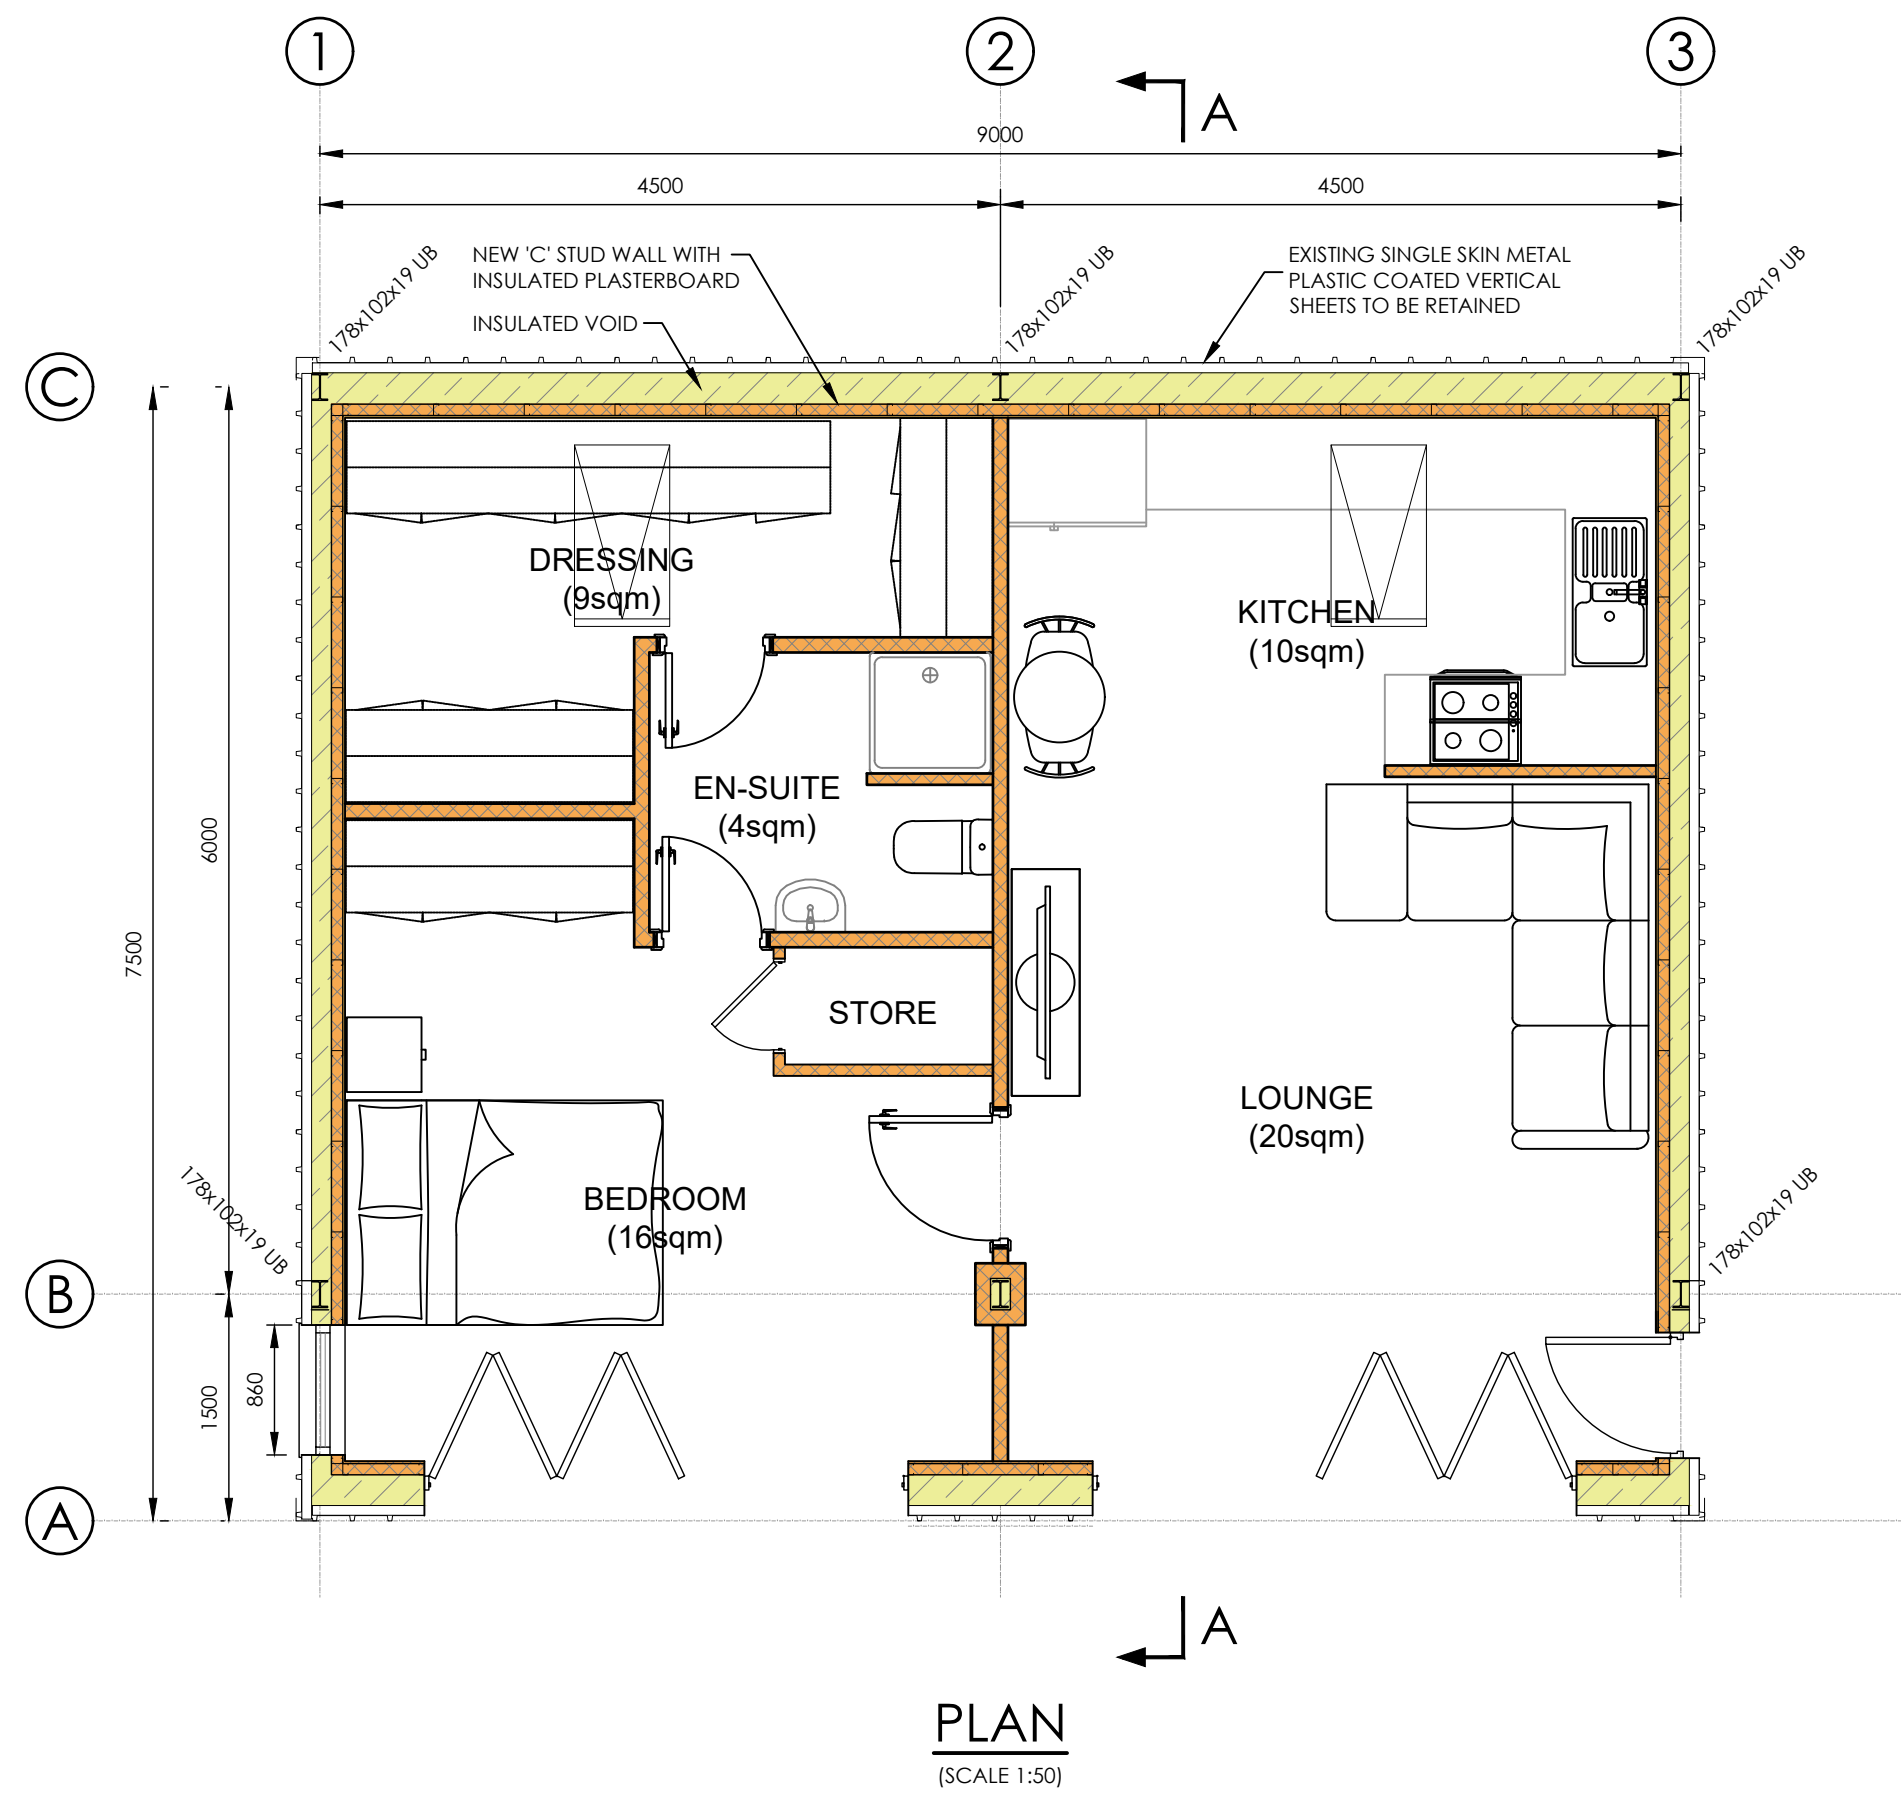
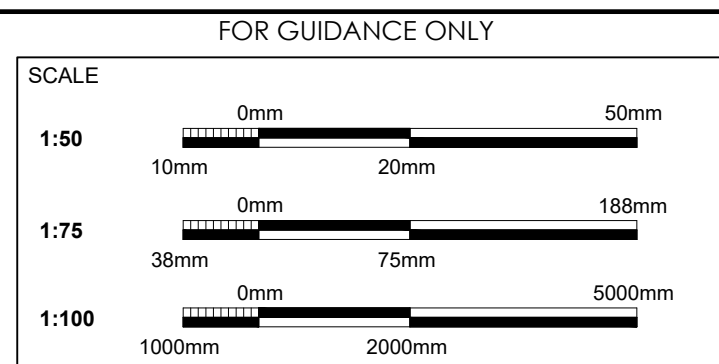
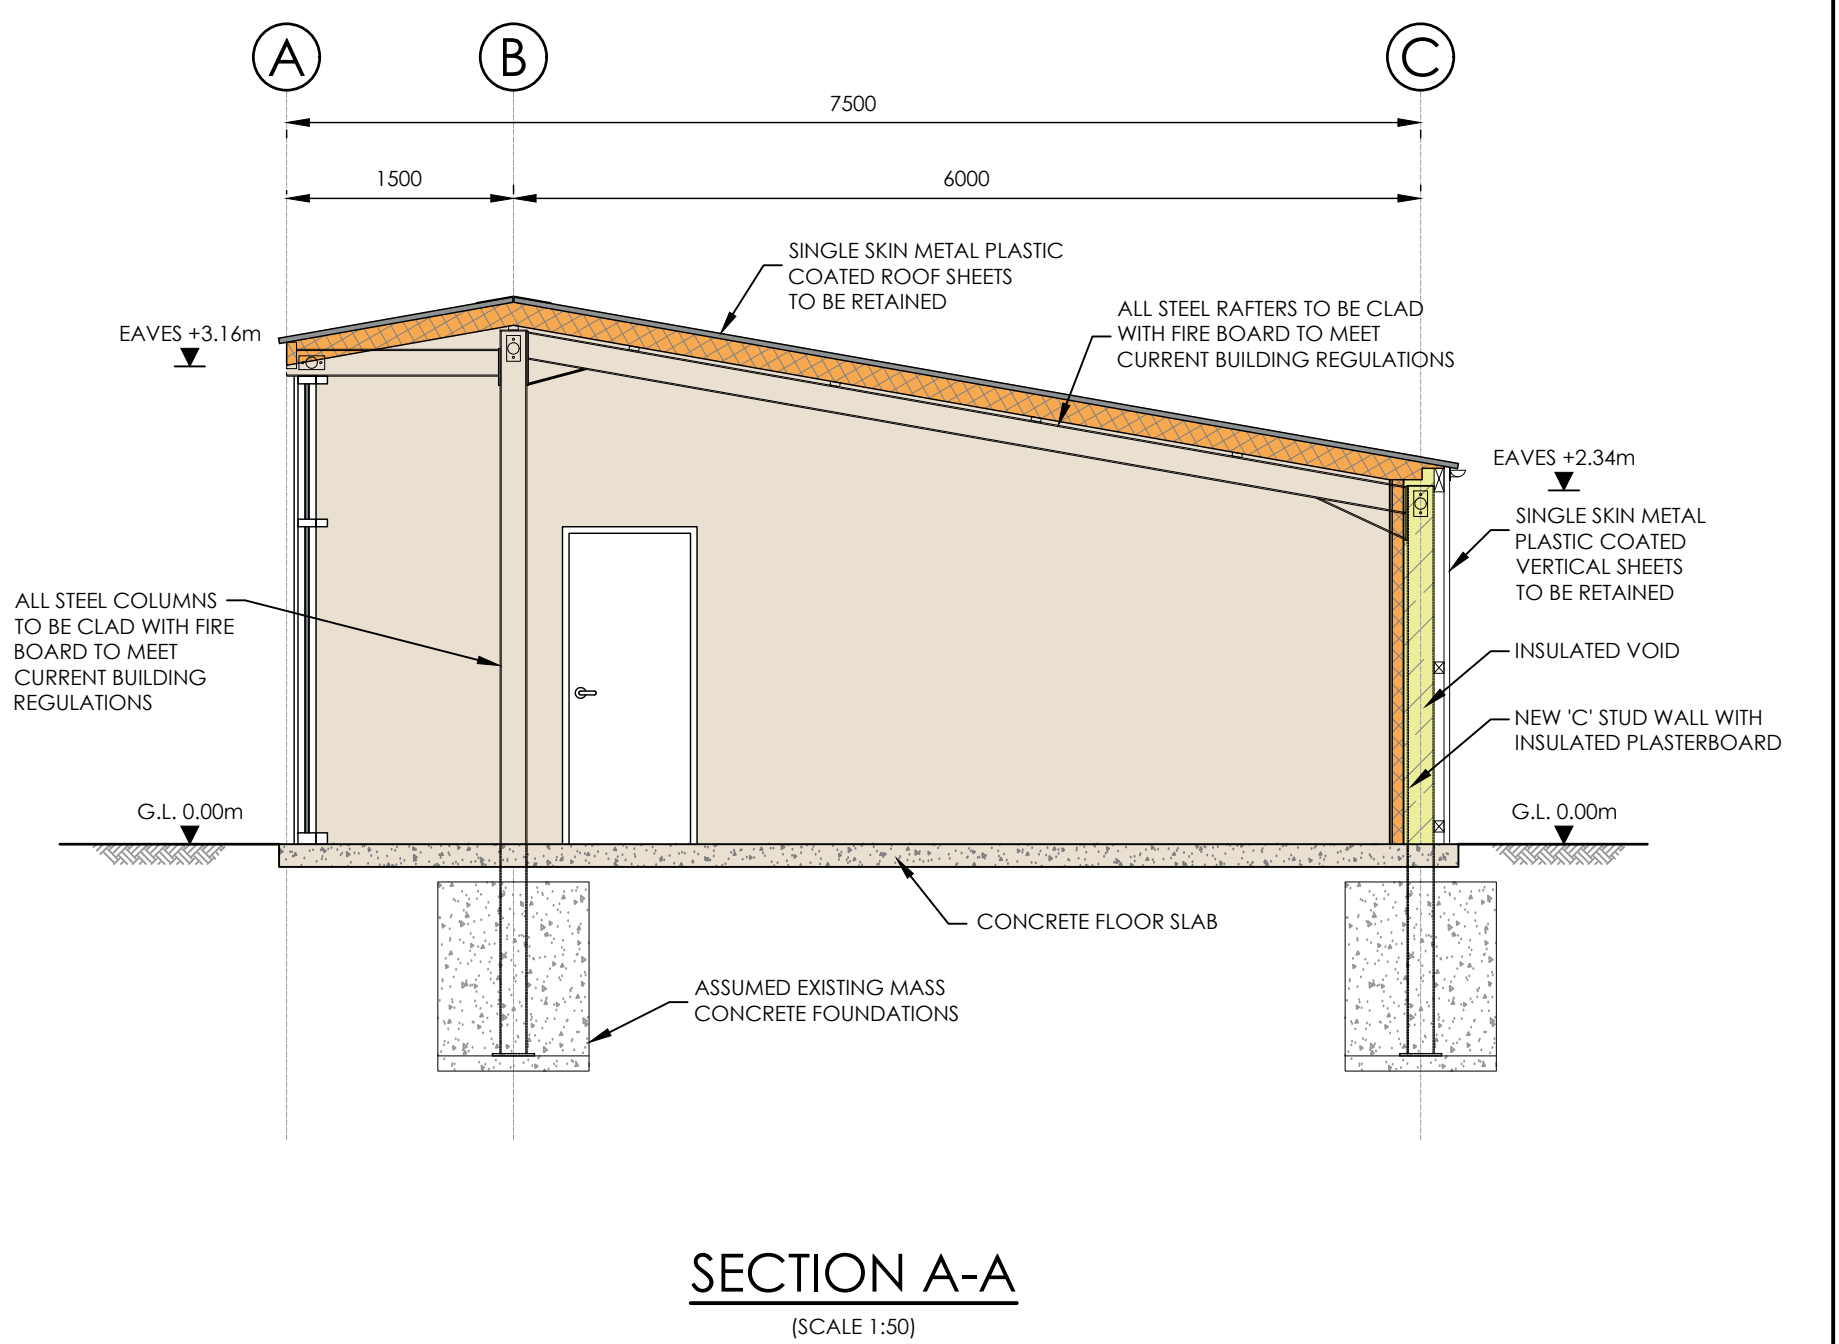
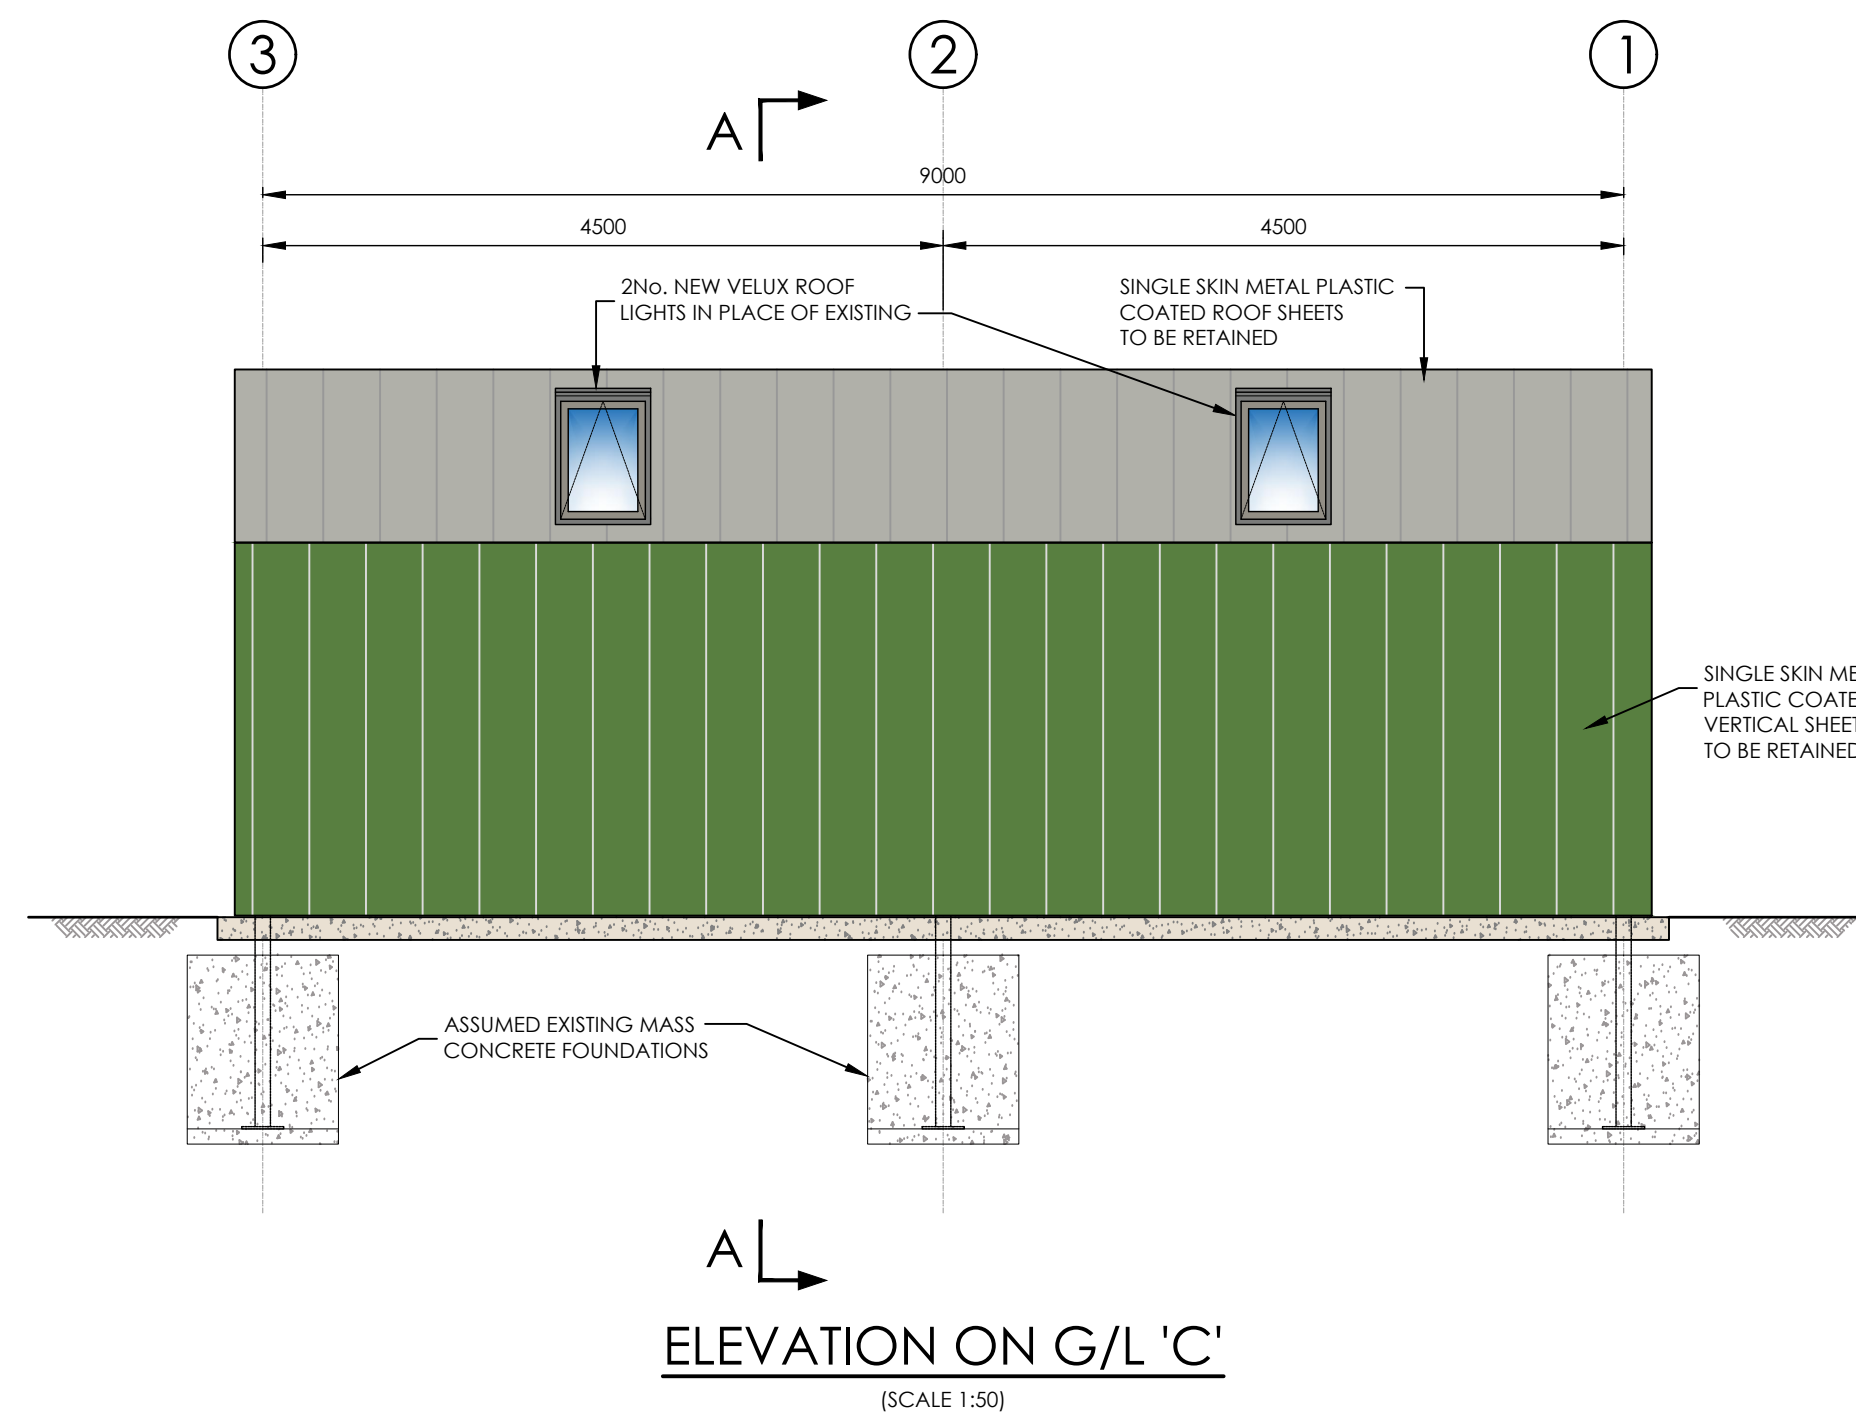


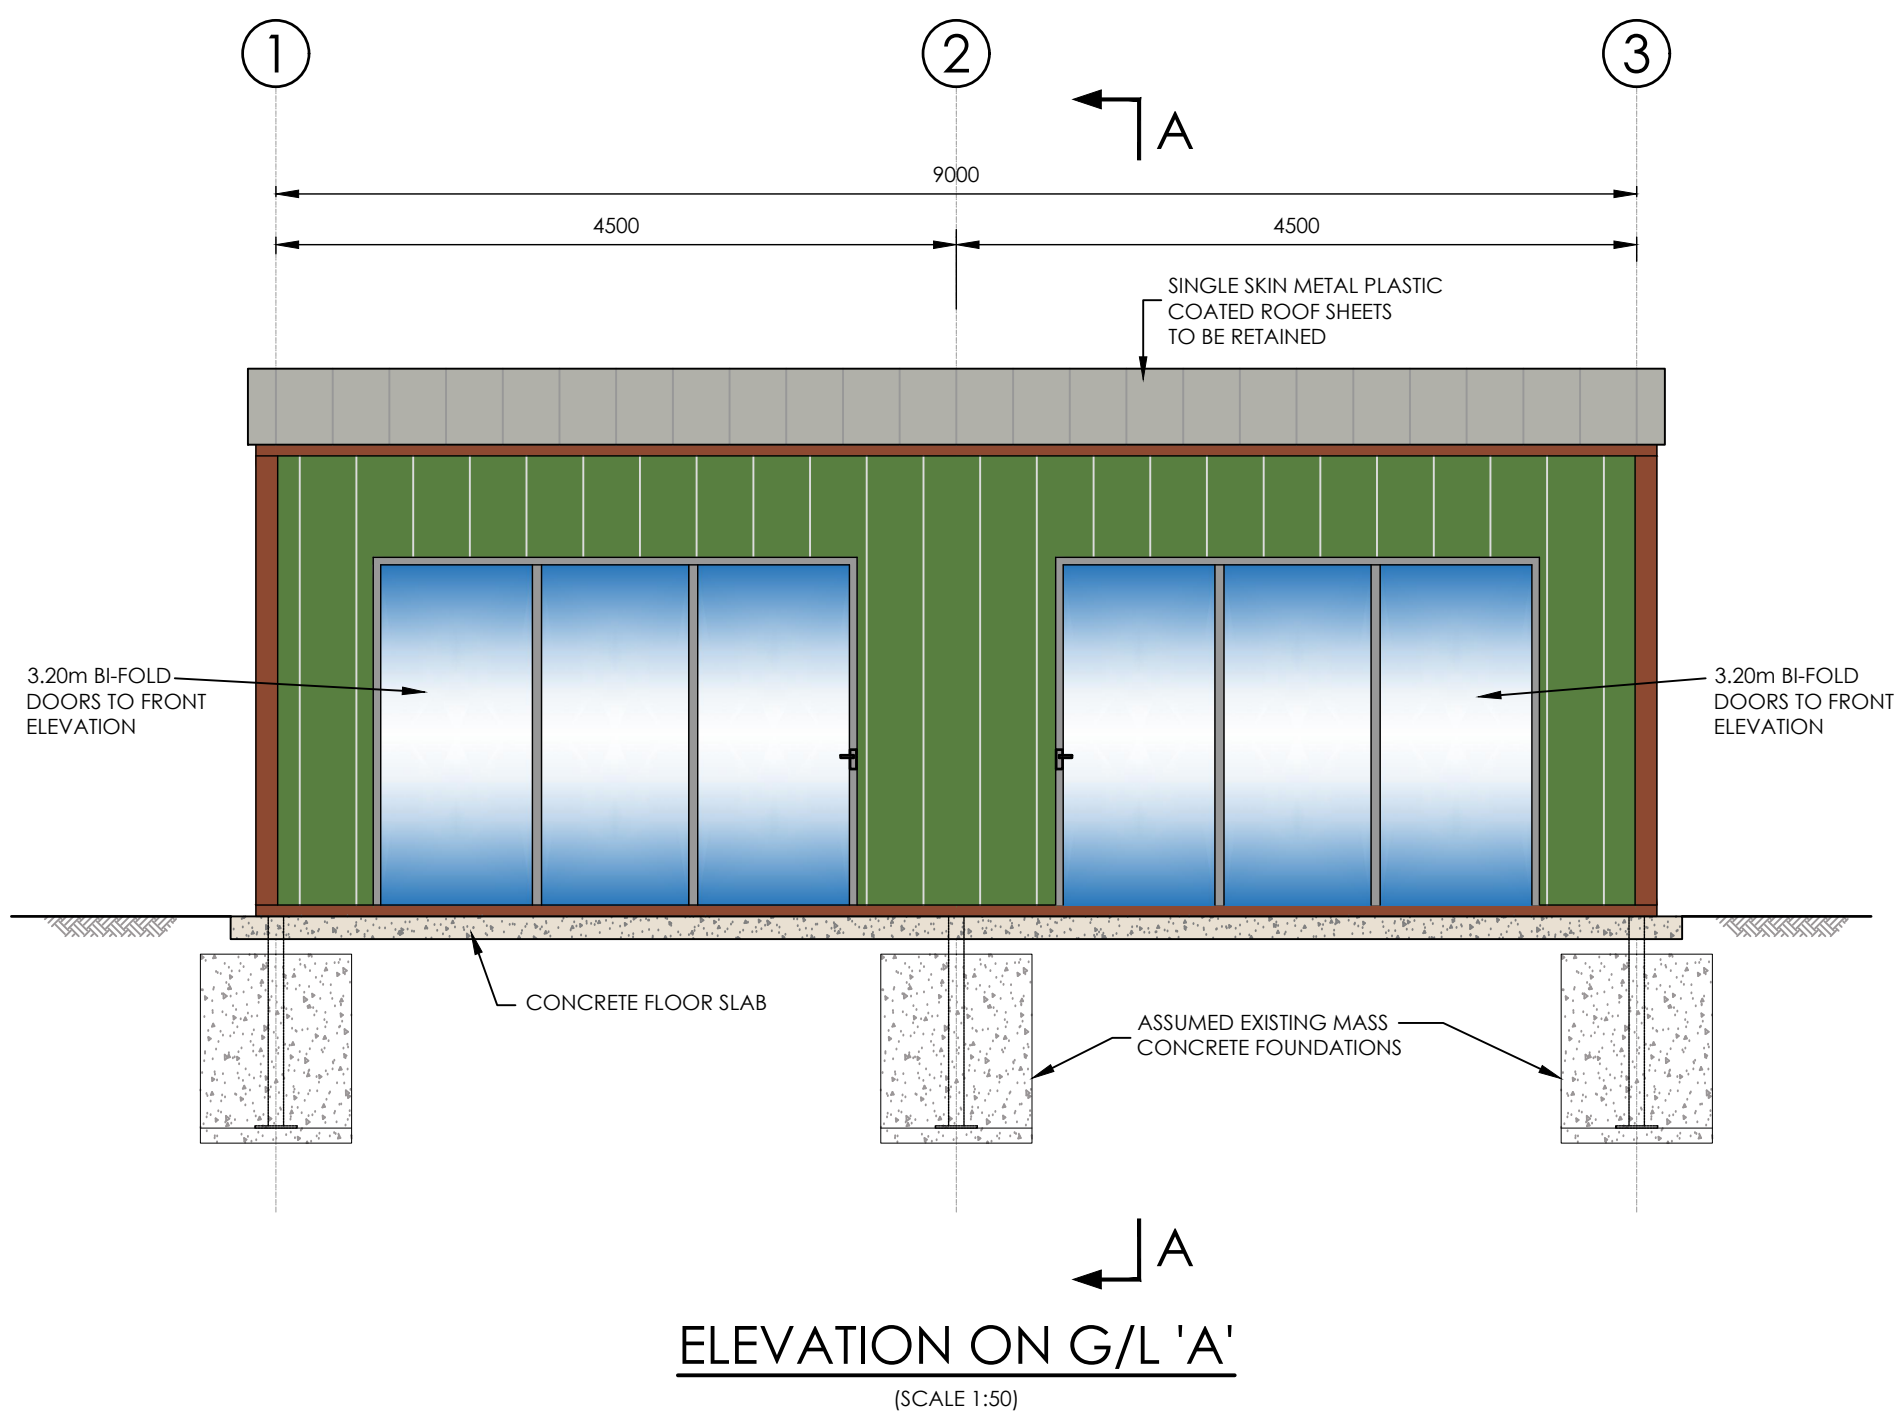

- NOTES:
1. ALL DIMENSIONS ARE IN MILLIMETRES UNLESS NOTED OTHERWISE, ALL LEVELS ARE IN METRES.
 2. THIS DRAWING TO BE READ IN CONJUNCTION WITH THE ARCHITECTS / ENGINEERS DRAWINGS.
 3. ALL WORKMANSHIP & MATERIALS ARE TO COMPLY WITH THE SPECIFICATION, BUILDING REGULATIONS, RELEVANT BRITISH STANDARDS AND MANUFACTURERS RECOMMENDATIONS.
 4. ALL DIMENSIONS AND SETTING OUT ARE TO BE CHECKED ON SITE AND ANY DISCREPANCIES ARE TO BE REPORTED TO THE CONTRACT ADMINISTRATOR IMMEDIATELY.

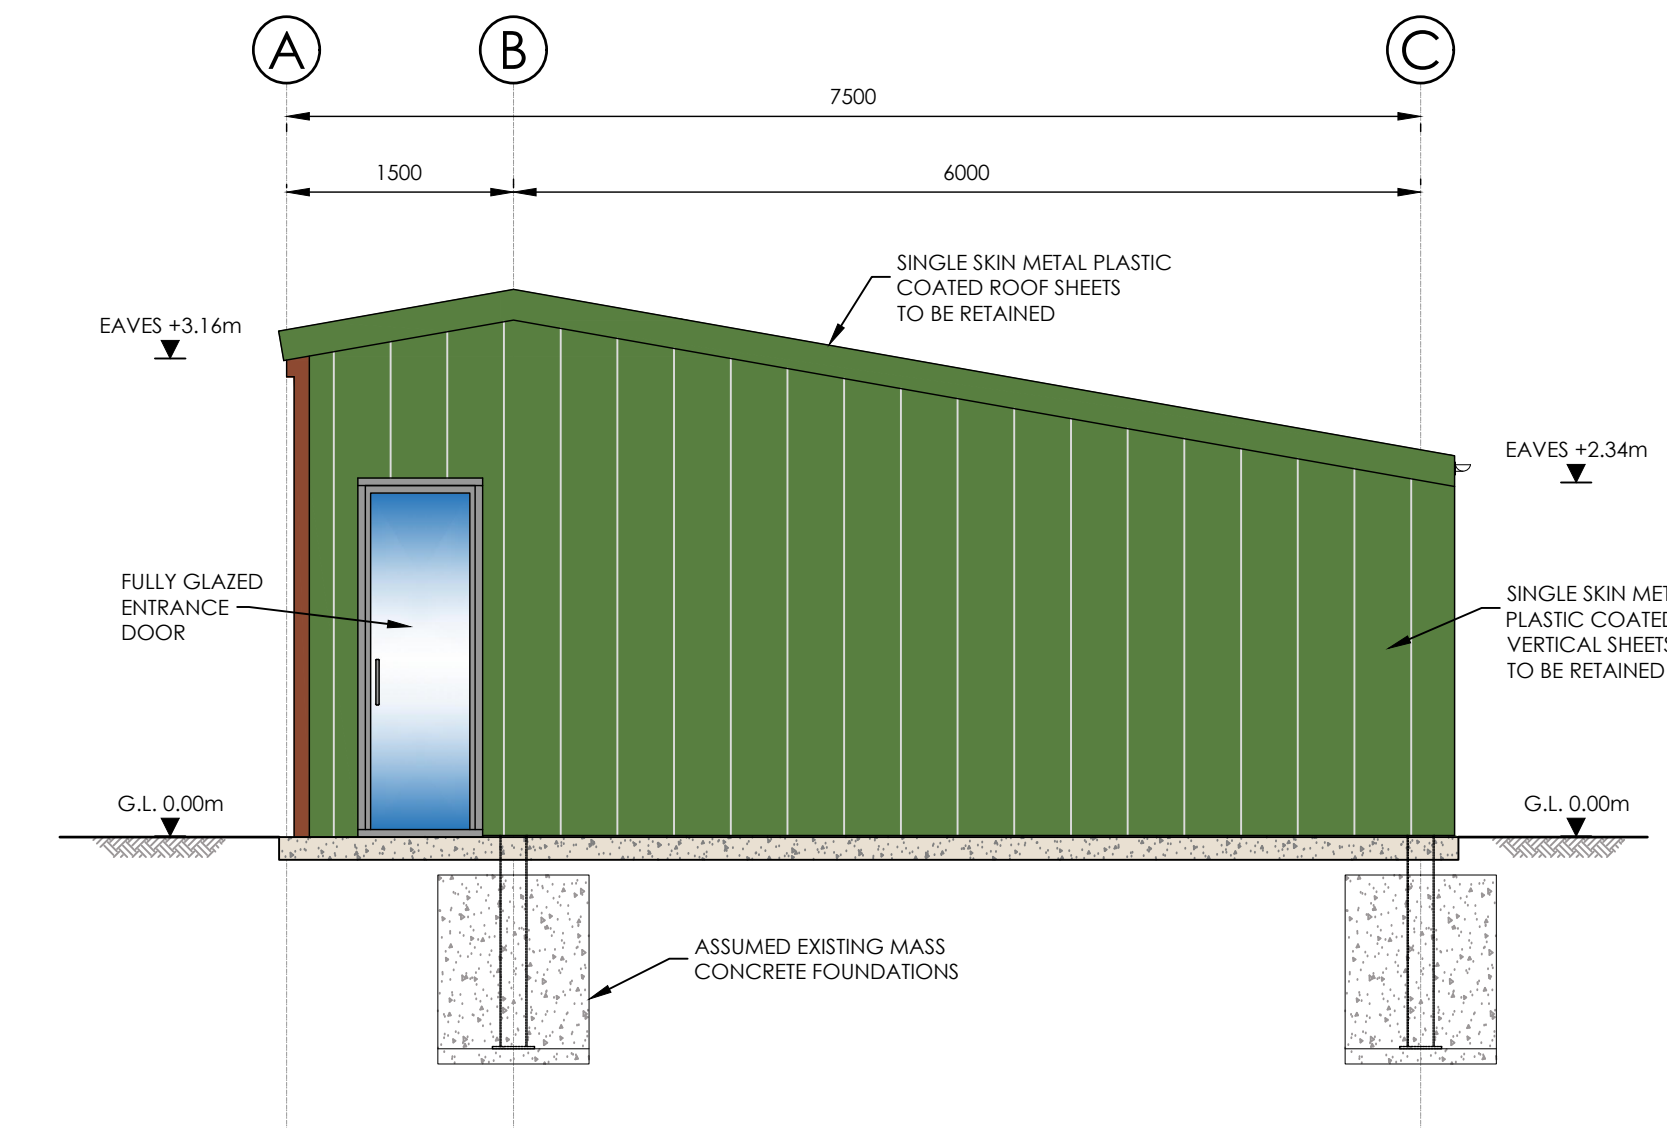

Rev.	Revision Description	Drm	Date	Client:	Suitability:	Drawing No:	Revision
F	CLADDING REVISED	SPW	NOV 2022	JULIAN JEFFERY	PLANNING	HEATH-HOUSE-IDS-296-DR-A-00-10-002	H
G	NOTES REVISED	SPW	NOV 2022	Drawing Type:	Index No.:		
H	WALLS & ROOF CONSTRUCTION REVISED	SPW	DEC 2022	AutoCAD	IDS-2019-296		
				Title:			
				Heath House Lane - Barn Conversion			
				PROPOSED BARN FLOOR PLAN AND ELEVATIONS			
		Scale:	Date:	Drawn by:	Checked by:		
		1:50 @A1 & 1:100 @A3	DEC 2019	SPW			

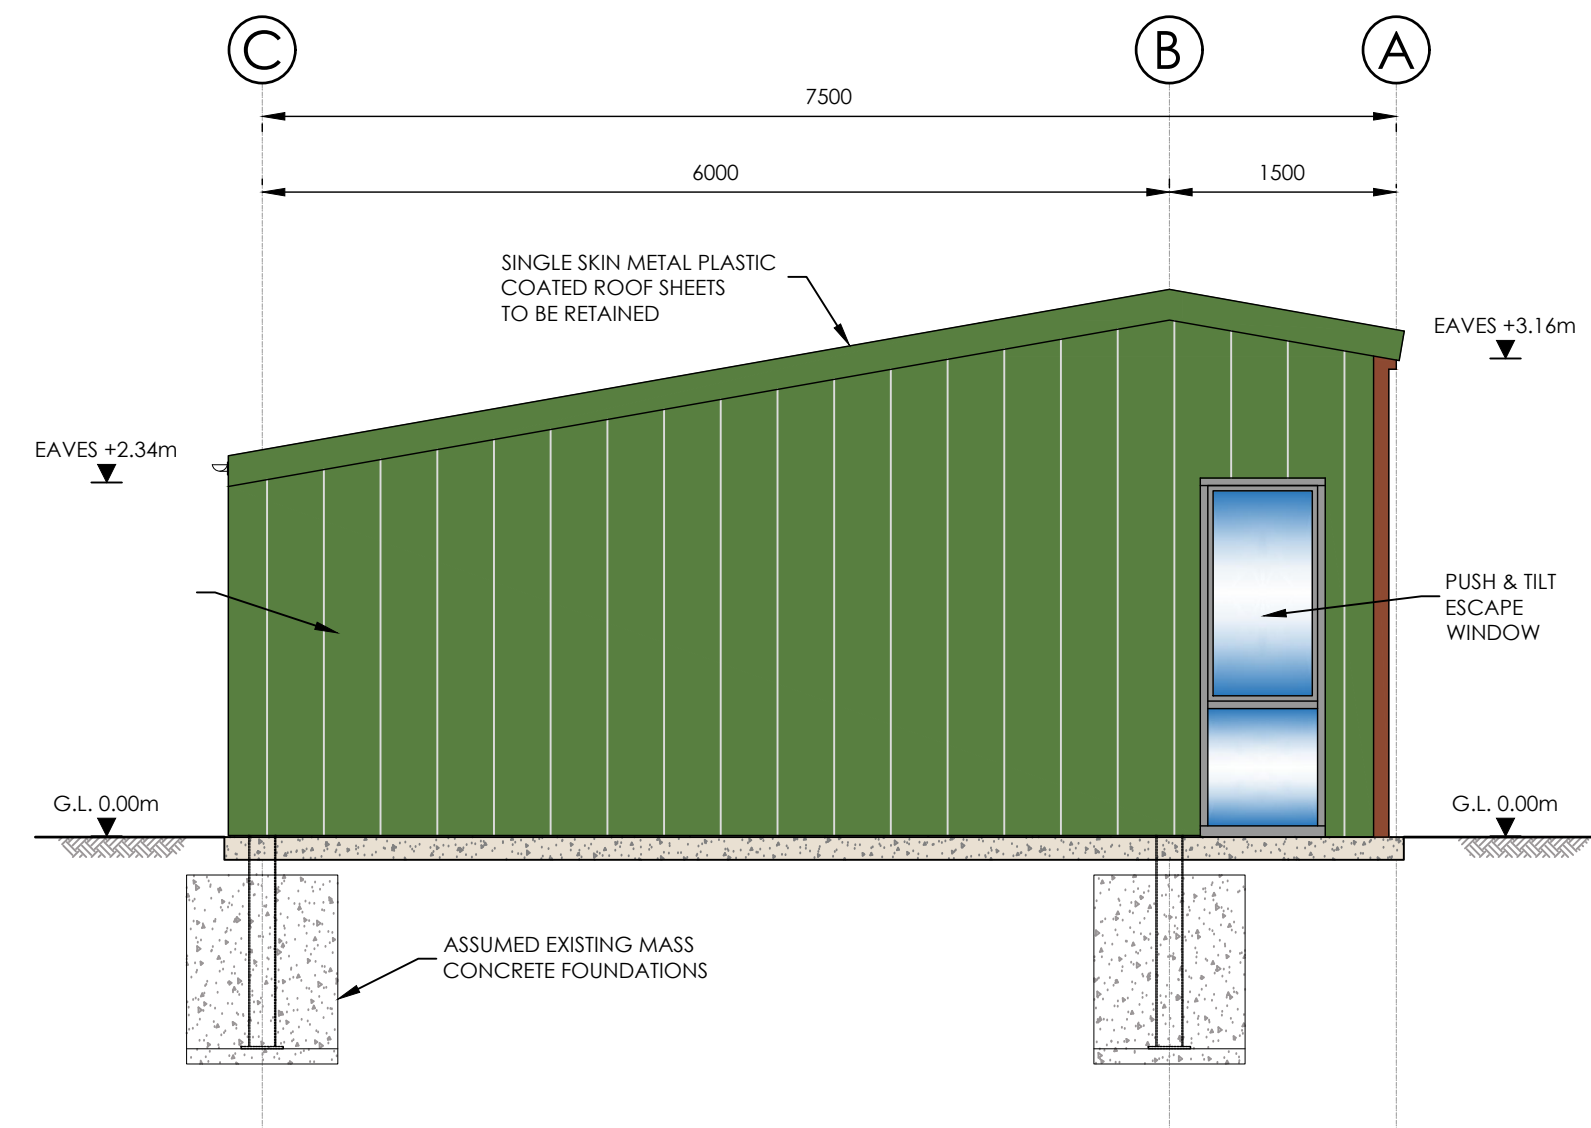

Tel: 01889 568573
e-mail: enquiries@idsdesigns.co.uk

Drawing Design & Copyright of: Ideal Design Solutions.