

NW- Leek

Natwest Aspen Programme 2025

0 m 5 10 20 m Scale 1:100 @ A1


This drawing is the copyright and property of NatWest Group plc. It must not be copied or published without written consent. Only scale from this drawing for planning consent purposes.




Unit 1 Rawdon Court
Moirá
BT67 0LQ
Tel. +44 (0)28 9261 1222
Fax. +44 (0)28 9261 3834
E-mail studio@tatestevenson.com




PROPOSED NORTH ELEVATION
1:100

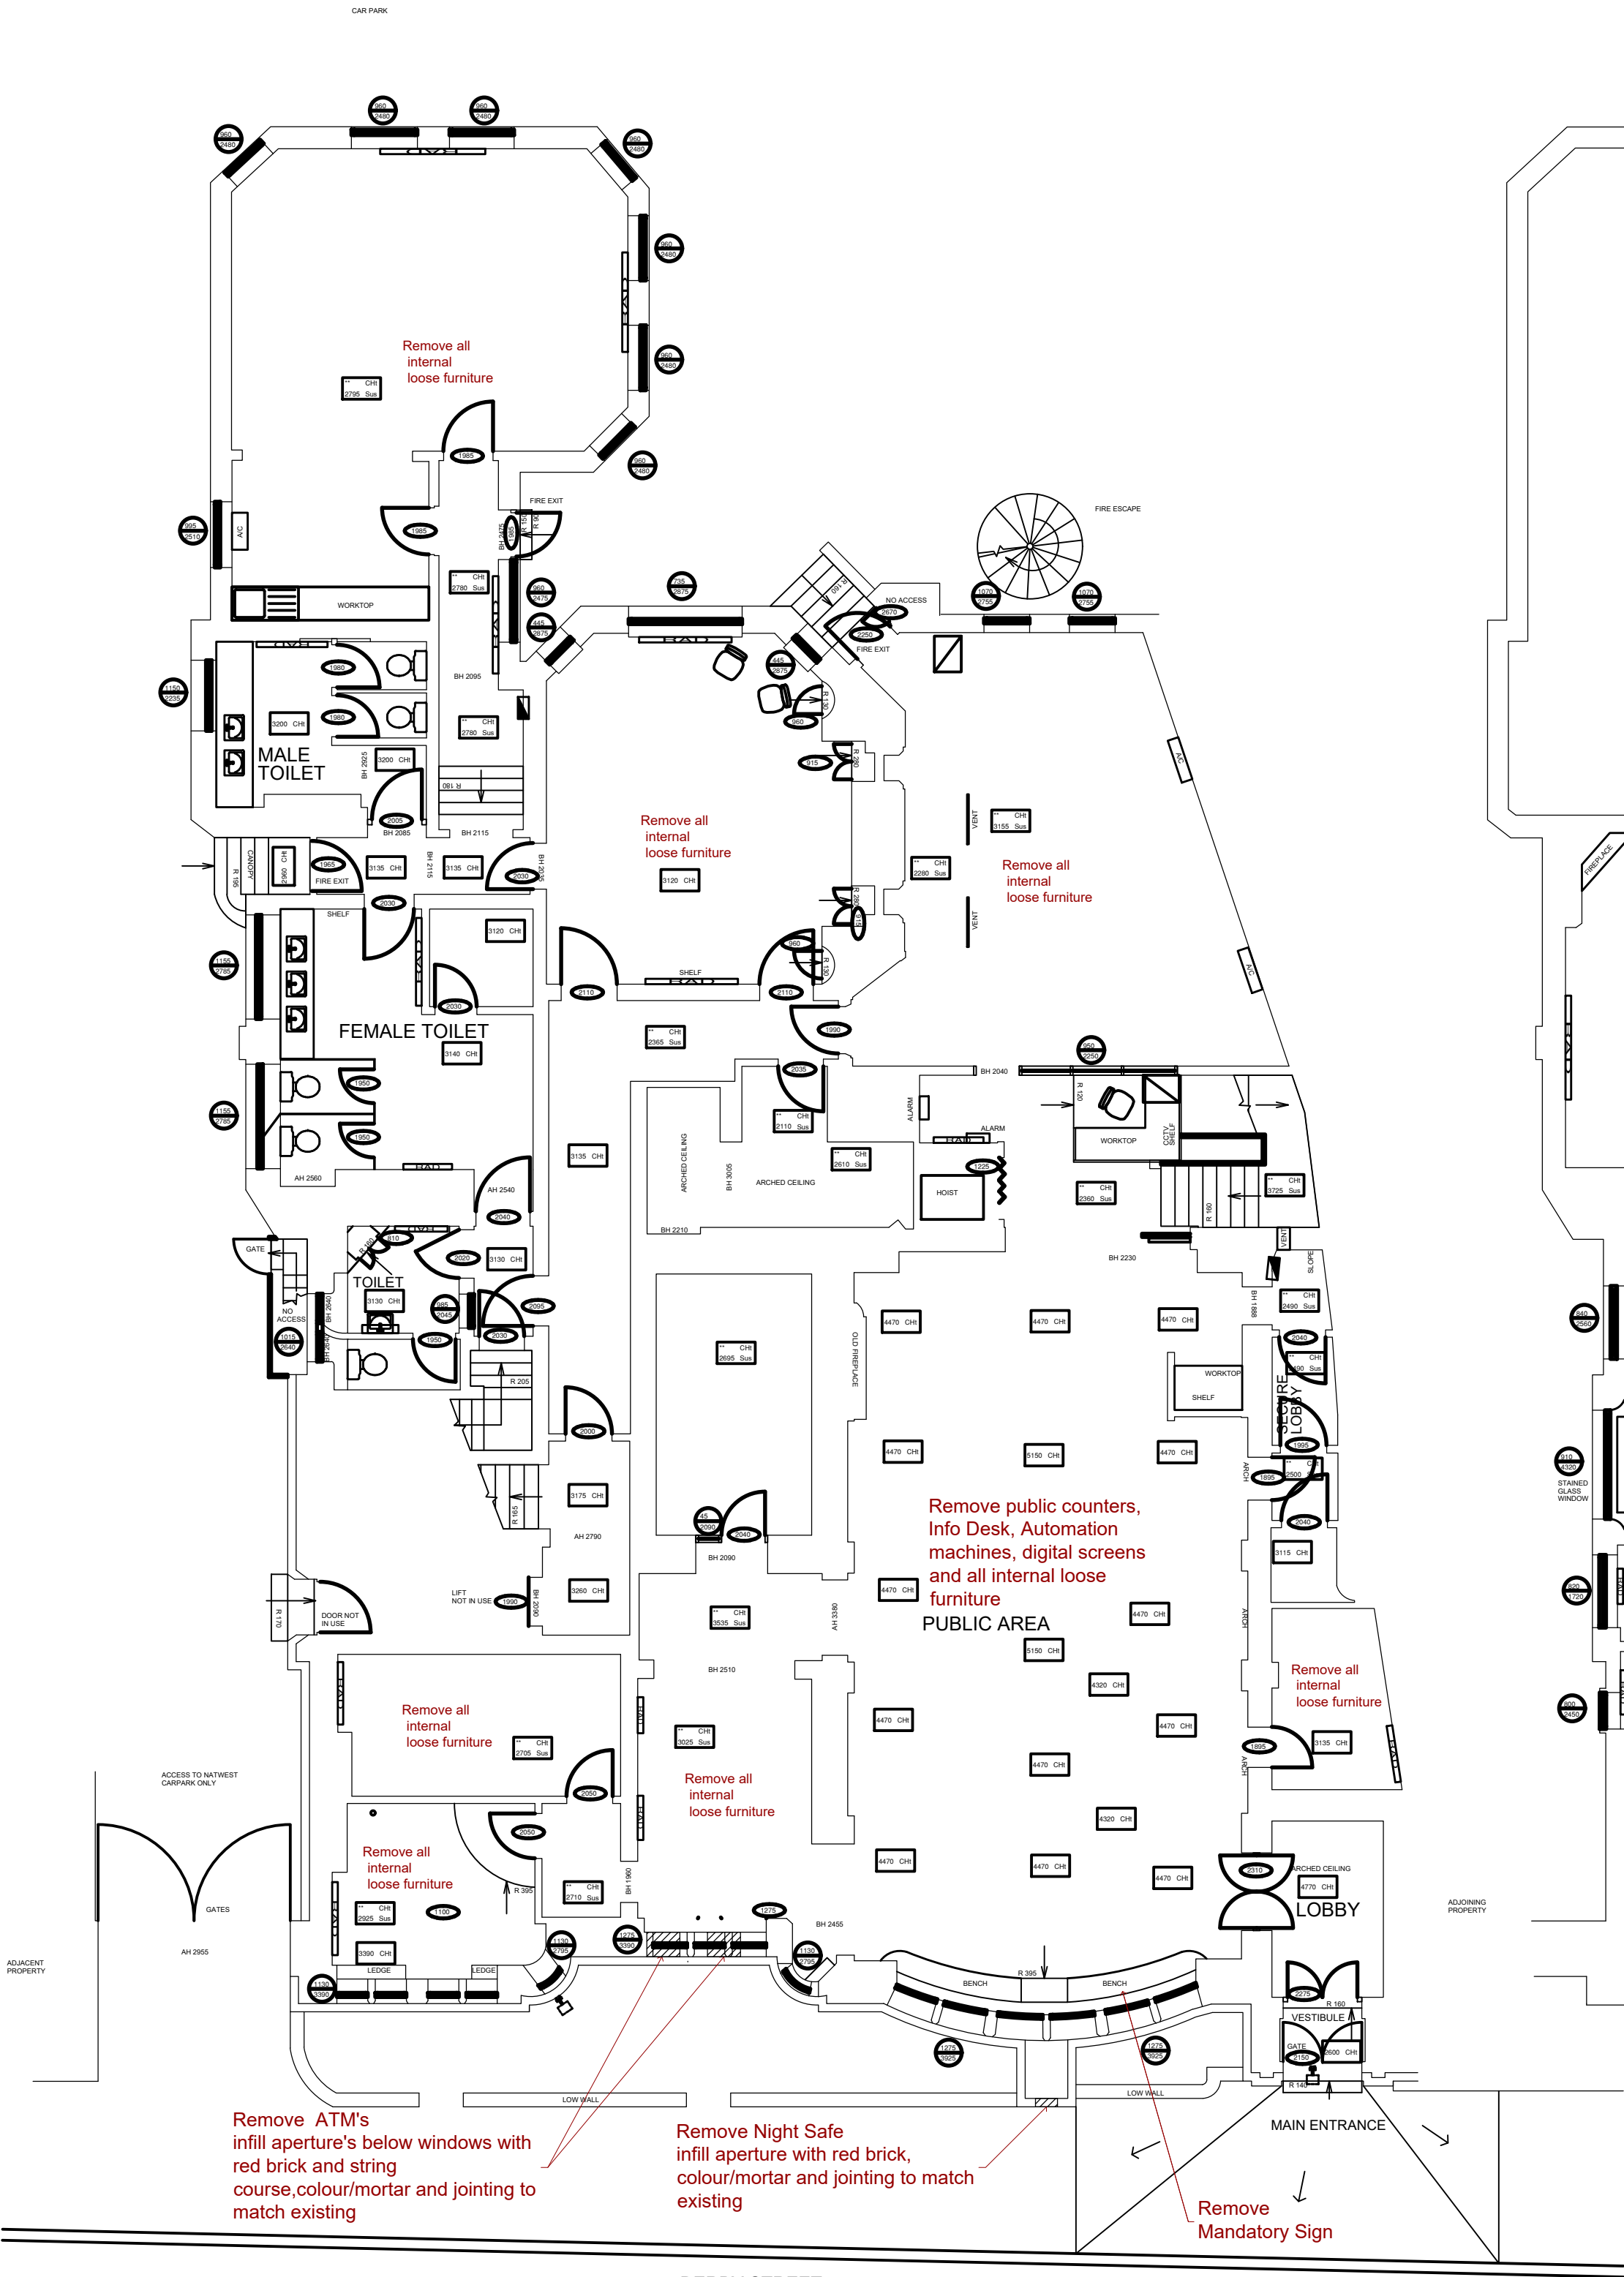

PROPOSED GROUND FLOOR PLAN
1:100

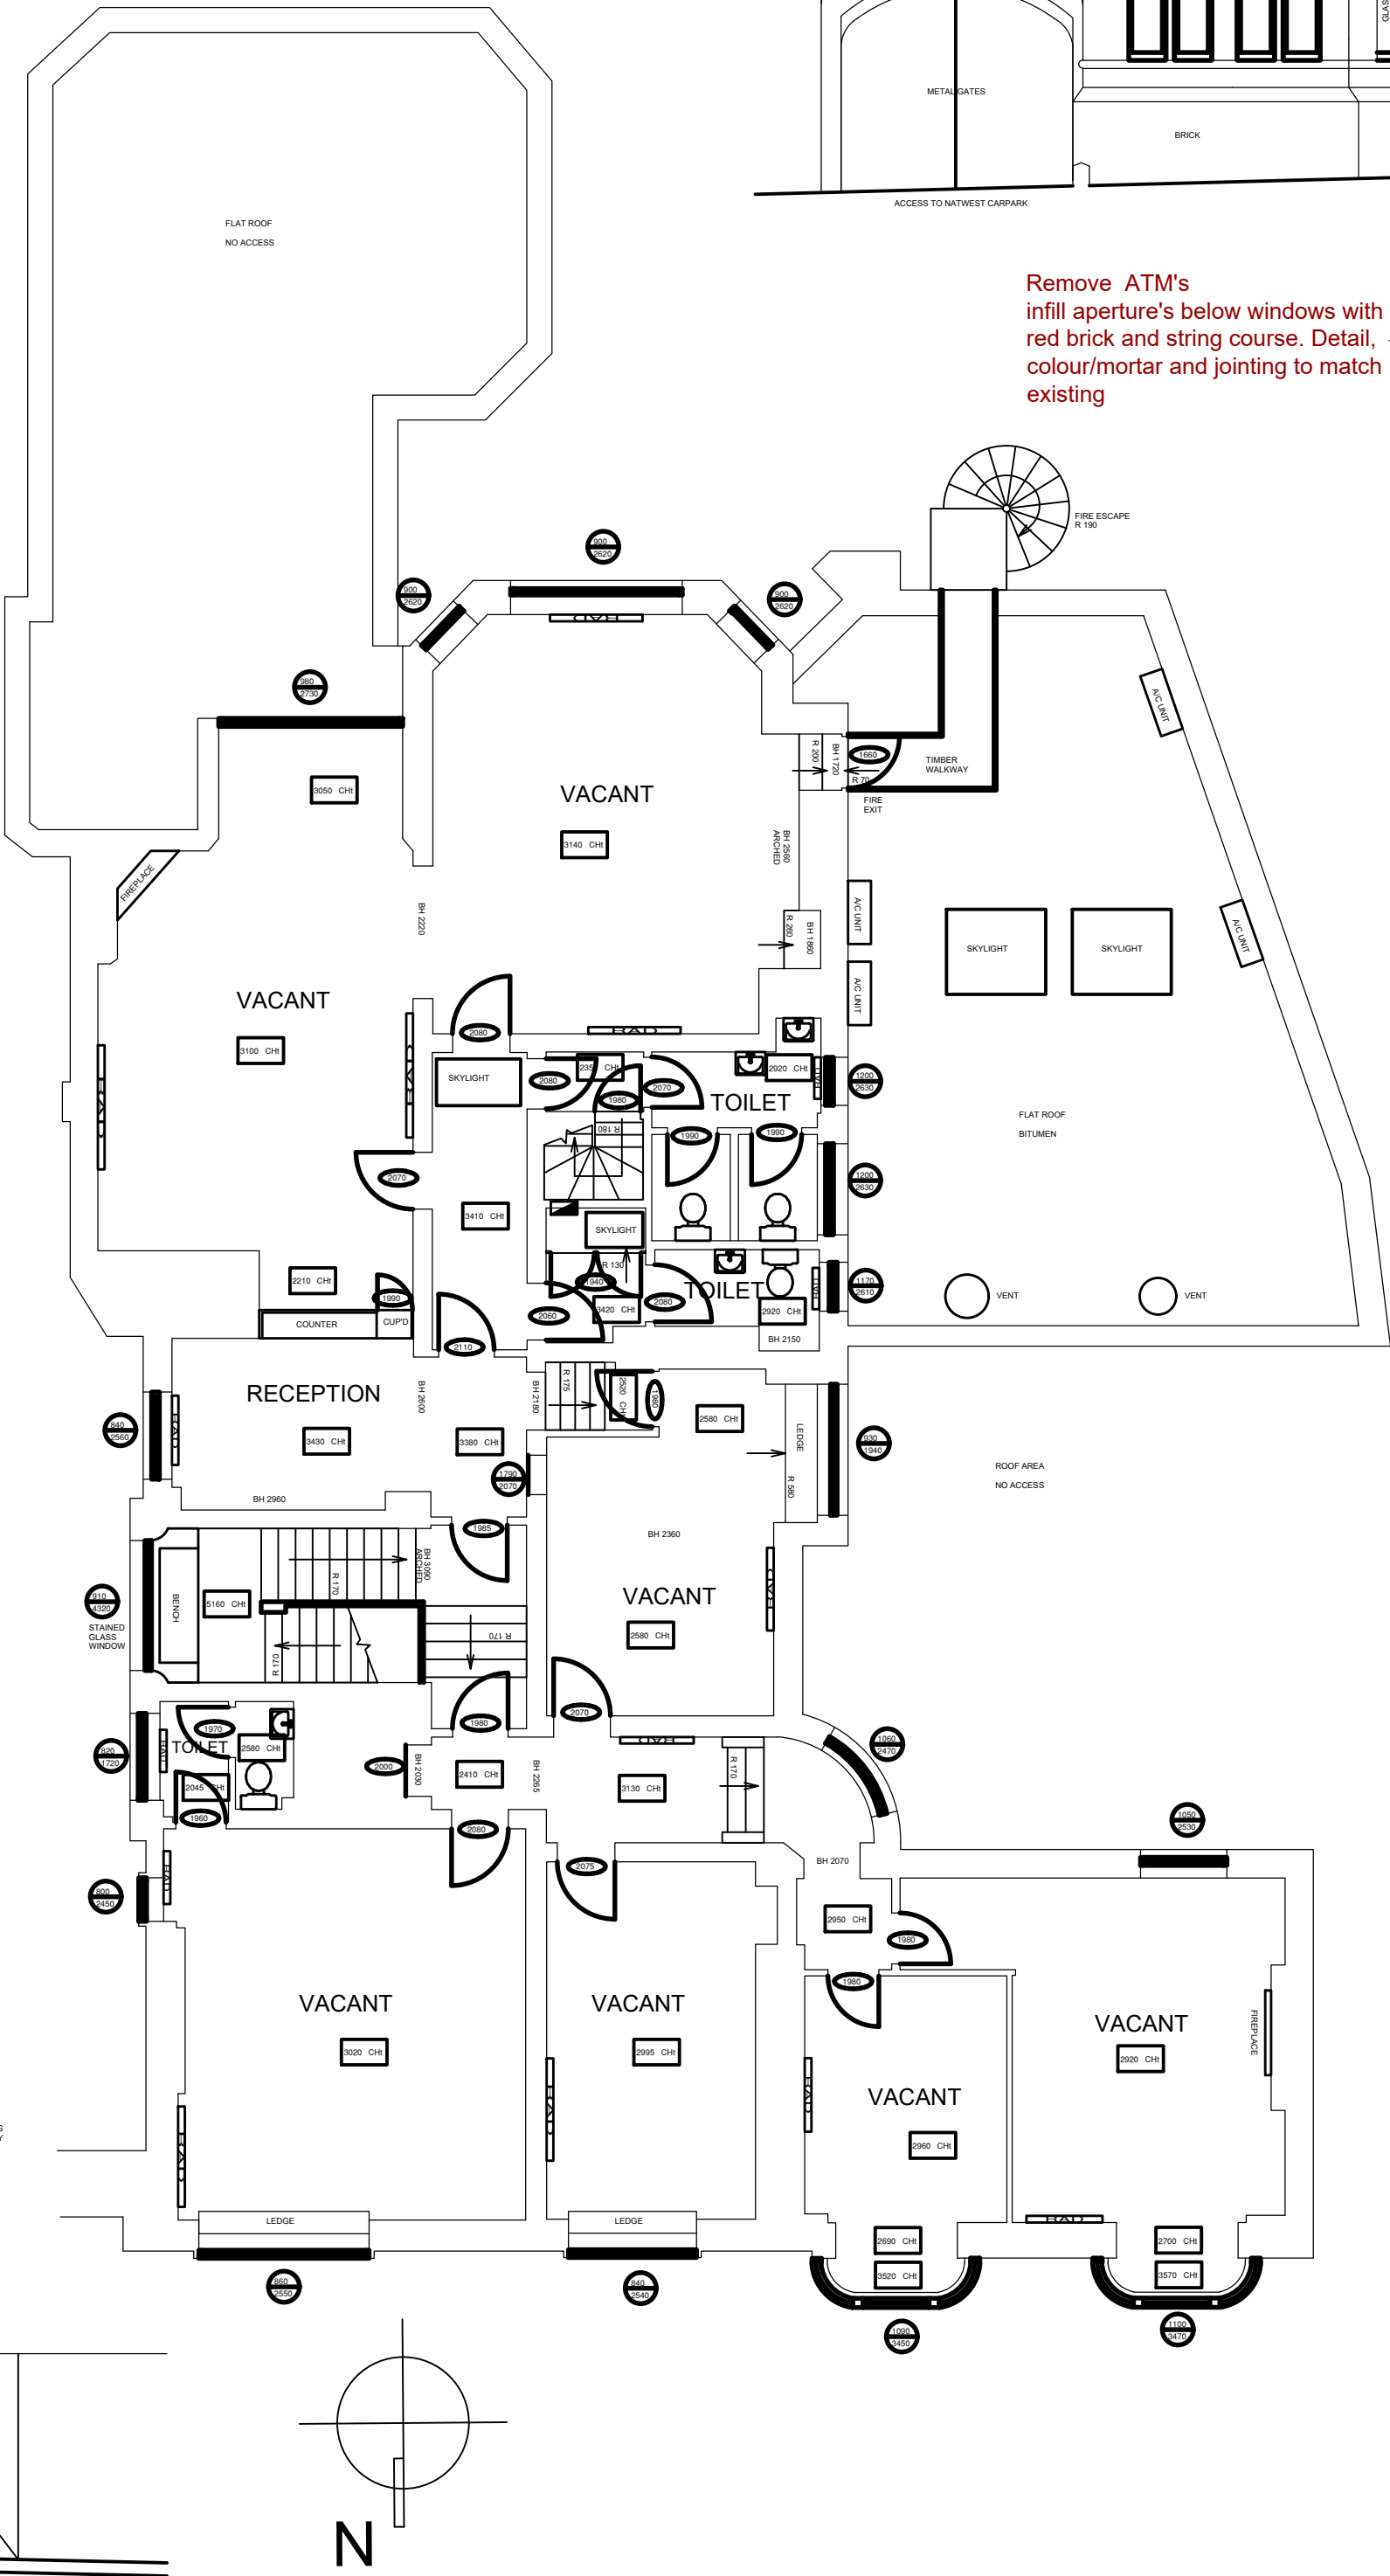

PROPOSED FIRST FLOOR PLAN
1:100

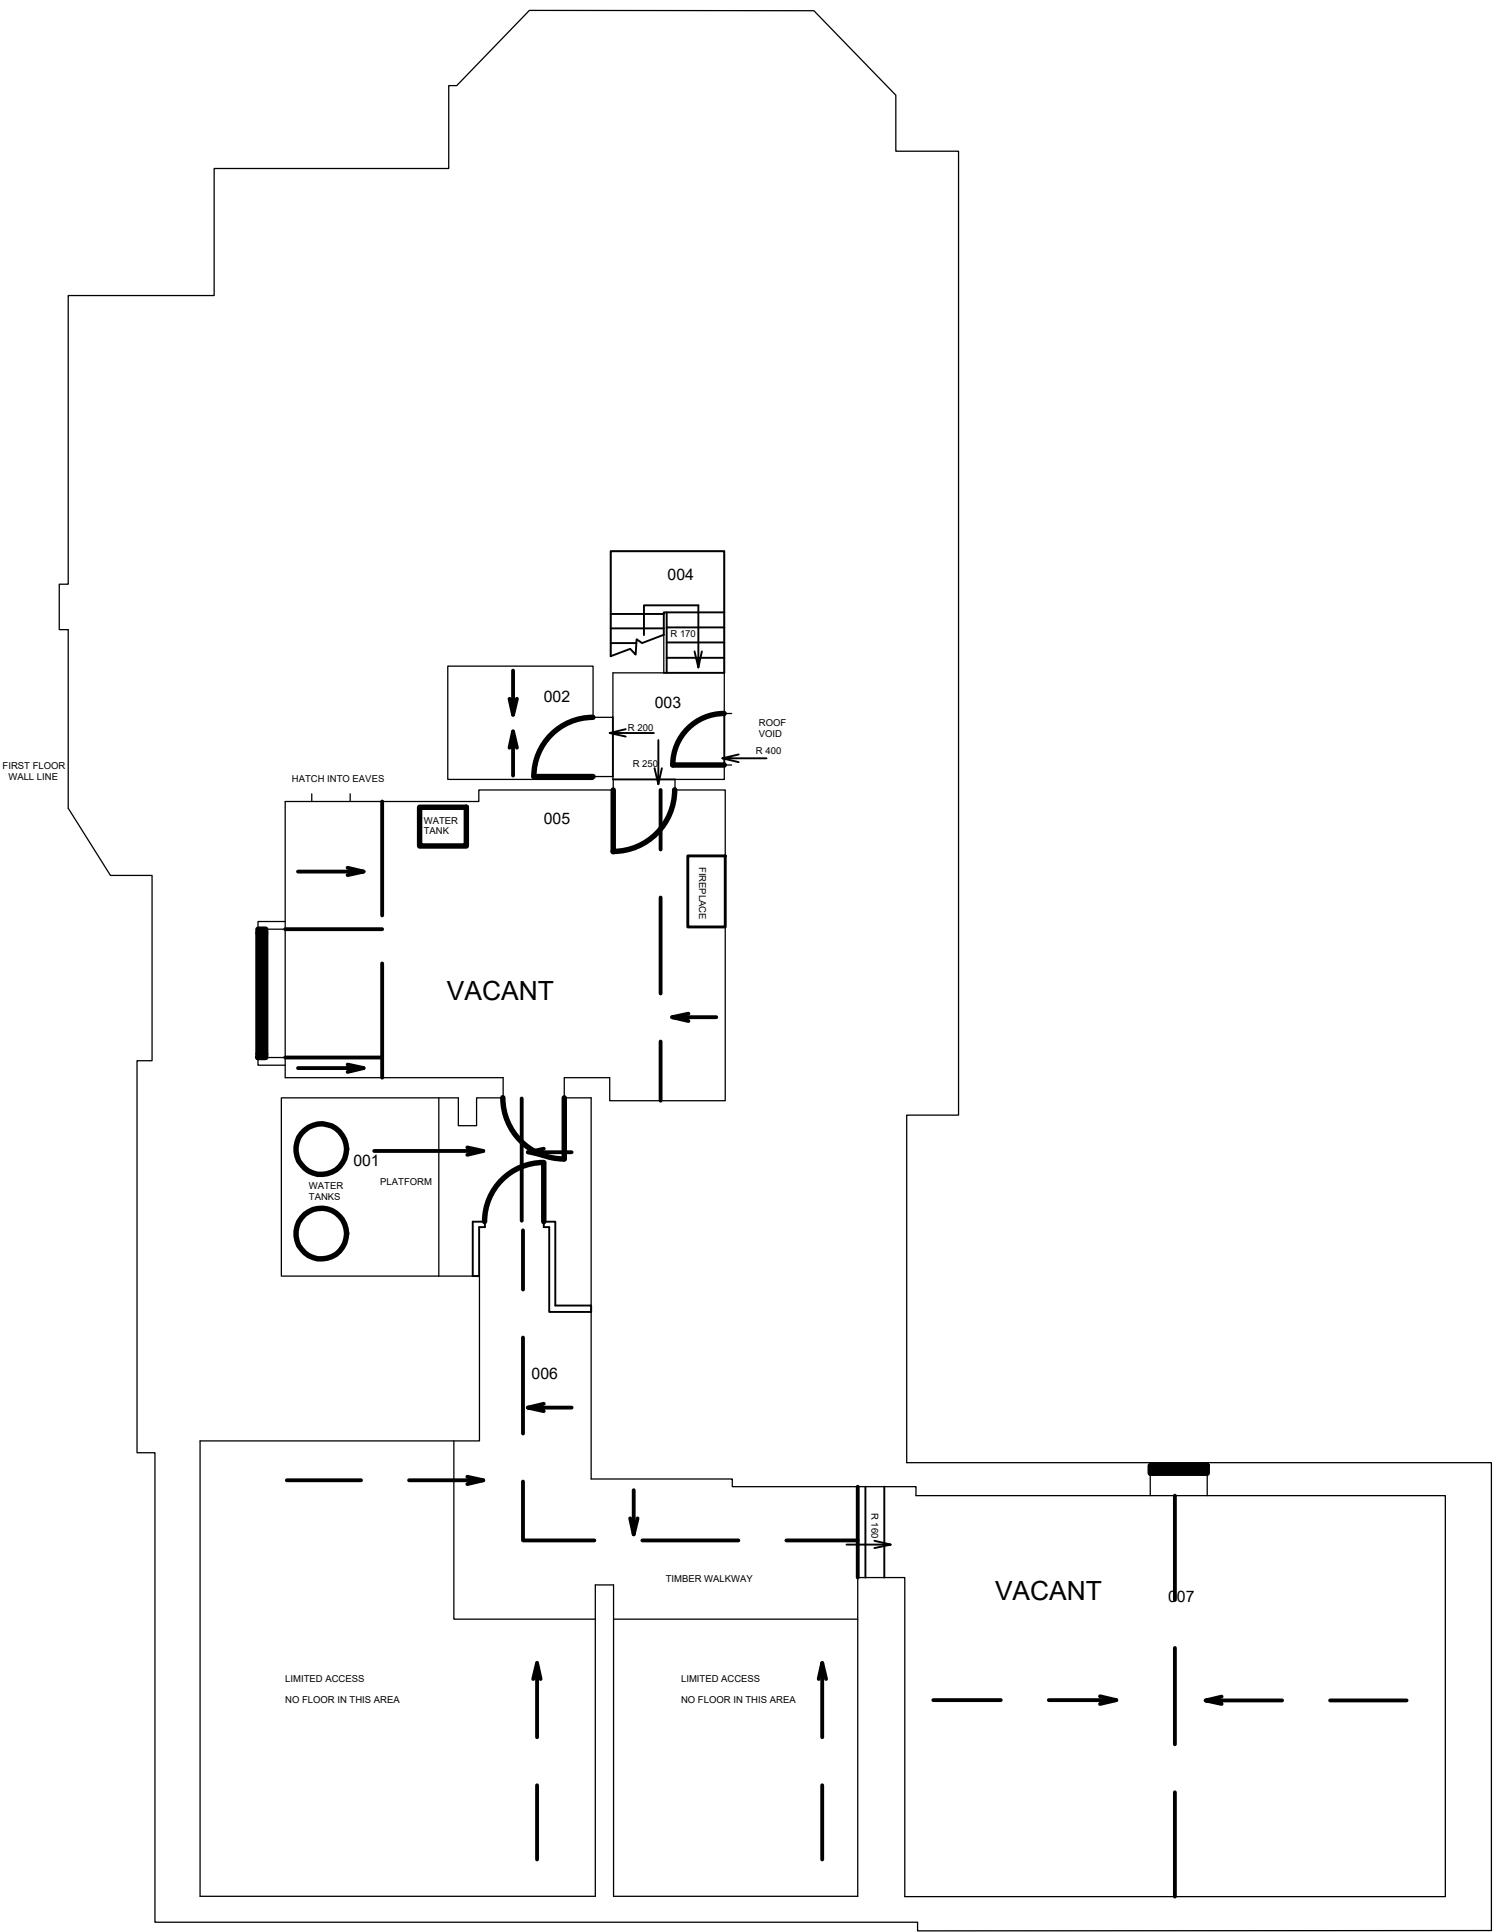

PROPOSED SECOND FLOOR PLAN
1:100

rev	date	description	drawn	checked

address
NatWest Leek.
24 Derby St,
Leek
ST13 5AF

ref no. sortcode

description
Natwest Aspen Programme
Plans, & Elevations
Proposed

status
PLANNING

IPMS1 sqm
IPMS2 sqm
IPMS3 sqm

scale 1:100 paper size A1 brand

dm - date Mar 25 chk - date Mar 25

drawing number 1206-18_22 D-03 rev.