
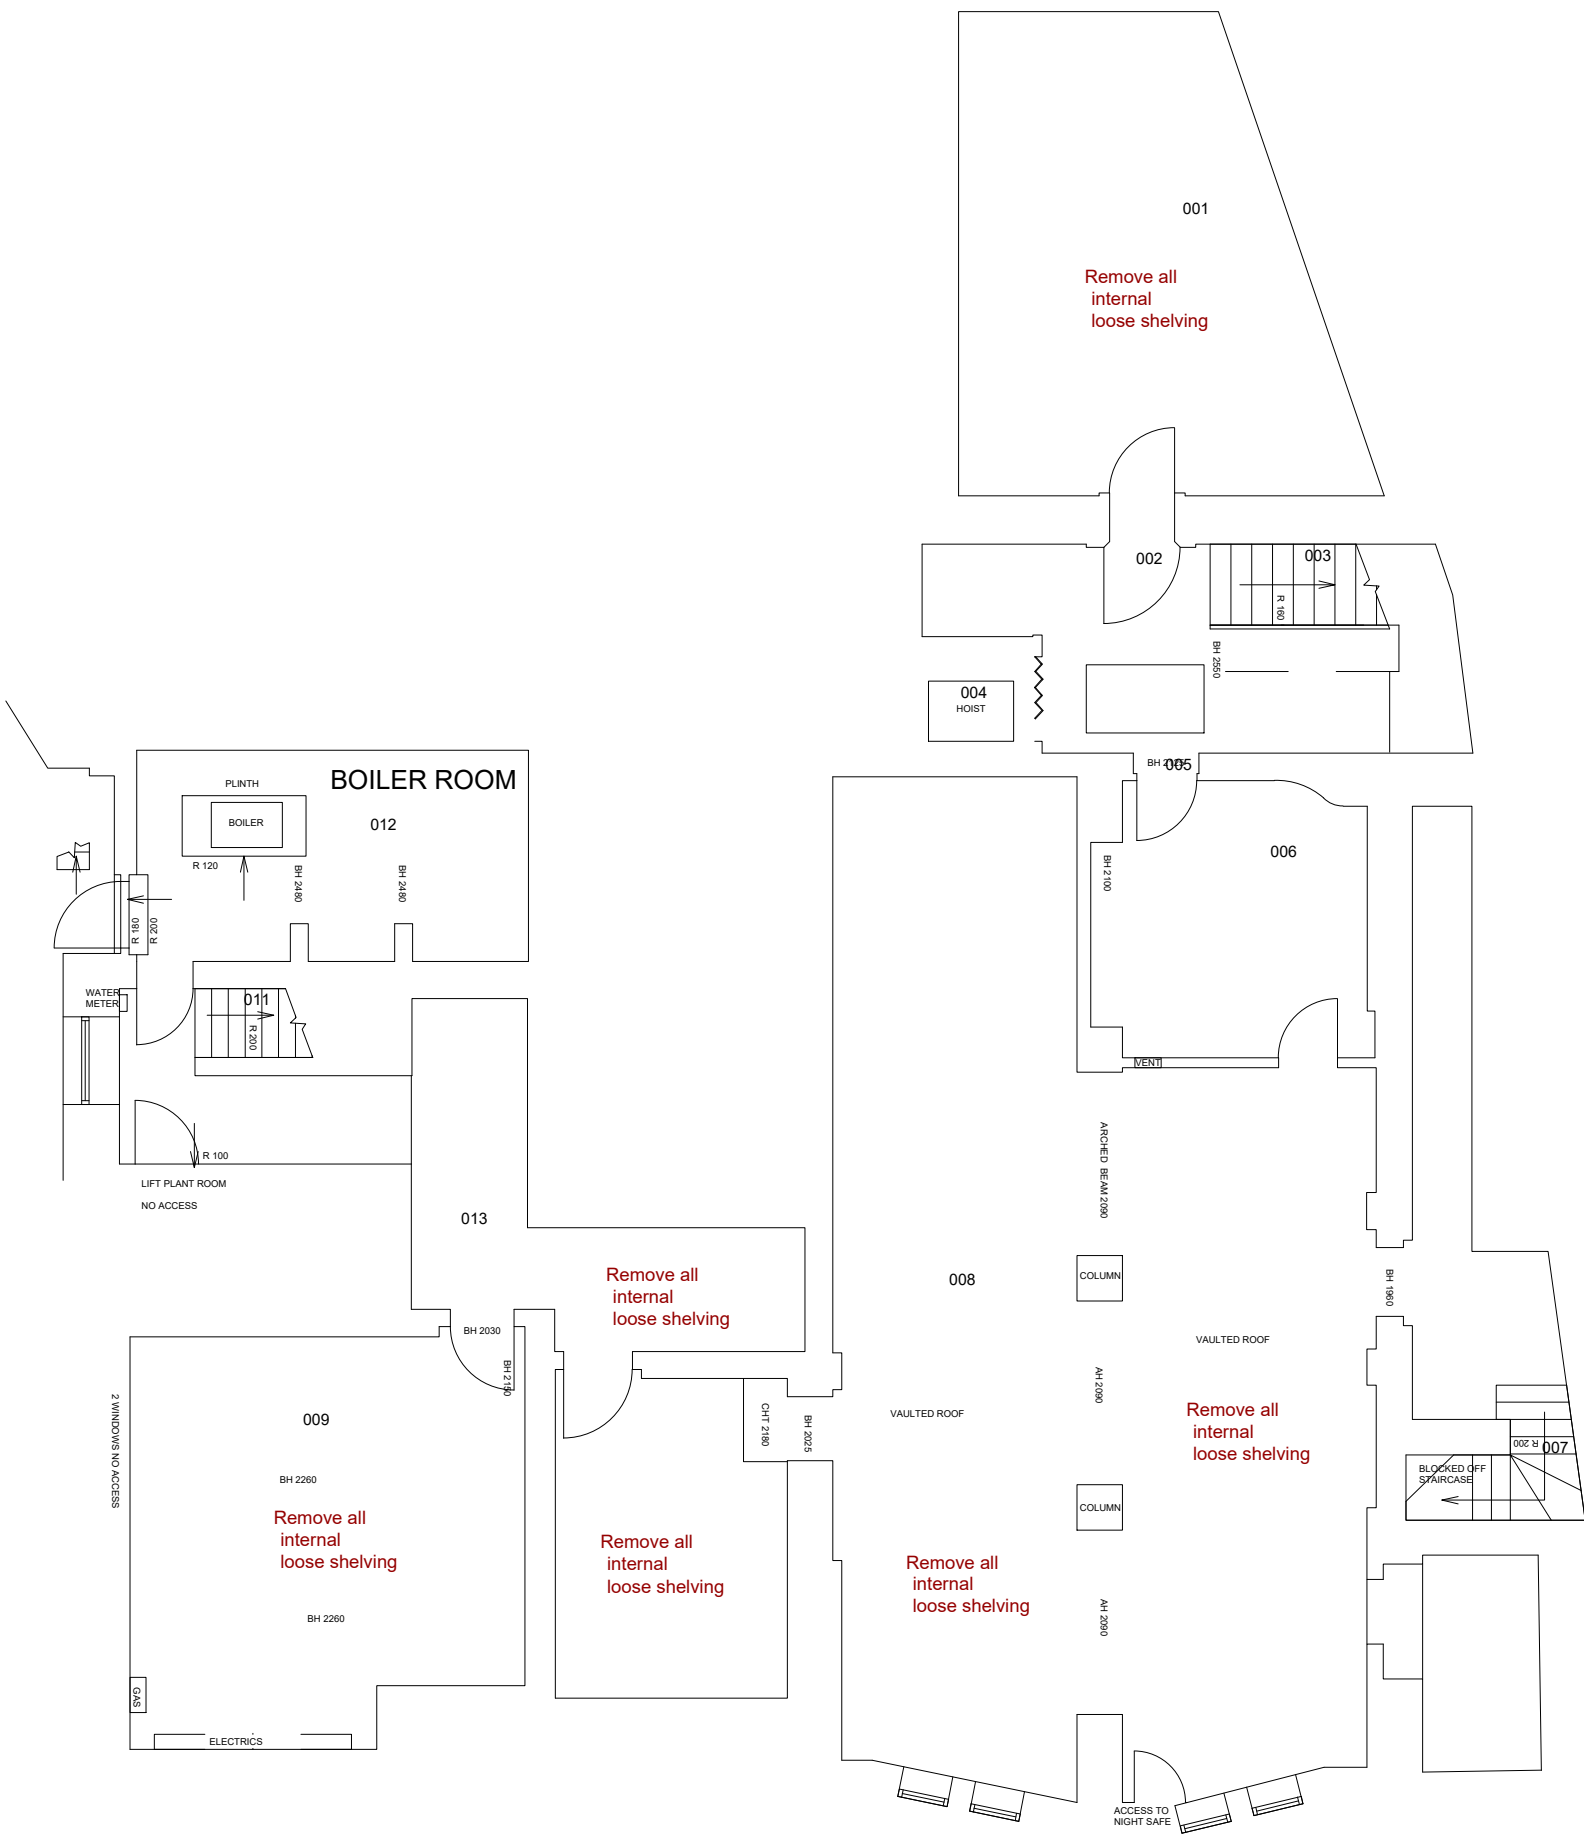


NW- Leek

Natwest Aspen Programme 2025

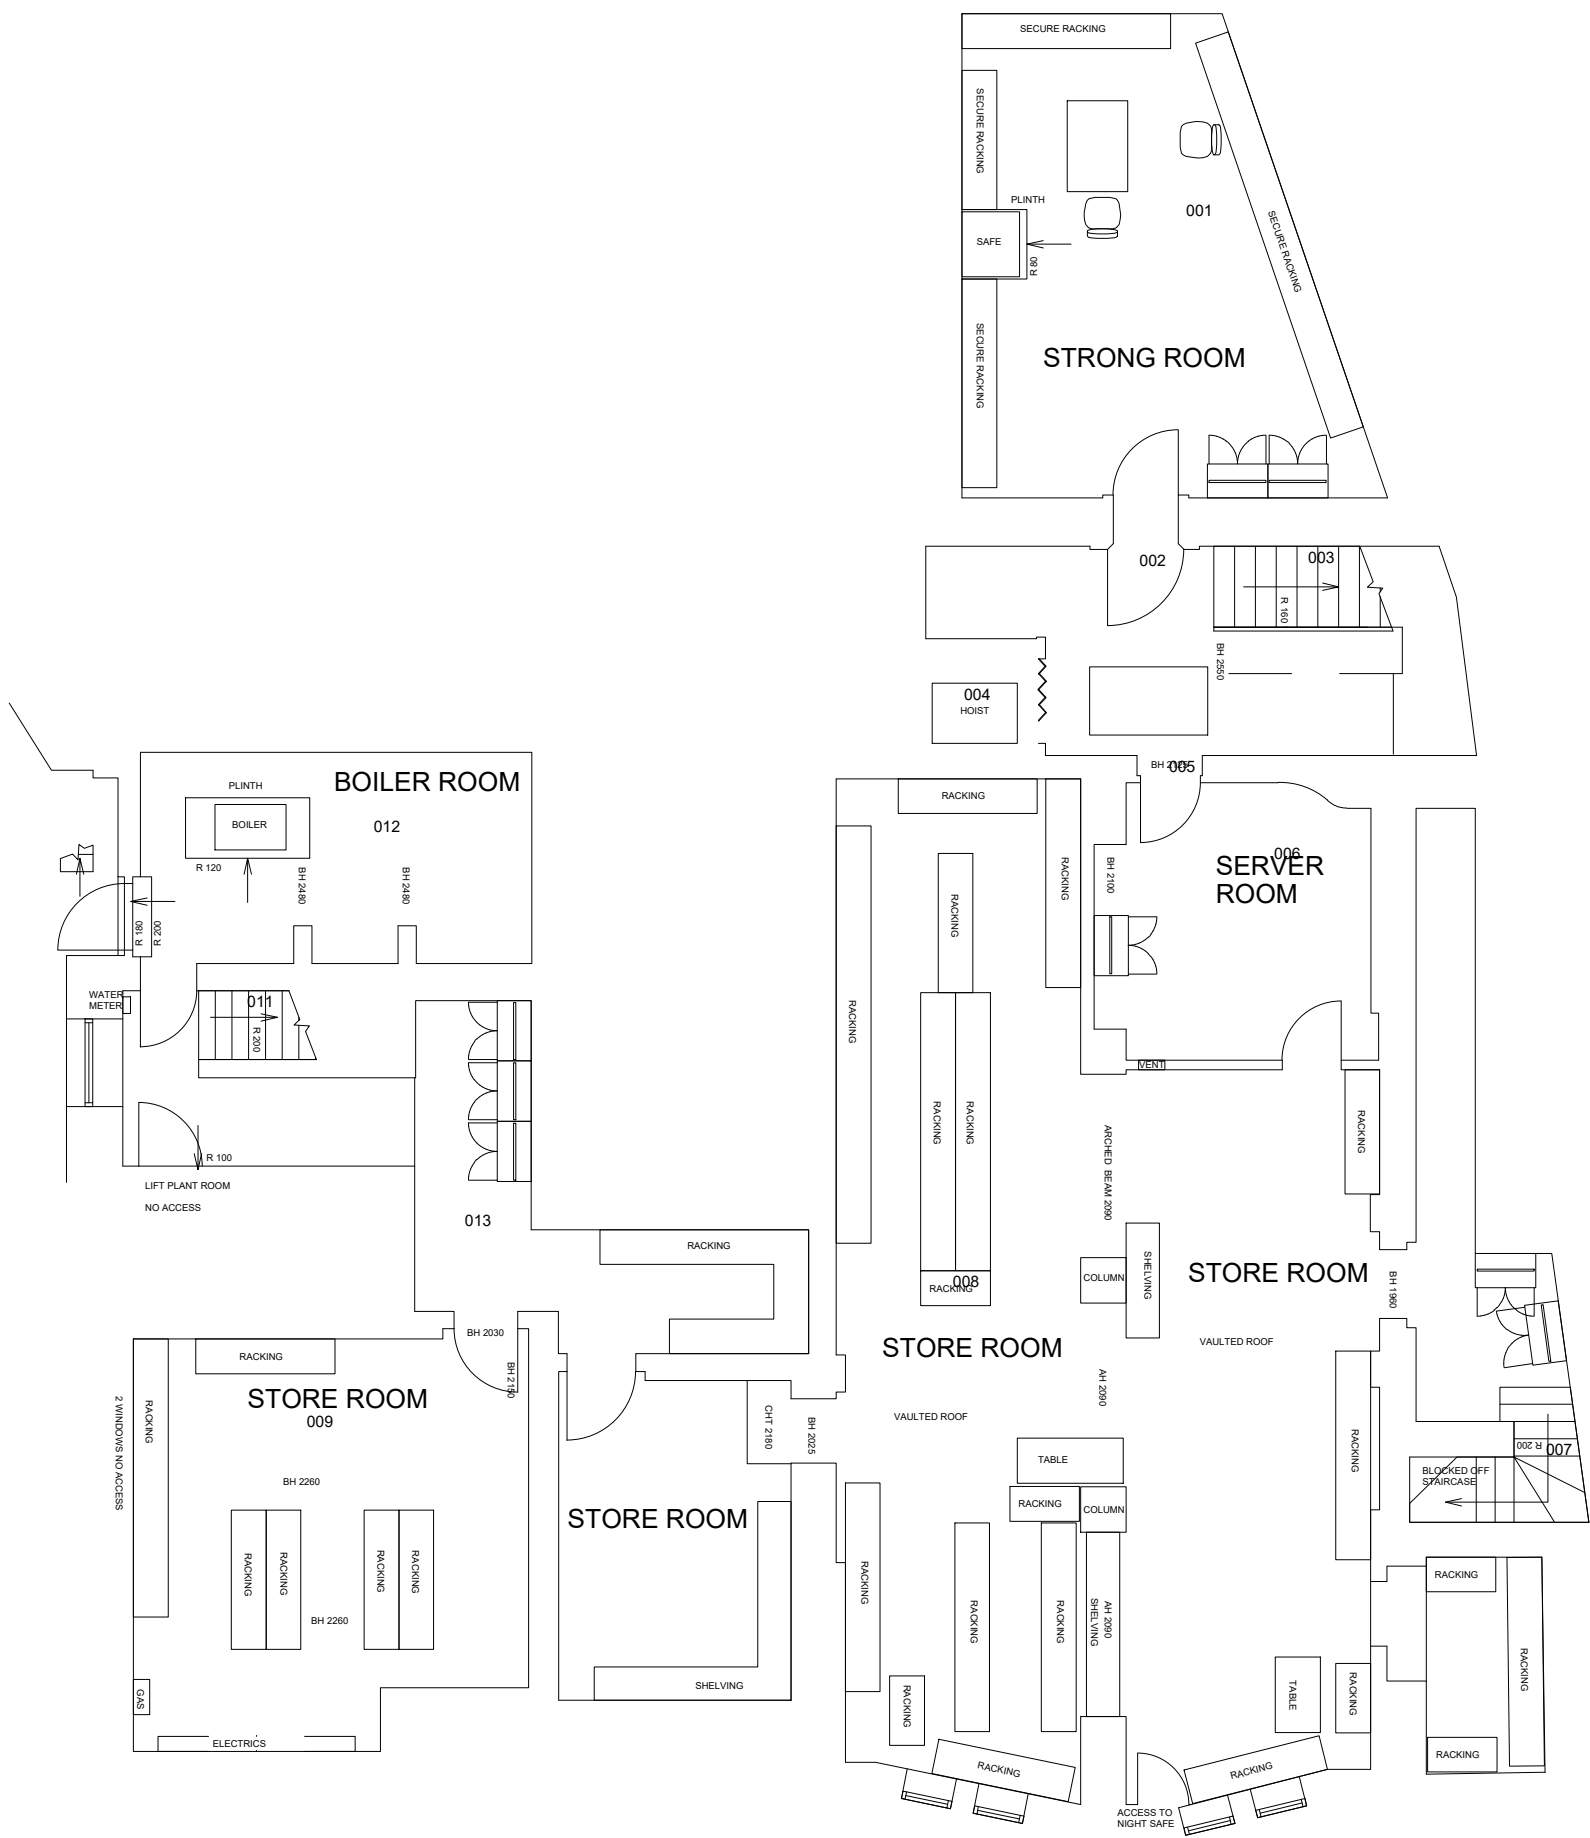


EXISTING BASEMENT FLOOR PLAN
1:100

PROPOSED BASEMENT FLOOR PLAN
1:100

This drawing is the copyright and property of NatWest Group plc. It must not be copied or published without written consent. Only scale from this drawing for planning consent purposes.



Unit 1 Rawdon Court
Moira
BT67 0LQ
Tel. +44 (0)28 9261 1222
Fax. +44 (0)28 9261 3834
E-mail studio@tatestevenson.com

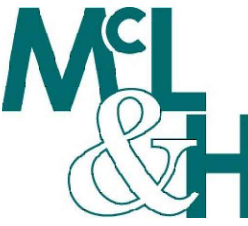

McLaughlin & Harvey

-	-	-	-	-	-
-	-	-	-	-	-
-	-	-	-	-	-
-	-	-	-	-	-

rev	date	description	drawn	checked
-----	------	-------------	-------	---------



address
NatWest Leek.
24 Derby St,
Leek
ST13 5AF

ref no. - sortcode -

description
Natwest Aspen Programme
Plans, & Elevations
Existing & Proposed

status
PLANNING

IPMS1 - sqm -

IPMS2 - sqm -

IPMS3 - sqm -

scale 1:100 paper size A1 brand

dwn date Mar 25 chk date Mar 25

drawing number 1206-18_22 D-05 rev.