


SOUTH EAST ELEVATION



NORTH EAST ELEVATION




NORTH WEST ELEVATION

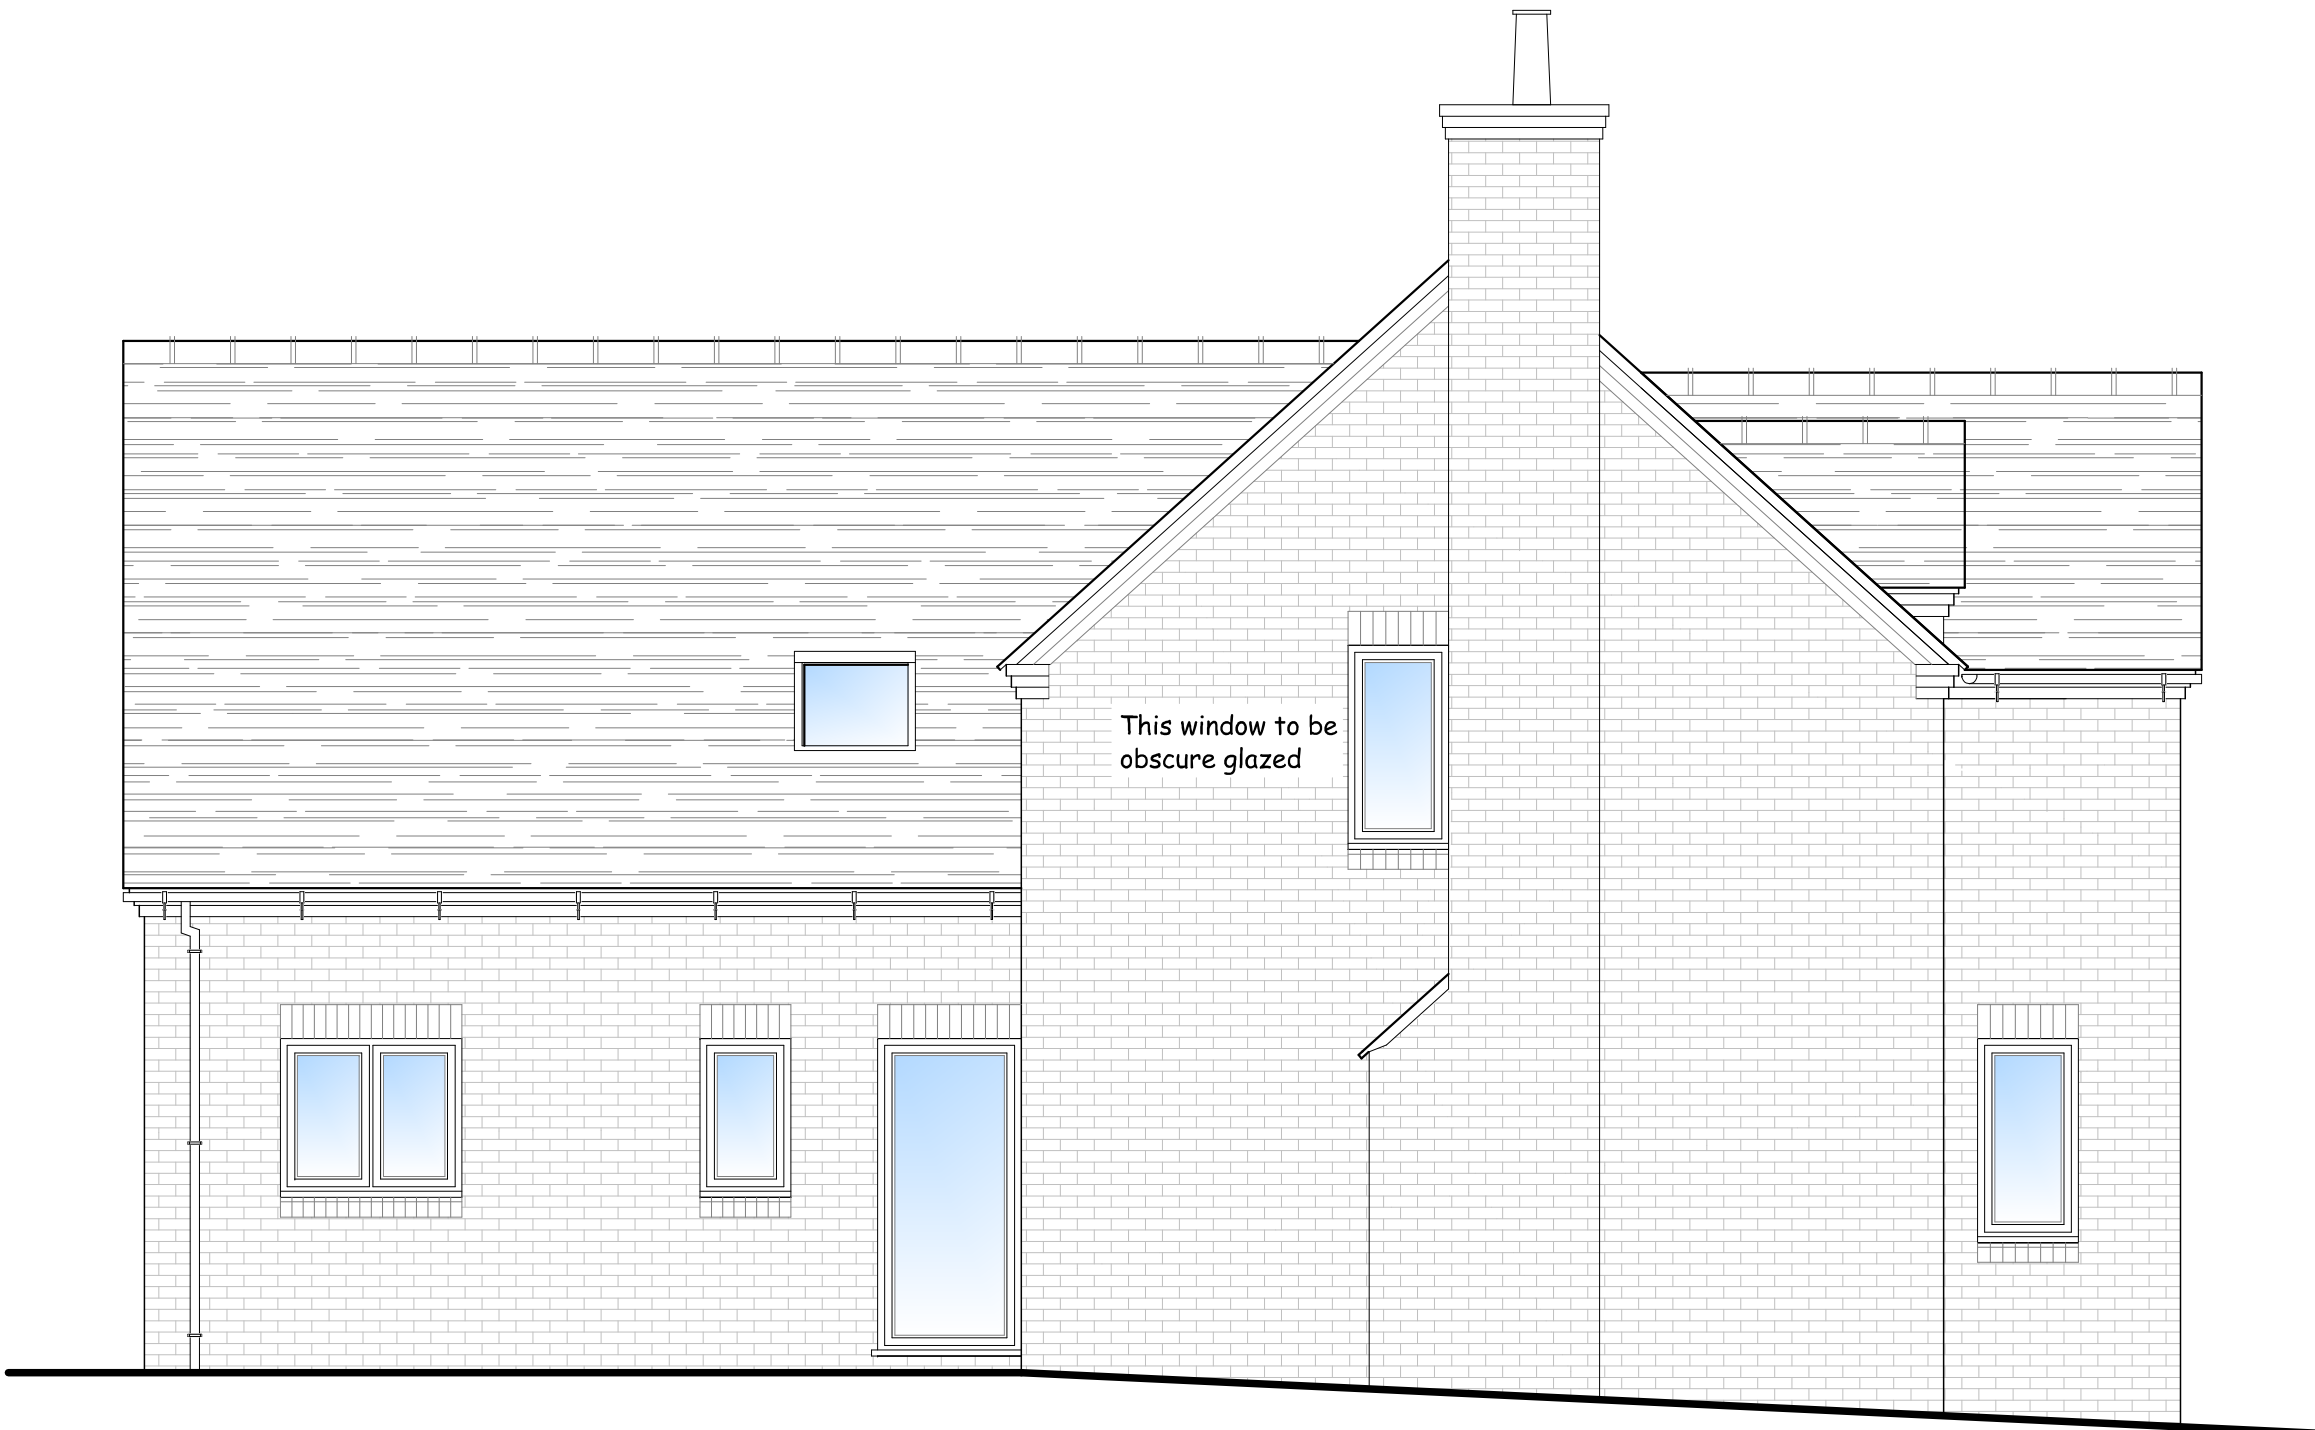

SOUTH WEST ELEVATION

Drawing Status: Planning

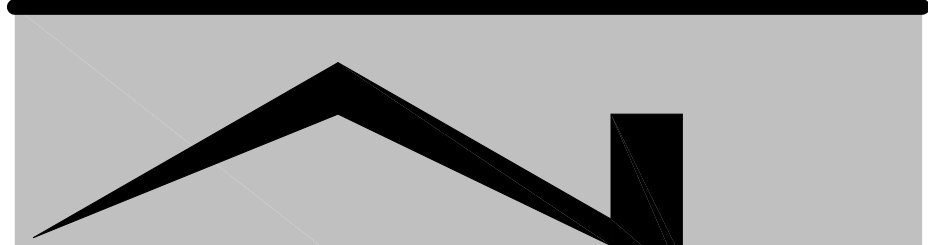
Nigel Forrester MCIOS
Building Design Services
Ilett House, Smithy Bank, Alton, Staffs, ST10 4AD
TEL 01538 702164
www.nigelforrester.co.uk

CLIENT

Mr P and Mrs A Woodward

PROJECT

Proposed replacement dwelling

at
Greenacres
Green Lane
Rudyard
ST13 8PN

DRAWING NUMBER 24/677/02/A

Proposed elevations

SCALES 1/50 @ A1