



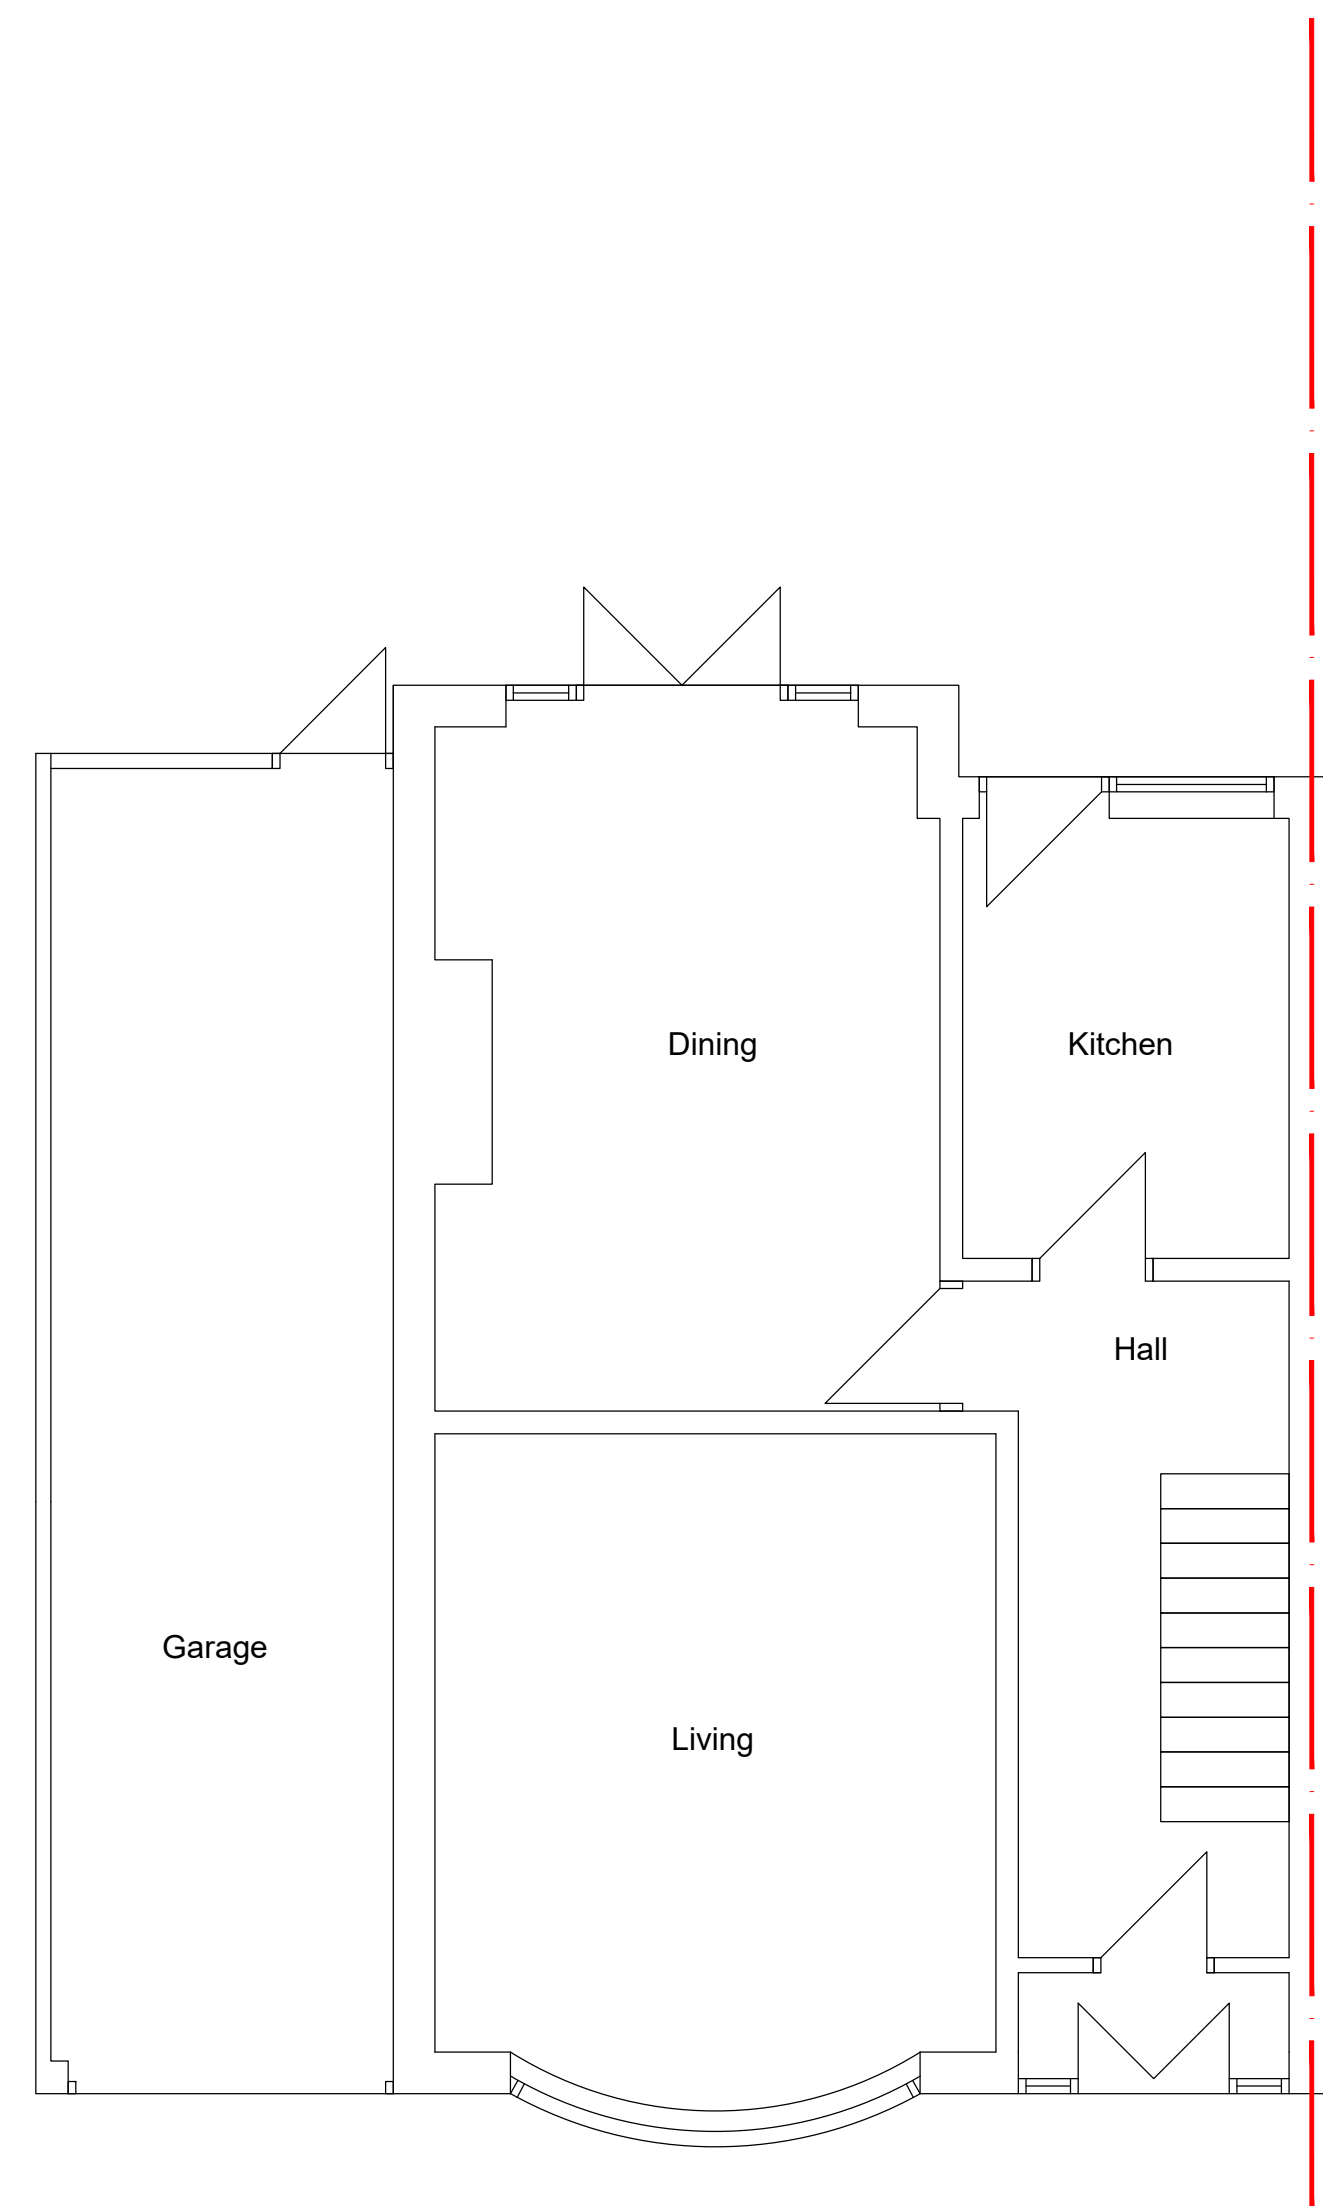


Existing Ground Floor Plan - 1:50

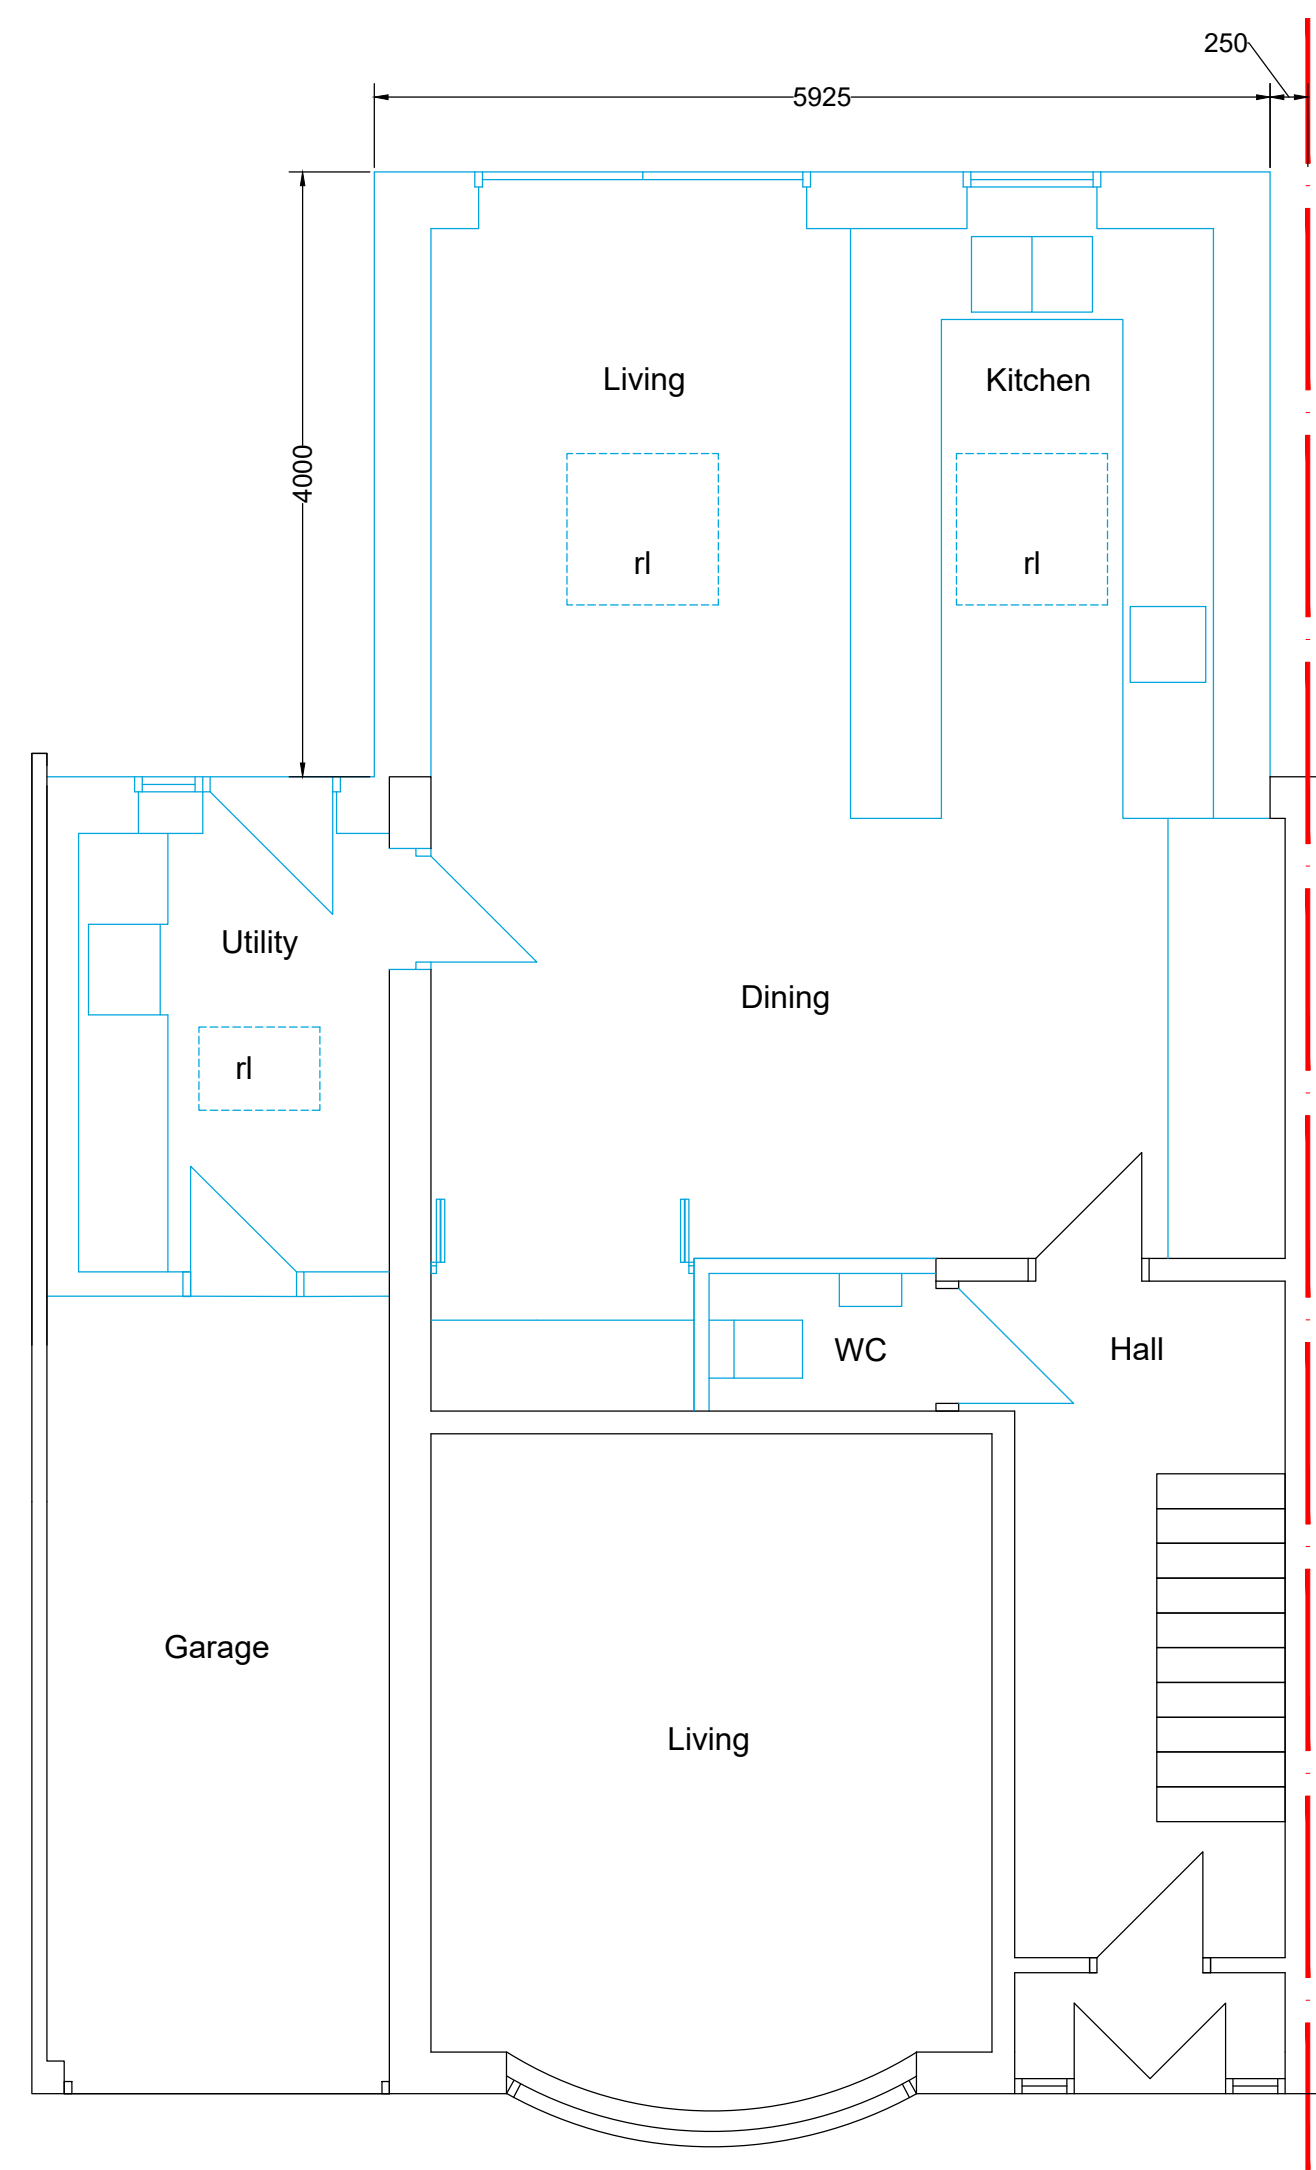


Proposed Ground Floor Plan - 1:50




Existing Rear Elevation

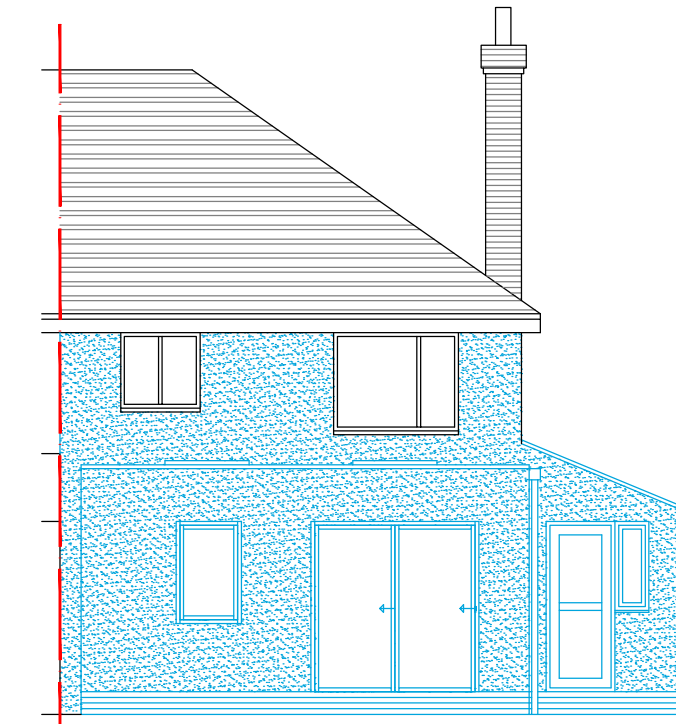


Proposed Rear Elevation

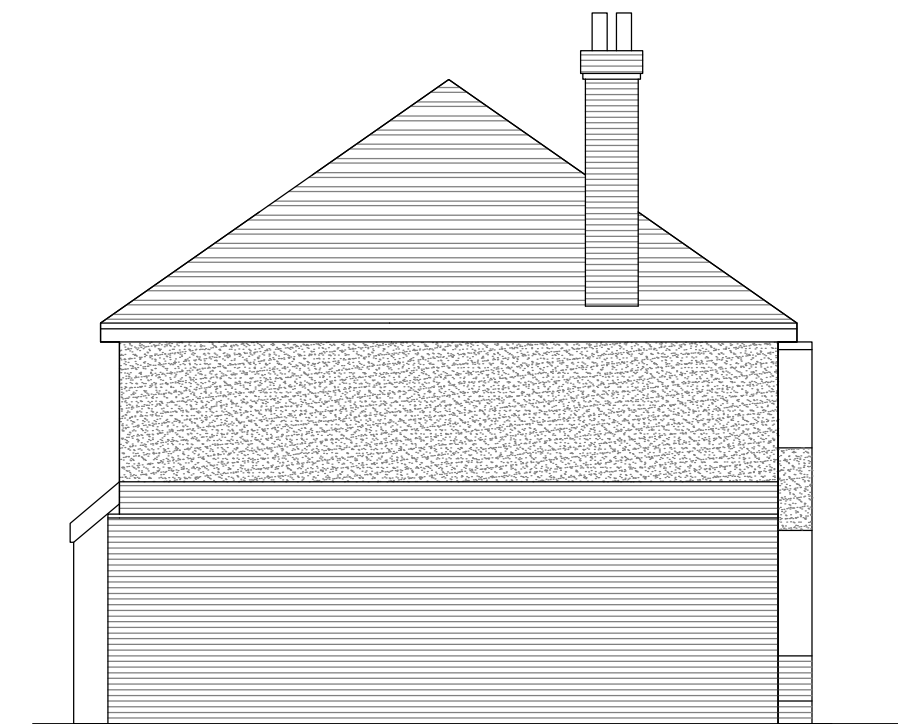


Existing Side Elevation

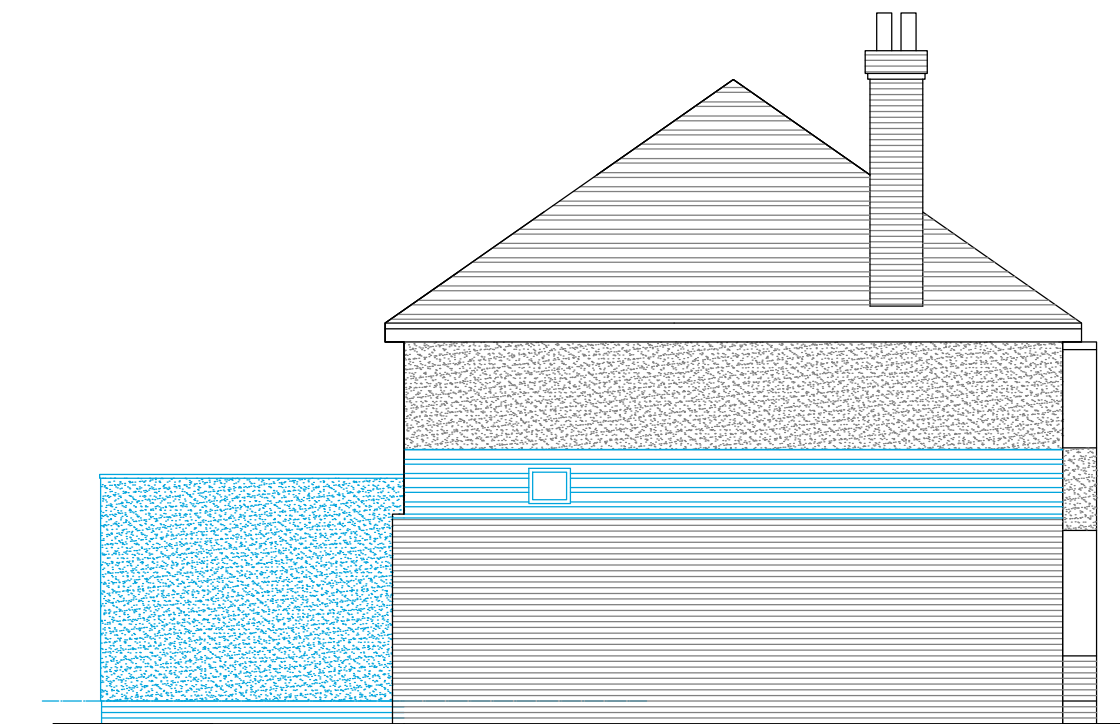


Proposed Side Elevation

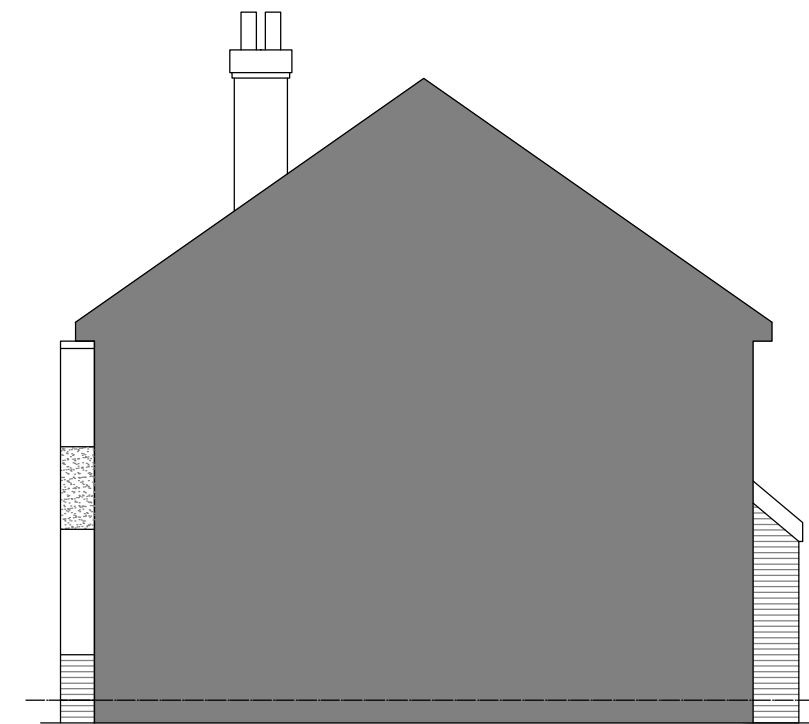

Existing Side Elevation

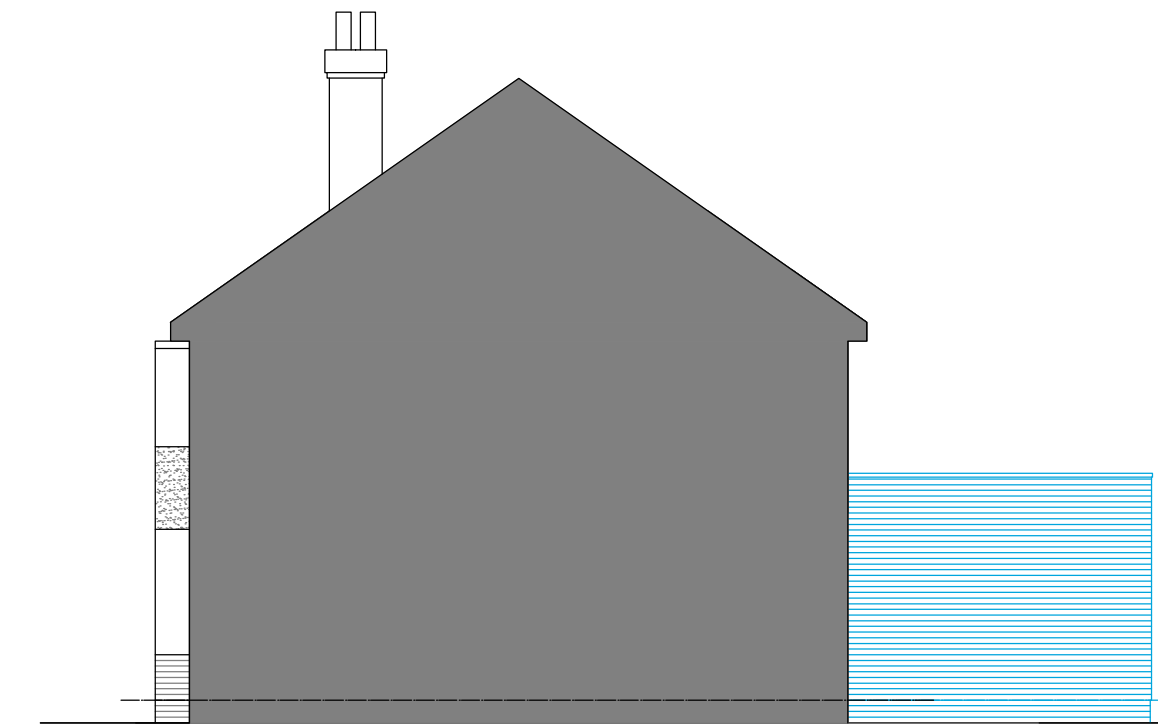

Proposed Side Elevation

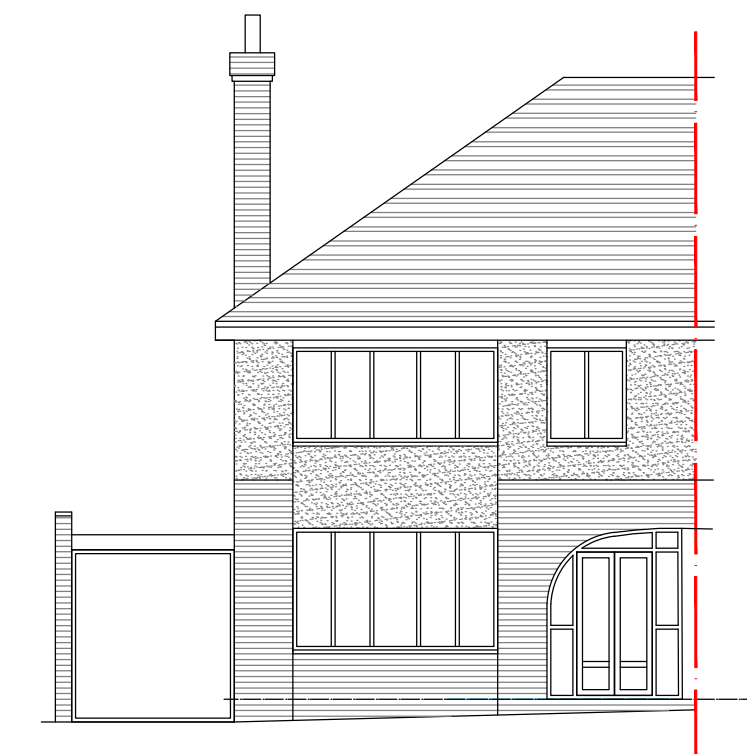


Existing Front Elevation




Proposed Front Elevation


Elevations - 1:100

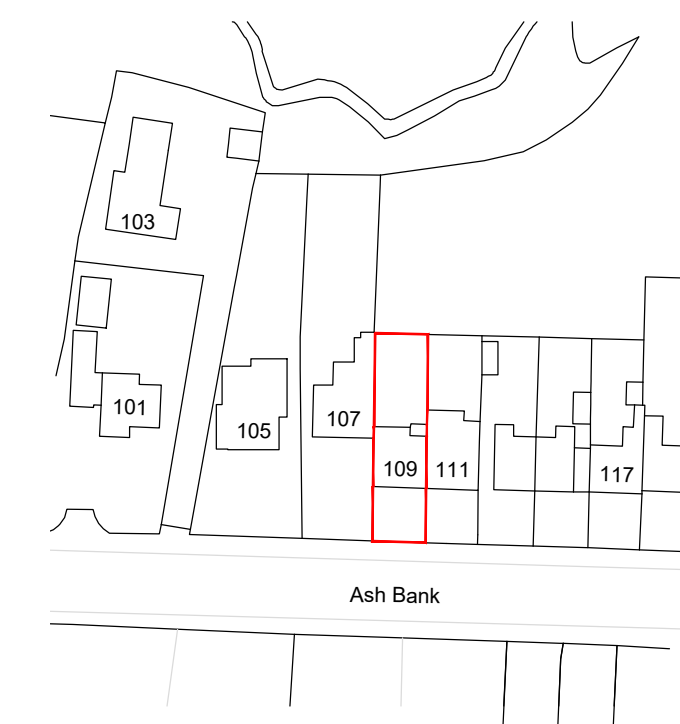


Location Pan - 1:1250

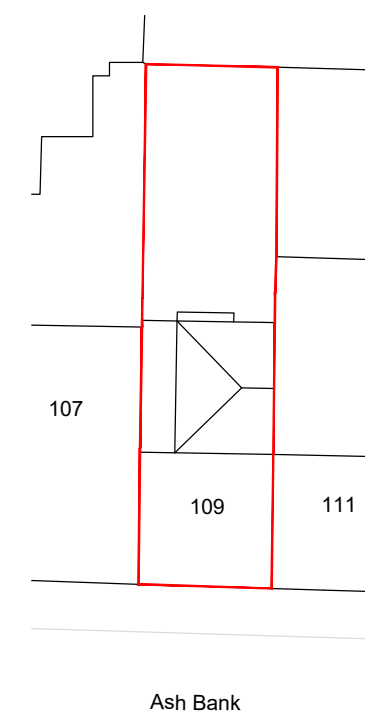


Existing Block Pan - 1:500

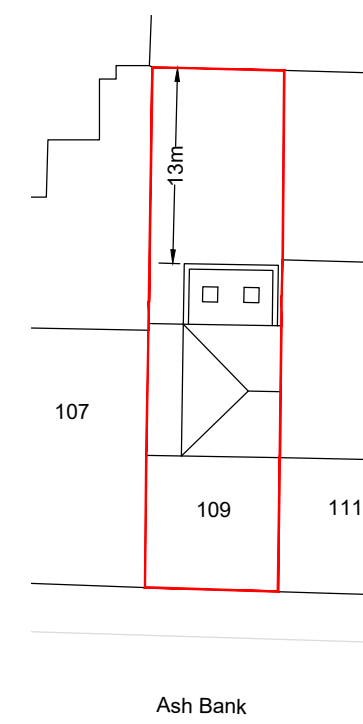

Proposed Block Pan - 1:500

 

© Crown copyright and database rights [2022]
Ordnance Survey 0100031673

 

Scale Bar 1:500 @ A1



Scale Bar 1:500 @ A1

P0 PLANNING ISSUE 03/04/25
Rev Comments Date



Client
Mr and Mrs Grocott
109 Ash Bank Road, Stoke-on-Trent,
ST2 9DS

Project
Demolition of existing rear lean-to and
replace with new single storey extension
including new roof to existing garage
and part conversion

Drawing Title
Proposed Plans, Sections
and Notes

Status
PLANNING

Scale @ A1 Date Drawn Author
as indicated Apr 2025 CR

Project No Drawing No Rev
0351 02 P0