


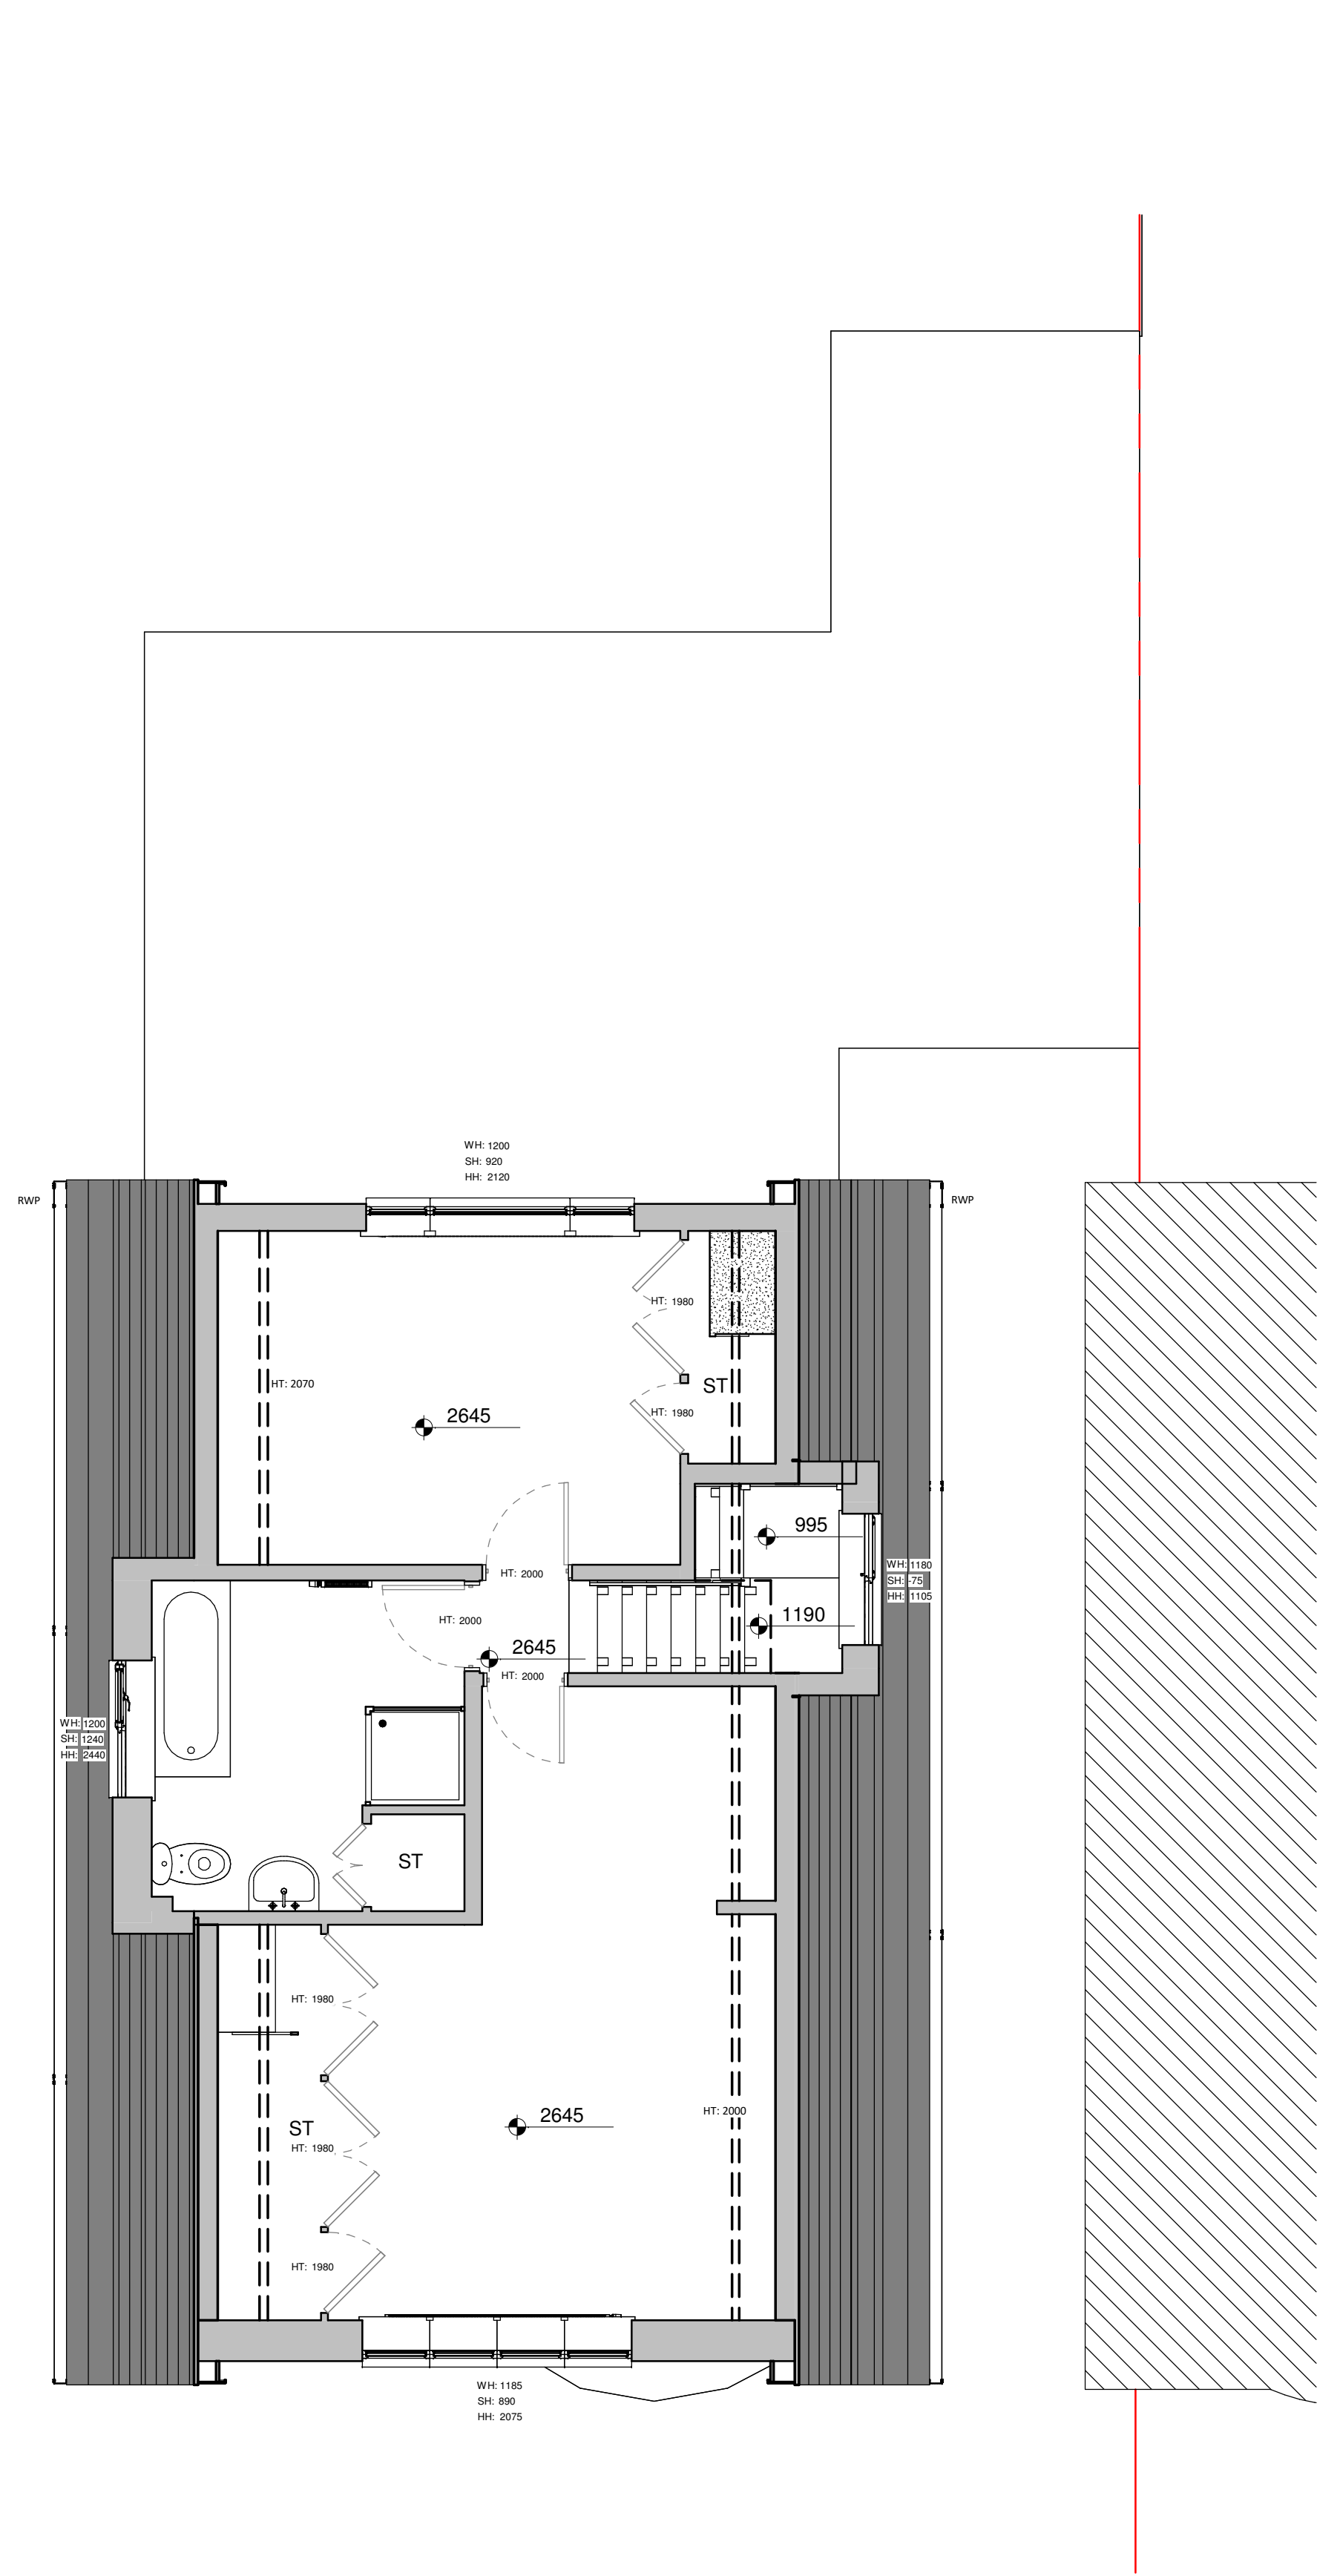

GENERAL NOTES

All work is to be completed in accordance with the planning consent notice ref: _____

All building works to conform with the 2010 Building Regulations and all subsequent revised documents and to the satisfaction of the building control officer.

The contractor is to check all dimensions and conditions on site prior to commencing works.

Works to be completed in strict accordance with all project specific documents provided in accordance with the COM Regulations 2015.


It remains the duty of the client and contractor to establish all legal boundaries on site.

This drawing and its contents remain the copyright of EPOCH Architecture Ltd.

KEY

F.C.	+	Floor - Off Height
H.H.	+	Head Height
D.H.	+	Door Head Height
C.H.	+	Ceiling Height
ETW.F.I.C.I.	+	Existing Floor Waste Inspection Chamber
ETW.S.W.I.C.I.	+	Existing Surface Waste Inspection Chamber
ETW.C.W.I.C.I.	+	Existing Combined Waste Inspection Chamber
ETW.W.M.H.	+	Existing Waste Manhole
ETW.S.W.M.H.	+	Existing Surface Waste Manhole
ETW.C.W.M.H.	+	Existing Combined Waste Manhole
R.P.	+	Rainwater Pipe
S.P.	+	Surface Pipe
S.	+	Sub-Soak
G.	+	Gully
B.I.G.	+	Back Inlet Gully

DRAWING NOTES:

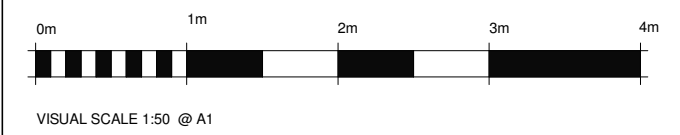

Rev:	Details:	By/Chk	Date:
------	----------	--------	-------



EPOCH Architecture Limited
12 Robin Hill, Biddulph Moor, Staffordshire, ST8 7NL

T: 01782 929536
M: 07709 390128
E: jonathan@epocharchitecture.co.uk
W: www.epocharchitecture.co.uk

EPOCH Architecture Limited
Registered in England &
Wales
10183180



Client:			
Ms Burns			
Project:			
1 Hazel Grove, Biddulph Moor Extension & Alterations			
Drawing Title:			
Proposed Ground & First Floor Plans			
Stage:		Status:	
Drawn By:		Date:	Scale:
EA		04/04/25	1 : 50
EPOCH Project Number:		Client Project Number:	Sheet Size:
			A1
P392 - 203 PP01			Revision: